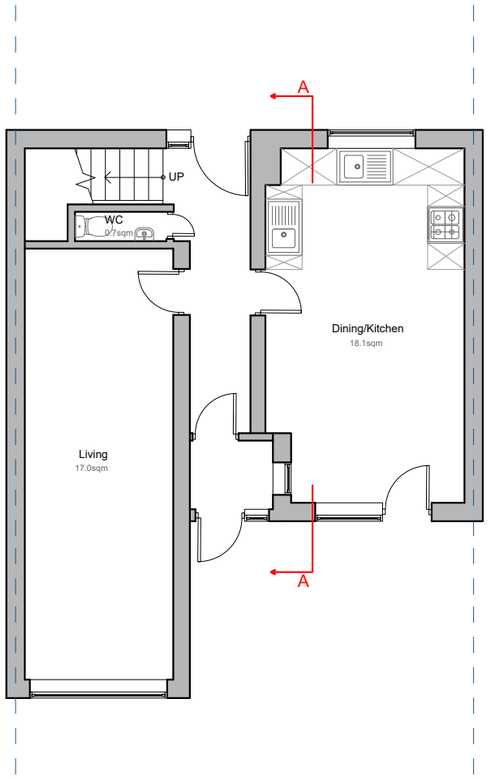

GROUND PLAN

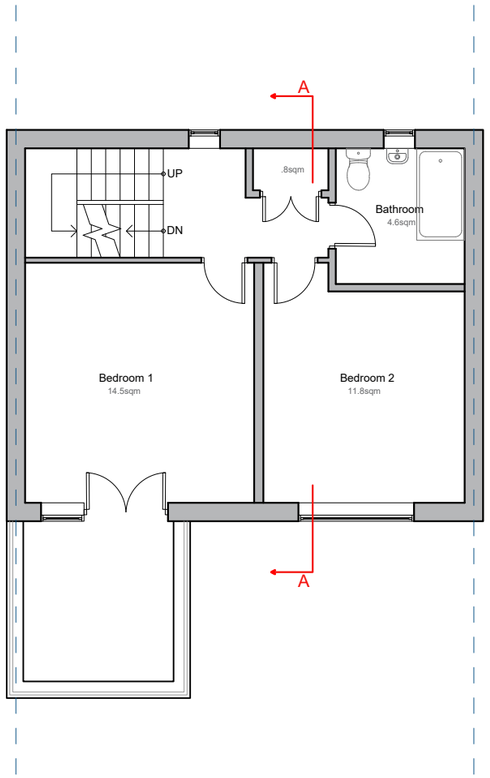

FIRST FLOOR

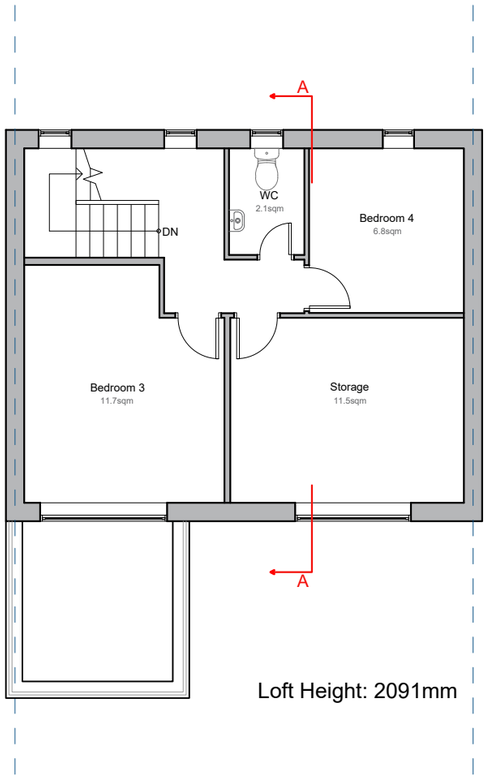

SECOND FLOOR

Loft Height: 2091mm

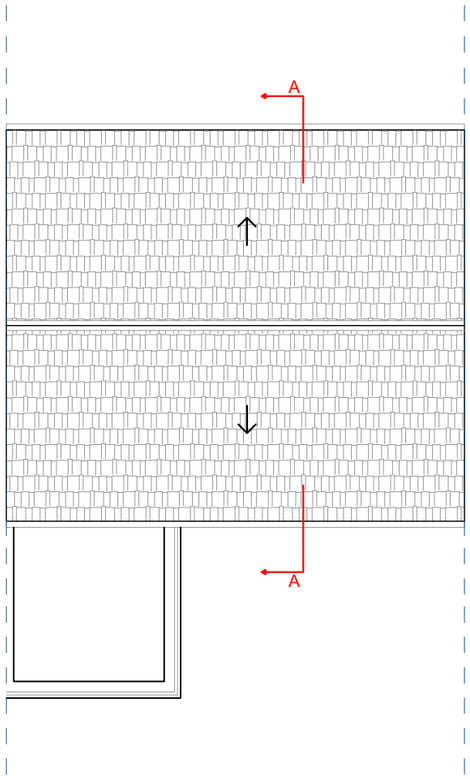

ROOF PLAN

0 1m 5m 10m

EXCEL Planning

Tel: 020 3576 0996

Email: info@excelplanning.co.uk

Adress: 45 Stamford Hill London N16 5SR

Revision	Revision Date

ADDRESS

14 Ermine Rd, London N15 6DB

1:100@A3

SHEET N.

E001

DRAWING TITLE

Existing Floor Plans

DATE: 05/11/2024

SCALE 1:100 @ A3

Copyright in the design and this drawing is the property of Excel Planning Ltd. Reproduction in whole or in part is forbidden without written permission of Excel Planning Ltd. This drawing must be read in conjunction with all other relevant documentation and drawings.

Excel Planning Ltd accepts no liability for any expense, loss or damage of whatsoever nature and however arising from any variation which has not been referred to them and their approval obtained.

Do not scale from this drawing, only figured dimensions are to be used. All dimensions to be cross-checked on-site prior to manufacture and construction. Any discrepancies to be reported to Excel Planning Ltd immediately.

FRONT ELEVATION

REAR ELEVATION

0 1m 5m 10m

EXCEL Planning

Tel: 020 3576 0996

Email: info@excelplanning.co.uk

Adress: 45 Stamford Hill London N16 5SR

Revision	Revision Date

ADDRESS

14 Ermine Rd, London N15 6DB

1:100@A3

SHEET N.

E002

DRAWING TITLE

Existing Elevations

DATE: 05/11/2024

SCALE 1:100 @ A3

Copyright in the design and this drawing is the property of Excel Planning Ltd. Reproduction in whole or in part is forbidden without written permission of Excel Planning Ltd. This drawing must be read in conjunction with all other relevant documentation and drawings.

Excel Planning Ltd accepts no liability for any expense, loss or damage of whatsoever nature and however arising from any variation which has not been referred to them and their approval obtained.

Do not scale from this drawing, only figured dimensions are to be used. All dimensions to be cross-checked on-site prior to manufacture and construction. Any discrepancies to be reported to Excel Planning Ltd immediately.

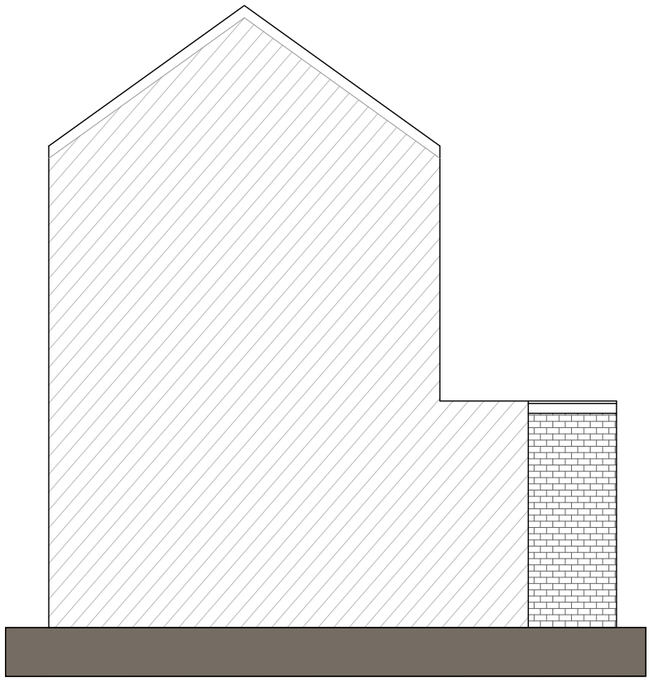

NORTH WEST ELEVATION

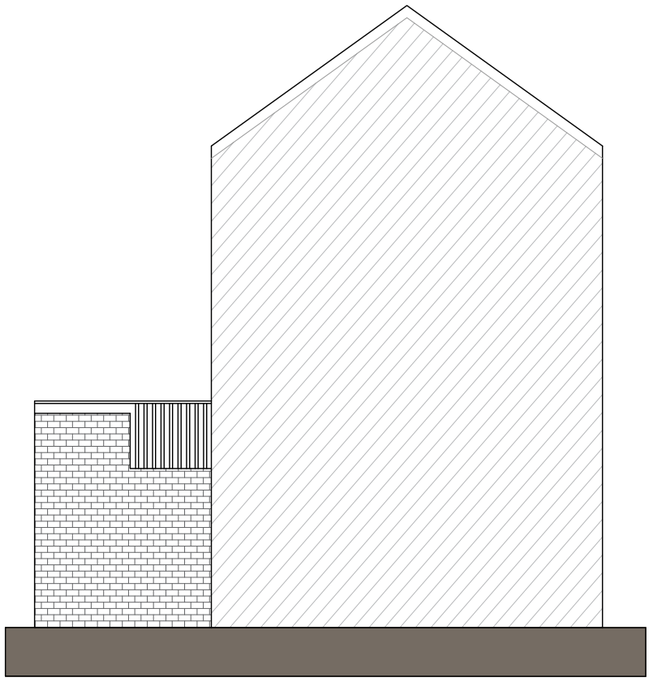

SOUTH EAST ELEVATION

EXCEL Planning

Tel: 020 3576 0996

Email: info@excelplanning.co.uk

Adress: 45 Stamford Hill London N16 5SR

Revision	Revision Date

ADDRESS

14 Ermine Rd, London N15 6DB

1:100@A3

SHEET N.

E003

DRAWING TITLE

Existing Side Elevations

DATE: 05/11/2024

SCALE 1:100 @ A3

Copyright in the design and this drawing is the property of Excel Planning Ltd. Reproduction in whole or in part is forbidden without written permission of Excel Planning Ltd. This drawing must be read in conjunction with all other relevant documentation and drawings.

Excel Planning Ltd accepts no liability for any expense, loss or damage of whatsoever nature and however arising from any variation which has not been referred to them and their approval obtained.

Do not scale from this drawing, only figured dimensions are to be used. All dimensions to be cross-checked on-site prior to manufacture and construction. Any discrepancies to be reported to Excel Planning Ltd immediately.

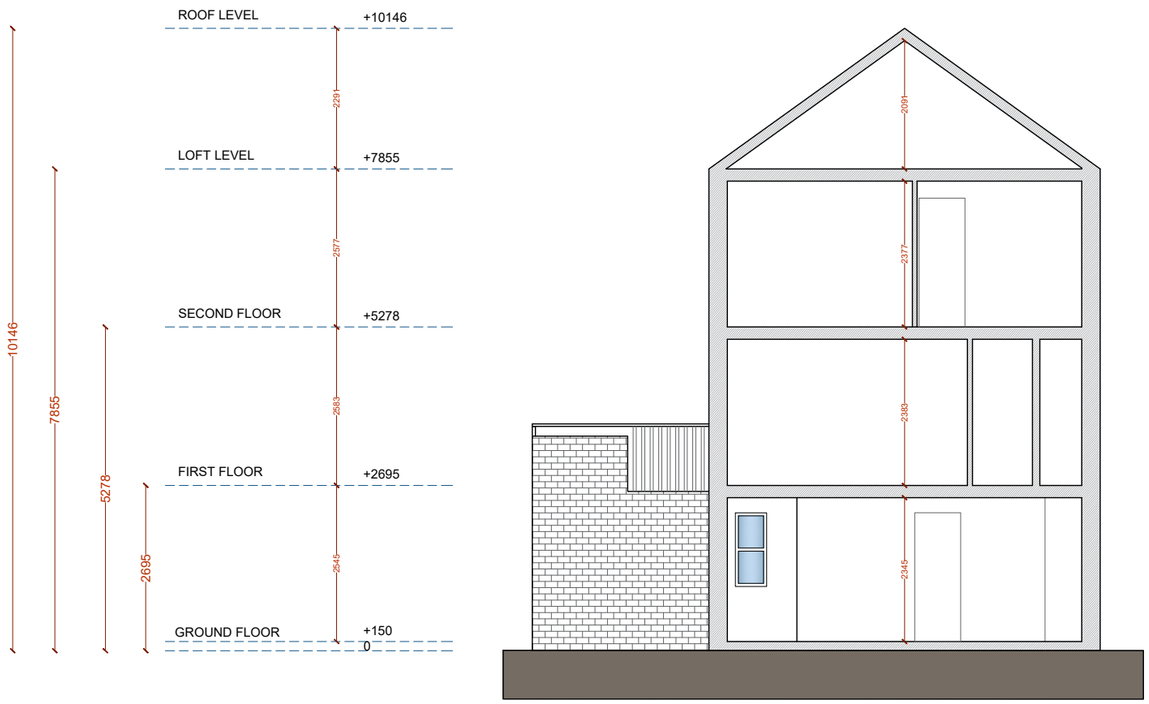

0 1m 5m 10m

EXCEL Planning

Tel: 020 3576 0996

Email: info@excelplanning.co.uk

Adress: 45 Stamford Hill London N16 5SR

Revision	Revision Date

ADDRESS

14 Ermine Rd, London N15 6DB

1:100@A3

SHEET N.

E004

DRAWING TITLE

Existing Section

DATE:

05/11/2024

SCALE

1:100 @ A3

Copyright in the design and this drawing is the property of Excel Planning Ltd. Reproduction in whole or in part is forbidden without written permission of Excel Planning Ltd. This drawing must be read in conjunction with all other relevant documentation and drawings.

Excel Planning Ltd accepts no liability for any expense, loss or damage of whatsoever nature and however arising from any variation which has not been referred to them and their approval obtained.

Do not scale from this drawing, only figured dimensions are to be used. All dimensions to be cross-checked on-site prior to manufacture and construction. Any discrepancies to be reported to Excel Planning Ltd immediately.