





A
EX.02
Existing Site Location Plan
A1 1:625; A3 1:1250



B
EX.02
Existing Block Plan
A1 1:250; A3 1:500

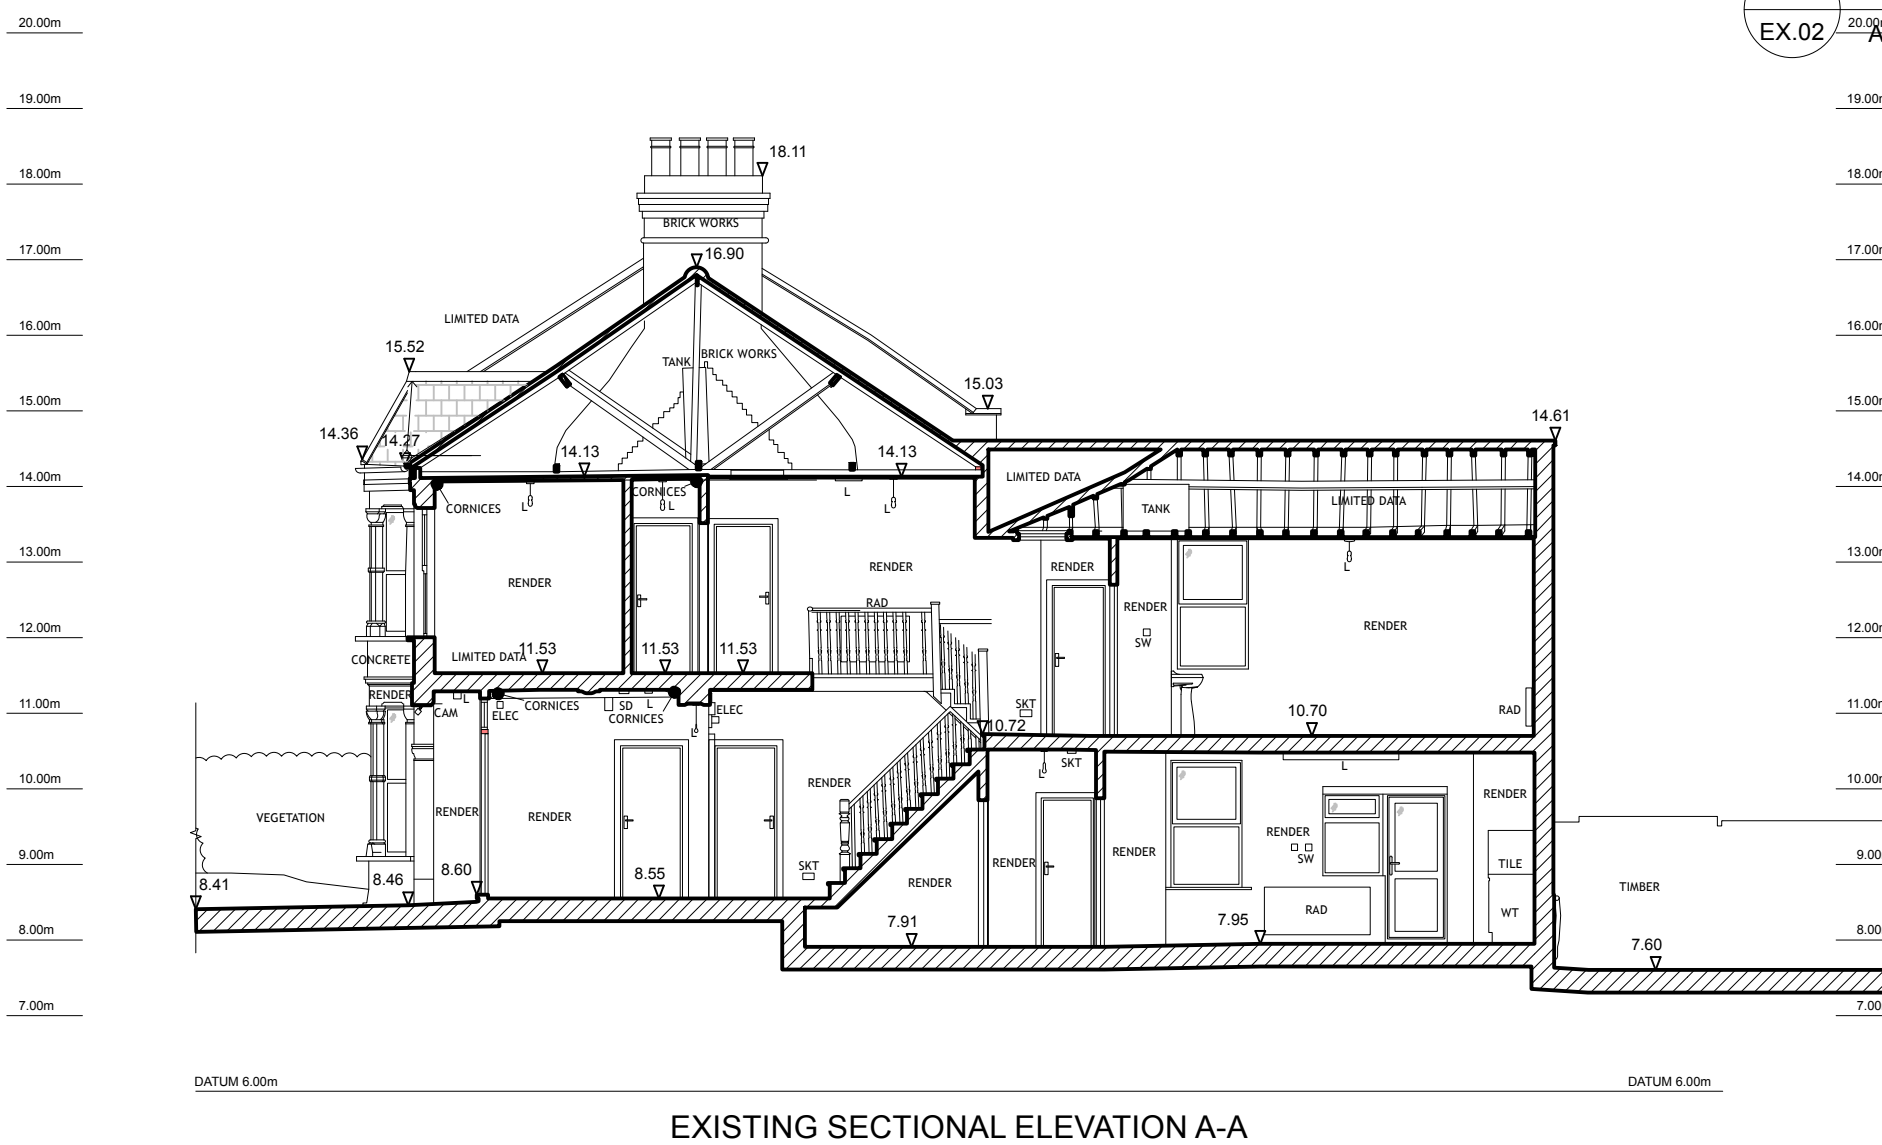

C
EX.02
Existing Section A
A1 1:100; A3 1:200

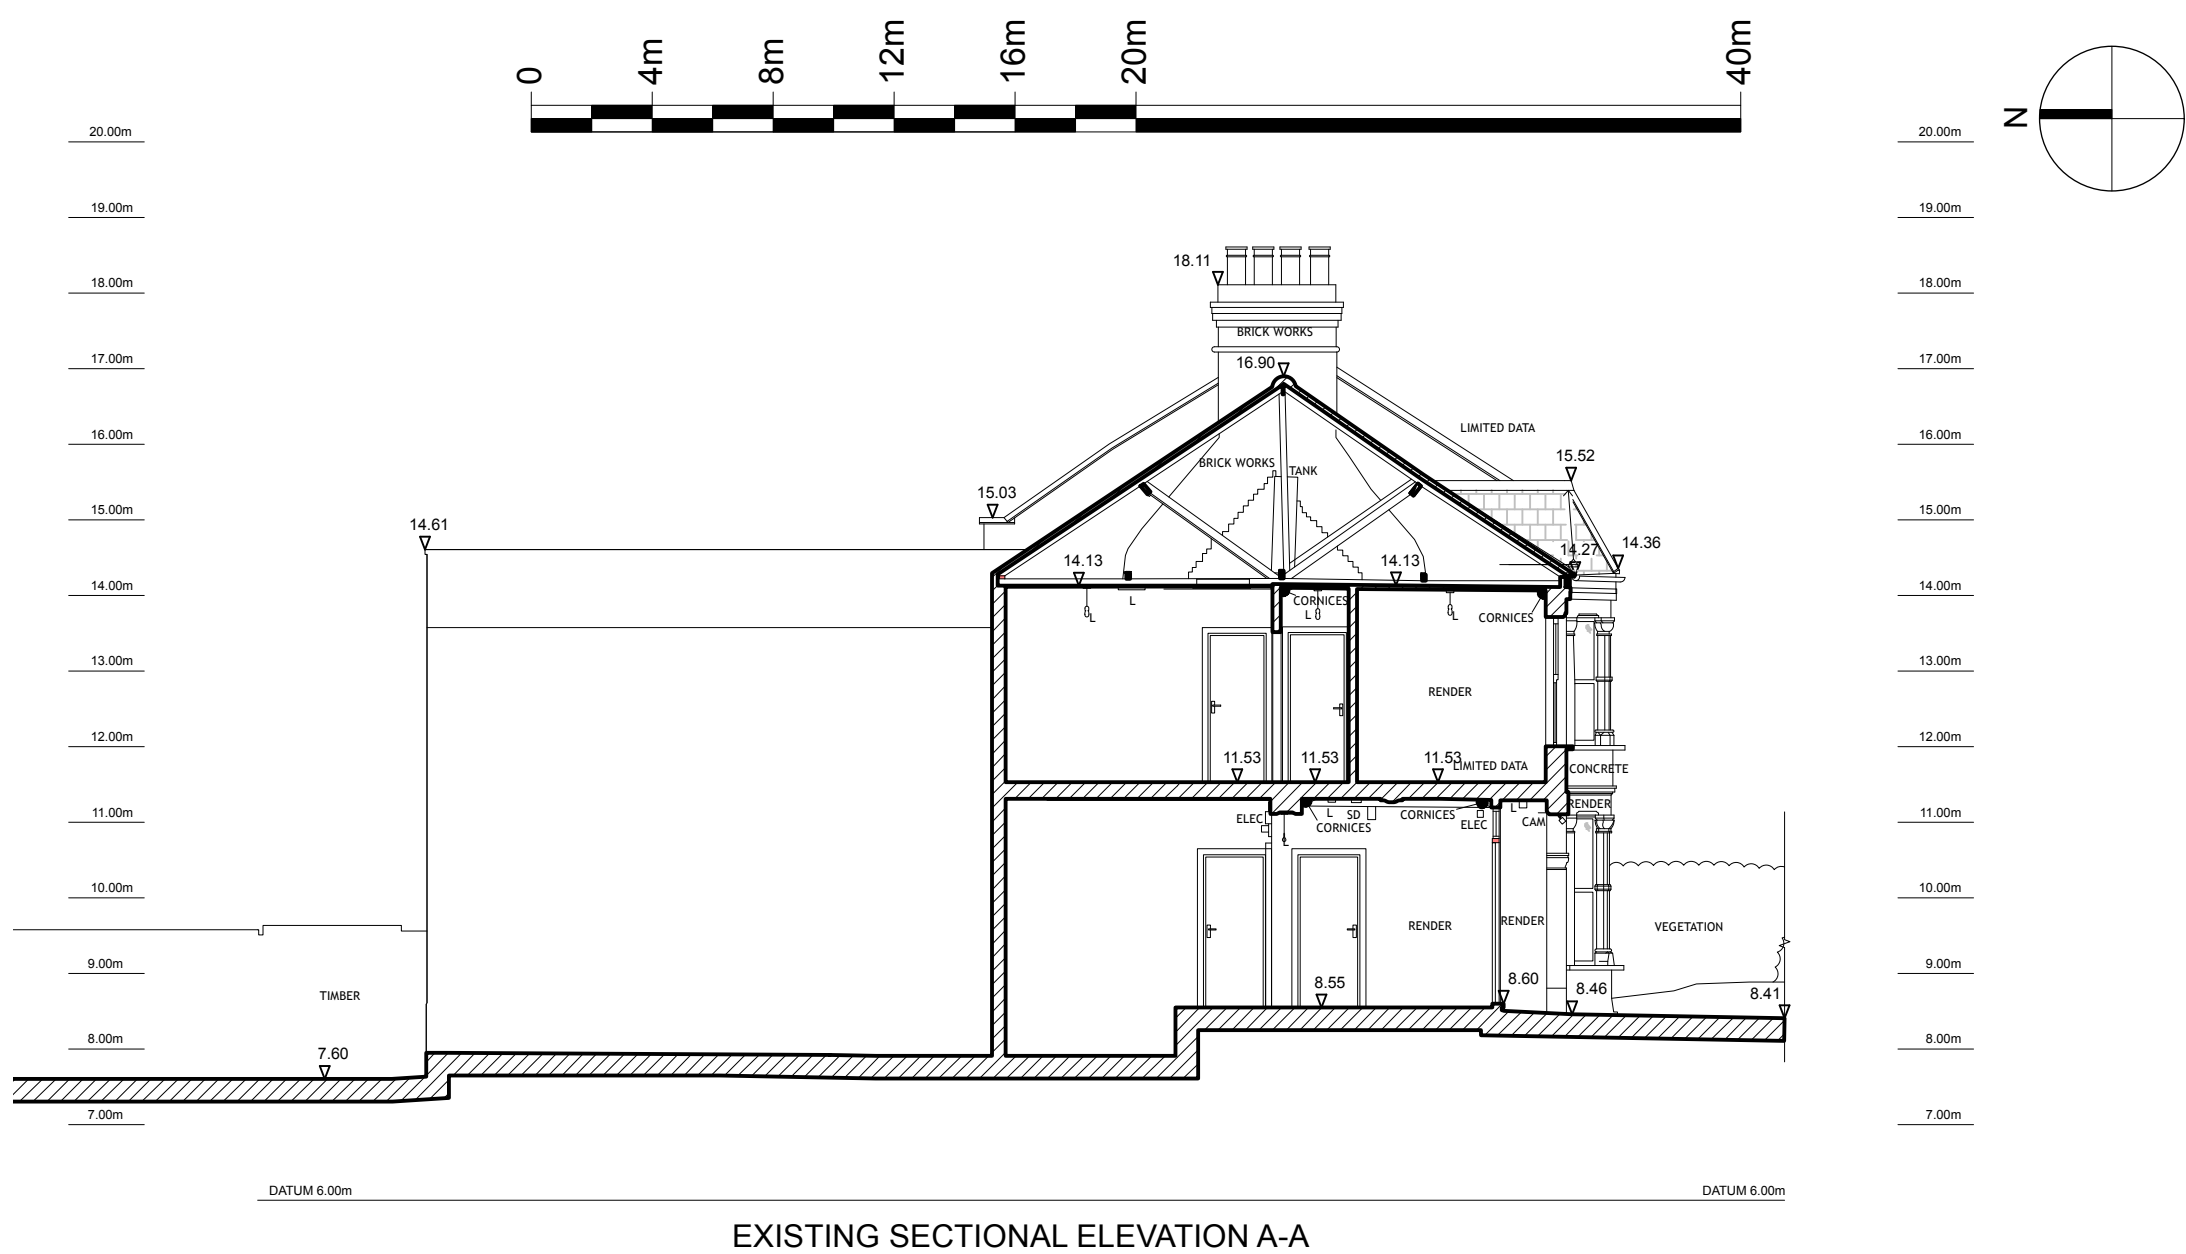

D
EX.02
Existing Side Elevation
A1 1:100; A3 1:200

Information contained within this drawing is the sole copyright of T2S Architecture Ltd. and is not to be reproduced without express permission. No implied licence exists. This drawing not to be used for land transfer or valuation purposes. Do not scale from this drawing. All dimensions & levels are to be checked on site by the contractor. Issued for purposes indicated only. Drawing errors and omissions to be reported to the architect.

Notes

D	24/03/26	Issued for Planning.
C	23/03/26	Issued for Planning
B	20/03/26	Issued for Planning.
A	02/02/26	Issued for planning submission.

Revisions

**T2S
ARCHITECTURE
LTD**

A: UMLF.302, The Leather Market
Weston St.,
London, SE1 3ER
M: +44 208 066 7078
E: admin@t2sarchitecture.com
W: www.t2sarchitecture.com

Client
Kratos 7 Ltd

Project
12 Gloucester Road

Drawing Title
Existing Site Location Plan and Sections

Status Planning	Drawn TJS	Checked TJS
Scale 1:100 @ A1; 1:200 @ A3	Date	
Drwg. No. 171_PL1_EX_02	Revision D	