






A
GA.02 **Proposed Site Location Plan**
A1 1:625; A3 1:1250

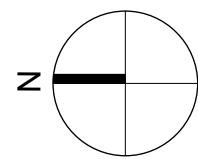

B
GA.02 **Proposed Block Plan**
A1 1:250; A3 1:500

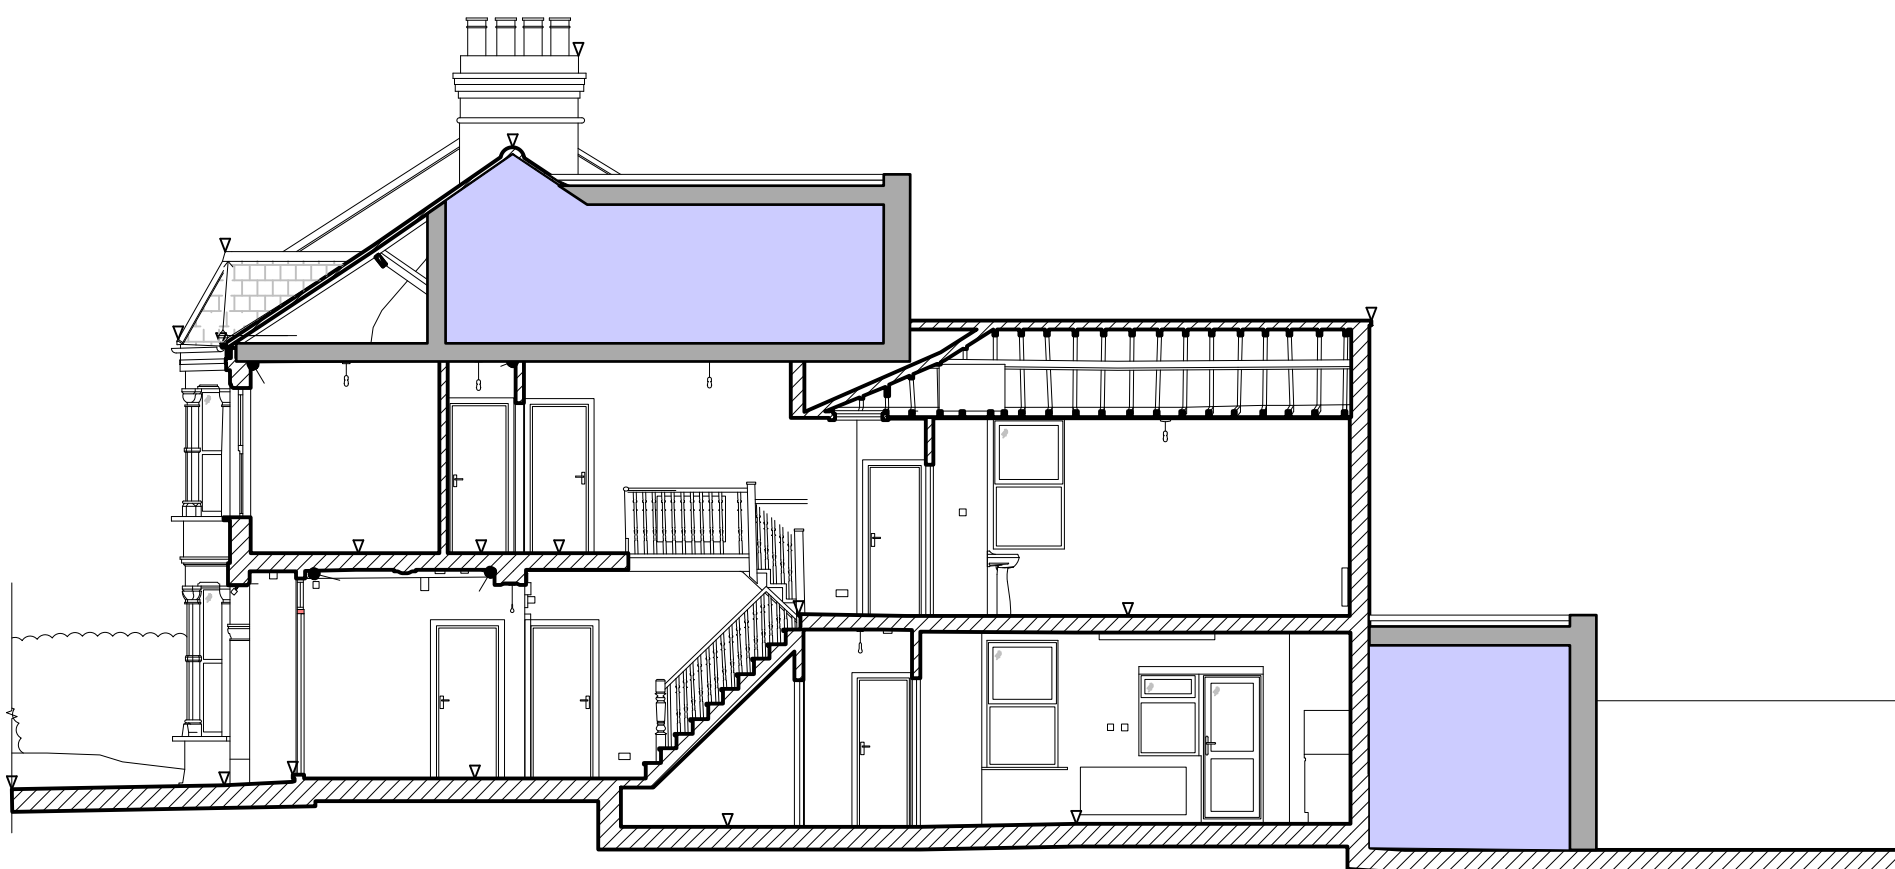

C
GA.02 **Proposed Section A**
A1 1:100; A3 1:200

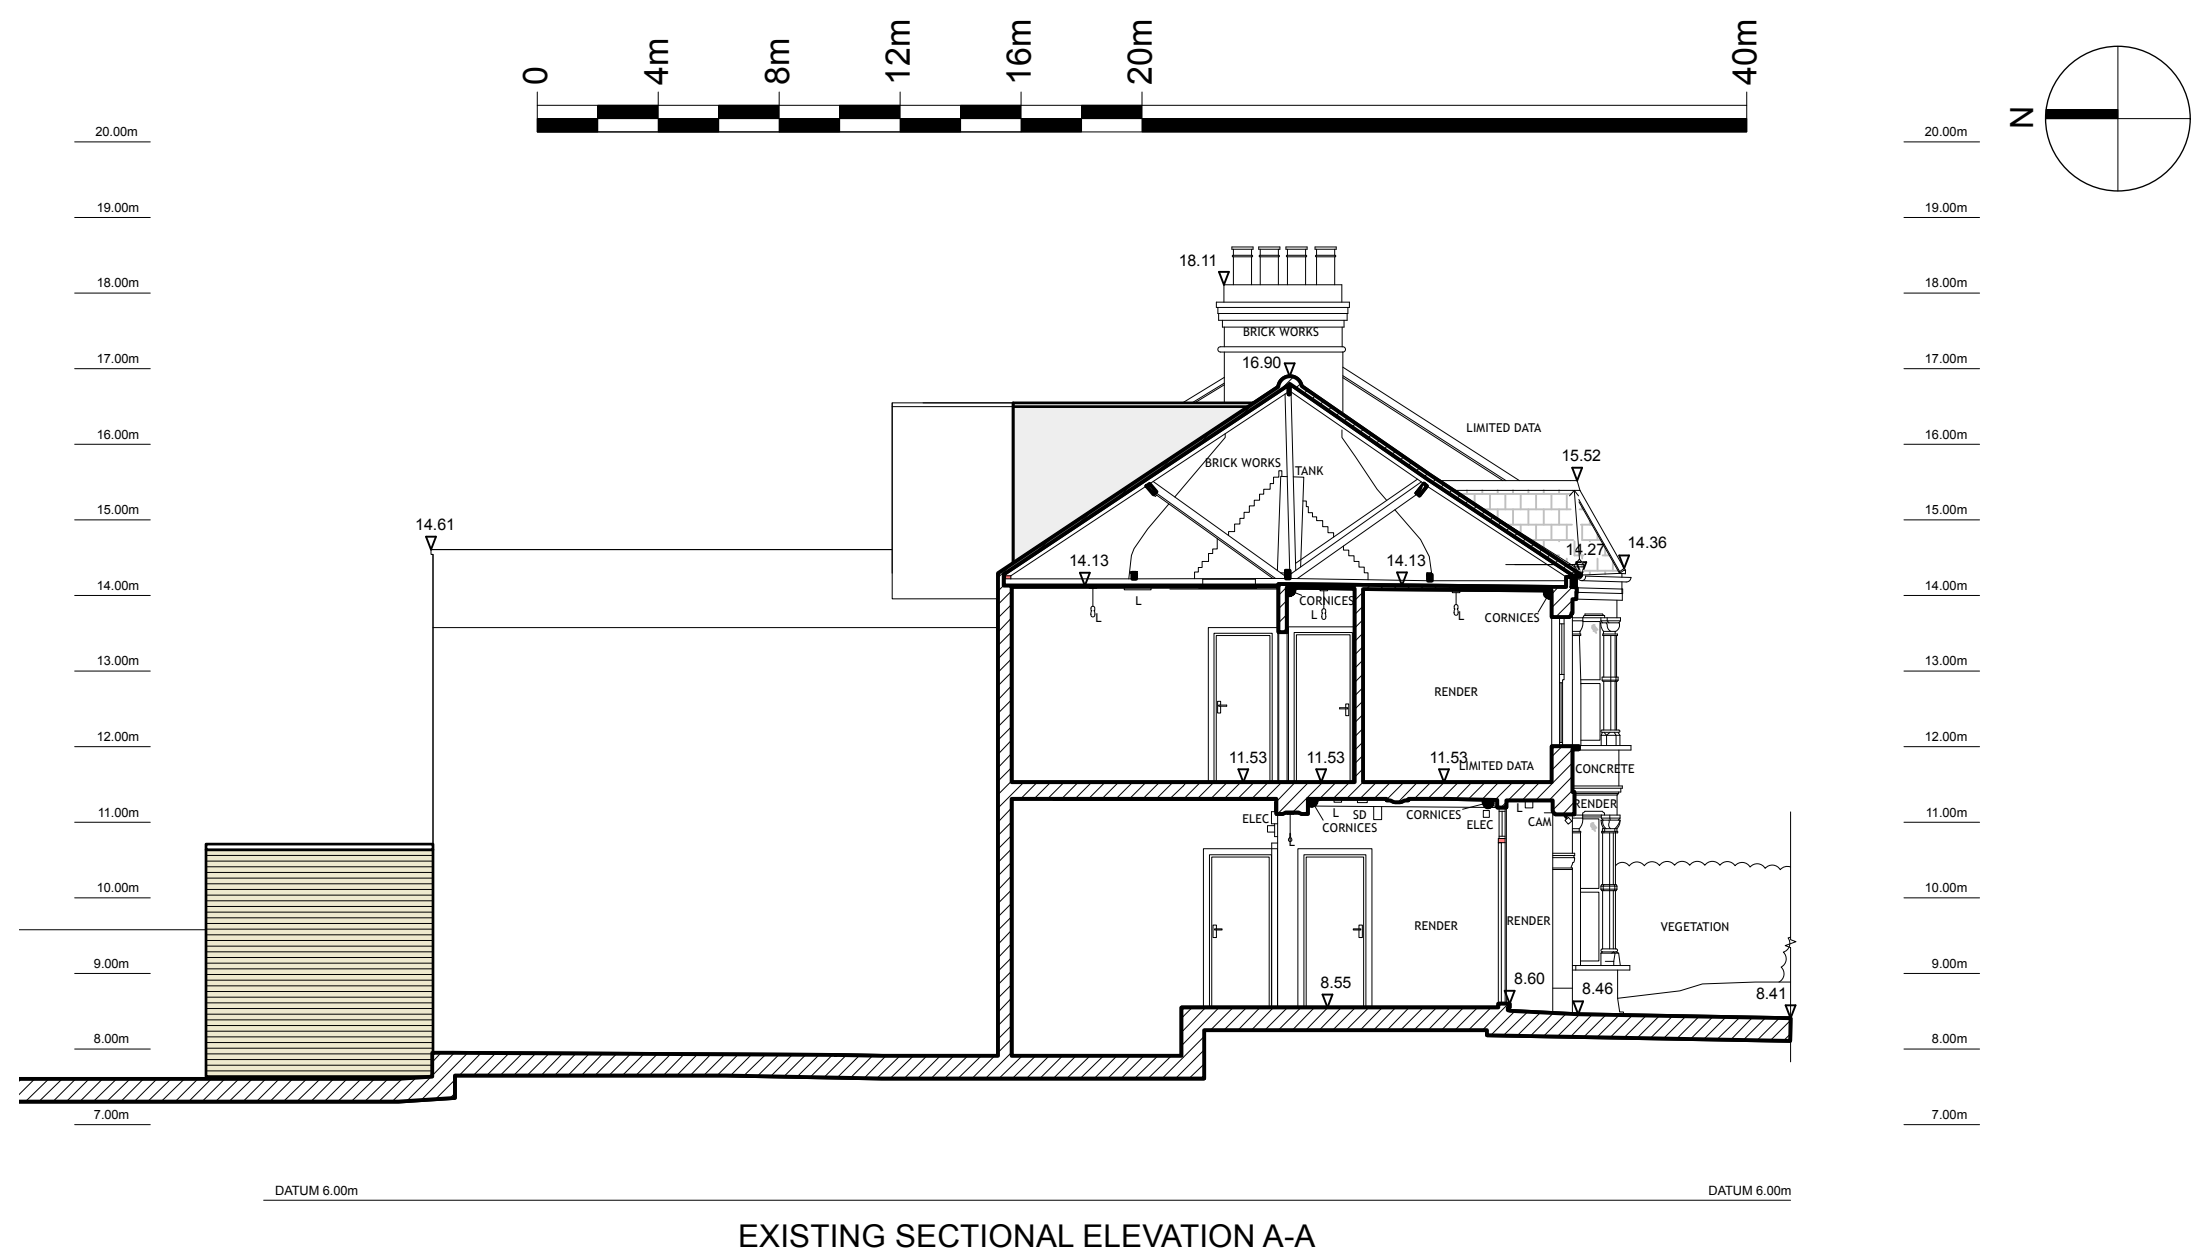

D
GA.02 **Proposed Side Elevation**
A1 1:100; A3 1:200



Information contained within this drawing is the sole copyright of T2S Architecture Ltd, and is not to be reproduced without express permission. No implied licence exists. This drawing not to be used for land transfer or valuation purposes. Do not scale from this drawing. All dimensions & levels are to be checked on site by the contractor. Issued for purposes indicated only. Drawing errors and omissions to be reported to the architect.

Notes

D 24/03/26 Issued for Planning.
C 23/03/26 Issued for Planning.
B 20/03/26 Issued for Planning.
A 02/02/26 Issued for planning submission.

Revisions

T2S
ARCHIT
ECTURE
LTD

A: UMLF.302, The Leather Market
Weston St.,
London, SE1 3ER
M: +44 208 066 7078
E: admin@t2sarchitecture.com
W: www.t2sarchitecture.com

Client
Kratos 7 Ltd

Project
12 Gloucester Road

Drawing Title
Proposed Site Location Plan and Sections

Status Planning	Drawn TJS	Checked TJS
Scale 1:100 @ A1; 1:200 @ A3	Date	
Drwg. No. 171_PL1_GA_02	Revision D	