


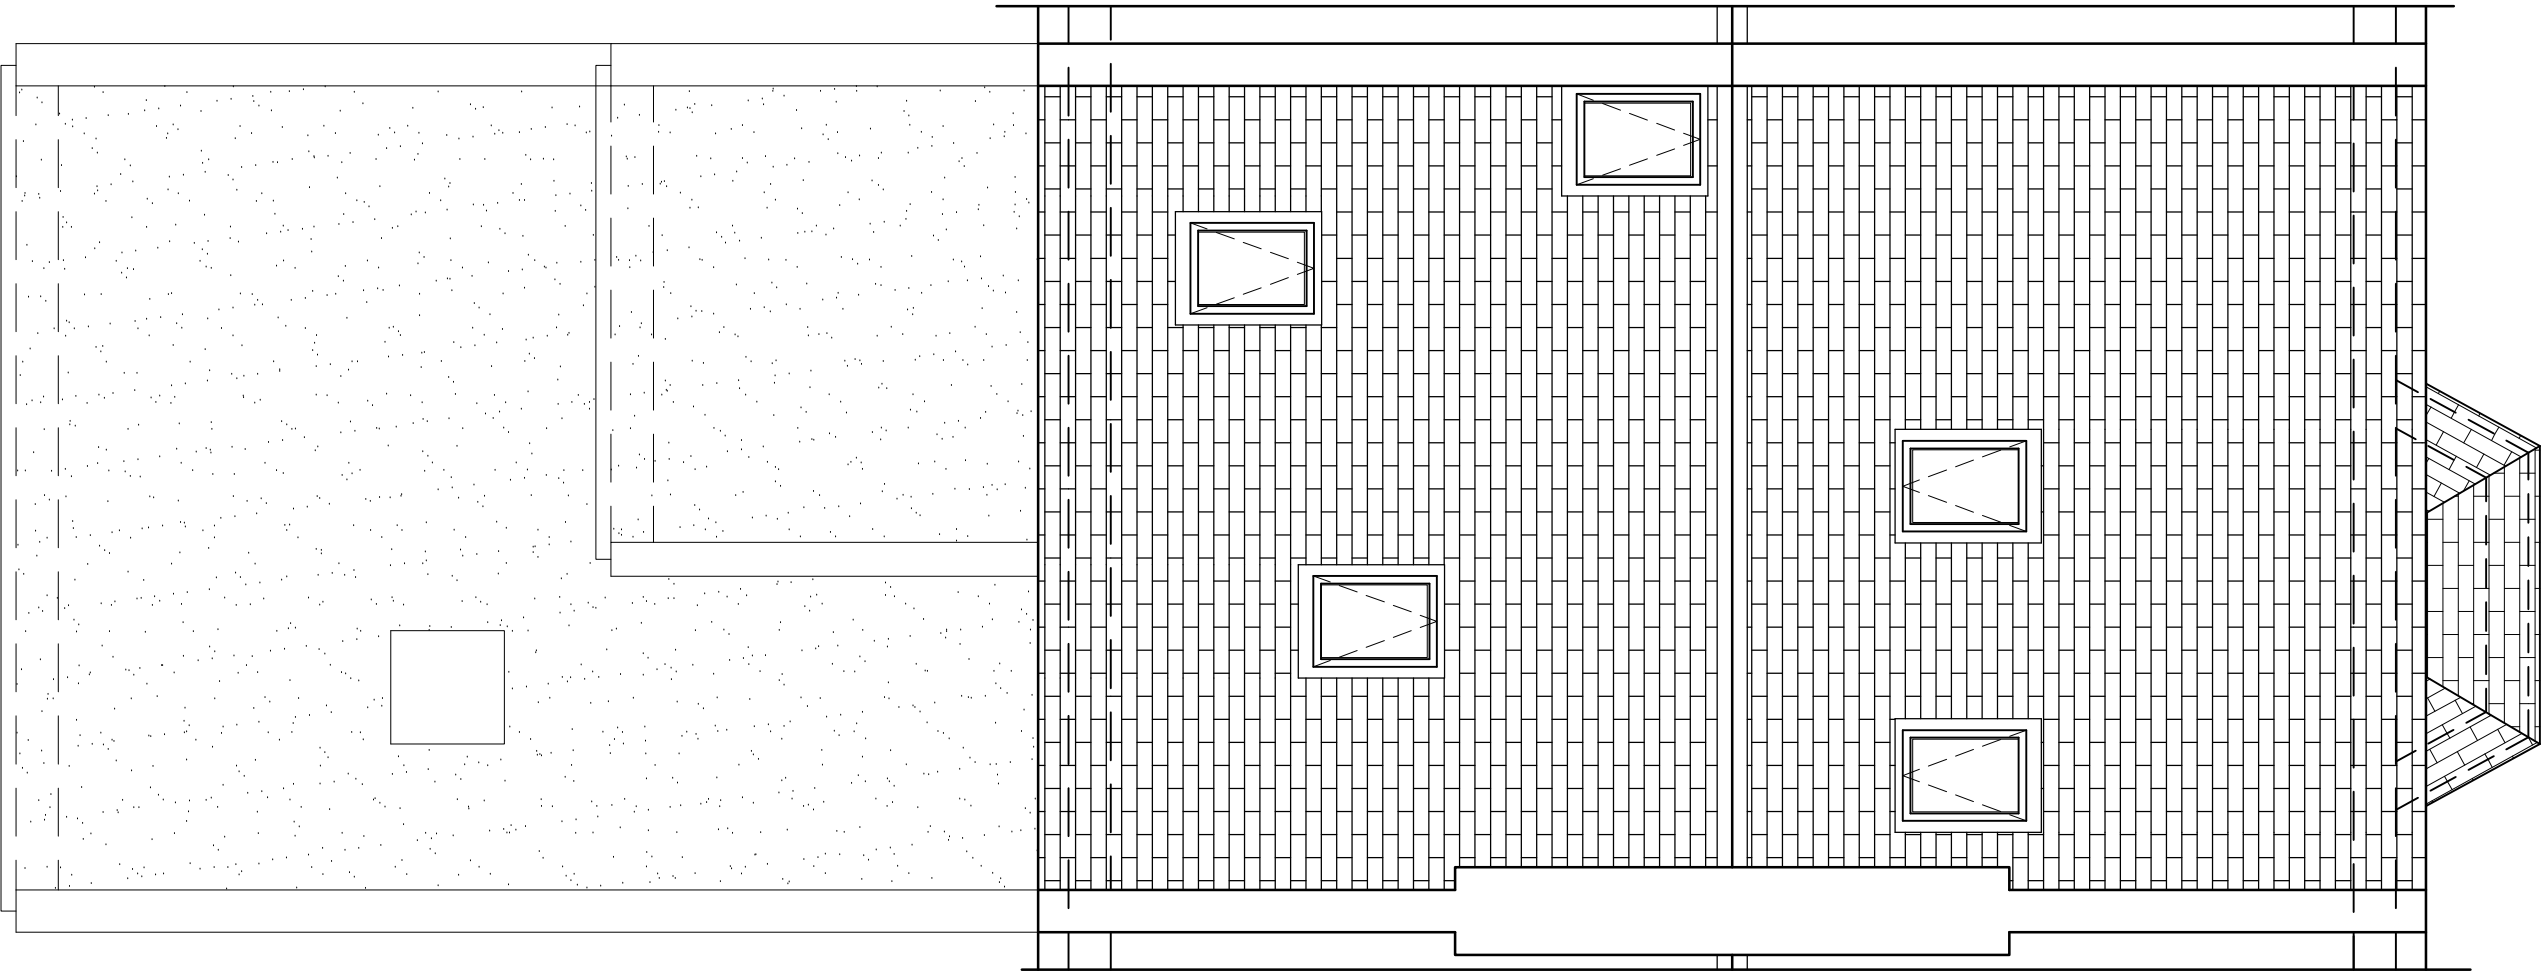

Existing Roof Layout



Metres

Title: Proposed Rear Dormer Window to Mid-Terrace Dwelling at No.14 Perth Road, N4 3HB		Drawn by: Paul Brown	
Client: Mr Sean Nugent			
Drawing Title: Existing Roof Layout	Drawing No: PL-05	Date: Mar' 26	Scale: 1 : 50 @ A3