




W01

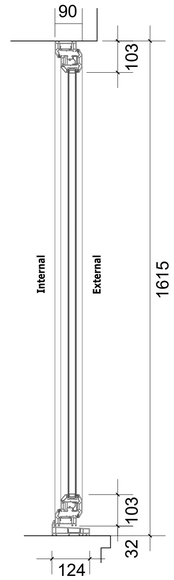


W02

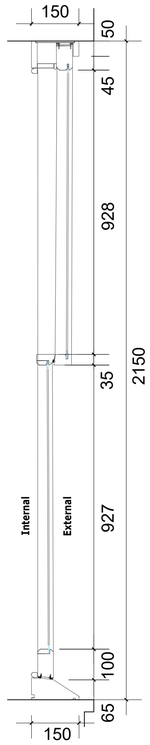

W03

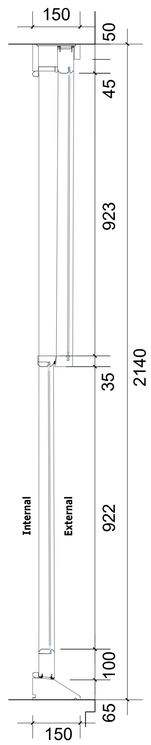


W04 W05

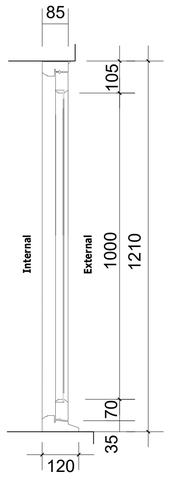


W06



W07

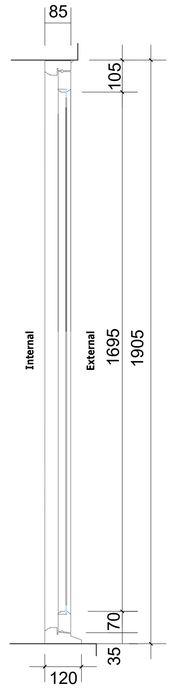


W08

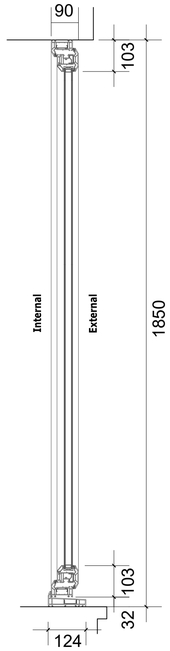


W09




W10

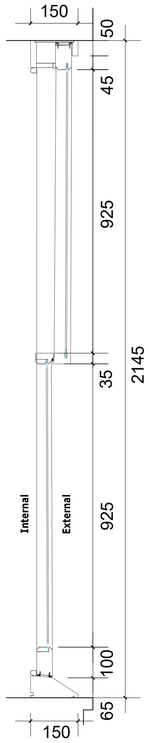


W11

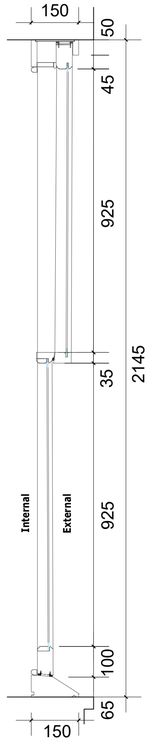


W11

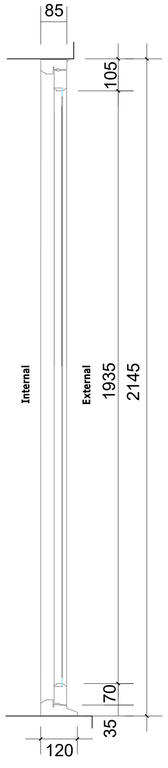


W12

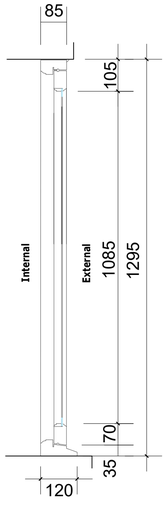


W13 W15

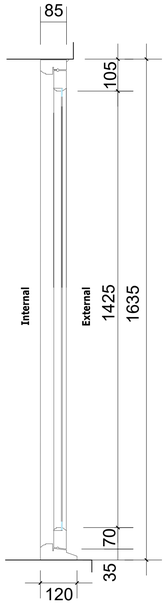


W14

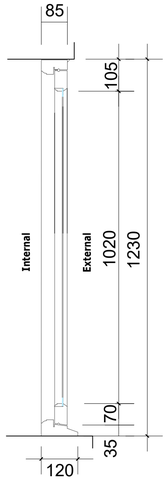

W16

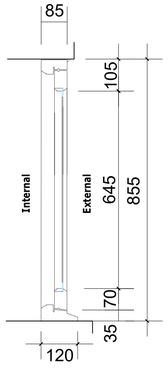

W17

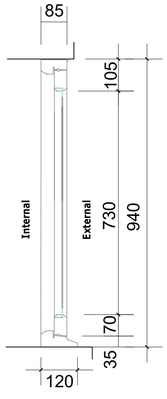

W18

1 Existing Window Section Details

Scale:1:10 @ A1

Scale Bar 1:10 0 100 200 500mm

P1	Planning	TVS	GM	17.03.26
Rev	Description	By	QA	DD.MM.YY

© This drawing and any design hereon is the copyright of Potter Raper and must not be reproduced without their written consent. All drawings remain the property of Potter Raper. Figured dimension only to be taken from this drawing. All dimensions to be checked on site. Please inform Potter Raper immediately of any discrepancies before work proceeds.

Client
Wates / Clarion

Project Name
Capital Works 2026 / 27

Project Location
277 & 279 High Road, Haringey, London, N15 4RR

Sheet Name
Existing Window Section Details

Project Status
Planning

Drawing Nr.
12235-PR-HR_277-279-ZZ-DR-A-PL301

Scale
1:10 @ A1

POTTER RAPER
Duncan House
1A Burnhill Road
Beckenham
Kent
BR3 3LA
Tel: 020 8658 3538