EXISTING REAR EXTENSION

PROPOSED REAR EXTENSION

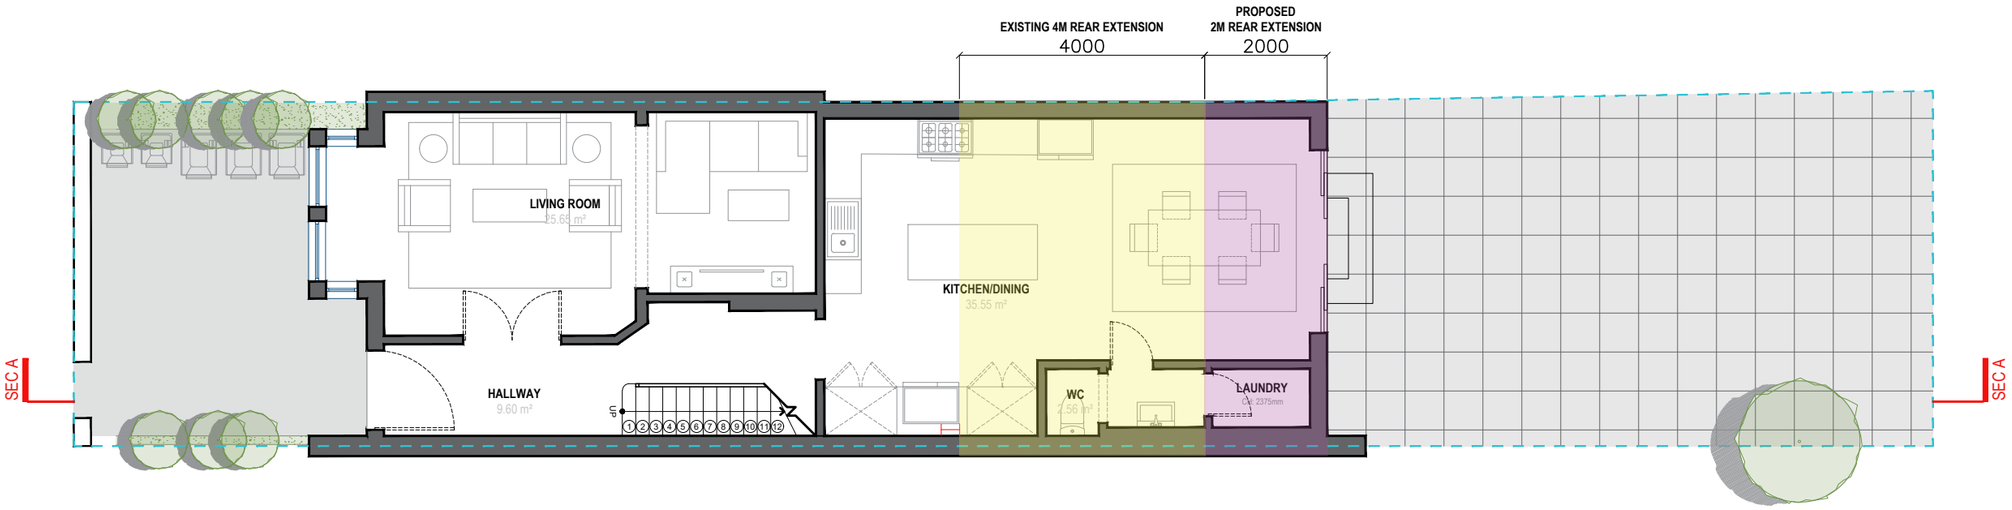

PROPOSED GROUND FLOOR PLAN

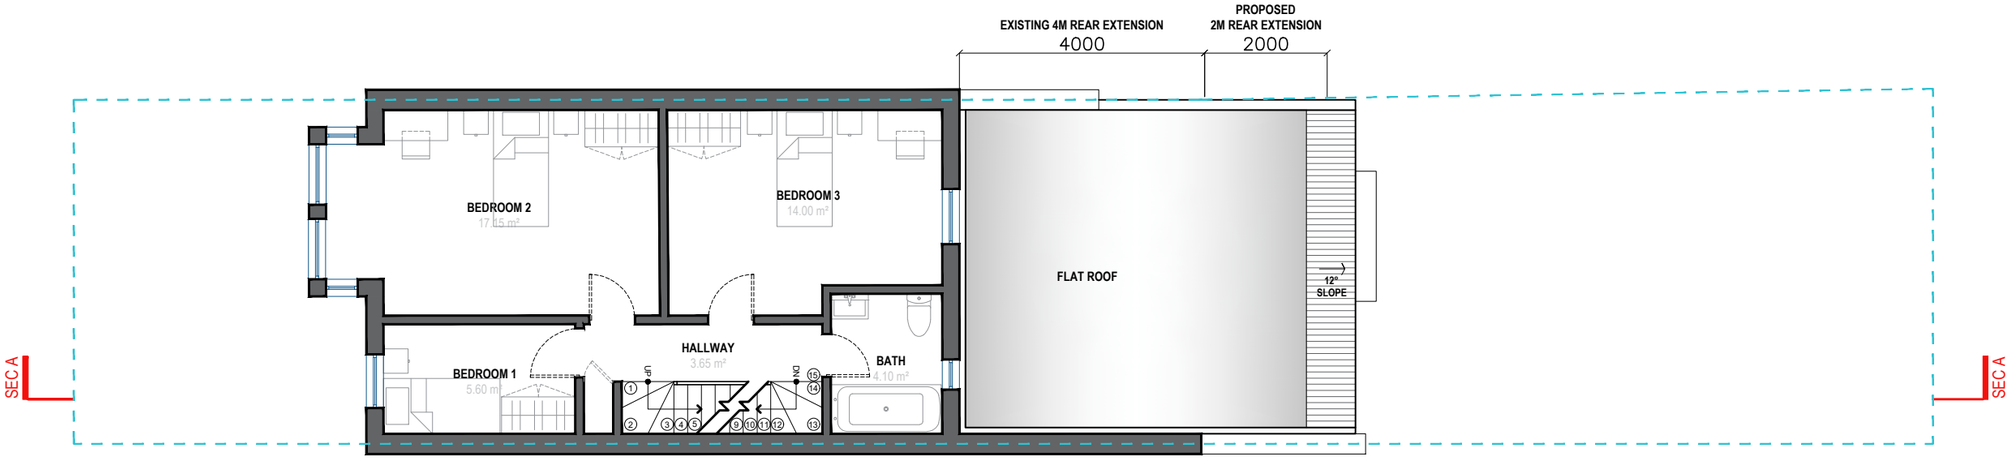

PROPOSED FIRST FLOOR PLAN

N

PRESTIGE
PLANNING & BUILDING SERVICES

Prestige Planning Ltd.
Unit 6 Grosvenor Way
London
E5 9ND

T: 0203 935 3434
E: info@thepgroups.co.uk

PROJECT DETAILS

PROPERTY ADDRESS

30 Fairview Road
London
N15 6LL

DRAWING TITLE

Proposed Ground Floor Plan
Proposed First Floor

REVISION	DRAWING NO.
RV00	PR01

SCALE

1:100

[@ A3]

0 1 2 3 Metres

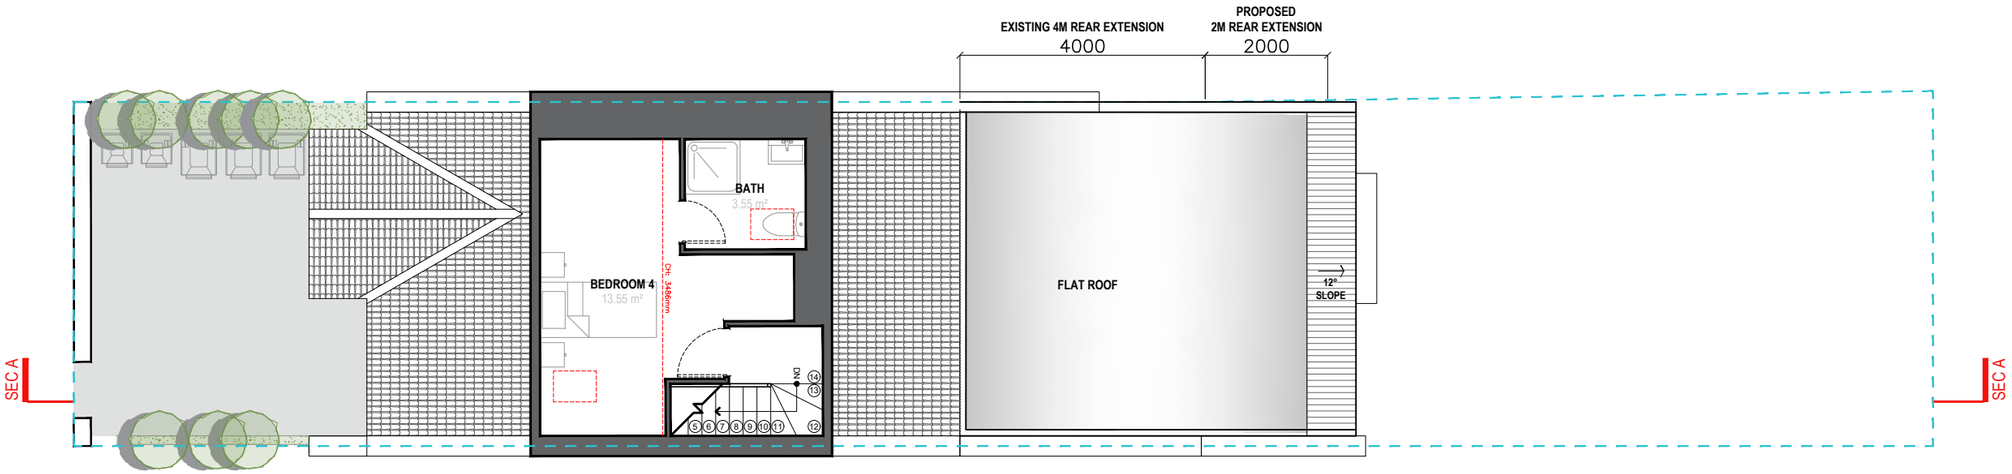

PROPOSED SECOND FLOOR PLAN

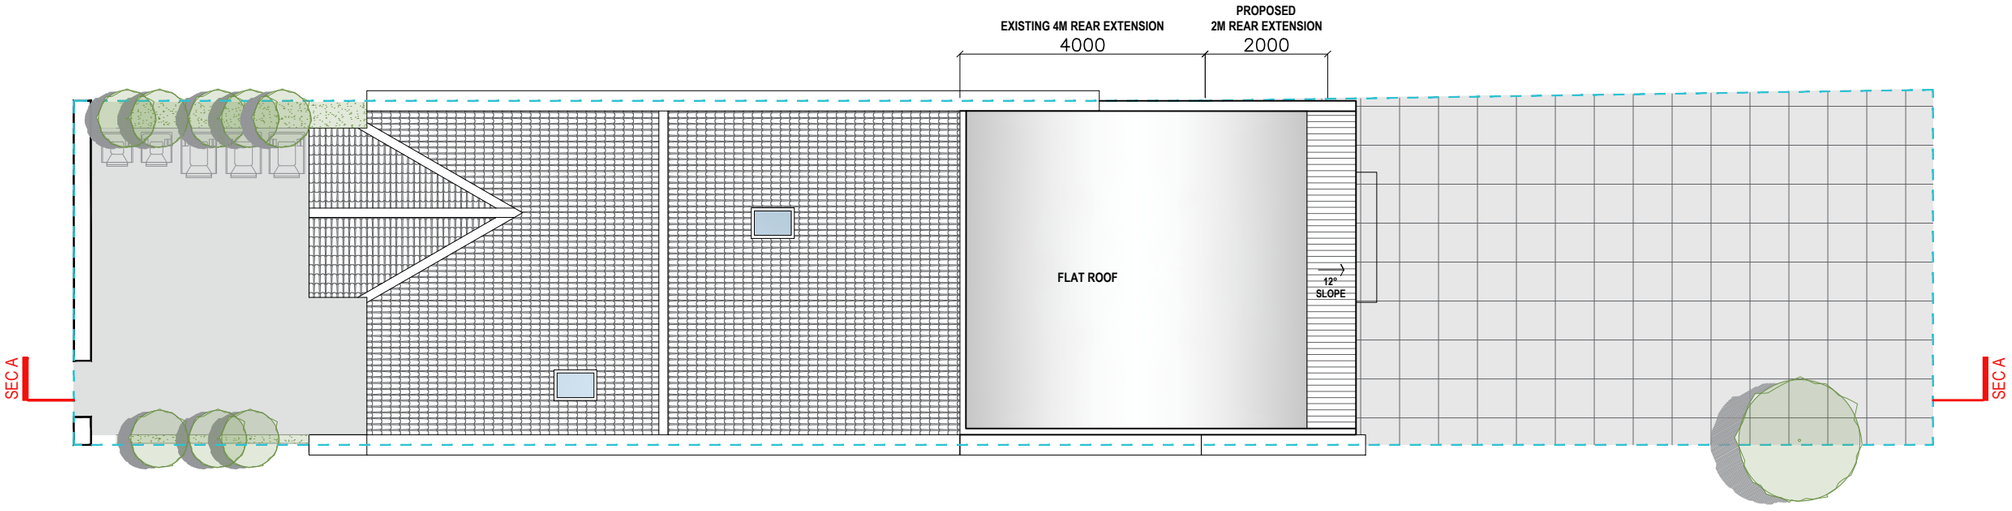

PROPOSED ROOF PLAN

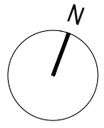

PRESTIGE
PLANNING & BUILDING SERVICES

Prestige Planning Ltd.
Unit 6 Grosvenor Way
London
E5 9ND

T: 0203 935 3434
E: info@thepgroups.co.uk

PROJECT DETAILS

PROPERTY ADDRESS
30 Fairview Road
London
N15 6LL

DRAWING TITLE
Proposed Second Floor Plan
Proposed Roof Plan

REVISION	DRAWING NO.
RV00	PR02

SCALE
1:100
[@ A3]
0 1 2 3 Metres

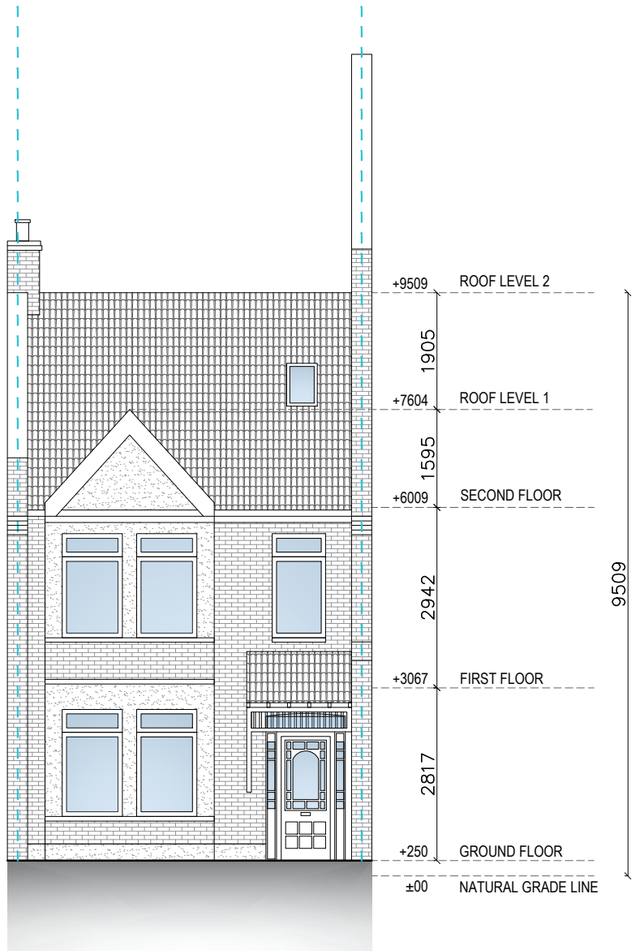

FRONT ELEVATION

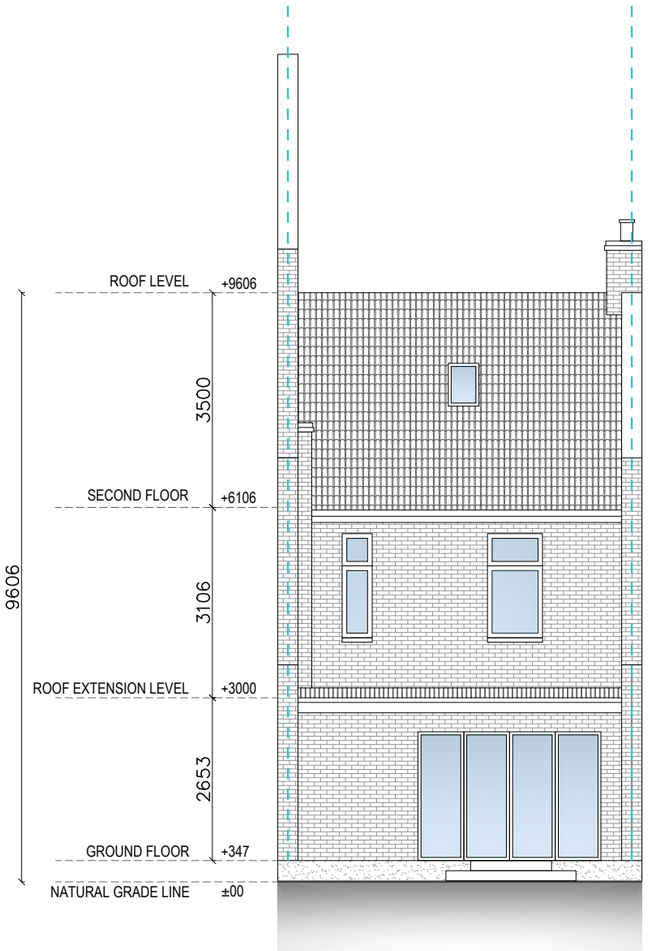

REAR ELEVATION

PRESTIGE
PLANNING & BUILDING SERVICES

Prestige Planning Ltd.
Unit 6 Grosvenor Way
London
E5 9ND

T: 0203 935 3434
E: info@thepgroups.co.uk

PROJECT DETAILS

PROPERTY ADDRESS

30 Fairview Road
London
N15 6LL

DRAWING TITLE

Proposed Front Elevation
Proposed Rear Elevation

REVISION	DRAWING NO.
RV00	PR03

SCALE

1:100

[@ A3]

0 1 2 3 Metres

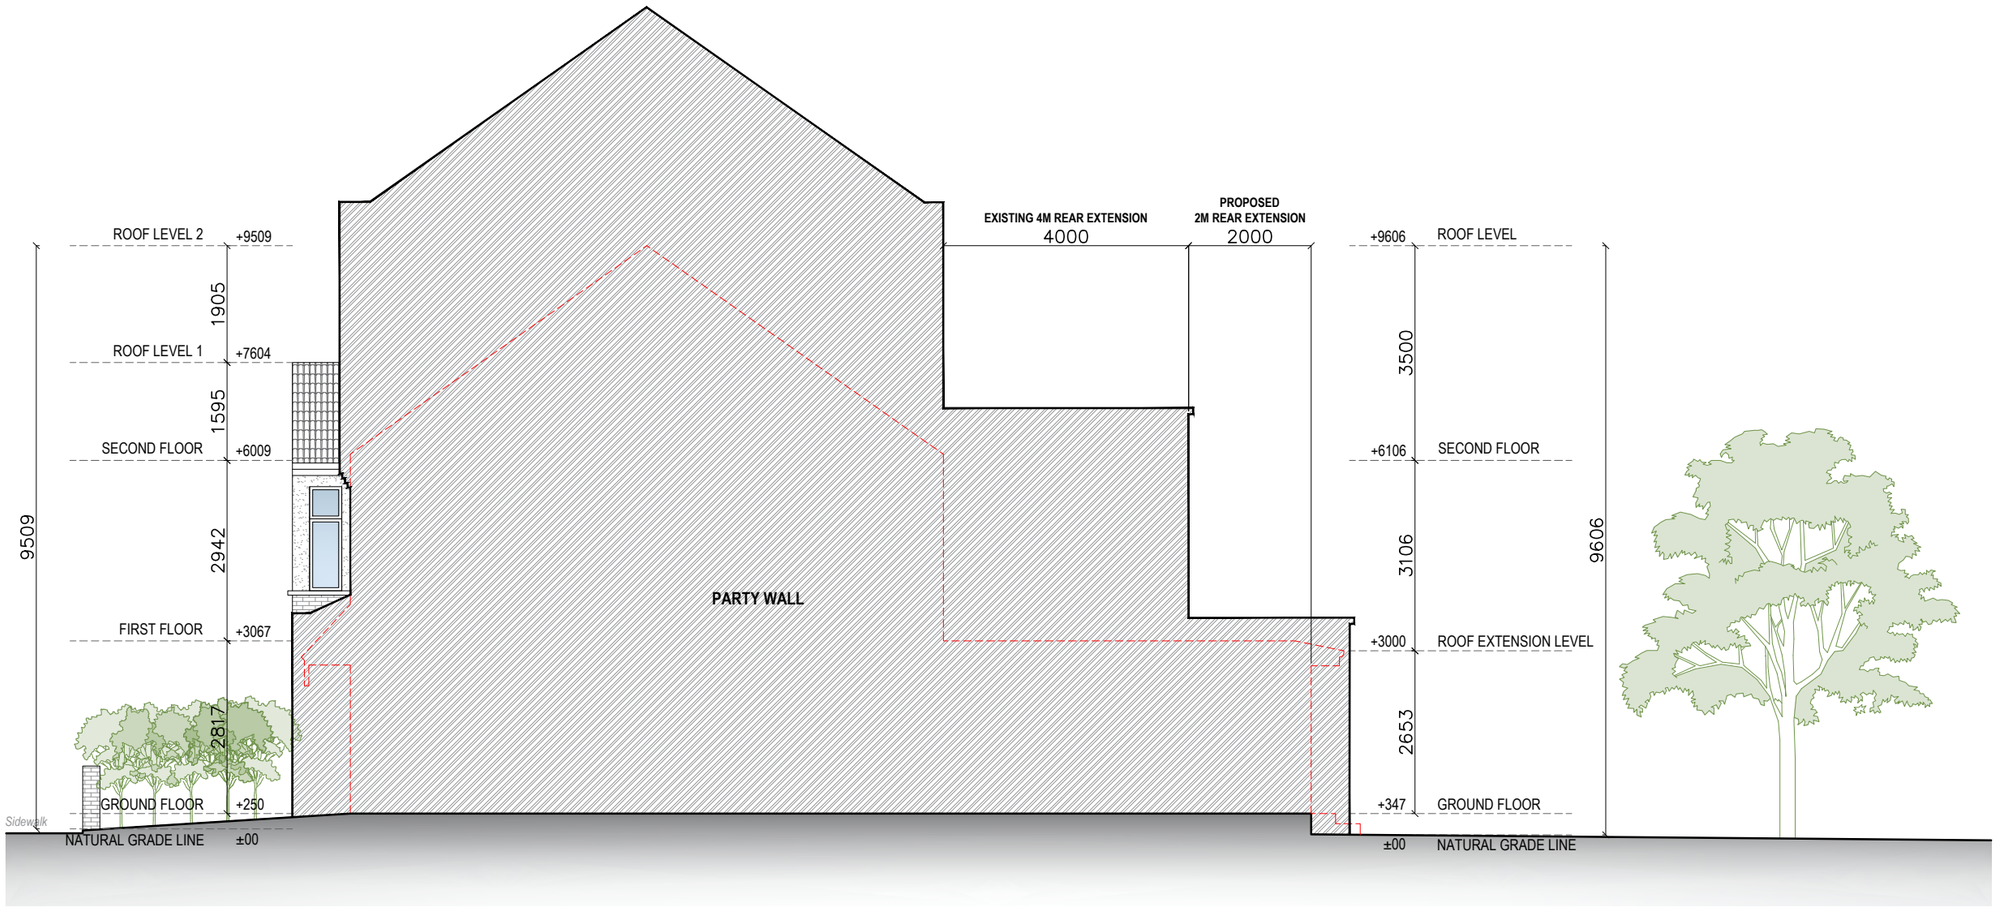

RIGHT ELEVATION

PRESTIGE
PLANNING & BUILDING SERVICES

Prestige Planning Ltd.
Unit 6 Grosvenor Way
London
E5 9ND

T: 0203 935 3434
E: info@thepgroups.co.uk

PROJECT DETAILS

PROPERTY ADDRESS
30 Fairview Road
London
N15 6LL

DRAWING TITLE
Proposed Right Elevation

REVISION	DRAWING NO.
RV00	PR04

SCALE
1:100
[@ A3]
0 1 2 3 Metres

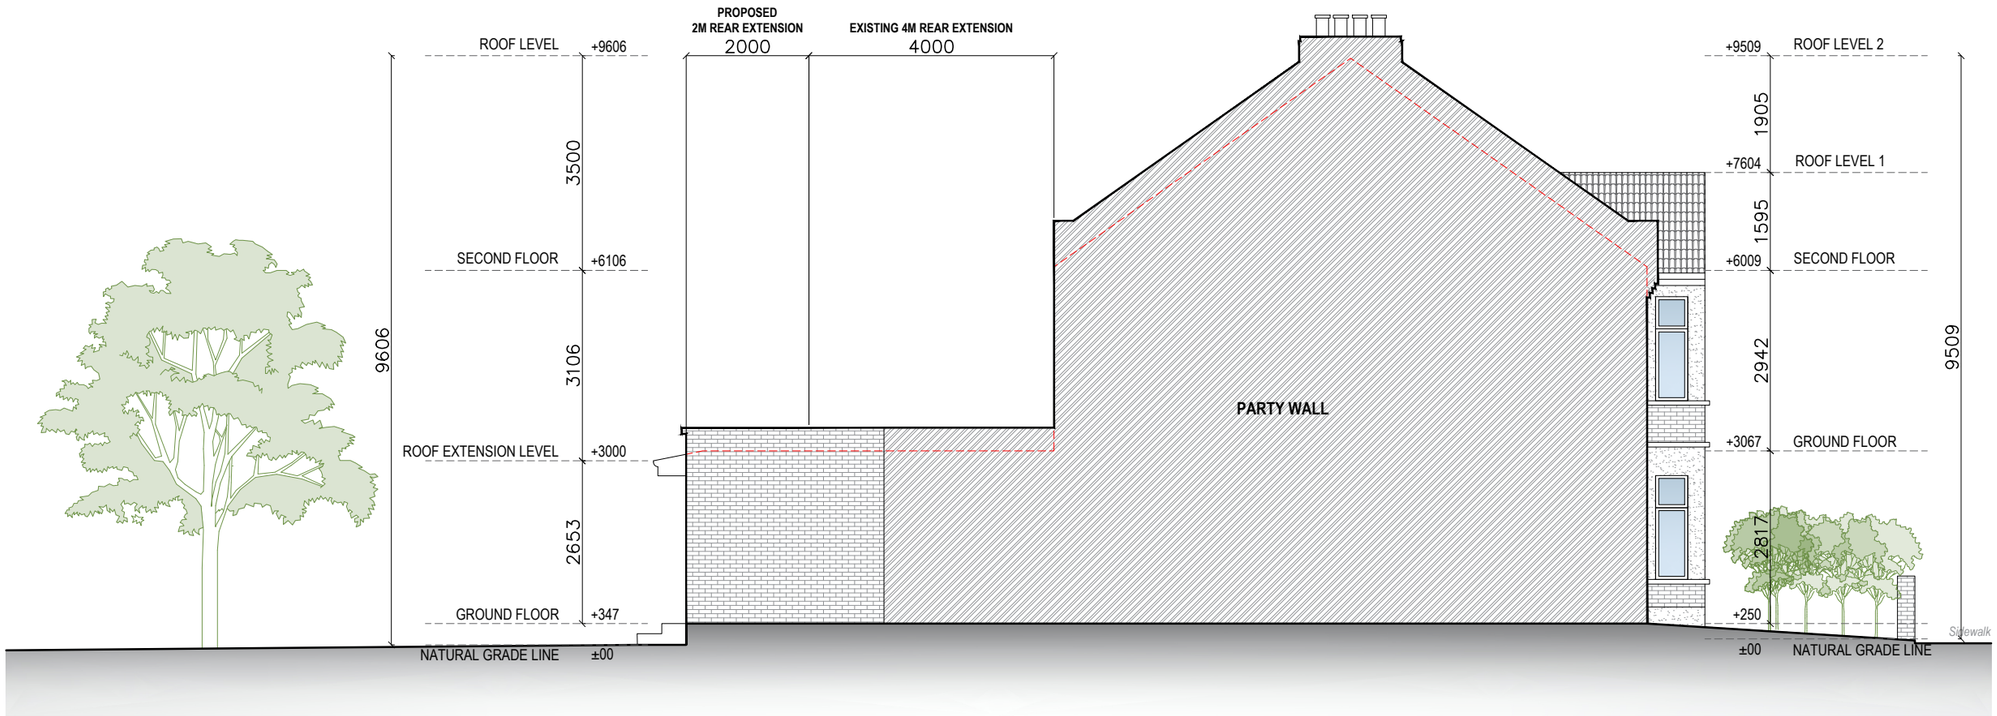

LEFT ELEVATION

PRESTIGE
PLANNING & BUILDING SERVICES

Prestige Planning Ltd.
Unit 6 Grosvenor Way
London
E5 9ND

T: 0203 935 3434
E: info@thepgroups.co.uk

PROJECT DETAILS

PROPERTY ADDRESS
30 Fairview Road
London
N15 6LL

DRAWING TITLE
Proposed Left Elevation

REVISION	DRAWING NO.
RV00	PR05

SCALE
1:100
[@ A3]
0 1 2 3 Metres

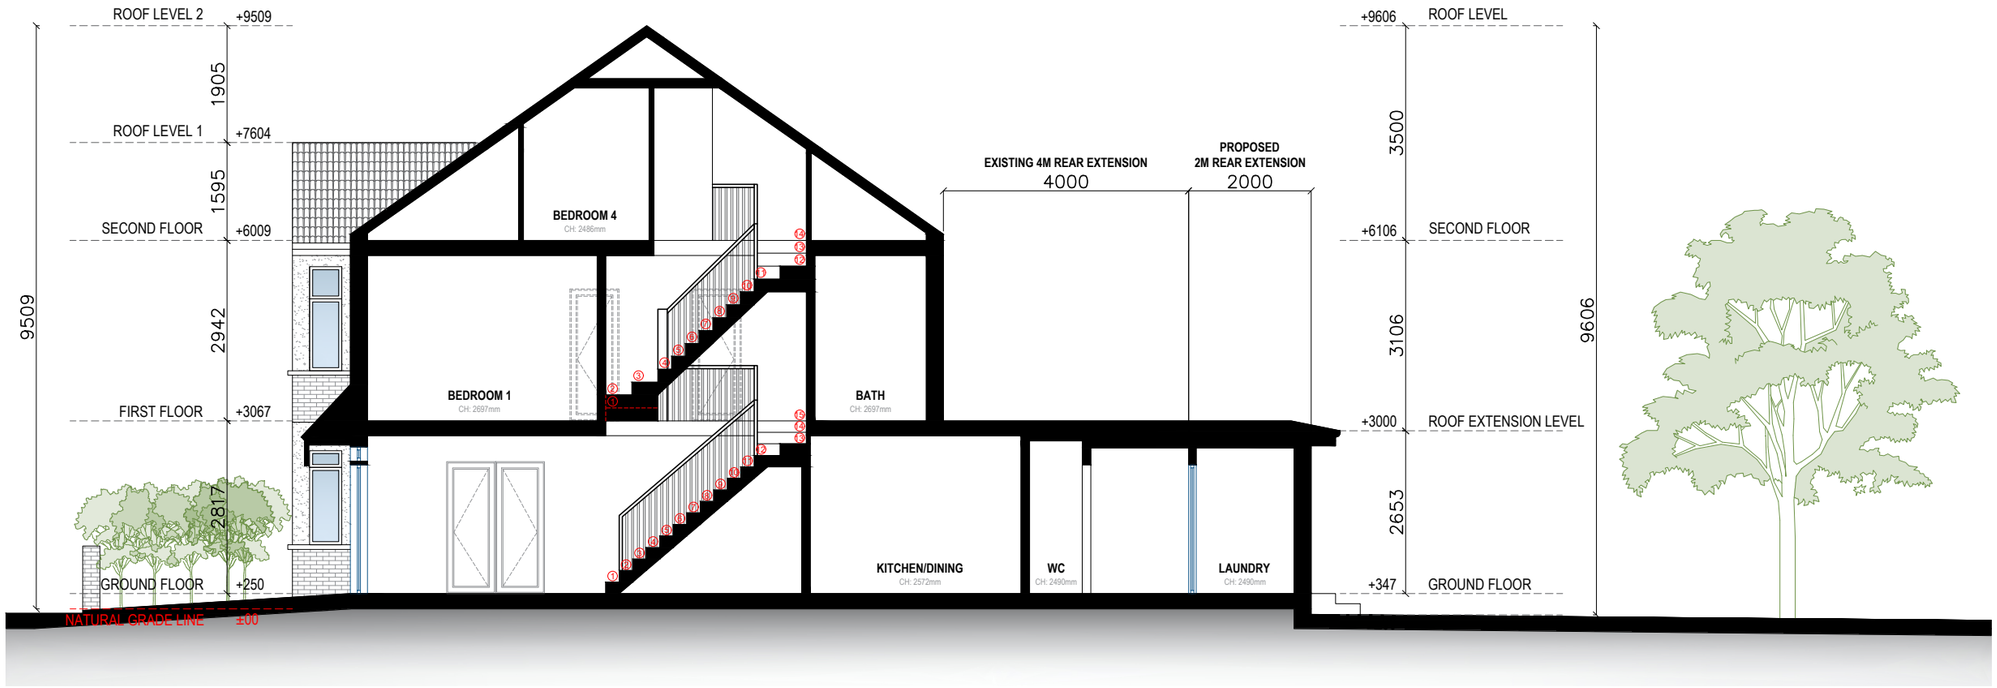

SECTION A-A THRU RIGHT

PRESTIGE
PLANNING & BUILDING SERVICES

Prestige Planning Ltd.
Unit 6 Grosvenor Way
London
E5 9ND

T: 0203 935 3434
E: info@thepgroups.co.uk

PROJECT DETAILS

PROPERTY ADDRESS
30 Fairview Road
London
N15 6LL

DRAWING TITLE
Proposed Section A-A

REVISION	DRAWING NO.
RV00	PR06

SCALE
1:100
[@ A3]
0 1 2 3 Metres