


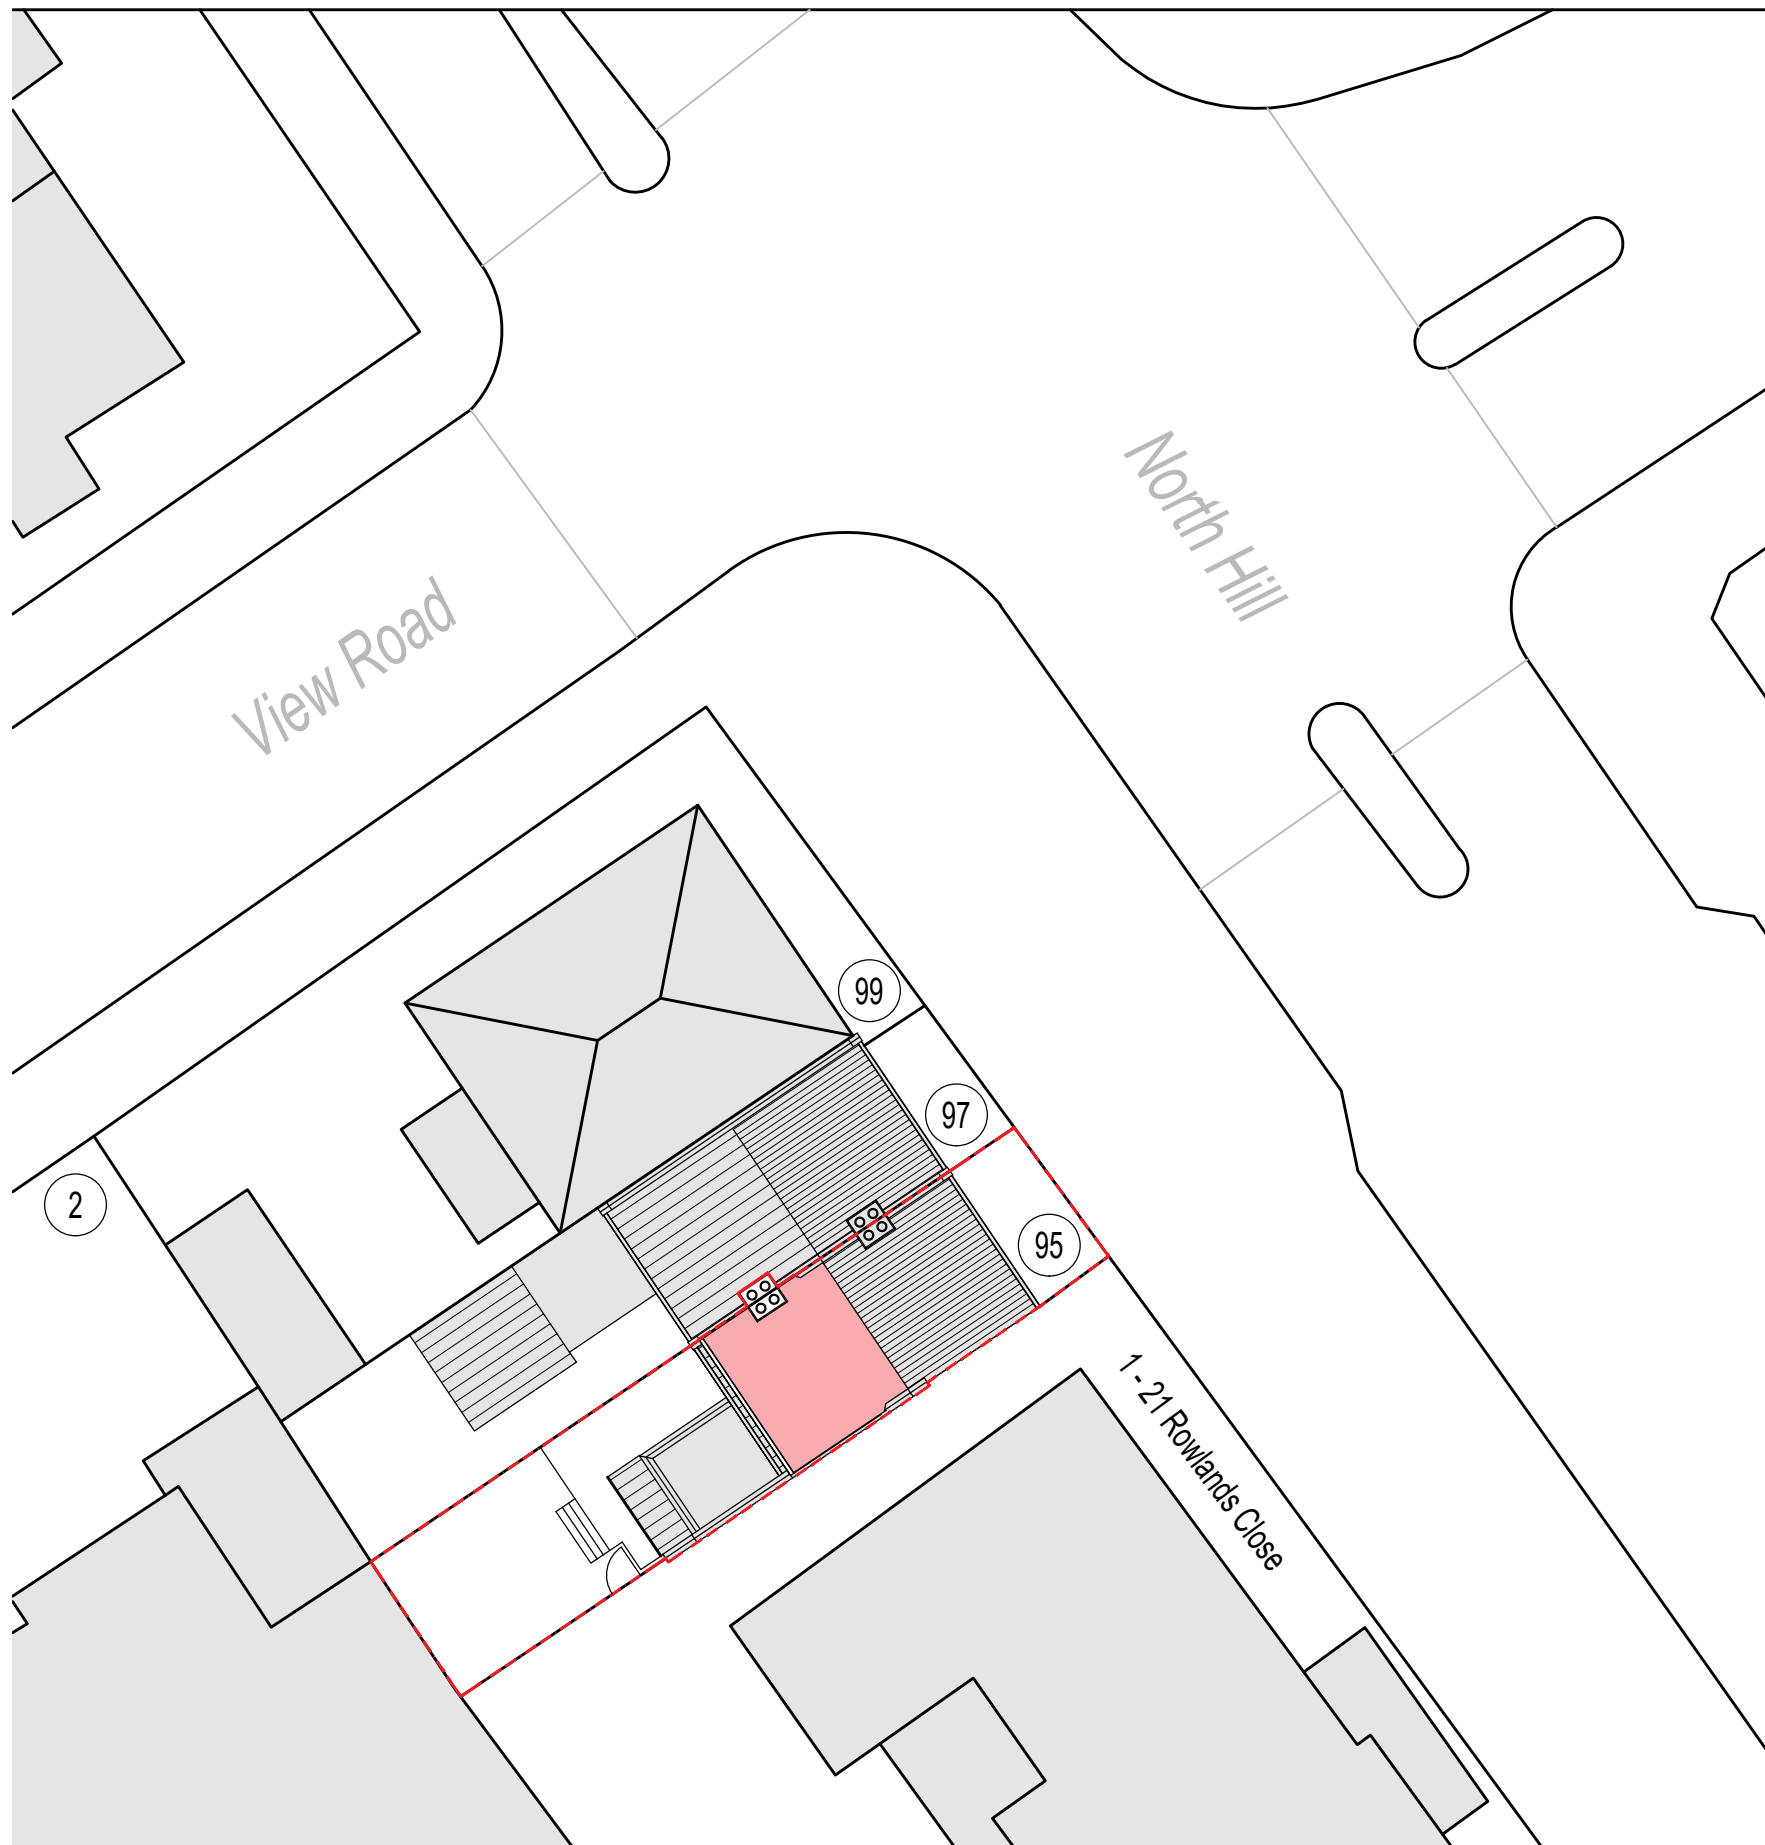

PROPOSED BLOCK PLAN @ 1 TO 200



SITE LOCATION PLAN @ 1 TO 1250

1 31.01.24 Dormer reduced.			
Rev.	Date	Details	Drawn Checked
Issued for:			
PLANNING			
Project/Client:		Project No:	
Proposed Loft Conversion		Dwg No: Rev:	
95 North Hill, Highgate		A110 1	
Drawing:		Scale:	
Site & Location Plans		As Indicated	
Drawn By:		North:	
		Date:	
Checked By:		Date:	



D.Chandler Architectural Design
61 Gernon Road, Letchworth, Hertfordshire, SG6 3HS
daniel@dcarchitectural.org - Tel: 01462 640650 - M: 07901864742