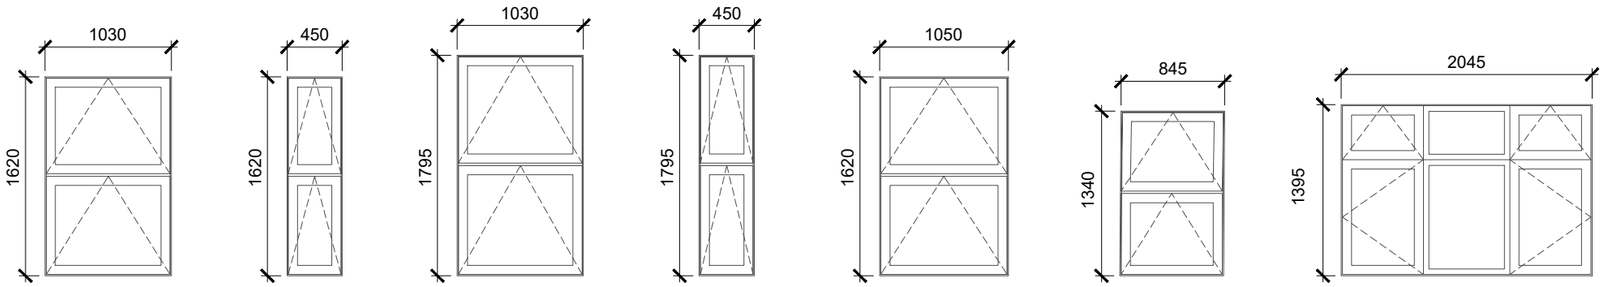

Proposed material: uPVC
Glazing: Double
W01
1.no

Proposed material: uPVC
Glazing: Double
W02
2.no

Proposed material: uPVC
Glazing: Double
W03
1.no

Proposed material: uPVC
Glazing: Double
W04
2.no

Proposed material: uPVC
Glazing: Double
W05
4.no

Proposed material: uPVC
Glazing: Double
W06
1.no

Proposed material: uPVC
Glazing: Double
W07
1.no

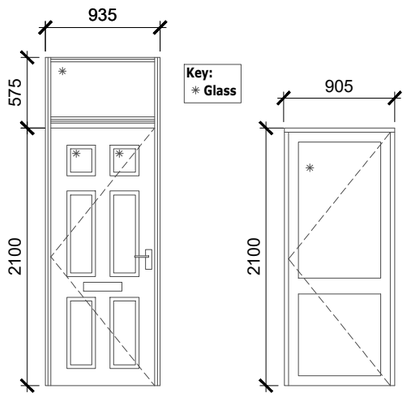

Proposed material: Composite
D01
1.no

Proposed material: uPVC
D02
1.no

1 Proposed Window and Door Schedule
Scale: 1:50 @ A3

Scale Bar 1:50
0 0.5 1 2.5m

Rev	Description	By	QA	DD.MM.YY
P1	Planning	TH	AS	02.03.2025

© This drawing and any design hereon is the copyright of Potter Raper and must not be reproduced without their written consent. All drawings remain the property of Potter Raper. Figured dimension only to be taken from this drawing. All dimensions to be checked on site. Please inform Potter Raper immediately of any discrepancies before work proceeds.

Client
Wates

Project Name
Capital Works 2024-2025

Project Location
115 Willingdon Road
Haringey, London
N22 6SE

Sheet Name
Proposed Window and Door Schedule

Project Status
Planning

Drawing Nr.
11085-PR-WR_115-ZZ-DR-A-PL402

Scale
1:50 @ A3

POTTER RAPER
Duncan House
1A Burnhill Road
Beckenham
Kent
BR3 3LA
Tel: 020 8658 3538