


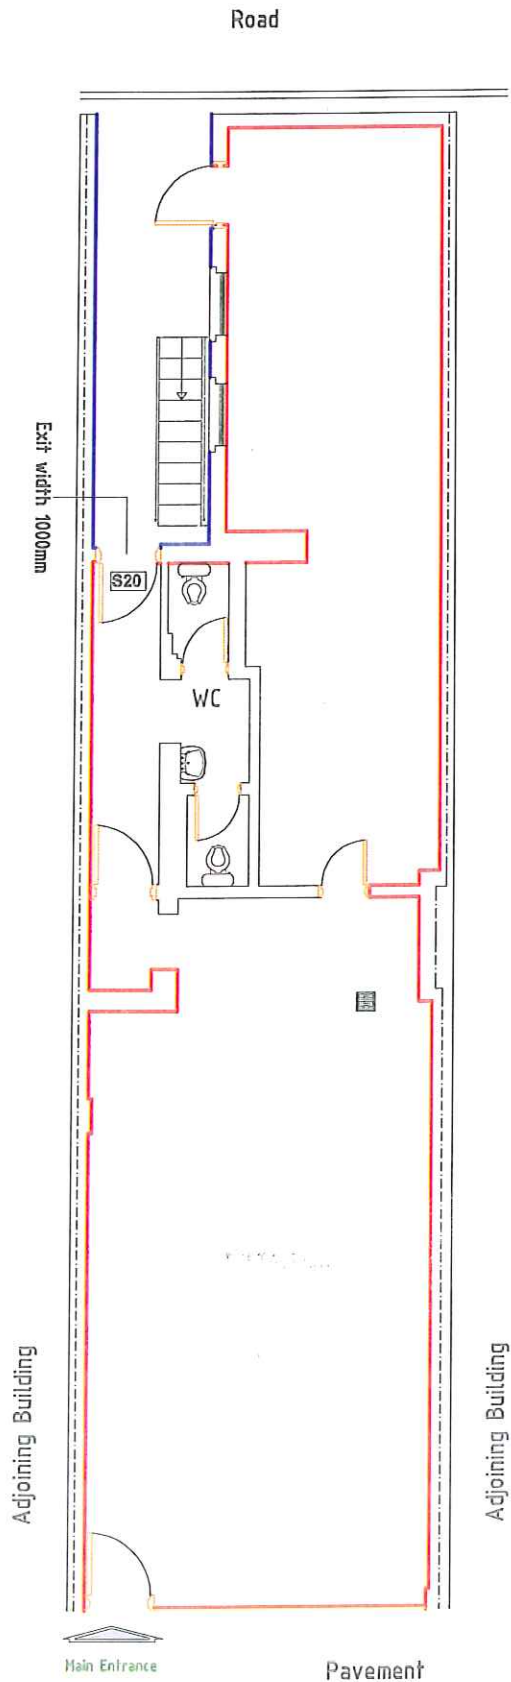

S20 Fire Exit

Boundary of register land

Right of way on registered land for use by other land



Cemka Engineering Company	
Site Address 9 Broadway Parade, London, N8 9DB	
FILE No. 0131	CHECKED CEMKA_ENG.CO.
DRAWN CRCH01/01	DATE AUG_2010

DRG TITLE 1

Basement Floor Existing and Proposed

Do not scale from this drawing any discrepancies should be brought to the attention of the designers immediately. This drawing is copyright and may not be copied or altered in any way except by way of written permission from the designers.
Permission given to any Local Authority or any relevant Authorities without obtaining written confirmation from the designer.
Copyright Reserved

SCALE 1:100 0 0.5m 1 1.5 2 2.5 3 3.5 4 4.5 5 5.5 6 6.5 7 7.5