
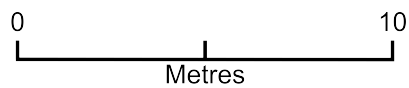


98 Great Cambridge road N17 8LT

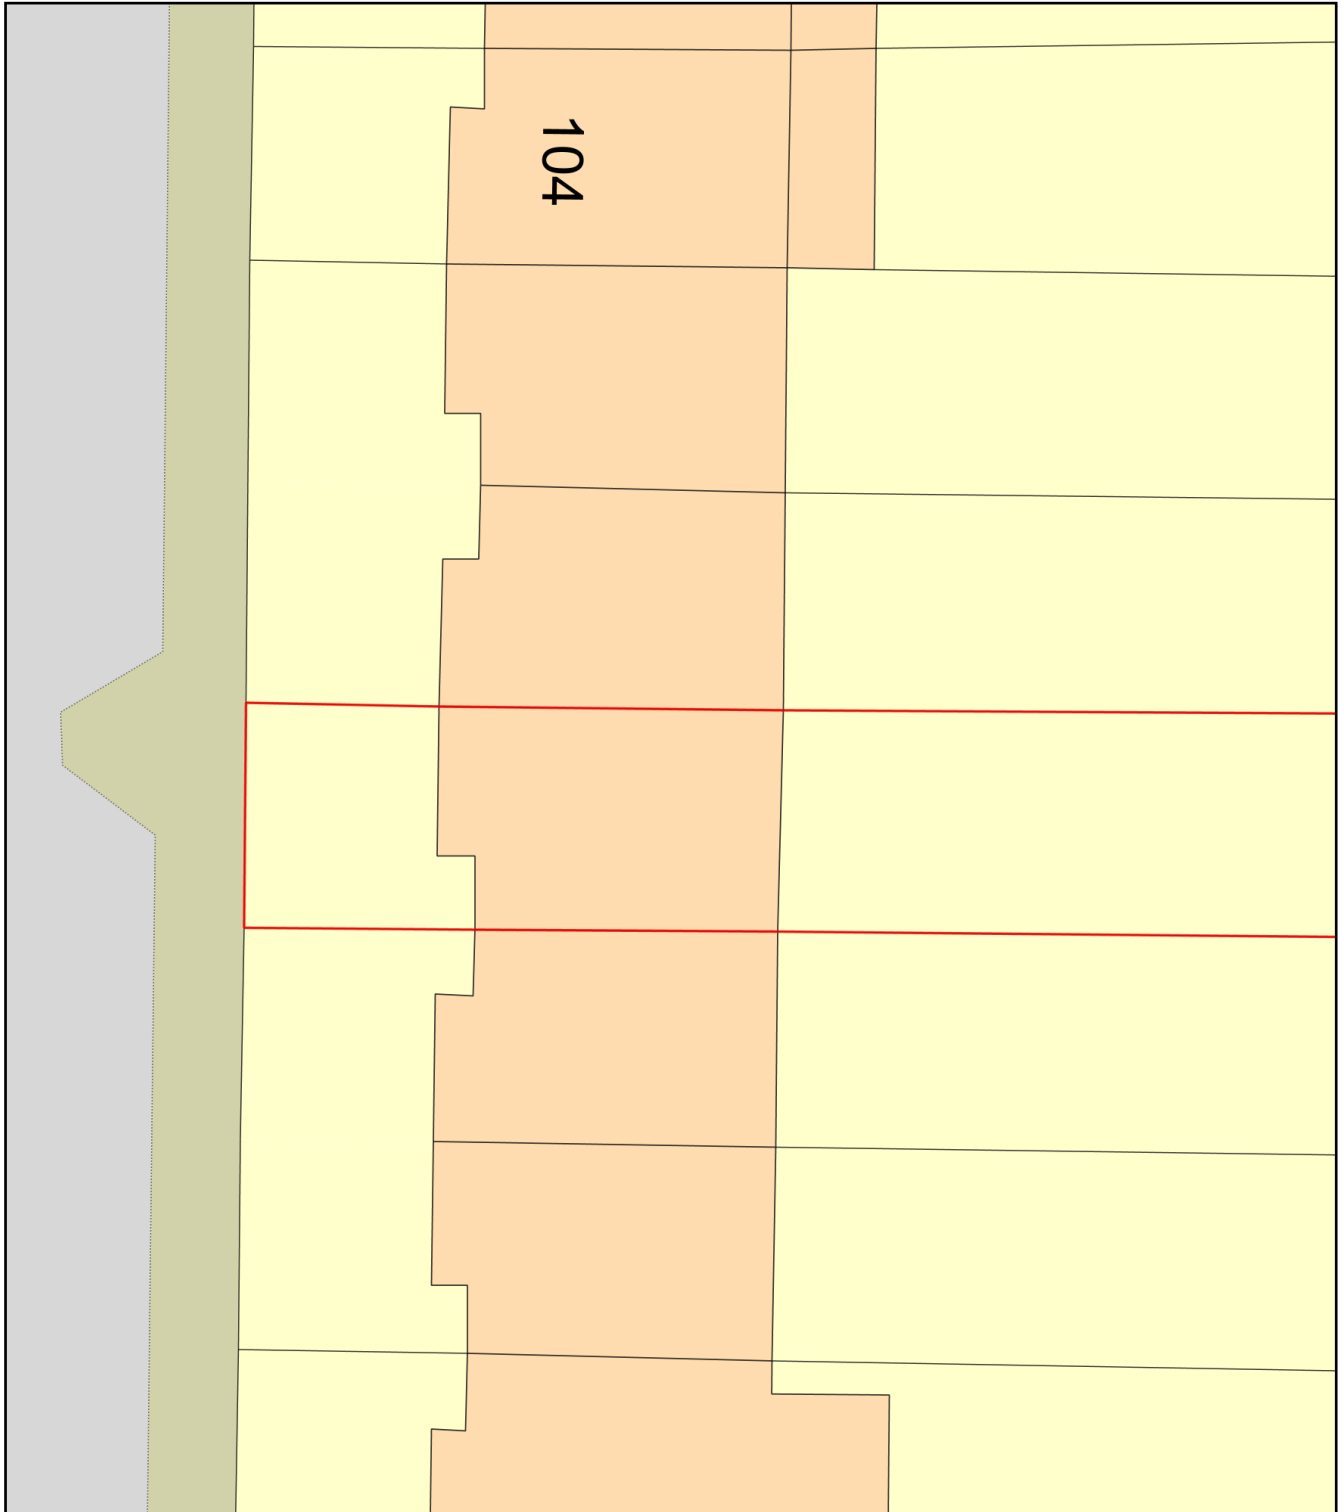

Plan Produced for: Site block plan

Date Produced: 14 Oct 2025

Plan Reference Number: TQRQM25287105202717

Scale: 1:200 @ A4