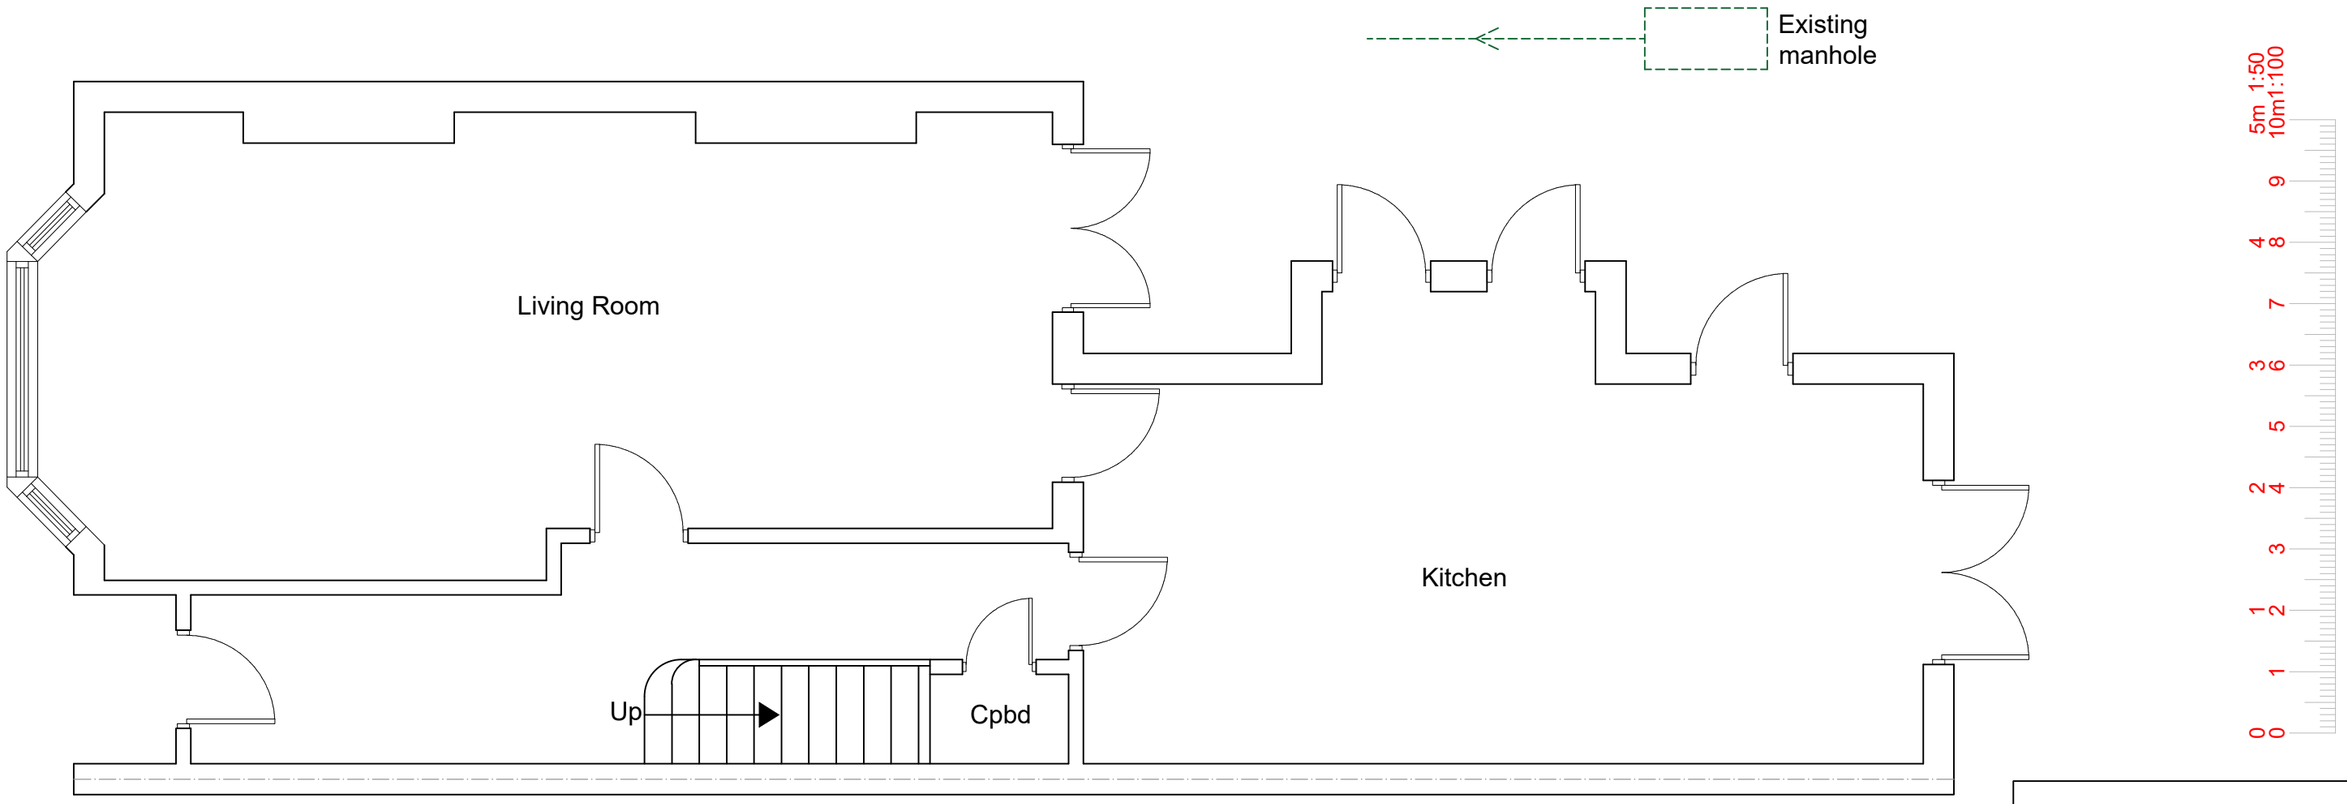

EXISTING GROUND FLOOR PLAN
SCALE 1:50

fastPlans

www.FastPlansUK.co.uk

Project: Extension.	
Address: 47 VICTORIA ROAD N22 7XA	
Scale: 1:50 @ A3	Dwg. no: A01
Drawn by: O.B.S	Date Drawn: 07-MAR-2026
For Drawings Tel: 0208 154 5569	
E-mail: plans@FastPlansUK.co.uk	

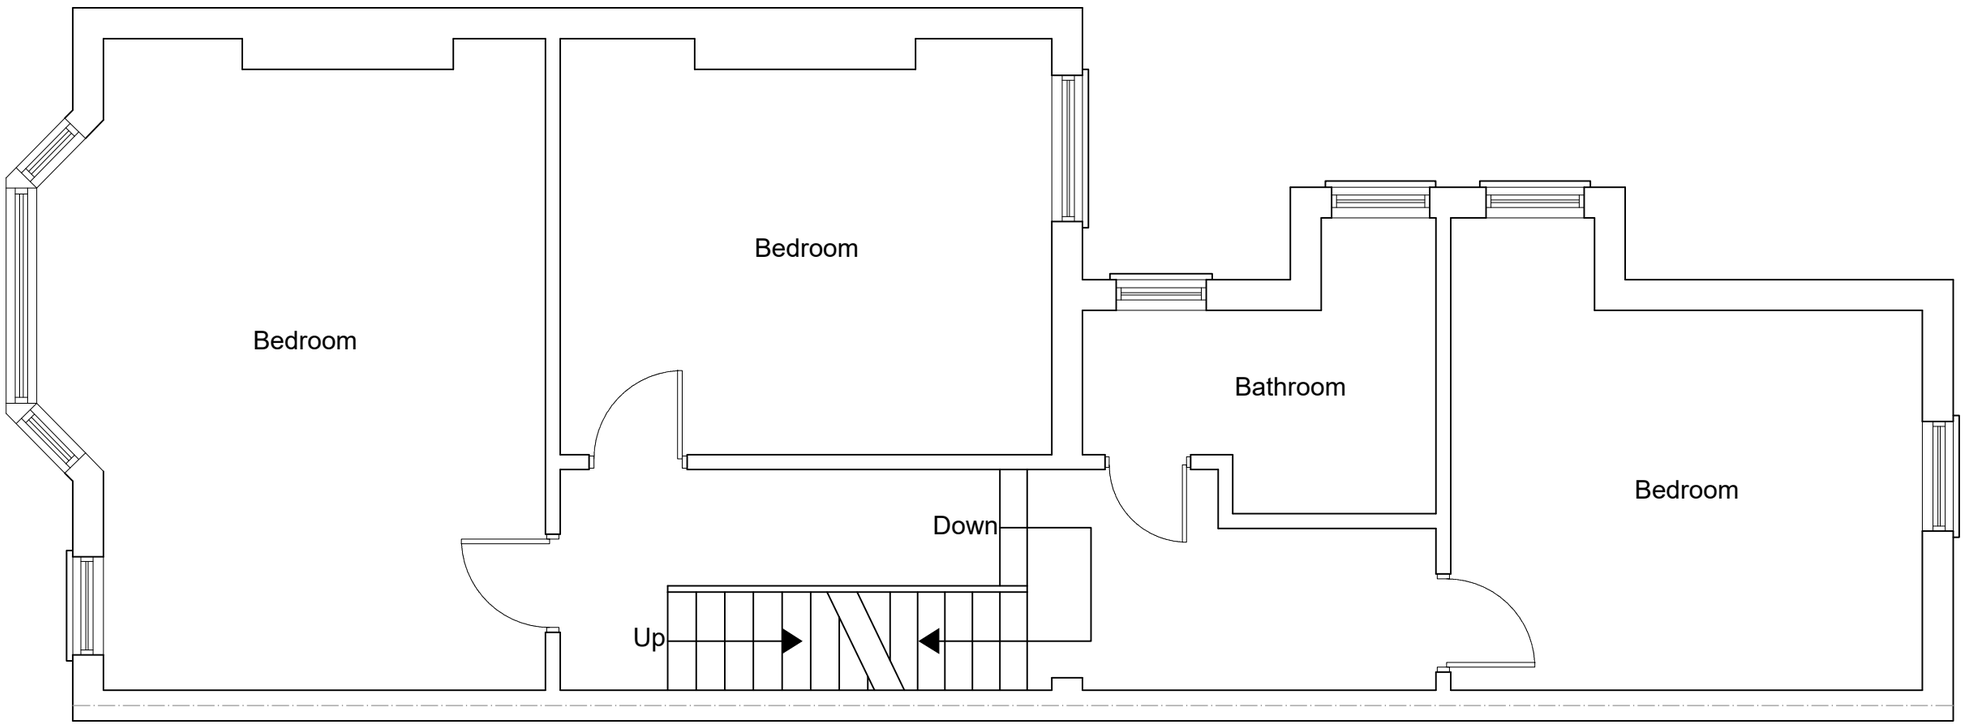

EXISTING FIRST FLOOR PLAN
SCALE 1:50

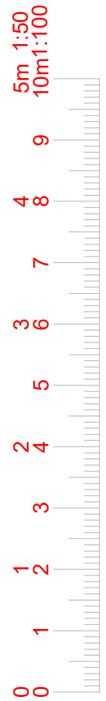

fastPlans

www.FastPlansUK.co.uk

Project: Extension.	
Address: 47 VICTORIA ROAD N22 7XA	
Scale: 1:50 @ A3	Dwg. no: A02
Drawn by: O.B.S	Date Drawn: 07-MAR-2026

For Drawings Tel: 0208 154 5569

E-mail: plans@FastPlansUK.co.uk

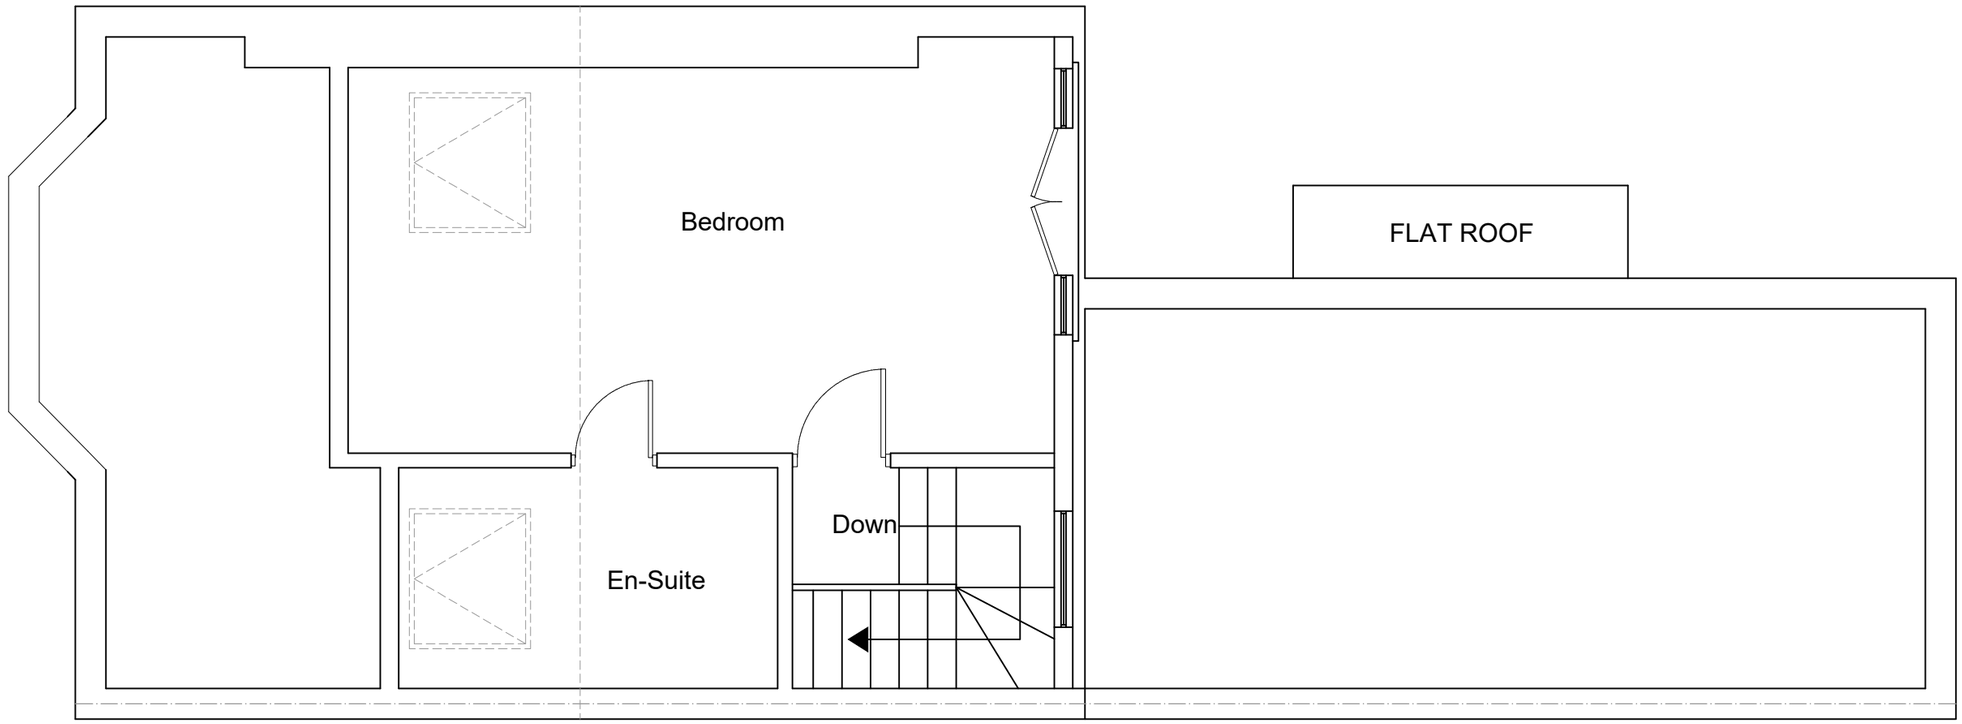

EXISTING LOFT PLAN
SCALE 1:50

fastPlans

www.FastPlansUK.co.uk

Project:
Extension.

Address:
47 VICTORIA ROAD N22 7XA

Scale:	Dwg. no:
1:50 @ A3	A03
Drawn by: O.B.S	Date Drawn: 07-MAR-2026

For Drawings Tel: 0208 154 5569

E-mail: plans@FastPlansUK.co.uk

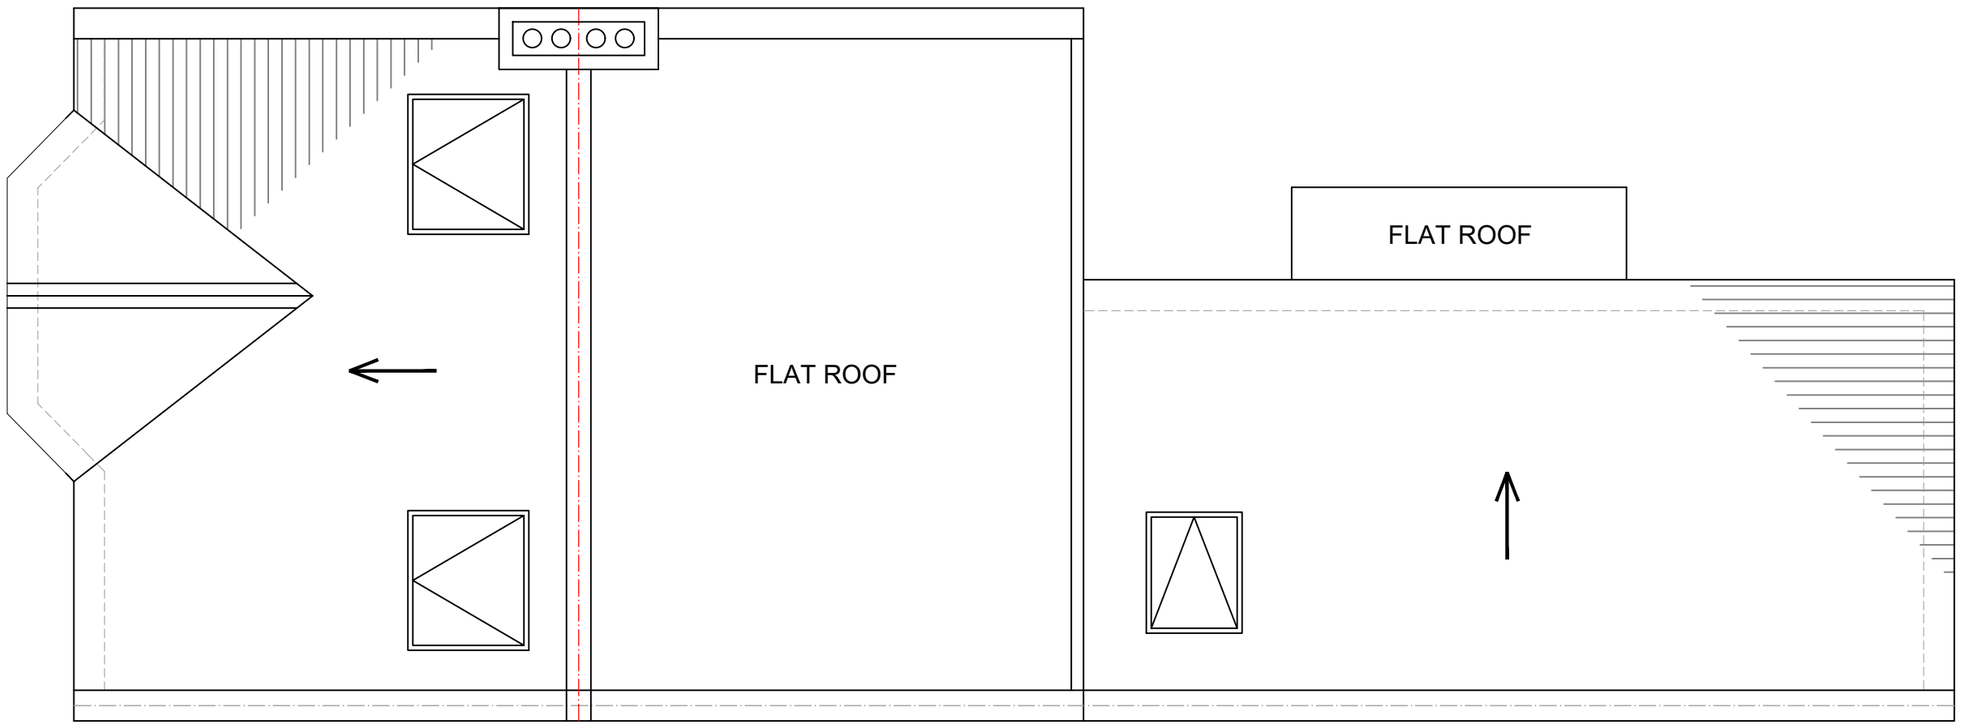

EXISTING ROOF PLAN
SCALE 1:50

fastPlans

www.FastPlansUK.co.uk

Project: Extension.	
Address: 47 VICTORIA ROAD N22 7XA	
Scale: 1:50 @ A3	Dwg. no: A04
Drawn by: O.B.S	Date Drawn: 07-MAR-2026
For Drawings Tel: 0208 154 5569	
E-mail: plans@FastPlansUK.co.uk	

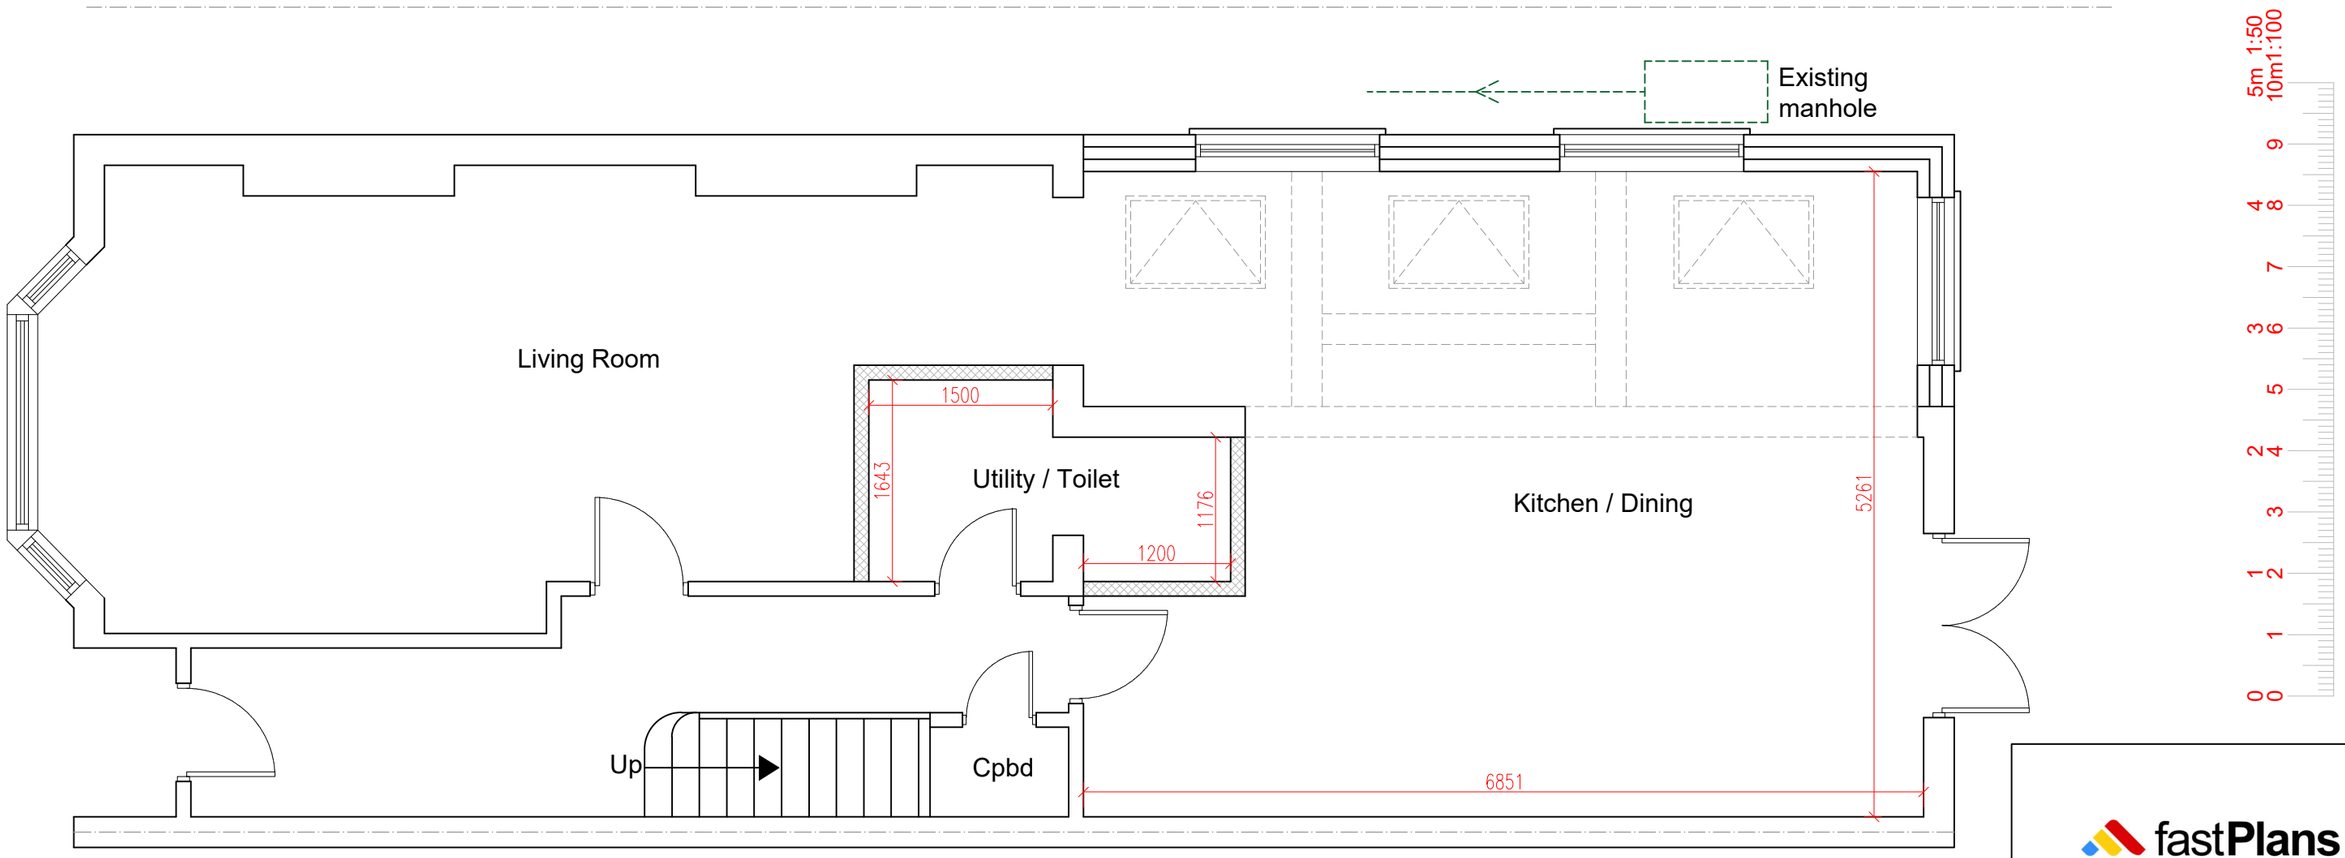

PROPOSED GROUND FLOOR PLAN
SCALE 1:50

ALL DIMENSIONS ARE APPROXIMATE
AND MUST BE CHECKED ON SITE

fastPlans

www.FastPlansUK.co.uk

Project: Extension.	
Address: 47 VICTORIA ROAD N22 7XA	
Scale: 1:50 @ A3	Dwg. no: A05
Drawn by: O.B.S	Date Drawn: 07-MAR-2026
For Drawings Tel: 0208 154 5569	
E-mail: plans@FastPlansUK.co.uk	

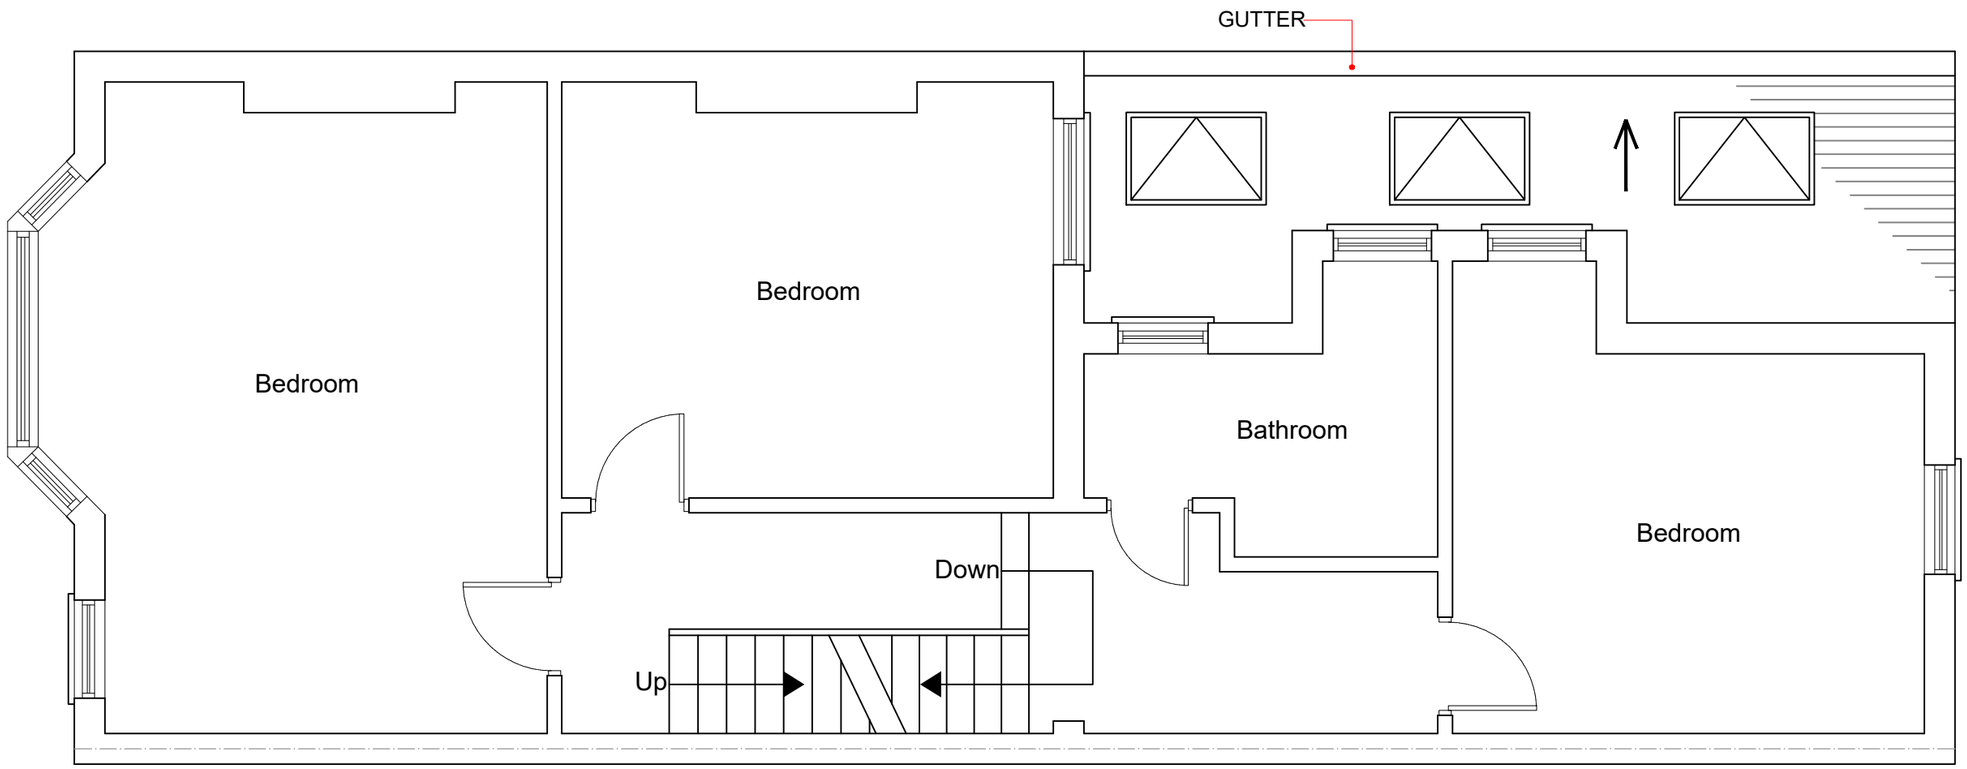

PROPOSED FIRST FLOOR PLAN
SCALE 1:50

5m 1:50
10m1:100

fastPlans

www.FastPlansUK.co.uk

Project: Extension.	
Address: 47 VICTORIA ROAD N22 7XA	
Scale: 1:50 @ A3	Dwg. no: A06
Drawn by: O.B.S	Date Drawn: 07-MAR-2026
For Drawings Tel: 0208 154 5569	
E-mail: plans@FastPlansUK.co.uk	

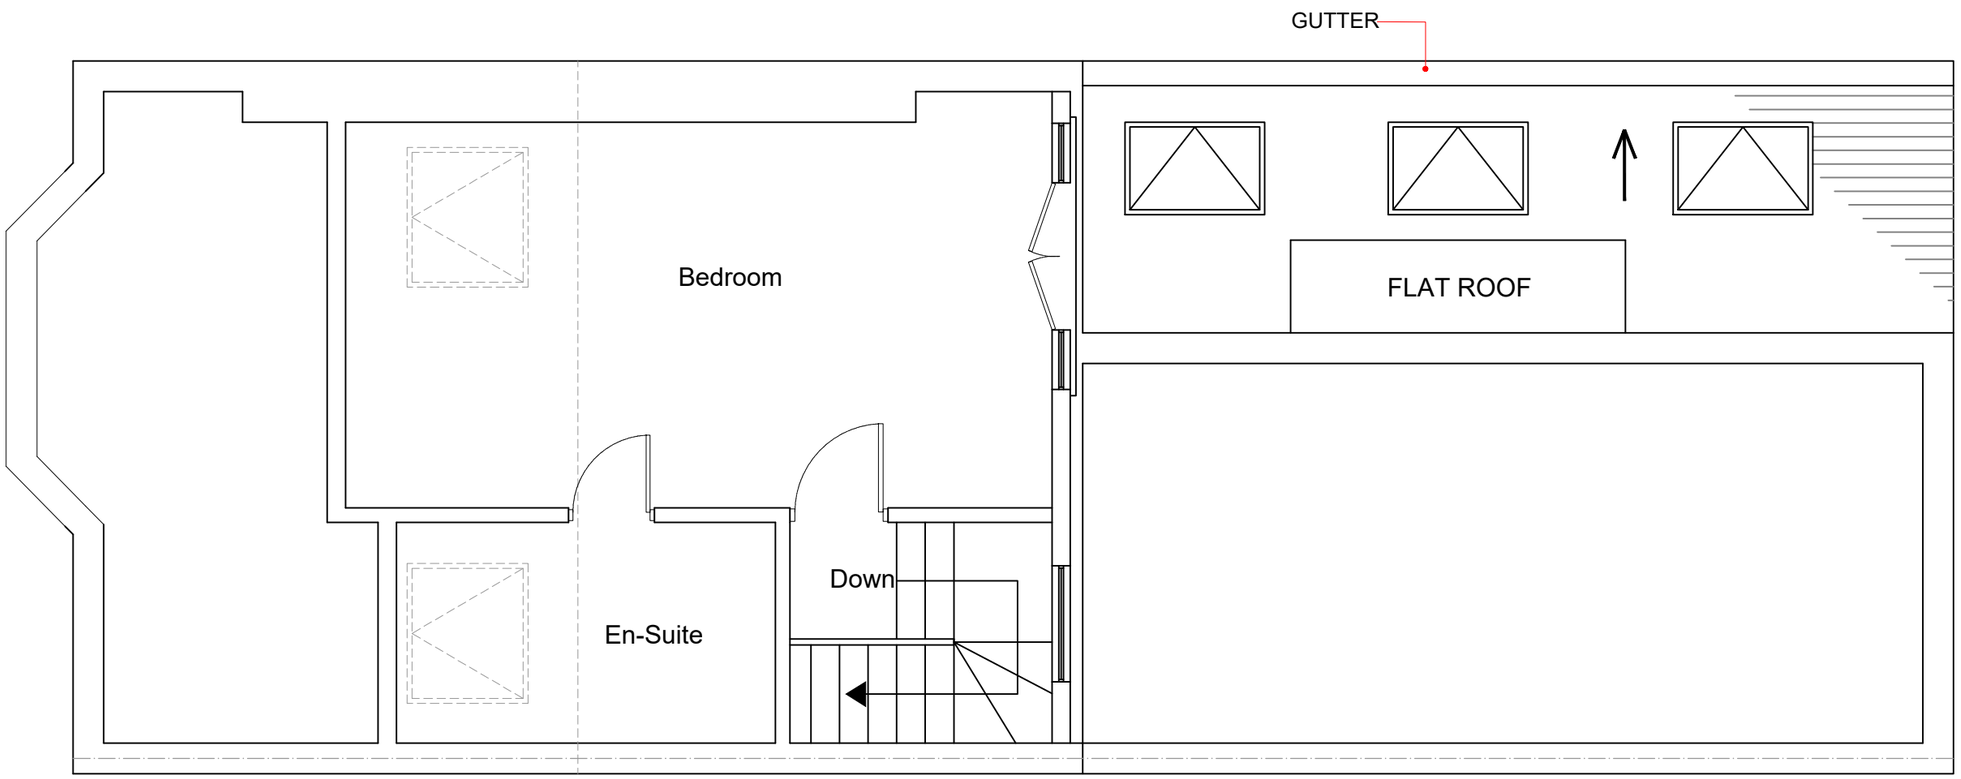

PROPOSED LOFT PLAN
SCALE 1:50

fastPlans

www.FastPlansUK.co.uk

Project:
Extension.

Address:
47 VICTORIA ROAD N22 7XA

Scale:	Dwg. no:
1:50 @ A3	A07
Drawn by: O.B.S	Date Drawn: 07-MAR-2026

For Drawings Tel: 0208 154 5569

E-mail: plans@FastPlansUK.co.uk

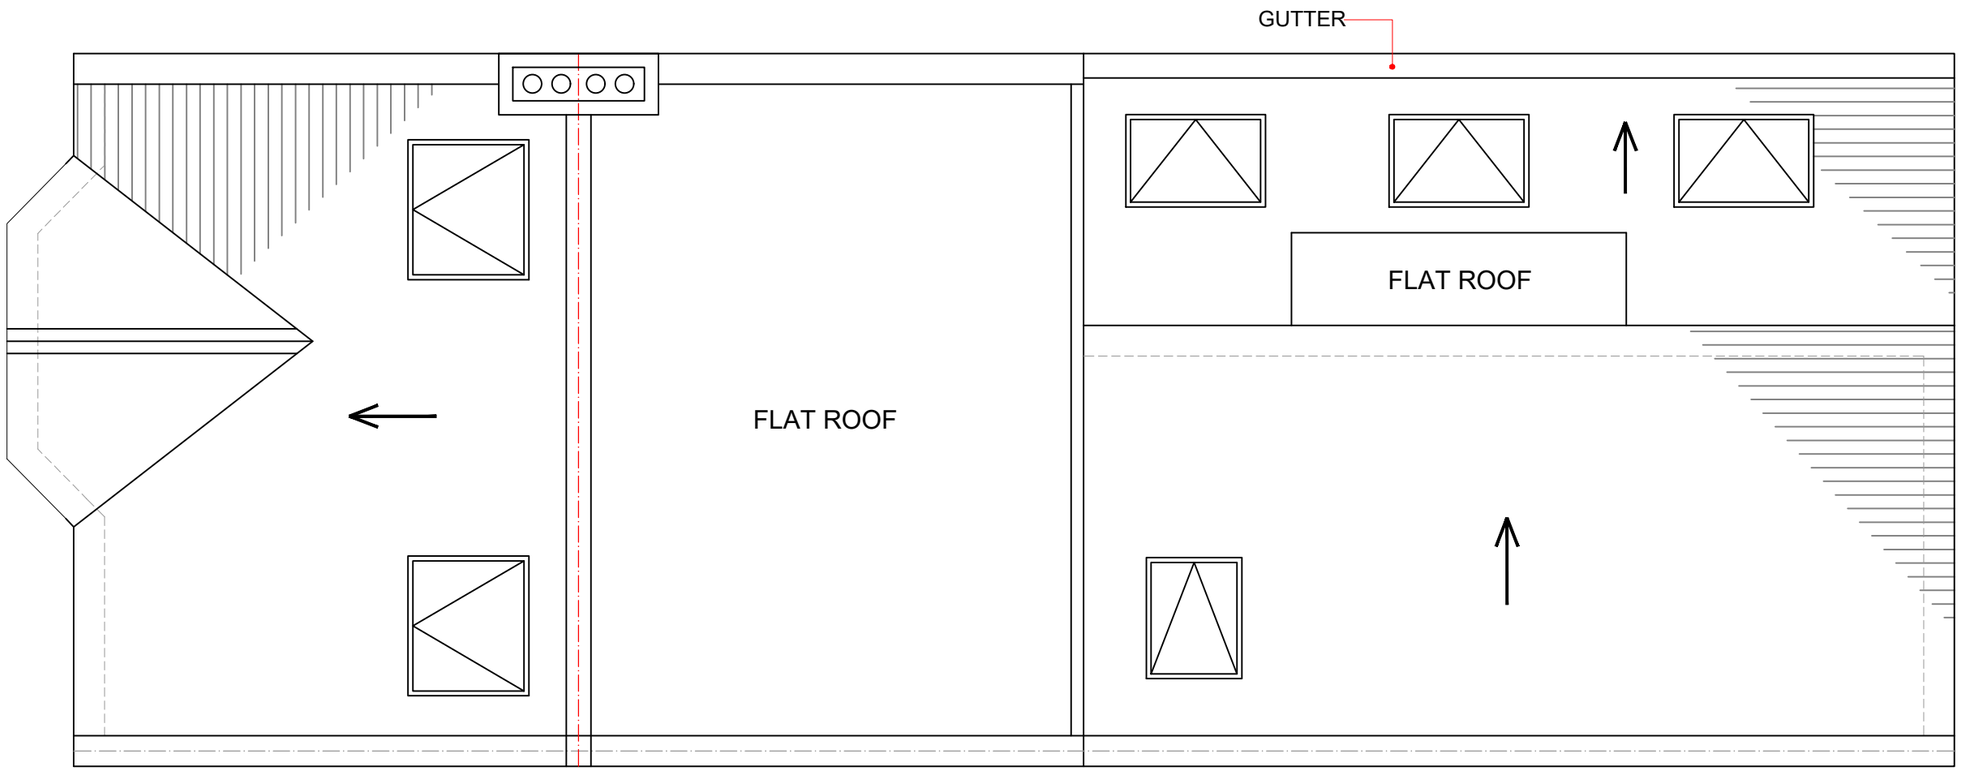

PROPOSED ROOF PLAN
SCALE 1:50

fastPlans

www.FastPlansUK.co.uk

Project:
Extension.

Address:
47 VICTORIA ROAD N22 7XA

Scale:	Dwg. no:
1:50 @ A3	A08
Drawn by: O.B.S	Date Drawn: 07-MAR-2026

For Drawings Tel: 0208 154 5569

E-mail: plans@FastPlansUK.co.uk

EXISTING FRONT ELEVATION
SCALE 1:100

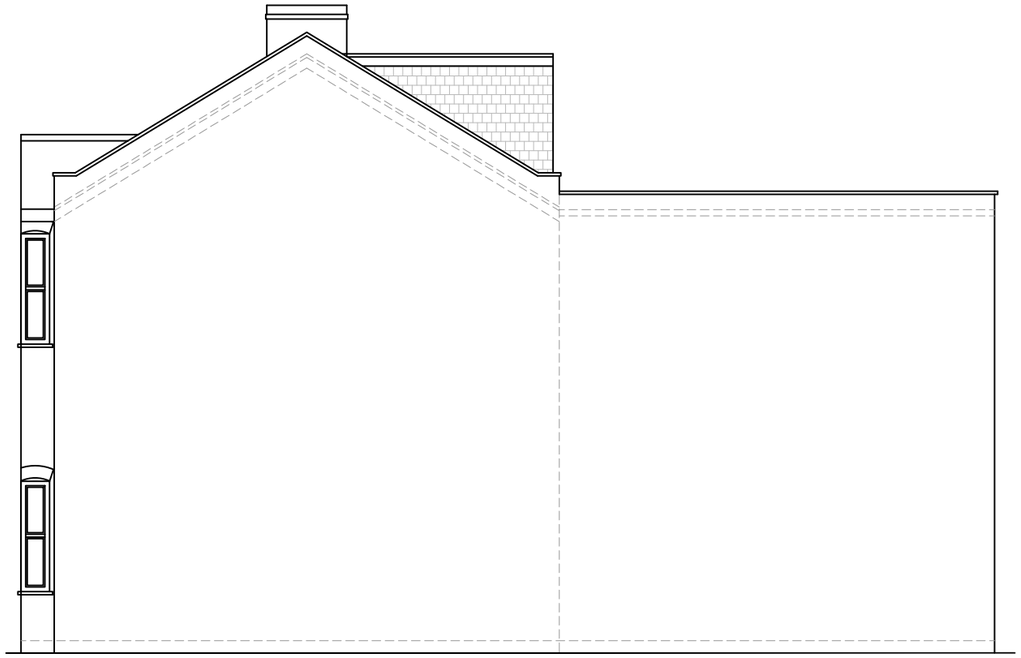

EXISTING ELEVATION SIDE A
SCALE 1:100

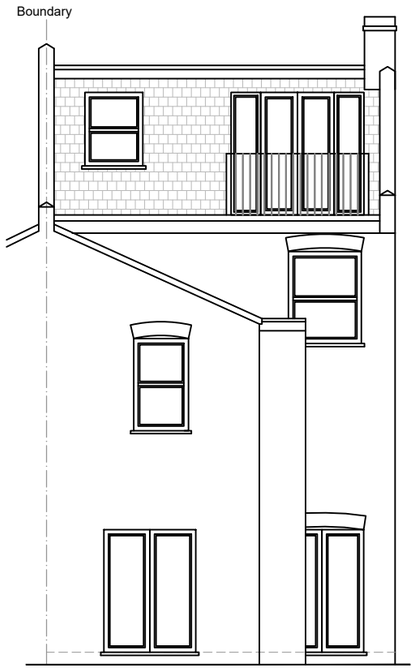

EXISTING REAR ELEVATION
SCALE 1:100

EXISTING ELEVATION SIDE B
SCALE 1:100

fastPlans

www.FastPlansUK.co.uk

Project:
Extension.

Address:
47 VICTORIA ROAD N22 7XA

Scale:	Dwg. no:
1:100 @ A3	A09
Drawn by: O.B.S	Date Drawn: 07-MAR-2026

For Drawings Tel: 0208 154 5569

E-mail: plans@FastPlansUK.co.uk

PROPOSED FRONT ELEVATION
SCALE 1:100

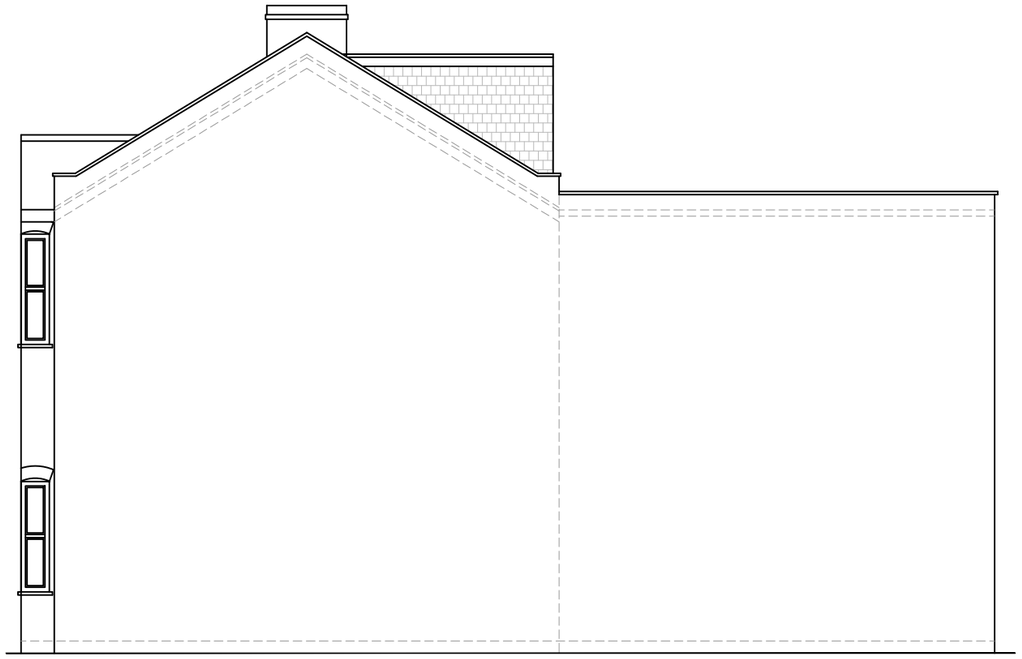

PROPOSED ELEVATION SIDE A
SCALE 1:100

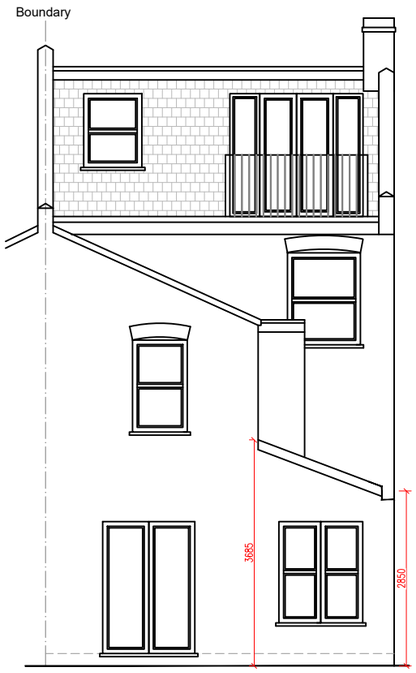

PROPOSED REAR ELEVATION
SCALE 1:100

ALL PROPOSED MATERIALS TO MATCH
THOSE OF EXISTING PROPERTY

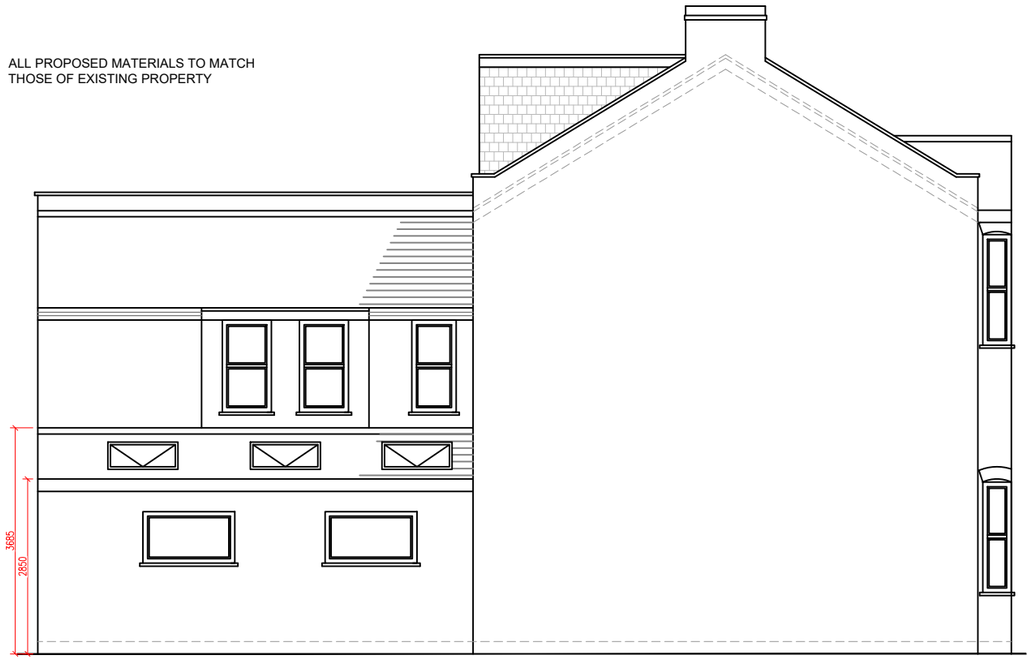

PROPOSED ELEVATION SIDE B
SCALE 1:100

fastPlans

www.FastPlansUK.co.uk

Project:
Extension.

Address:
47 VICTORIA ROAD N22 7XA

Scale:	Dwg. no:
1:100 @ A3	A10
Drawn by: O.B.S	Date Drawn: 07-MAR-2026

For Drawings Tel: 0208 154 5569

E-mail: plans@FastPlansUK.co.uk

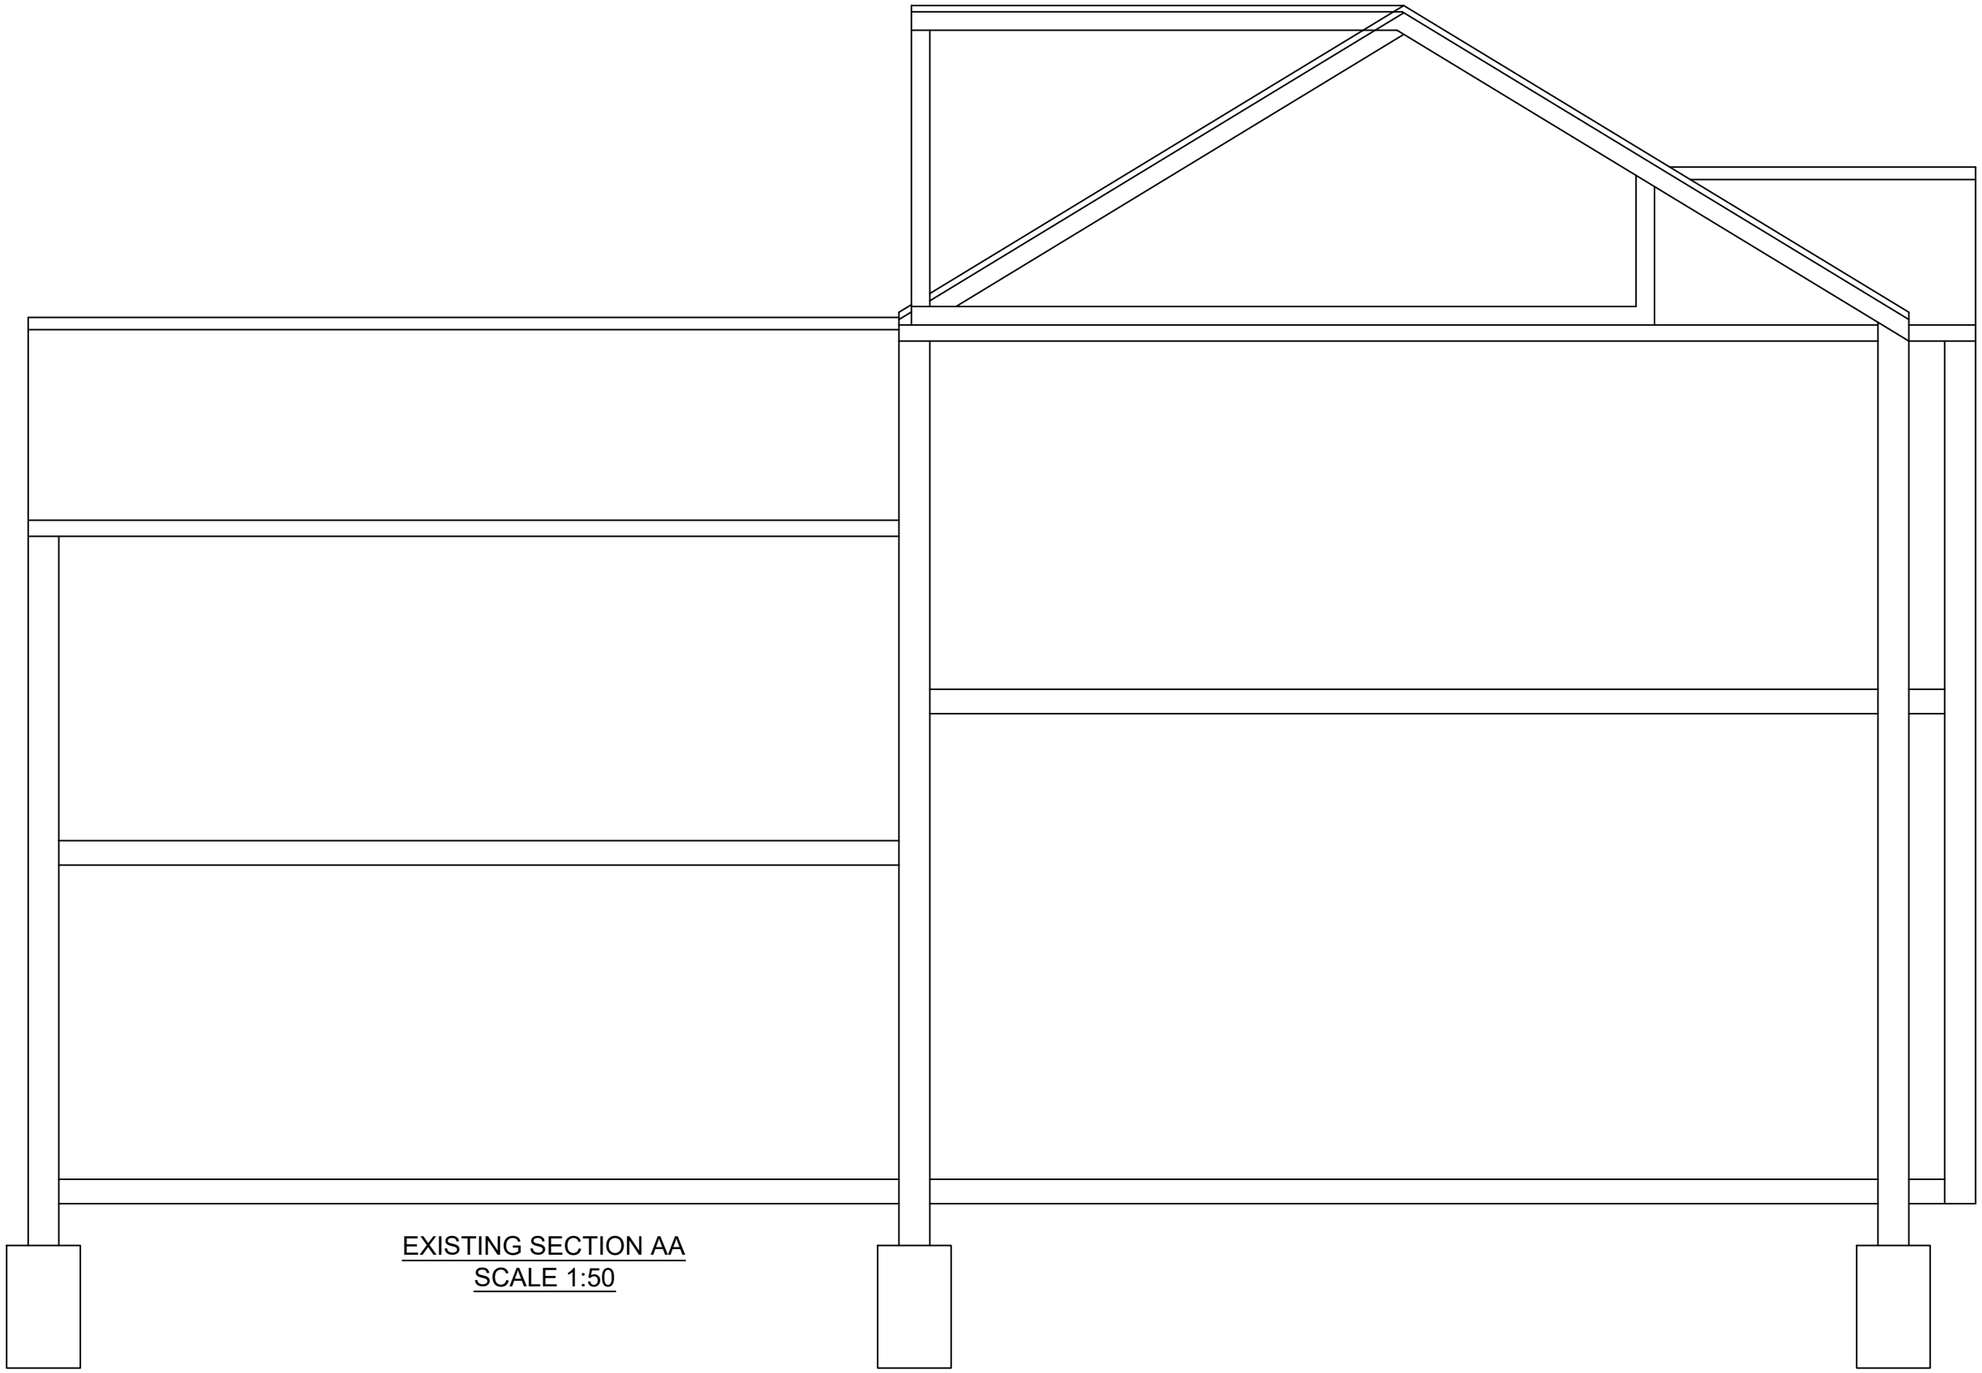

EXISTING SECTION AA
SCALE 1:50

fastPlans

www.FastPlansUK.co.uk

Project:
Extension.

Address:
47 VICTORIA ROAD N22 7XA

Scale:	Dwg. no:
1:50 @ A3	A11
Drawn by: O.B.S	Date Drawn: 07-MAR-2026

For Drawings Tel: 0208 154 5569

E-mail: plans@FastPlansUK.co.uk

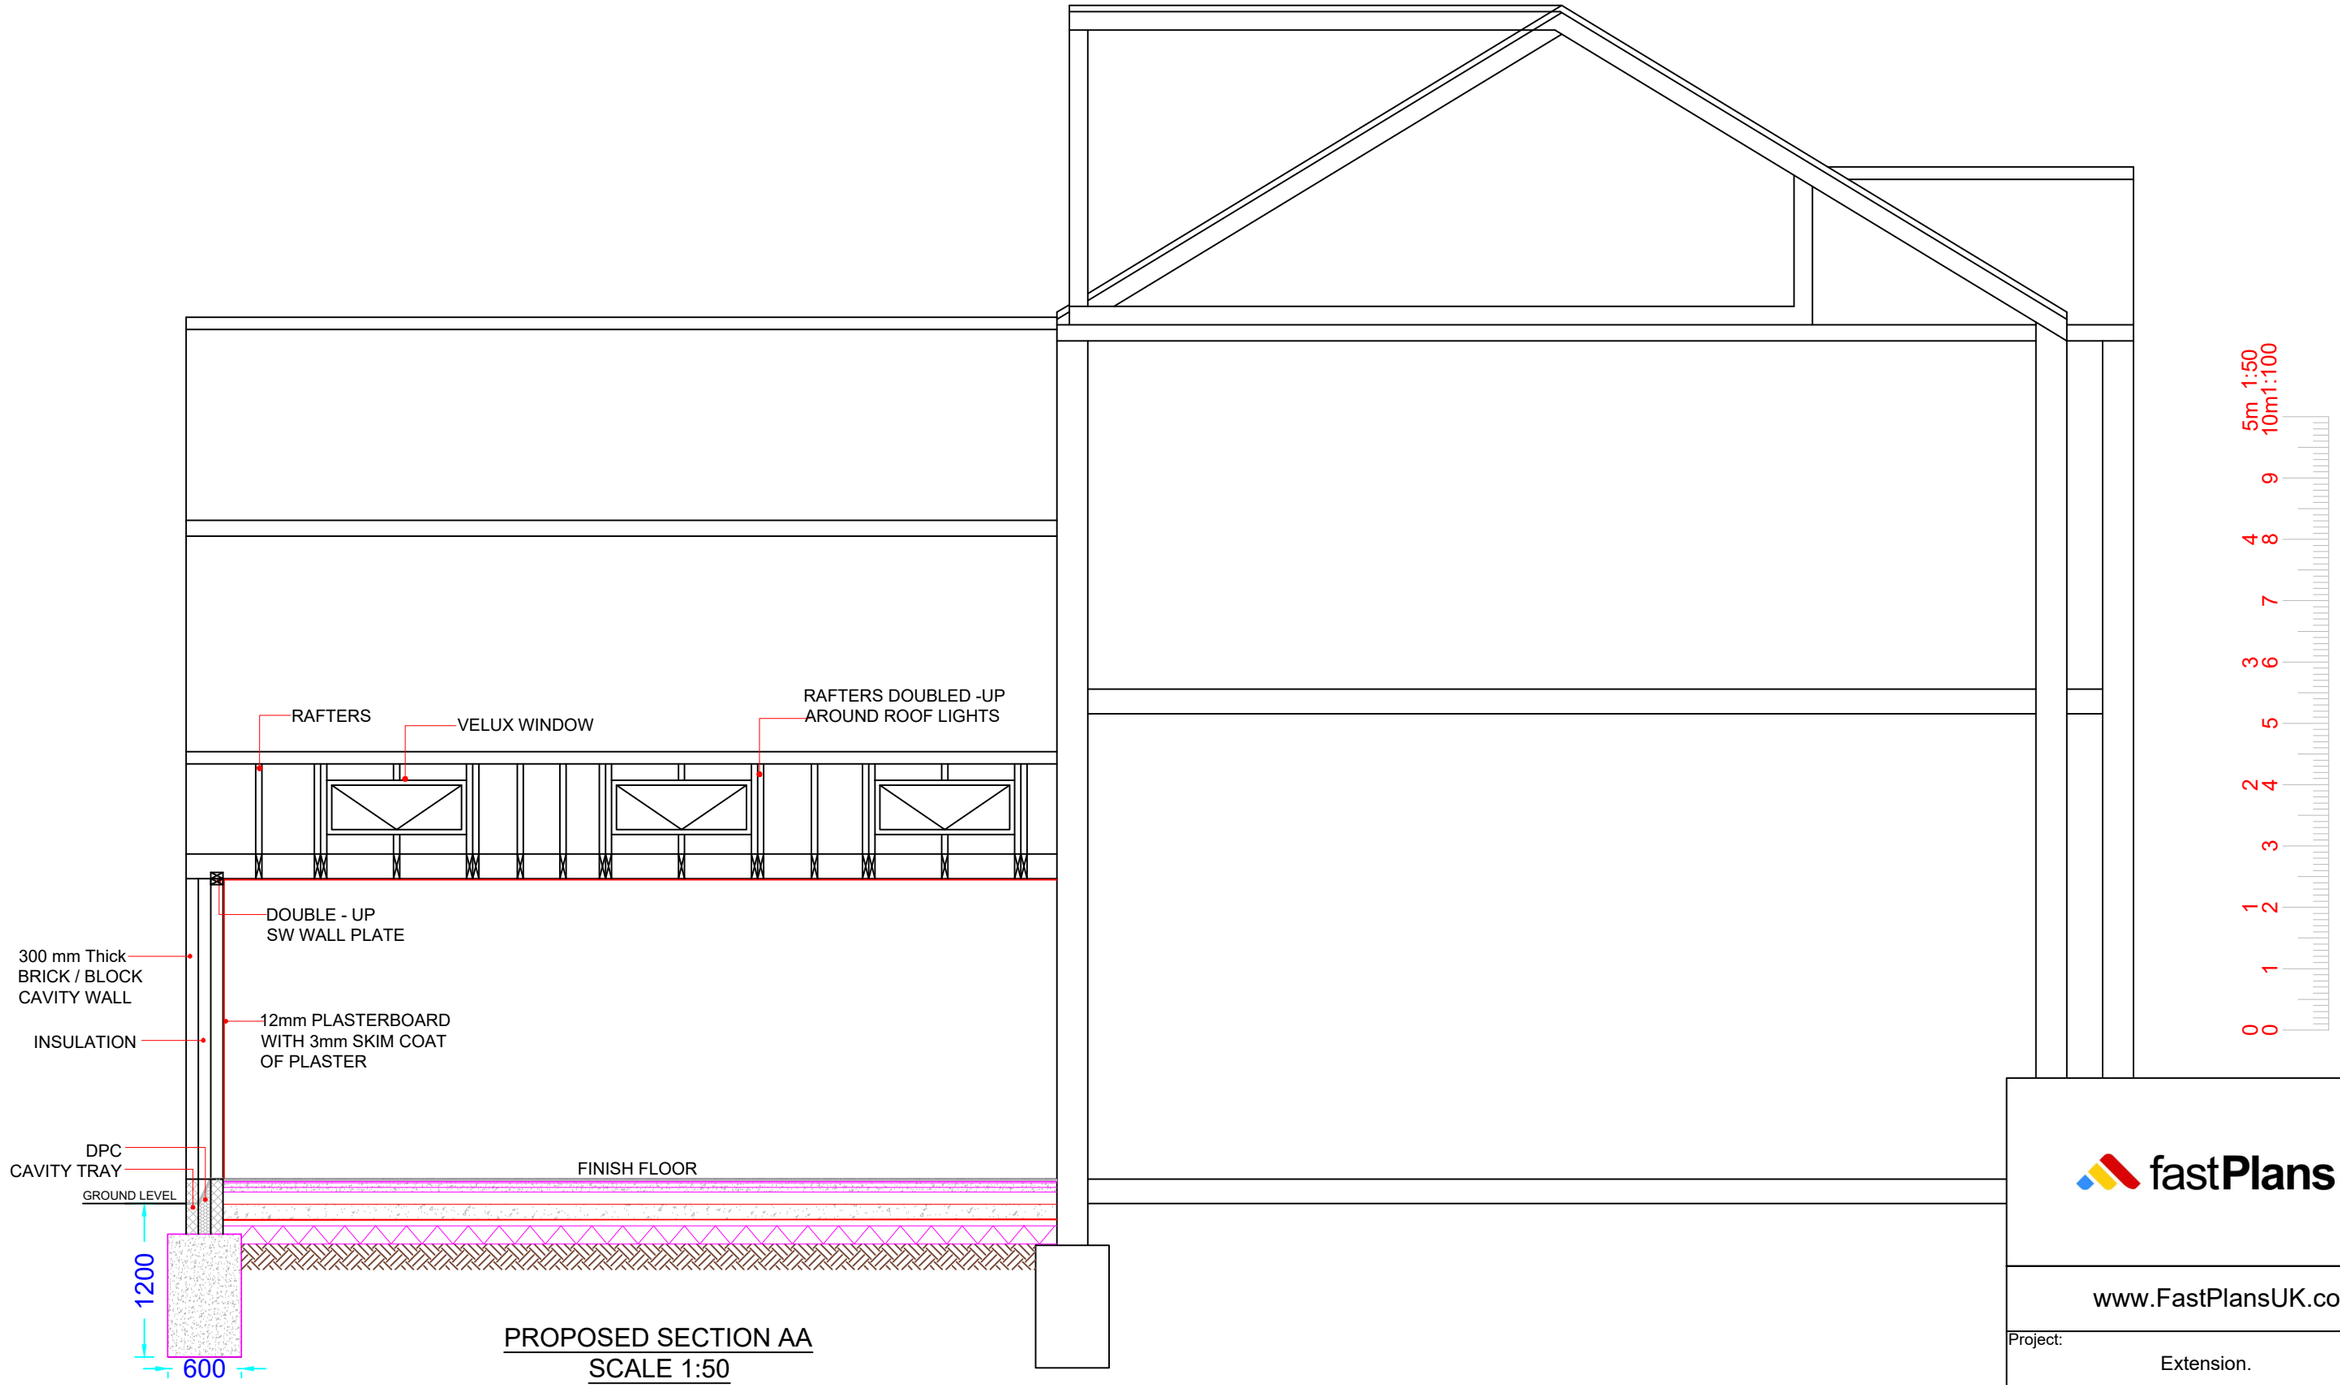

PROPOSED SECTION AA
SCALE 1:50

fastPlans

www.FastPlansUK.co.uk

Project: Extension.	
Address: 47 VICTORIA ROAD N22 7XA	
Scale: 1:50 @ A3	Dwg. no: A12
Drawn by: O.B.S	Date Drawn: 07-MAR-2026
For Drawings Tel: 0208 154 5569	
E-mail: plans@FastPlansUK.co.uk	

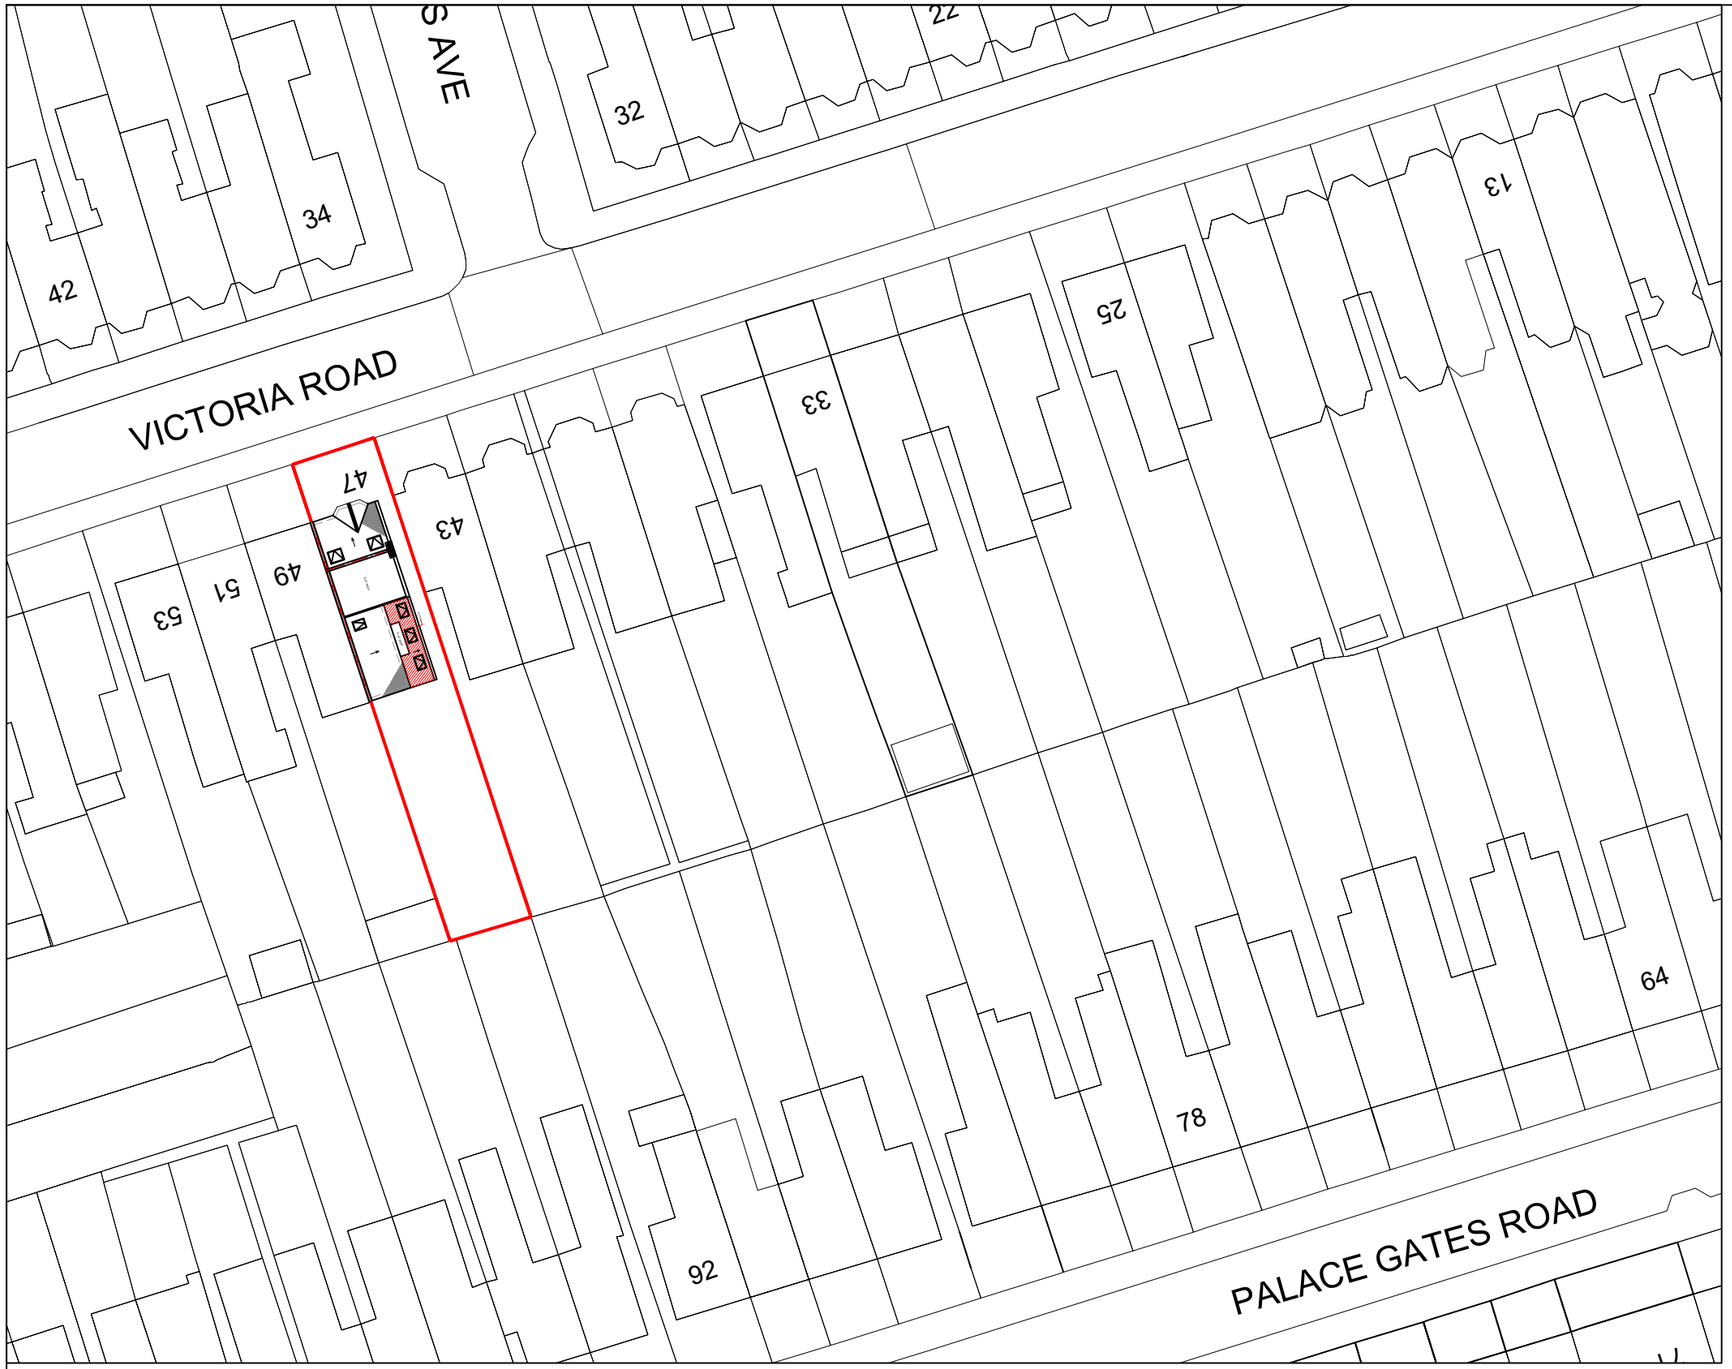

BLOCK PLAN
SCALE 1:500

0 10 20 30 40 50m 1:500

LOCATION PLAN
SCALE 1:250

0 10 20 50 100m 1:1250

N

fastPlans

www.FastPlansUK.co.uk

Project: Extension.

Address: 47 VICTORIA ROAD N22 7XA

Scale:	Dwg. no:
1:500 @ A3	A13
Drawn by: O.B.S	Date Drawn: 07-MAR-2026

For Drawings Tel: 0208 154 5569

E-mail: plans@FastPlansUK.co.uk