



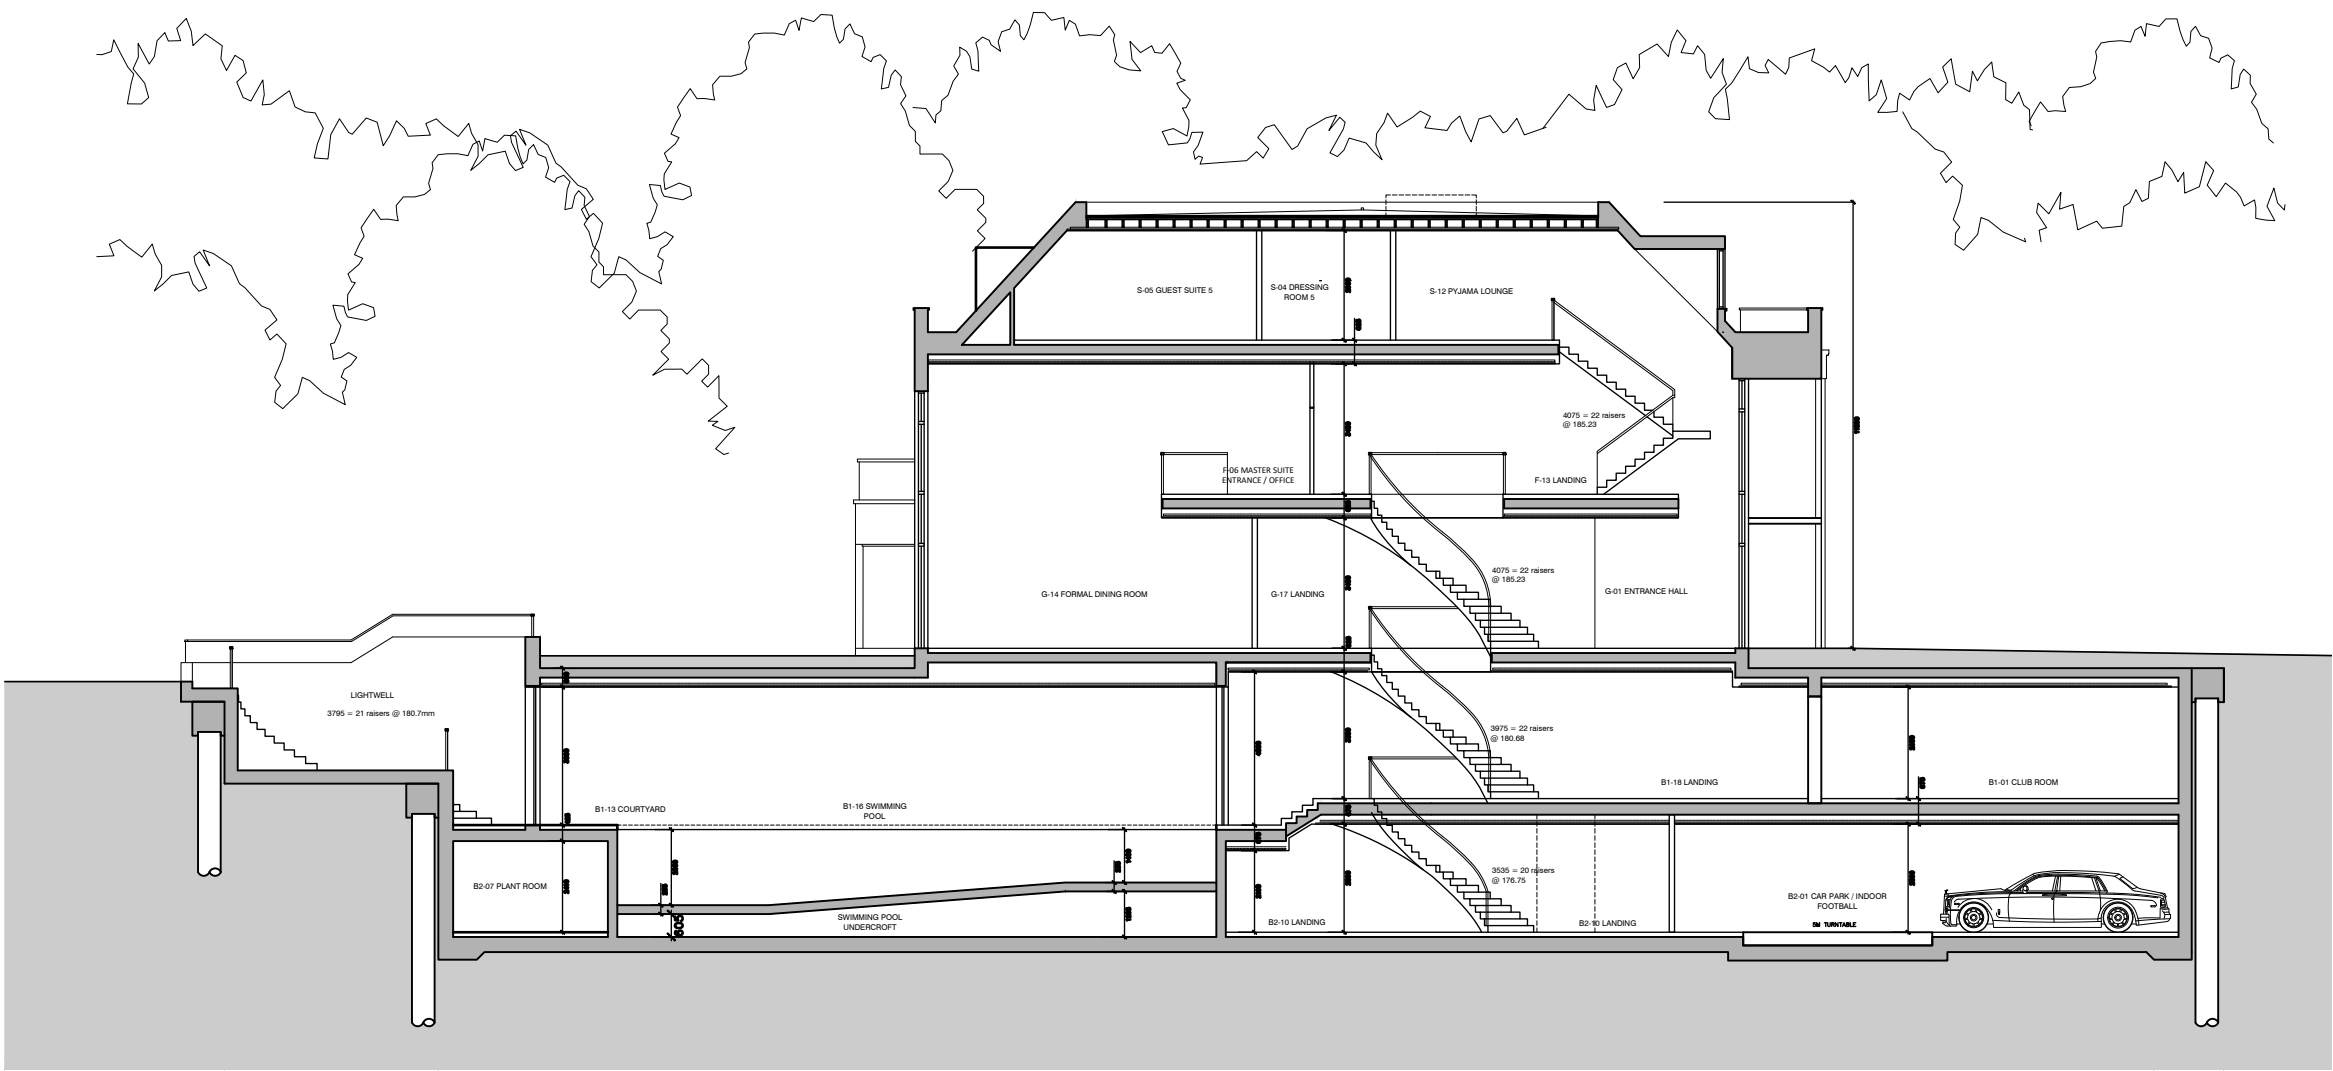

Proposed Section BB
Scale 1:100

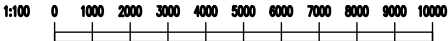

I:\Drawings\Argent\Compton Avenue N6 4LH 01-228-16\Drawings\

- Notes :
- Dimensions are to be checked on site before fabrication and construction
 - Any discrepancies are to be immediately notified to the architects
 - Structural measurements are to be taken from the structural engineers drawings
 - Do not scale
 - Copyright reserved by GMA

P1 RESUBMISSION 02.03.26
DESCRIPTION DATE

DRAWING ISSUE STATUS
planning

GMA ARCHITECTURE
Architects and Designers

UK House 82 Heath Road Twickenham TW1 4BA
Telephone 020 8891 5959 Fax 020 8607 9933
Email enquiries@gmaarchitecture.co.uk

Client
UWH Developments Ltd

Project Nice Place
Compton Avenue
London
N6 4LH

Drawing
Section BB

Scale	Date	Drawn	IL
1:100 @A1	August '22	SJS	

Type	Client	PL-16	P1
01	228-16		