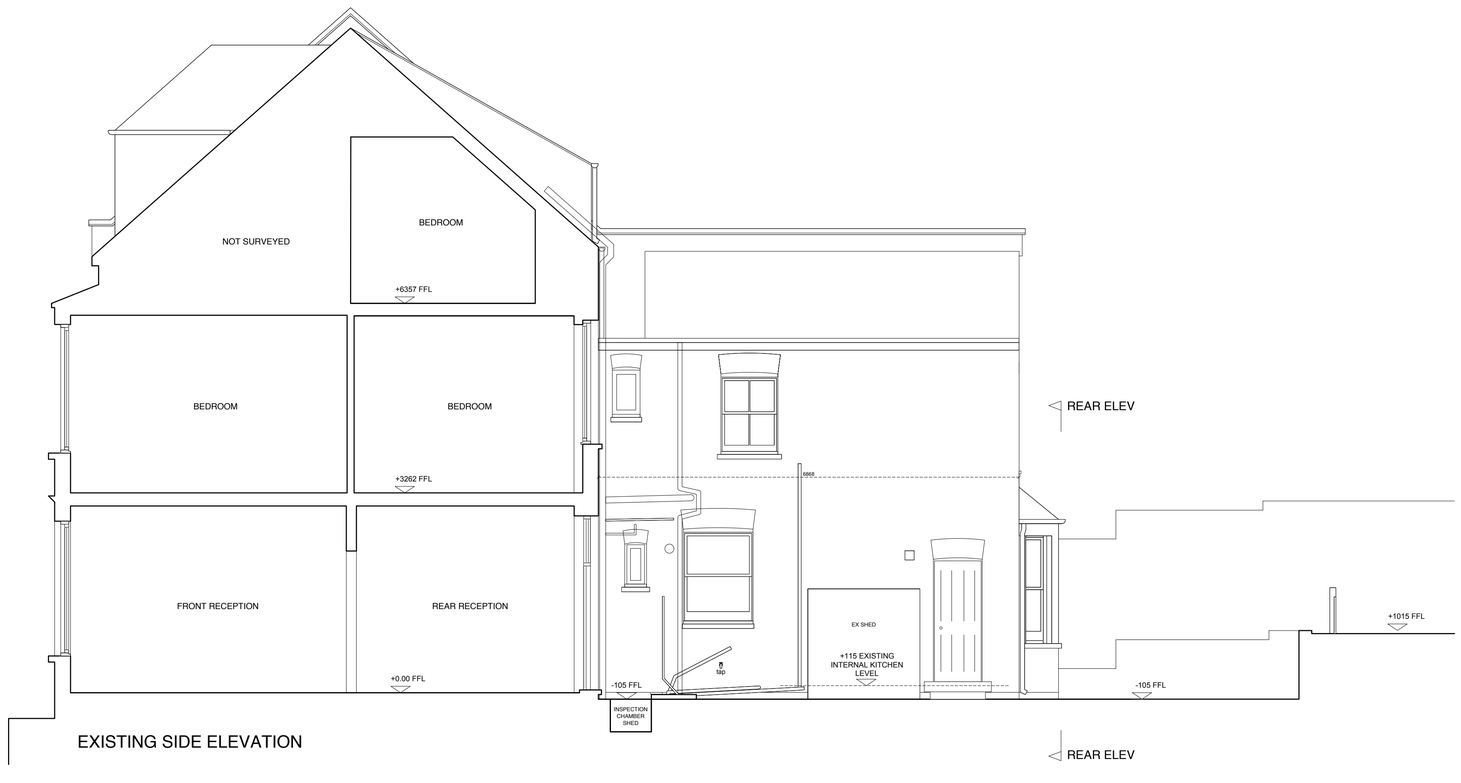

EXISTING SIDE ELEVATION

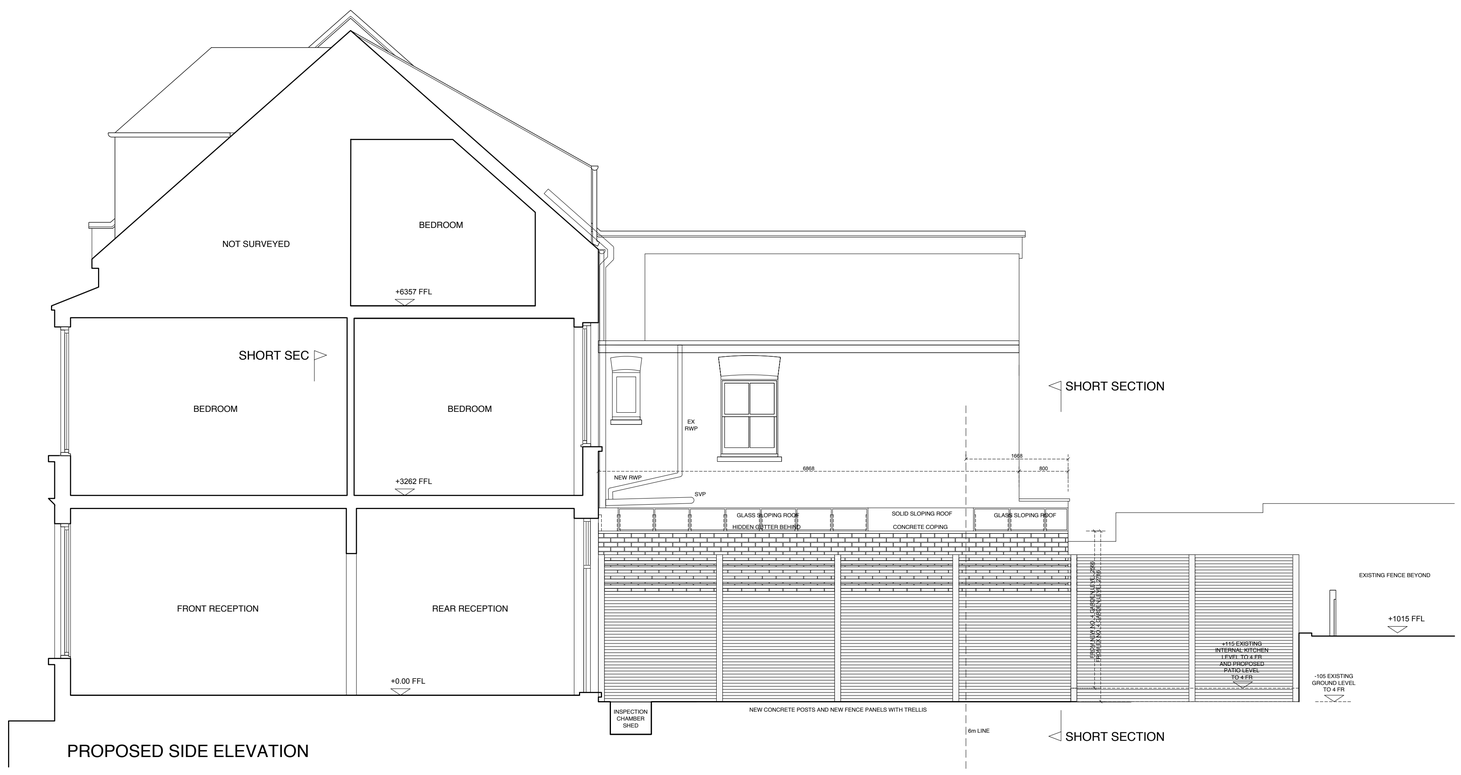

PROPOSED SIDE ELEVATION

NOTES:

DO NOT SCALE FROM DRAWINGS. ALL DIMENSIONS ARE TO BE CHECKED ON SITE. INFORM ARCHITECT OF ANY DISCREPANCIES BETWEEN DRAWINGS AND SITE DIMENSIONS AS SOON AS POSSIBLE.

N

SCALE BAR (M)
0 1 2 3 4

ZMINKOWSKA DE BOISE ARCHITECTS

PROJECT NAME:	19B BEDFORD ROAD
DRAWING NAME:	EXISTING AND PROPOSED SIDE ELEVATION FROM NO 5 FERRESTONE ROAD
DRAWING STATUS:	PLANNING
DRAWING NUMBER: 2504.104	REVISION:
DATE: MARCH 2026	SCALE: 1:50 @ A0