


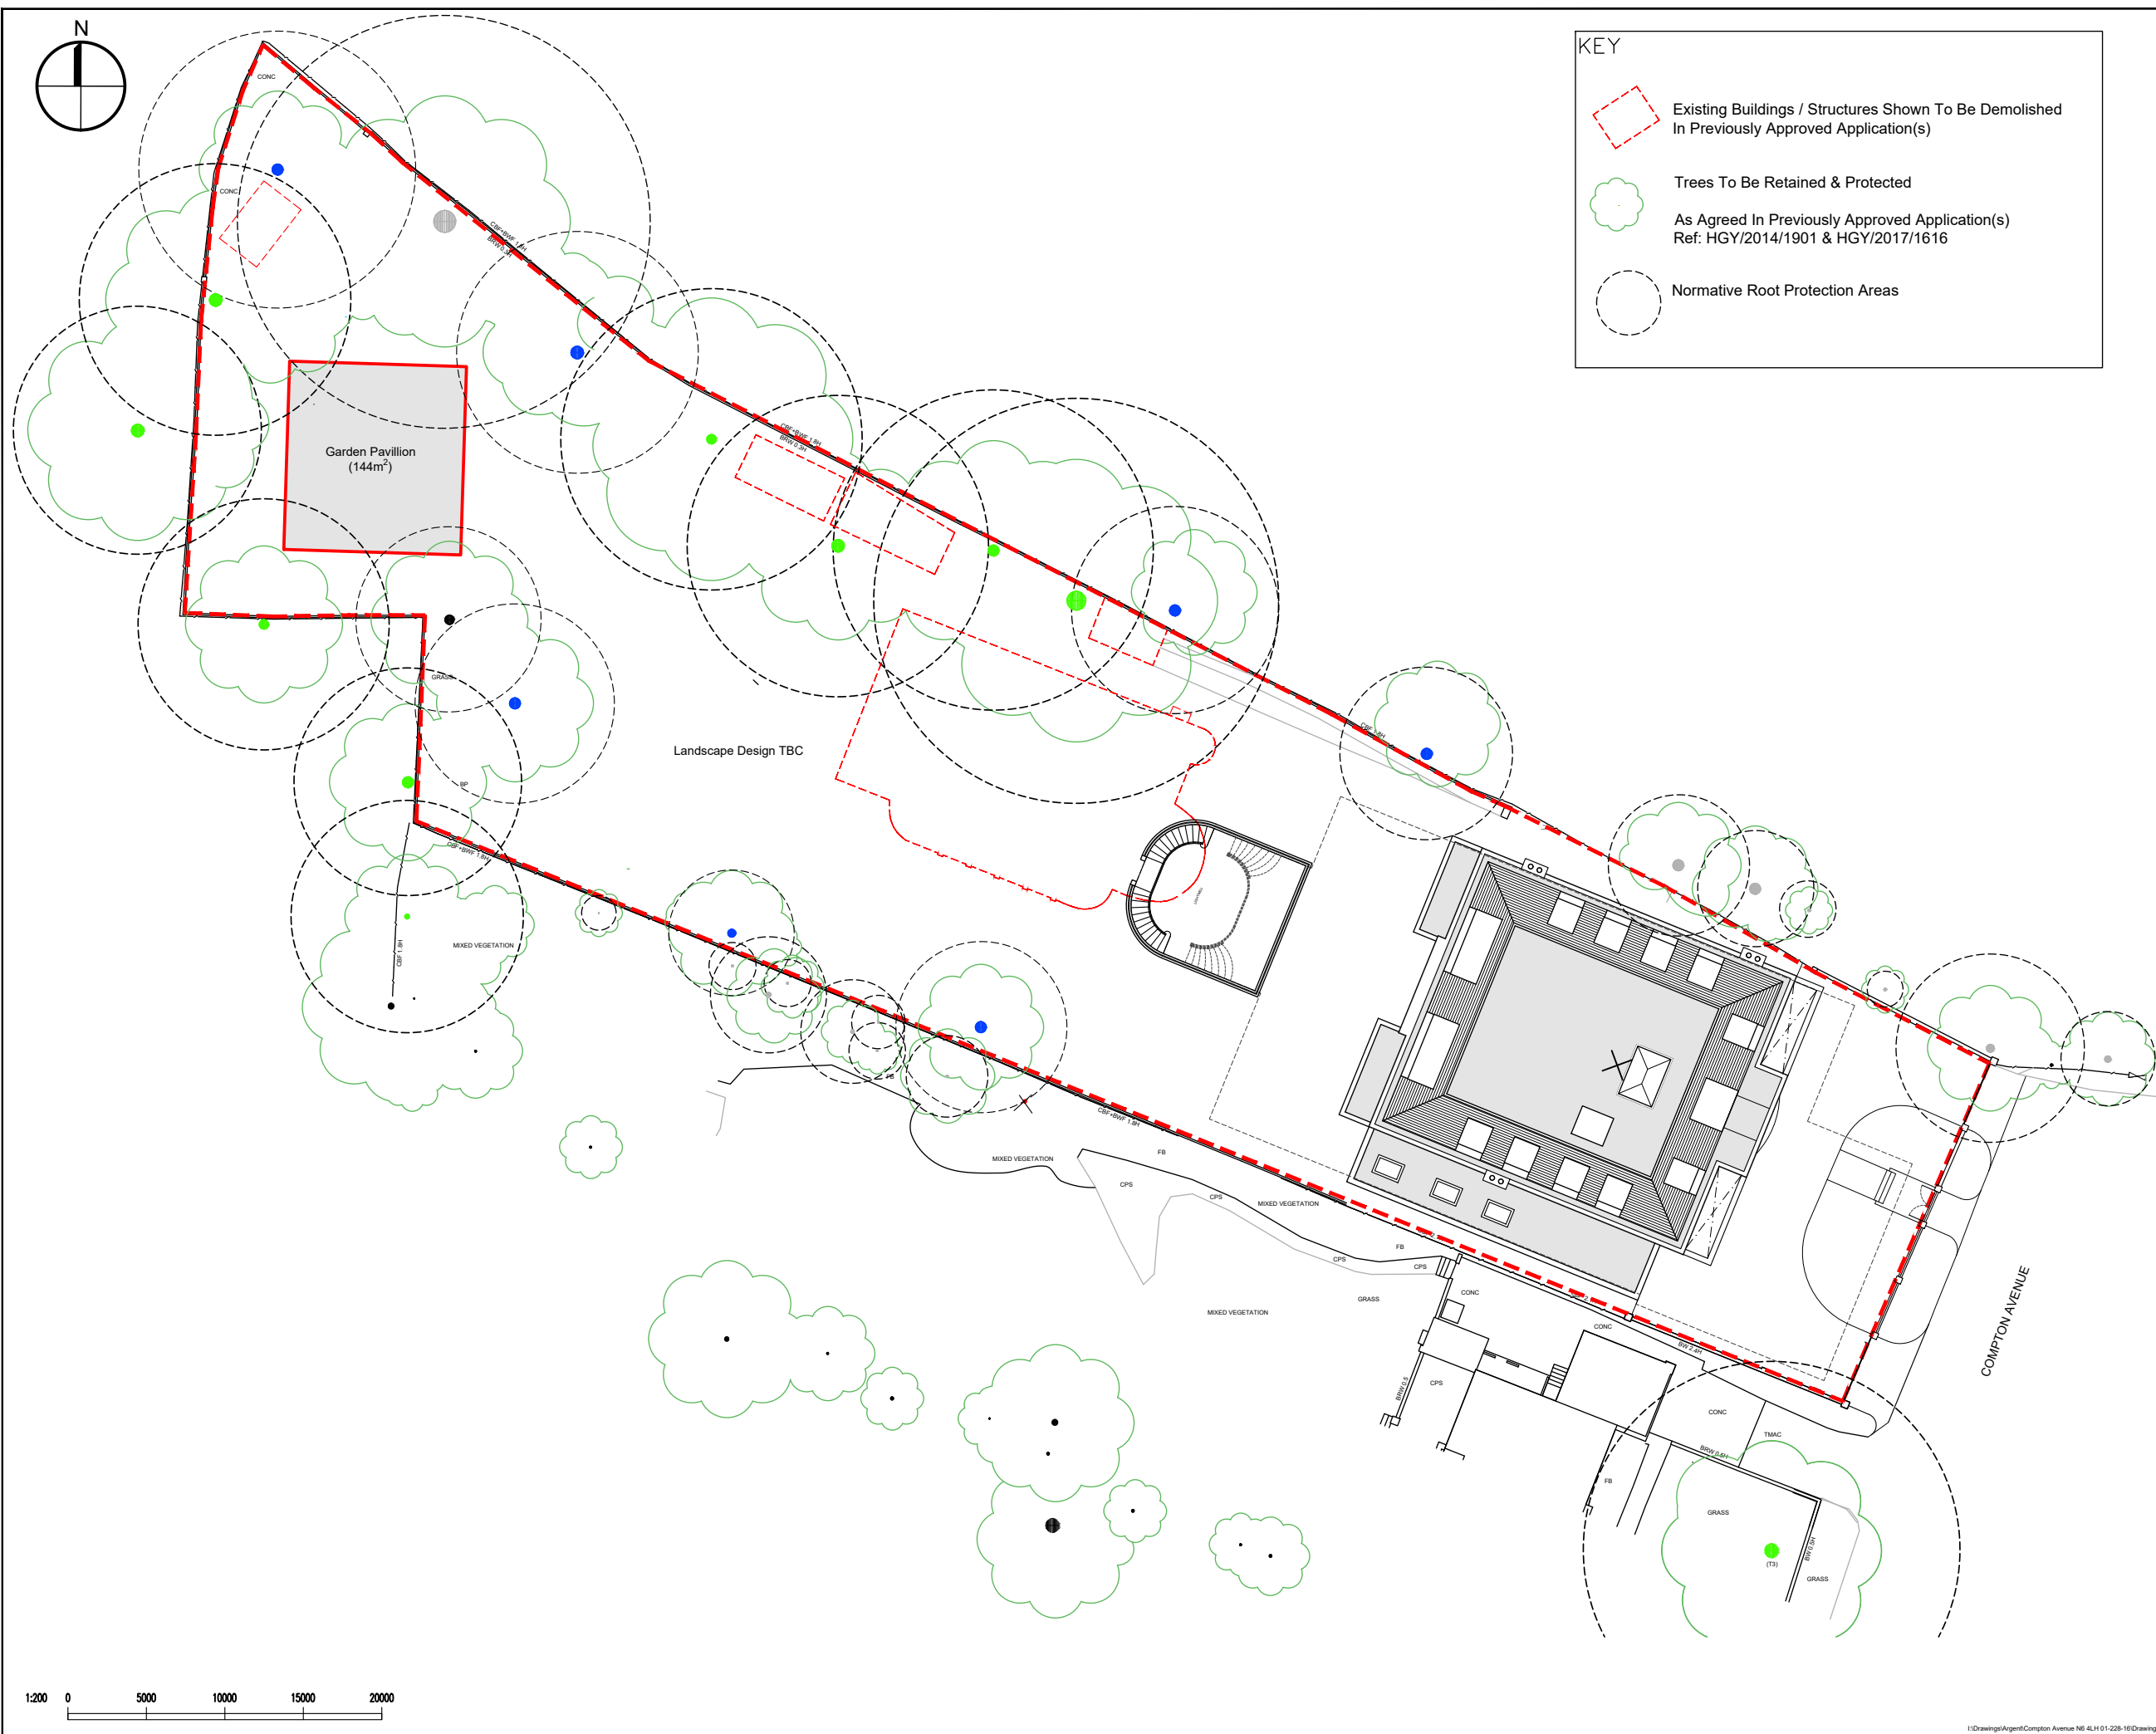

 Existing Buildings / Structures Shown To Be Demolished
In Previously Approved Application(s)

As Agreed In Previously Approved Application(s)
Ref: HGY/2014/1901 & HGY/2017/1616

Normative Root Protection Areas

- Dimensions are to be checked on site before fabrication and construction
- Any discrepancies are to be immediately notified to the architects
- Structural measurements are to be taken from the structural engineers drawings
- Do not scale
- Copyright reserved by GMA

DRAWING ISSUE STATUS

planning

UK House 82 Heath Road Twickenham TW1 4BA
Telephone 020 8891 5959 Fax 020 8607 9933
Email enquiries@gmaarchitecture.co.uk

Project COMPTON AVENUE
LONDON
N6 4LH

Drawing
Site Plan

Scale	Date	Drawn	
1:200	August '22	SJS	IL
Type	Client		
01	228-16	PL-02	P1