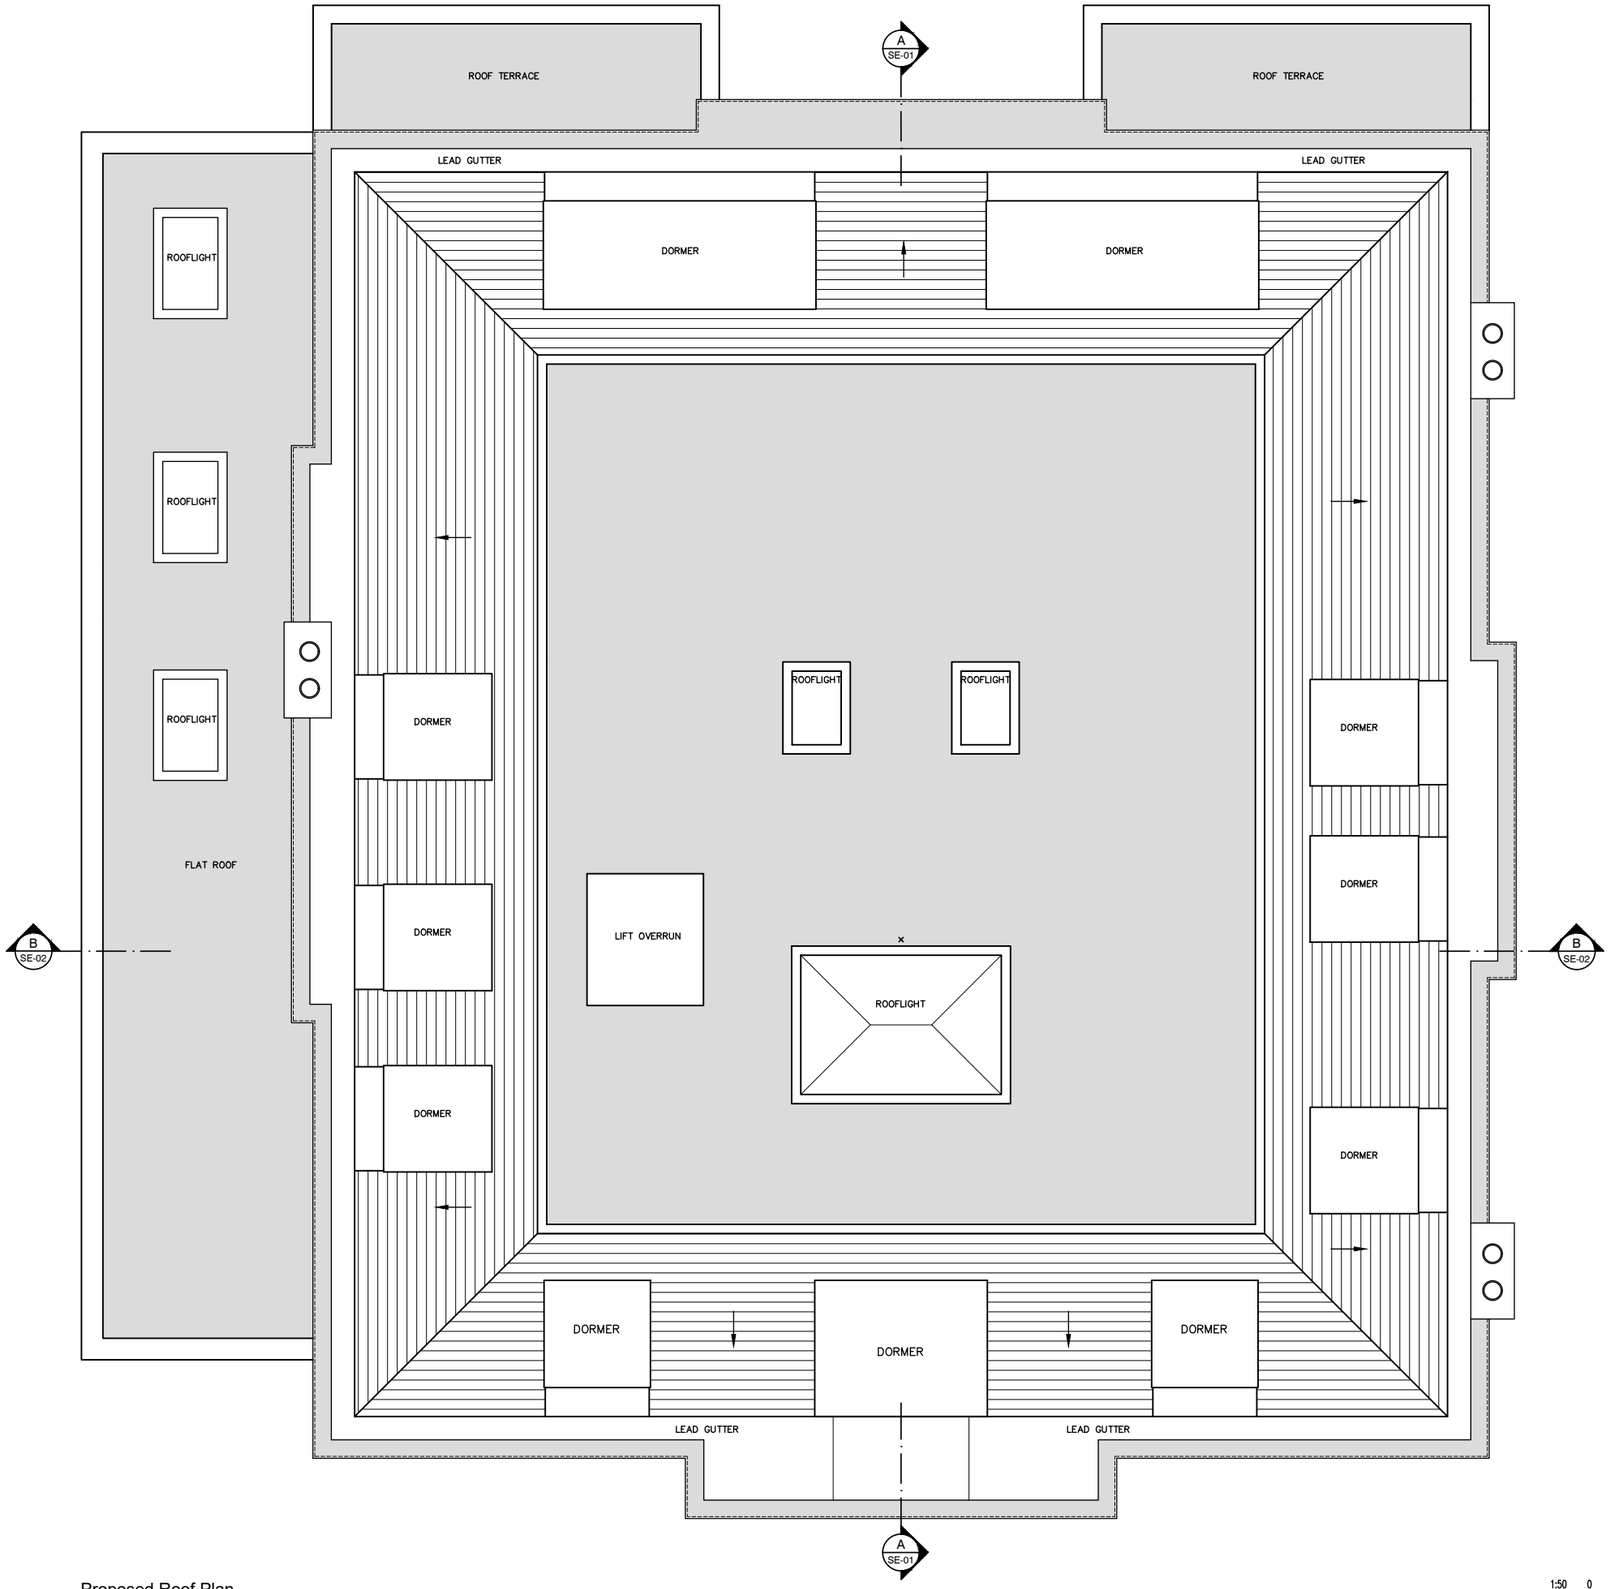

Proposed Roof Plan
Scale 1:50

1:50 0 1000 2000 3000 4000 5000

I:\Drawings\Argent\Compton Avenue N6 4LH 01-228-16\Drawings\

Notes :

- Dimensions are to be checked on site before fabrication and construction
- Any discrepancies are to be immediately notified to the architects
- Structural measurements are to be taken from the structural engineers drawings
- Do not scale
- Copyright reserved by GMA

P1	RESUBMISSION	02.03.26
	DESCRIPTION	DATE

DRAWING ISSUE STATUS
planning

GMA ARCHITECTURE
Architects and Designers
UK House 82 Heath Road Twickenham TW1 4BA
Telephone 020 8891 5959 Fax 020 8607 9933
Email enquiries@gmaarchitecture.co.uk

Client
UWH Developments

Project
Nice Place
Compton Avenue
London
N6 4LH

Drawing
Proposed Roof Plan

Scale	Date	Drawn	
1:50 @A1	August '22	SJS	IL
Type	Client		
01	228-16	PL-08	P1