


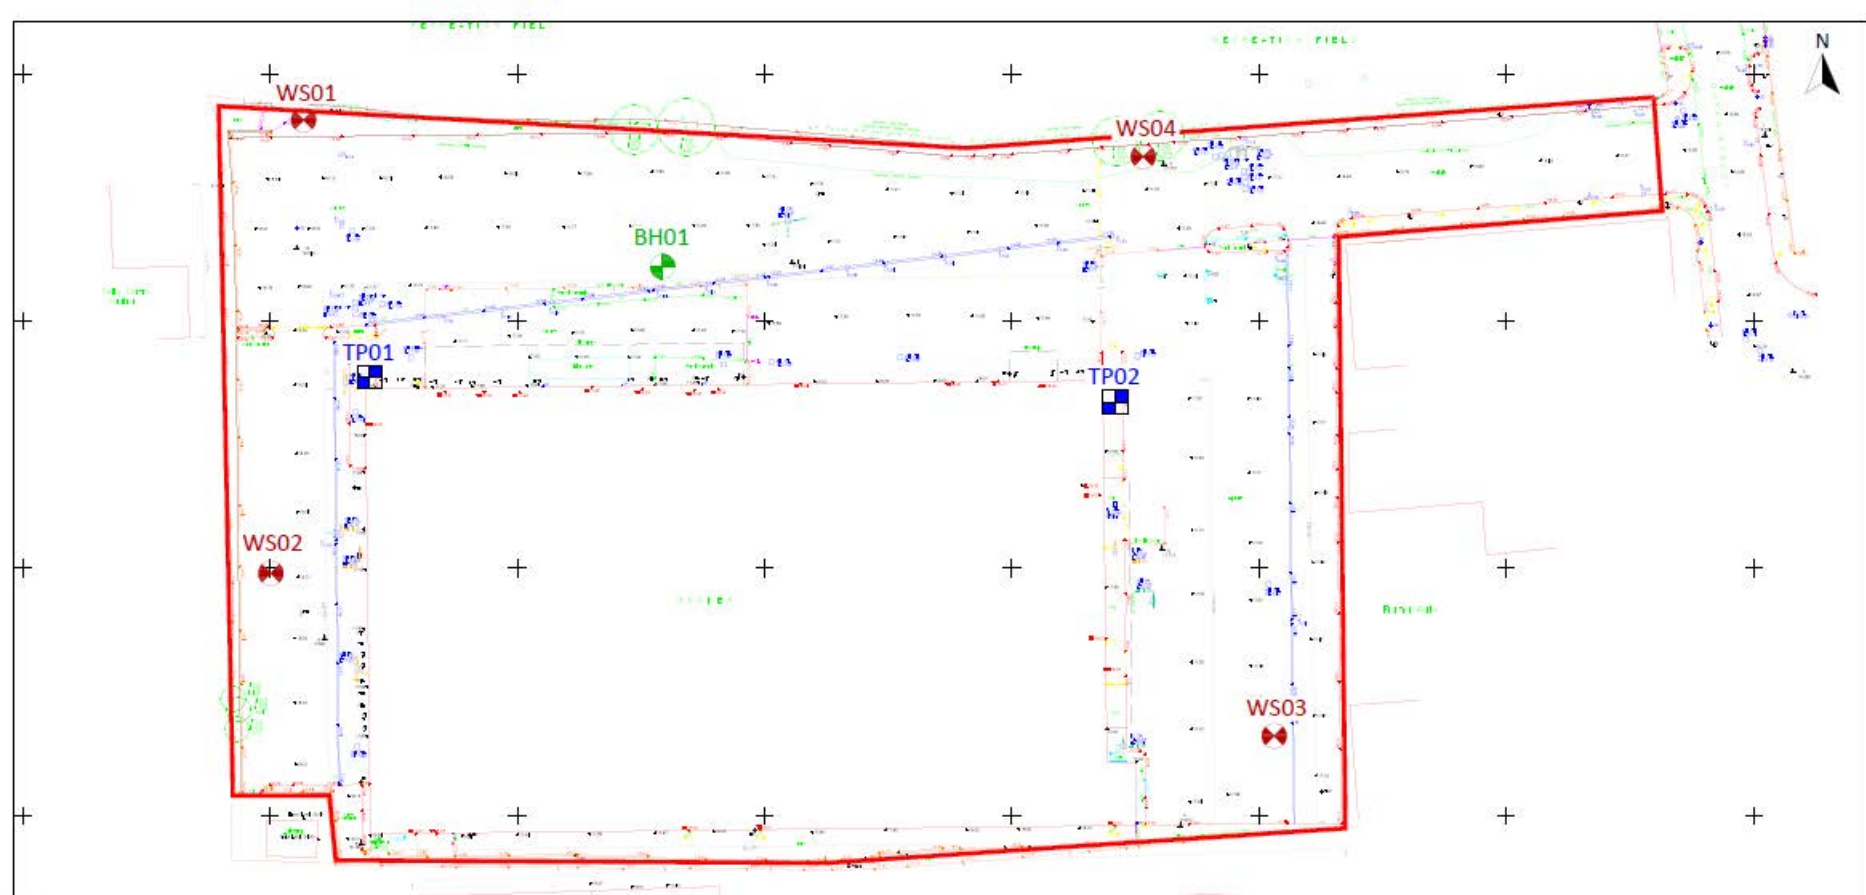

KEY

-  Window sampler borehole
-  Cable percussion borehole
-  Trial pit
-  Site boundary

Notes:

- 1) Topographical survey taken from drawing "Booker Tottenham. Unit 39 Queen Street, London, N17 8HZ" (drawing no. L10866/1 revision 0).
- 2) Do not scale from this drawing.

0	21/03/2024	First Issue
Rev	Date	Comments
 Card Geotechnics Ltd 12 Melcombe Place London NW1 6JG T: 020 3096 7567		
Project	Queen Street, Tottenham	
Client	Verity Trustees Ltd	
Drawing title	Exploratory Hole Location Plan	
Scale(s)	NTS	Job No. CGL/10175
Drawn: MMH 16/03/2024	Drawn No. CGL/10175-001	Rev. 0
Checked: JCM 20/03/2024		
Approved: NMC 21/03/2024		
© This drawing is the copyright of Card Geotechnics Limited. It may not be reproduced or amended without the written approval of Card Geotechnics		