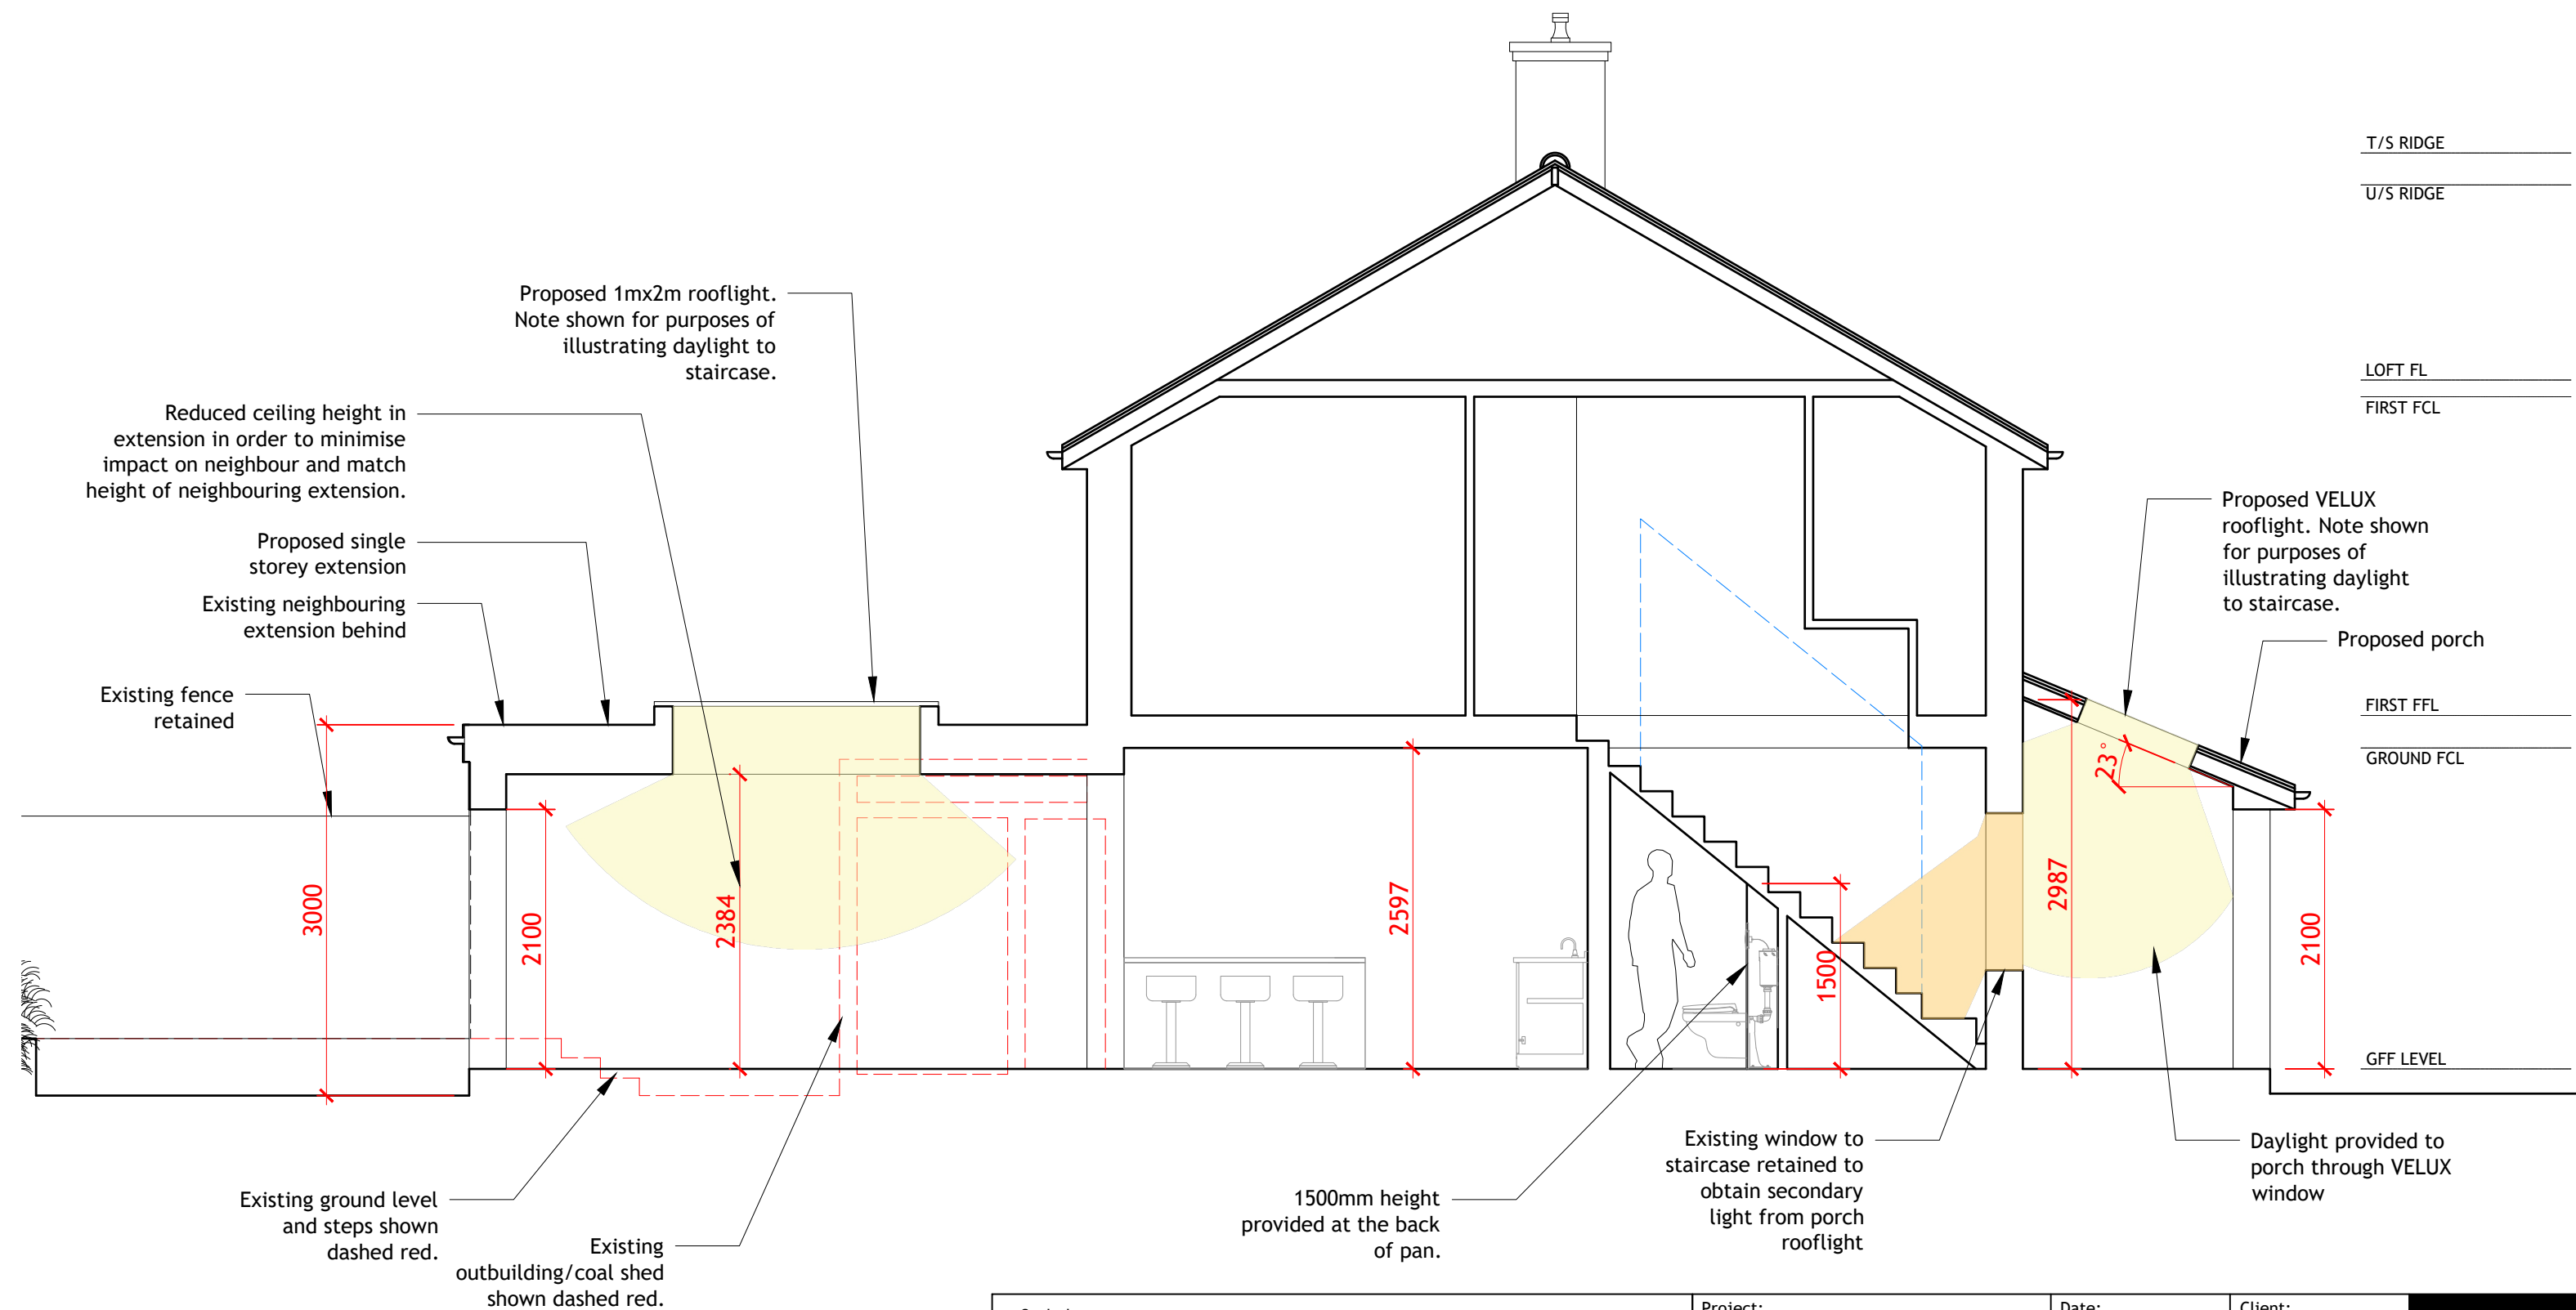


Project: 28 EVERINGTON ROAD, LONDON, N10 1HT	Date: FEBRUARY 2026	Client: CAMPION AND UPTON
Drawing: PROPOSED: SECTION AA - DAYLIGHT STRATEGY	Scale: 1:50 @ A3	Job No: 26-0202-CAM
	Drawing No: P-104	Rev: -