



Planning Application

www.modelprojects.co.uk


212 The Bon Marche
Centre,
Ferndale Road,
London,
SW9 8BJ

020 7095 8833




Revision
Notes

Project Code
MP_1041
Client Name
Samantha and Stuart Simons
Project Address
3 Linden Road, London, N10 3DH
Project Issue Date
25/03/2026

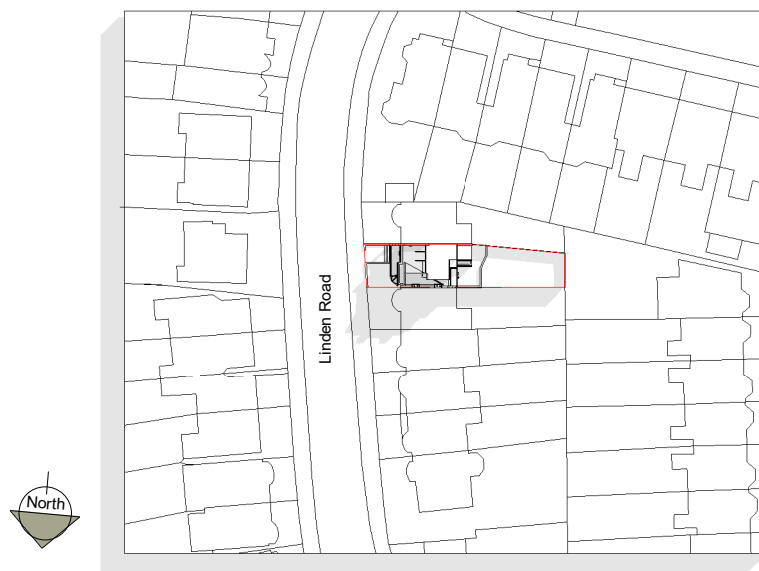


0 10 20 30 40 50
Scale Bar


 **Scale Bar 1;1250**
Scale: 1 : 1250

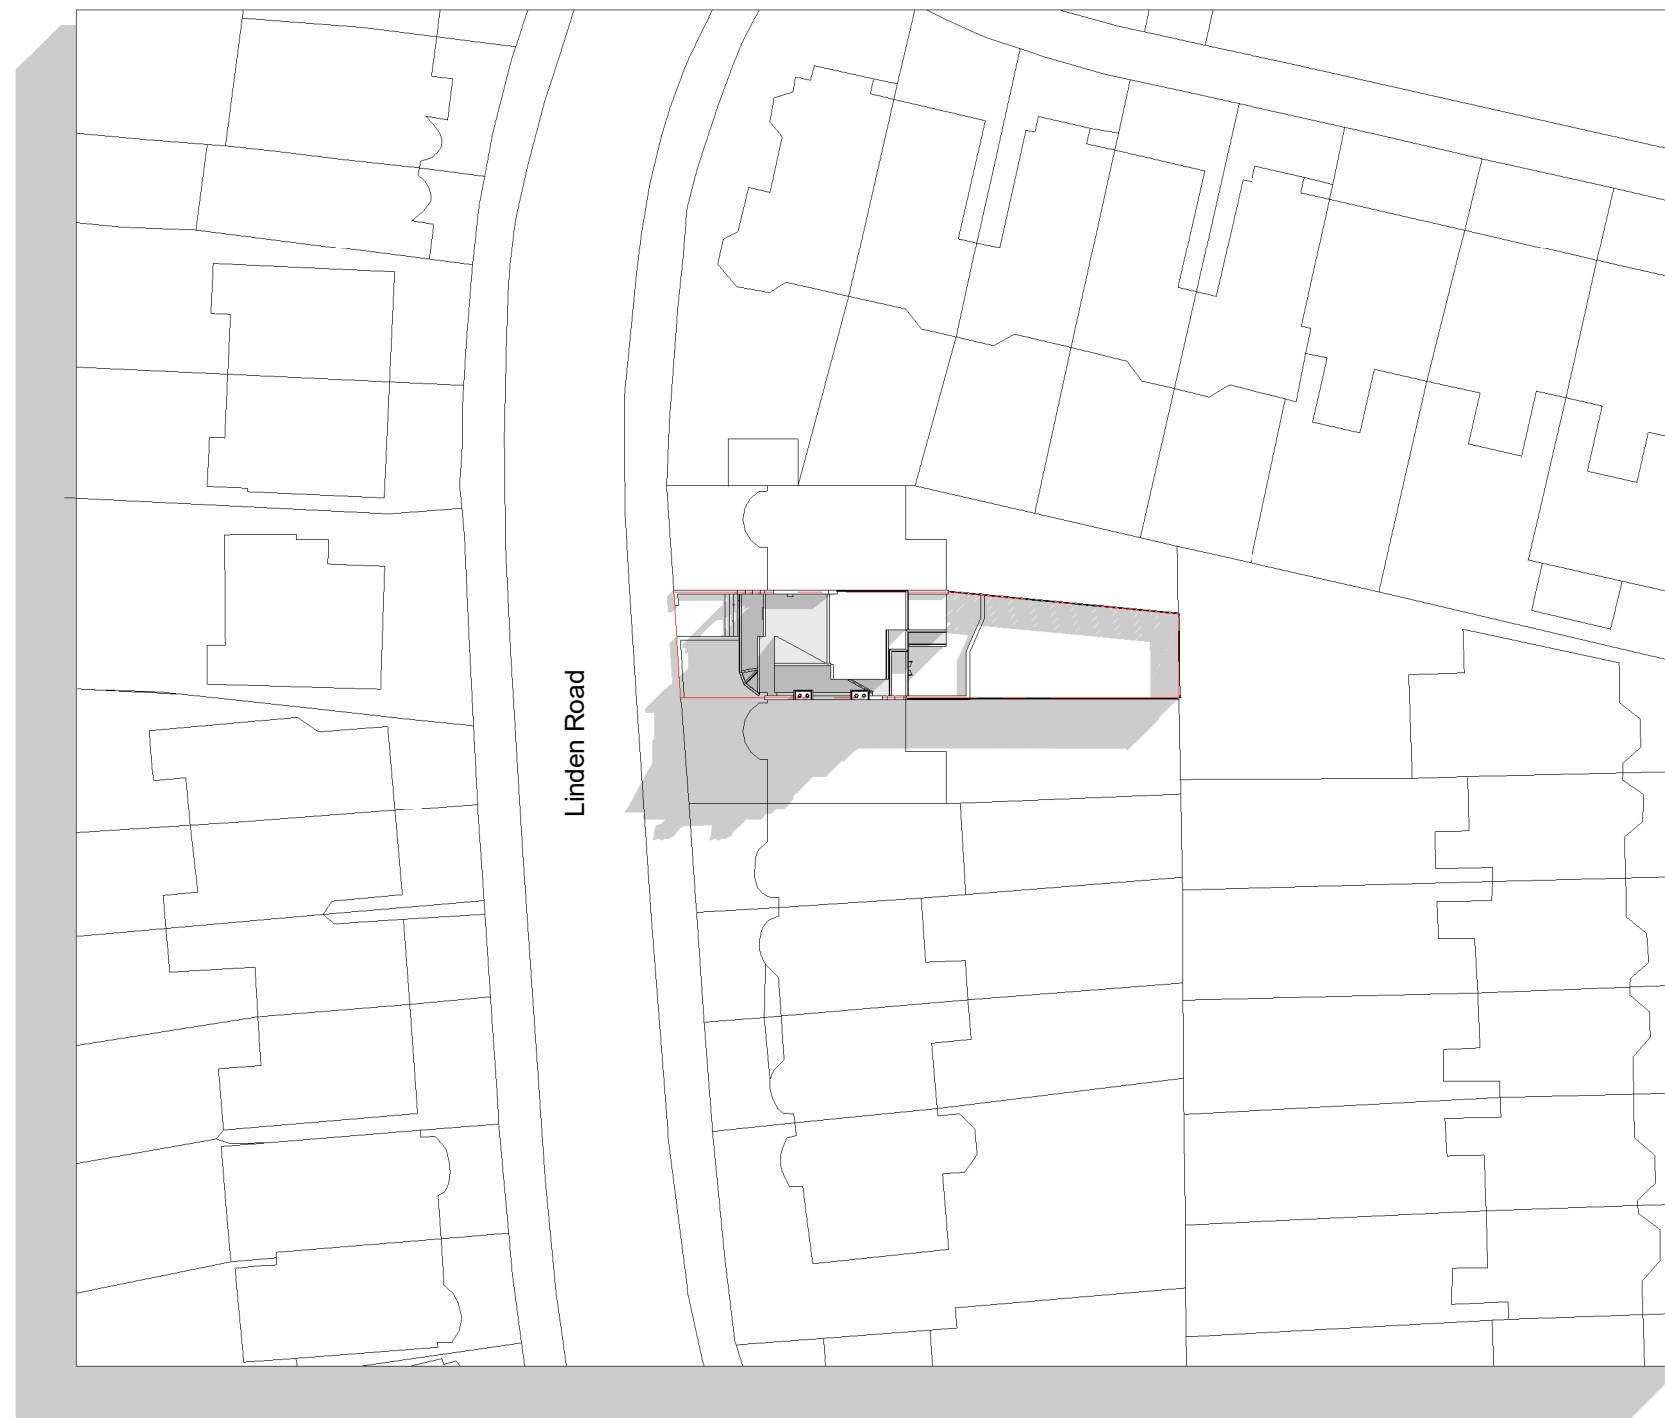



0 5 10 15 20
Scale Bar


 **Scale Bar 1;500**
Scale: 1 : 500

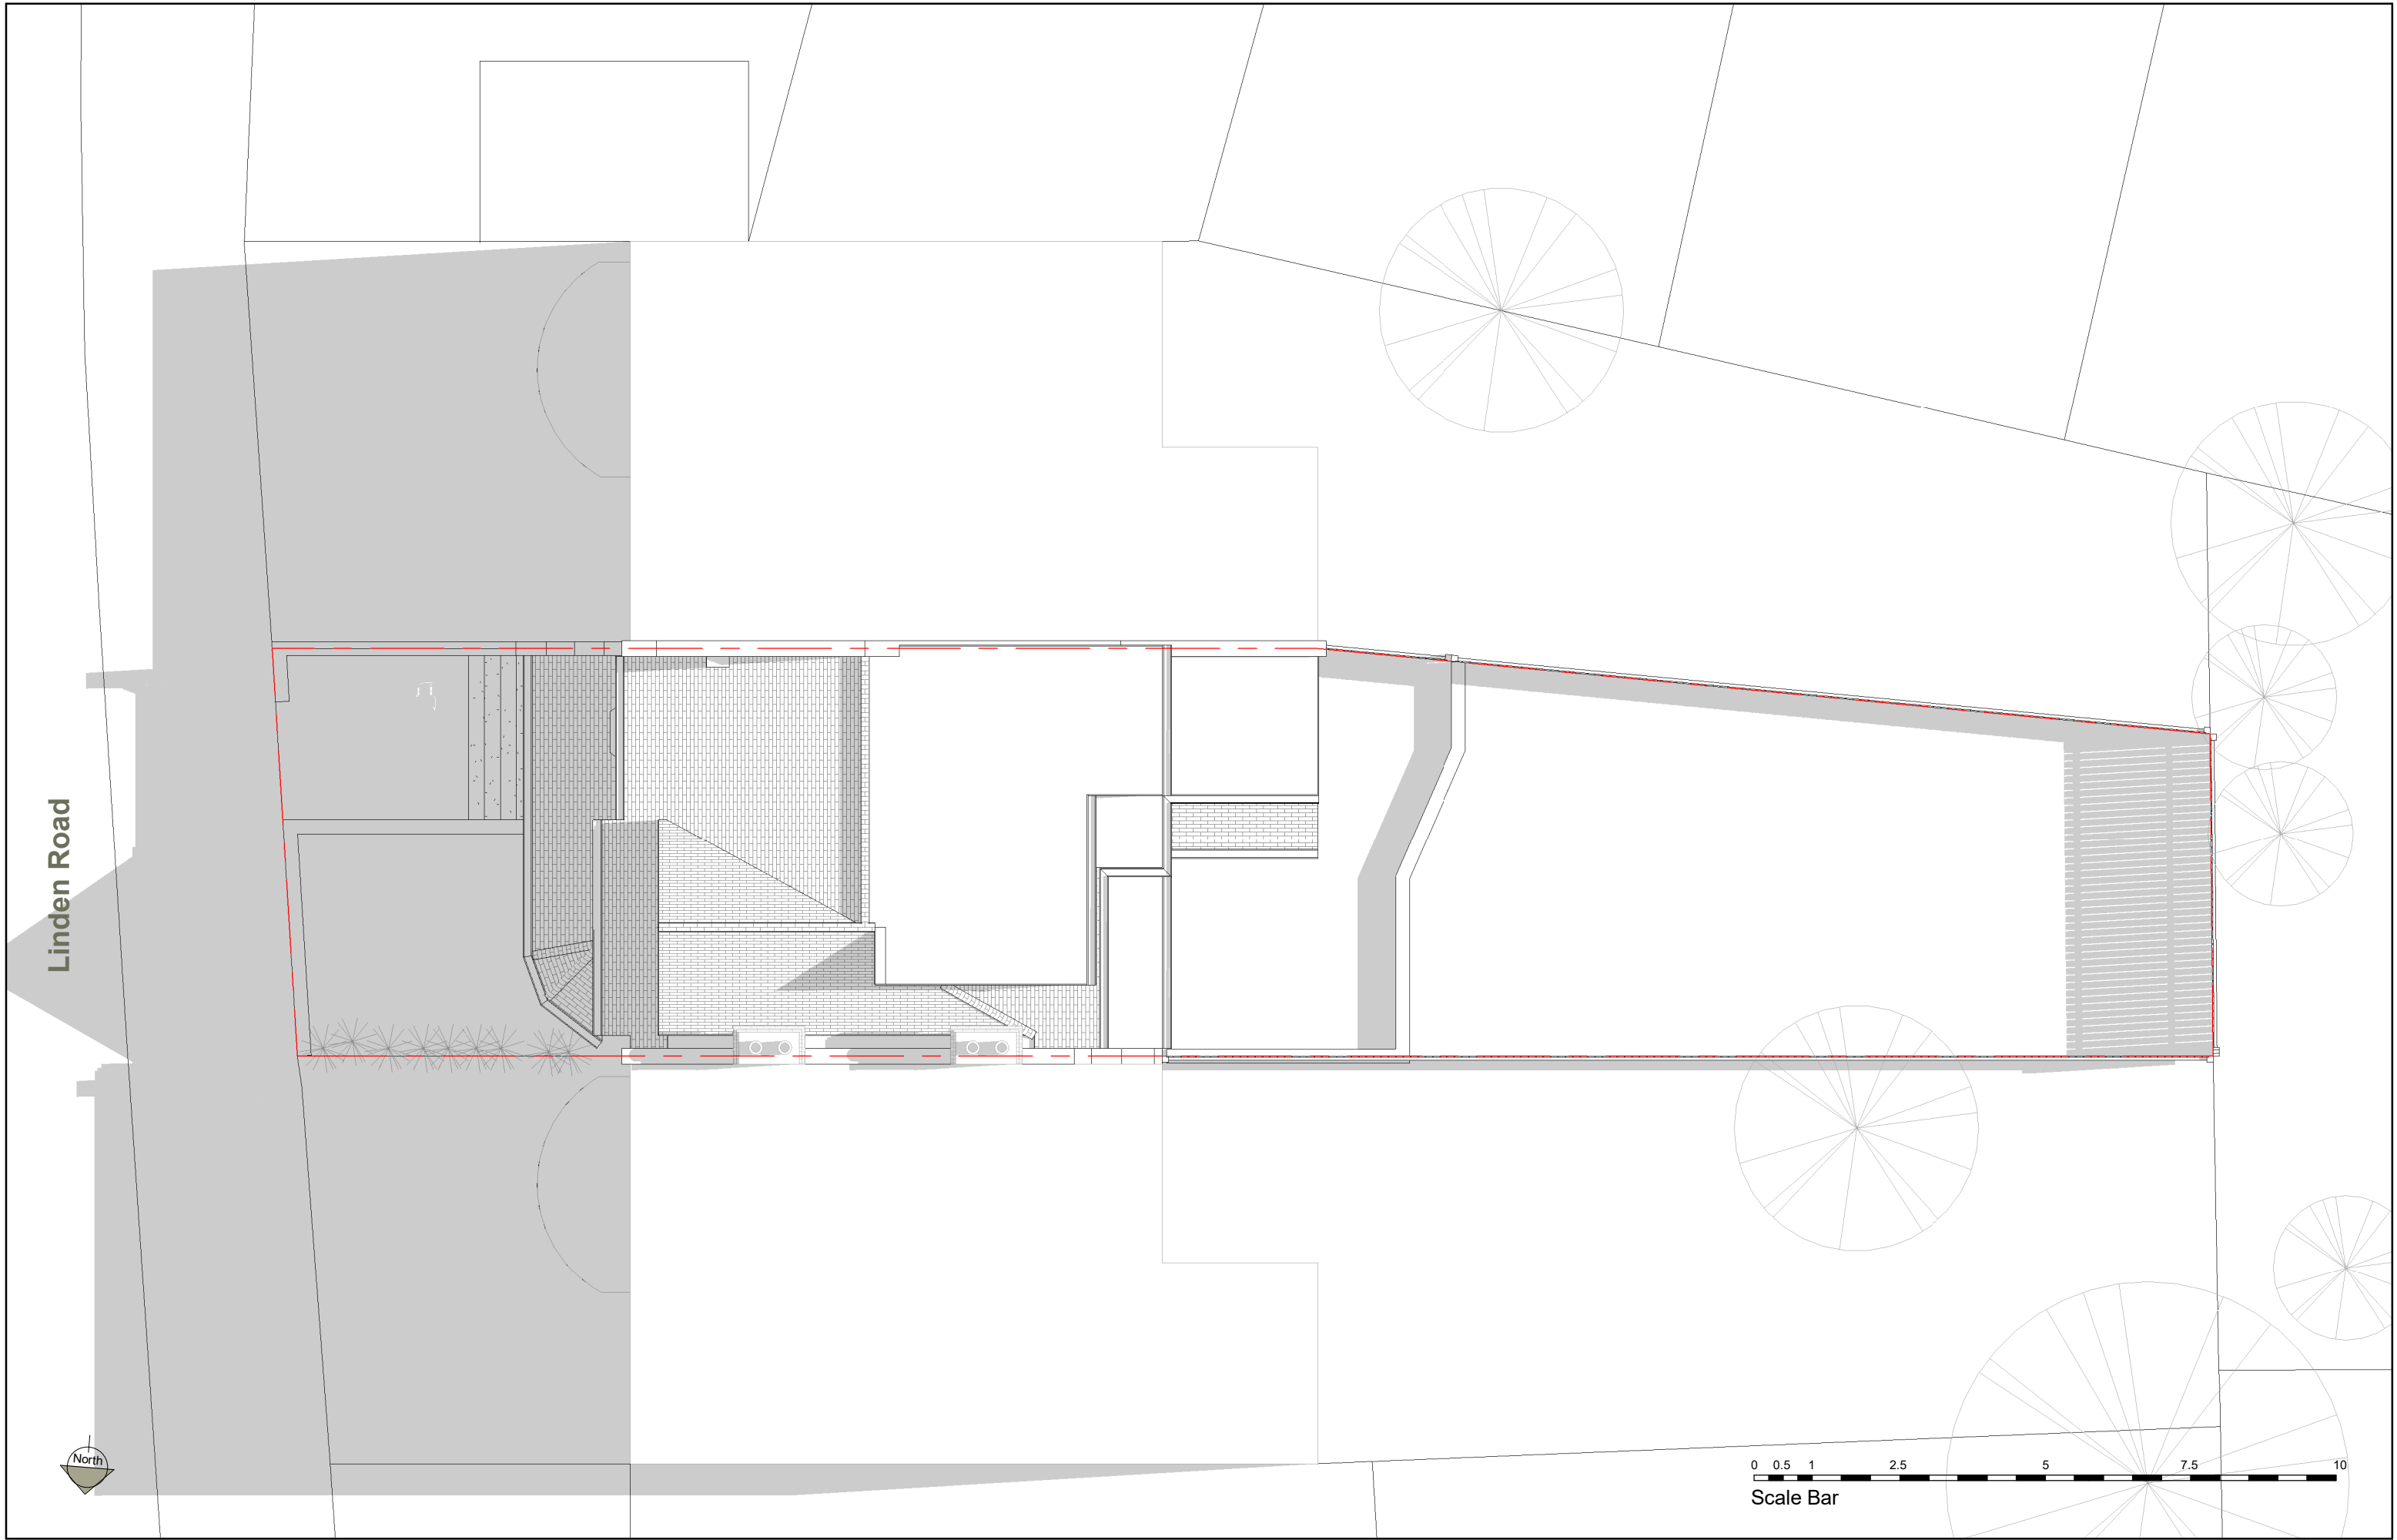


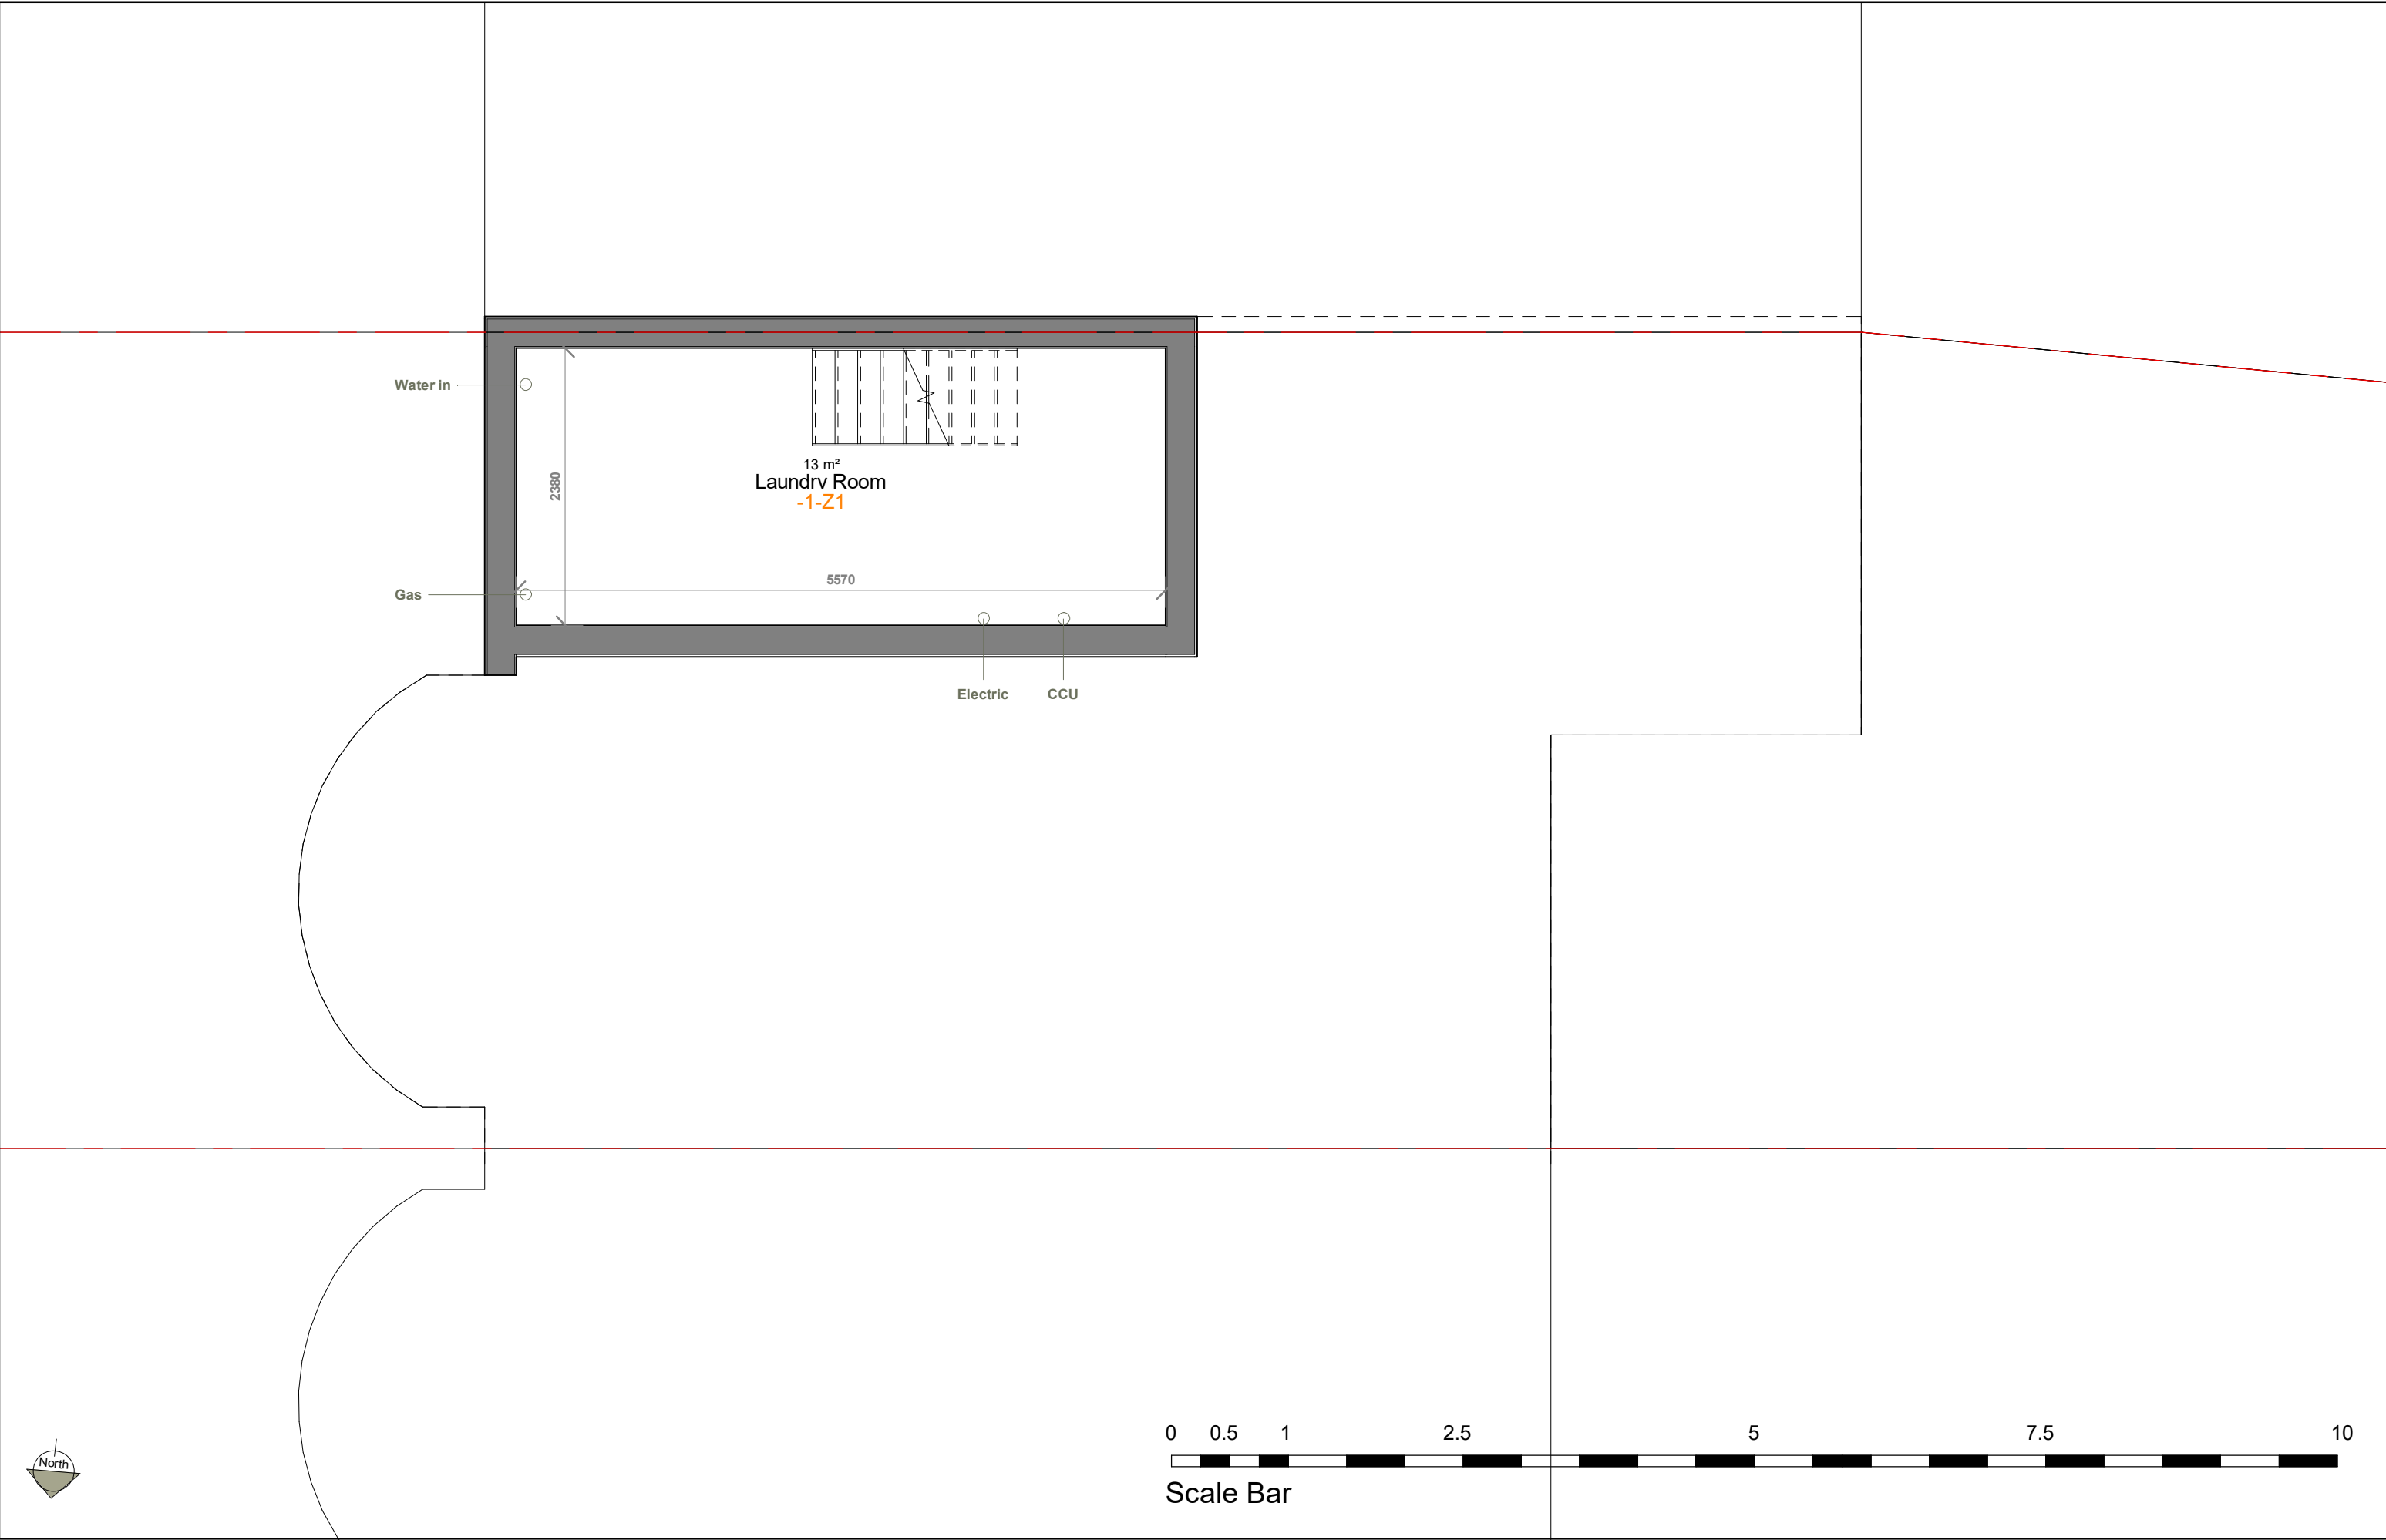



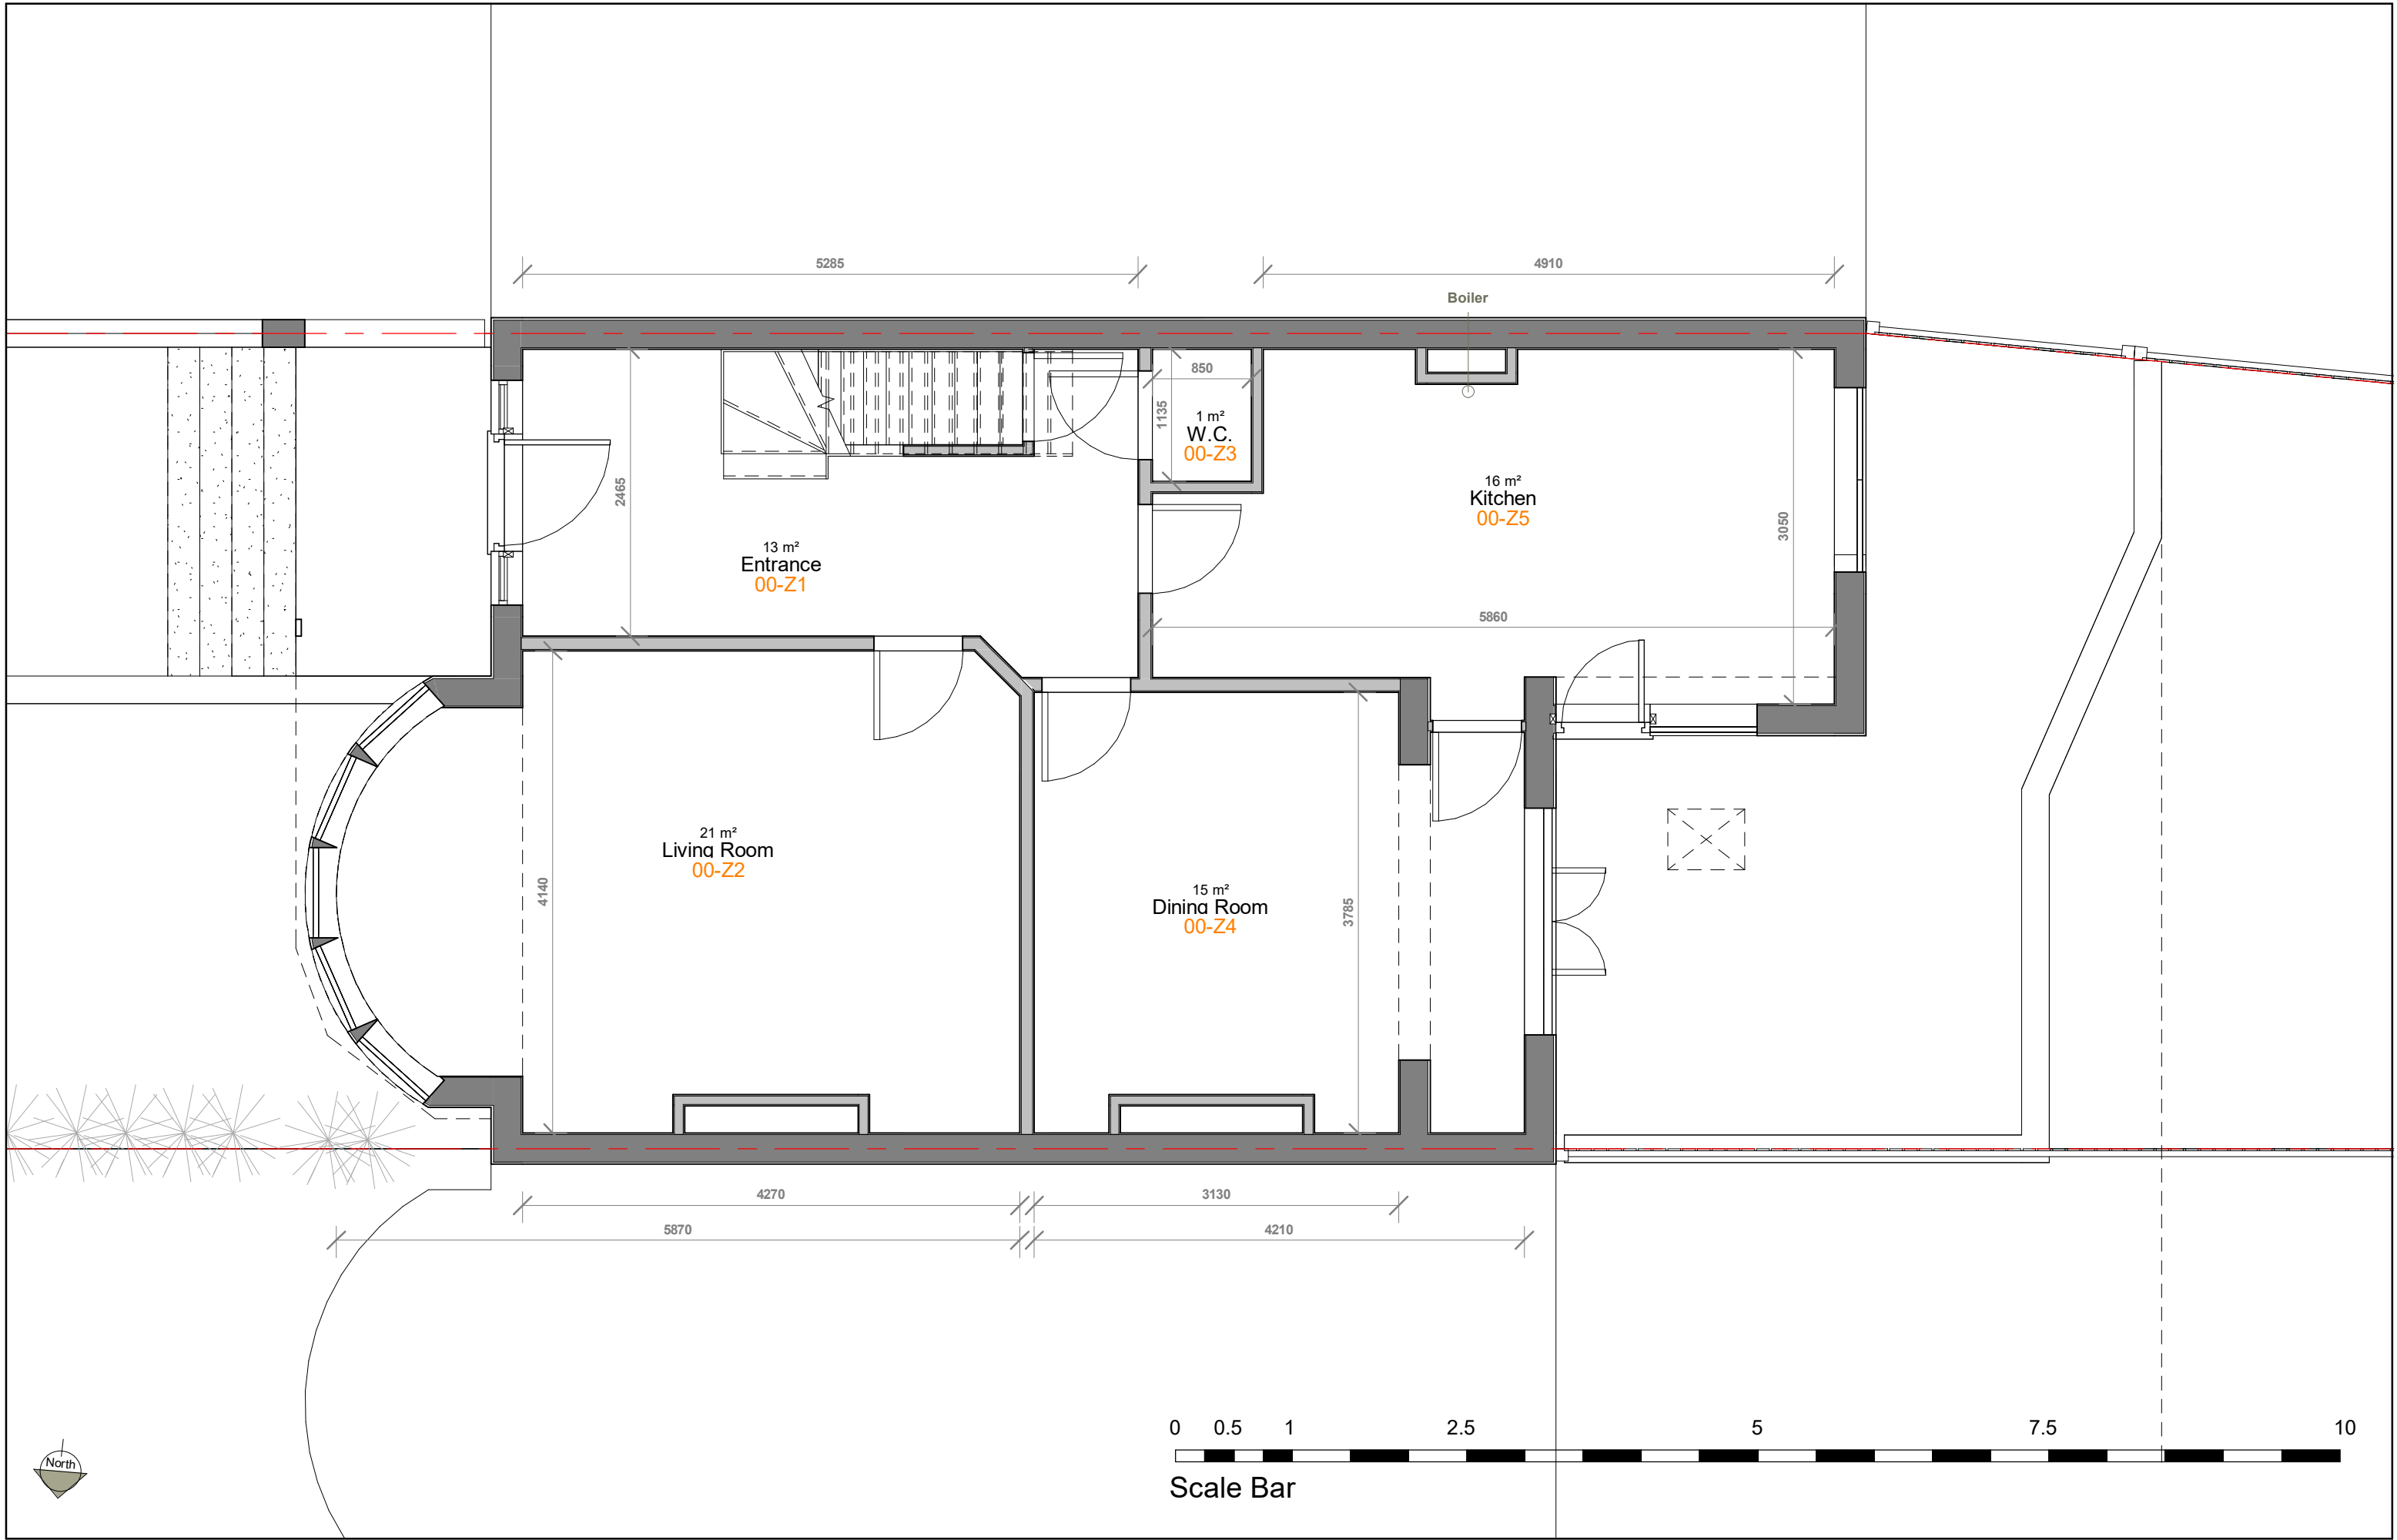


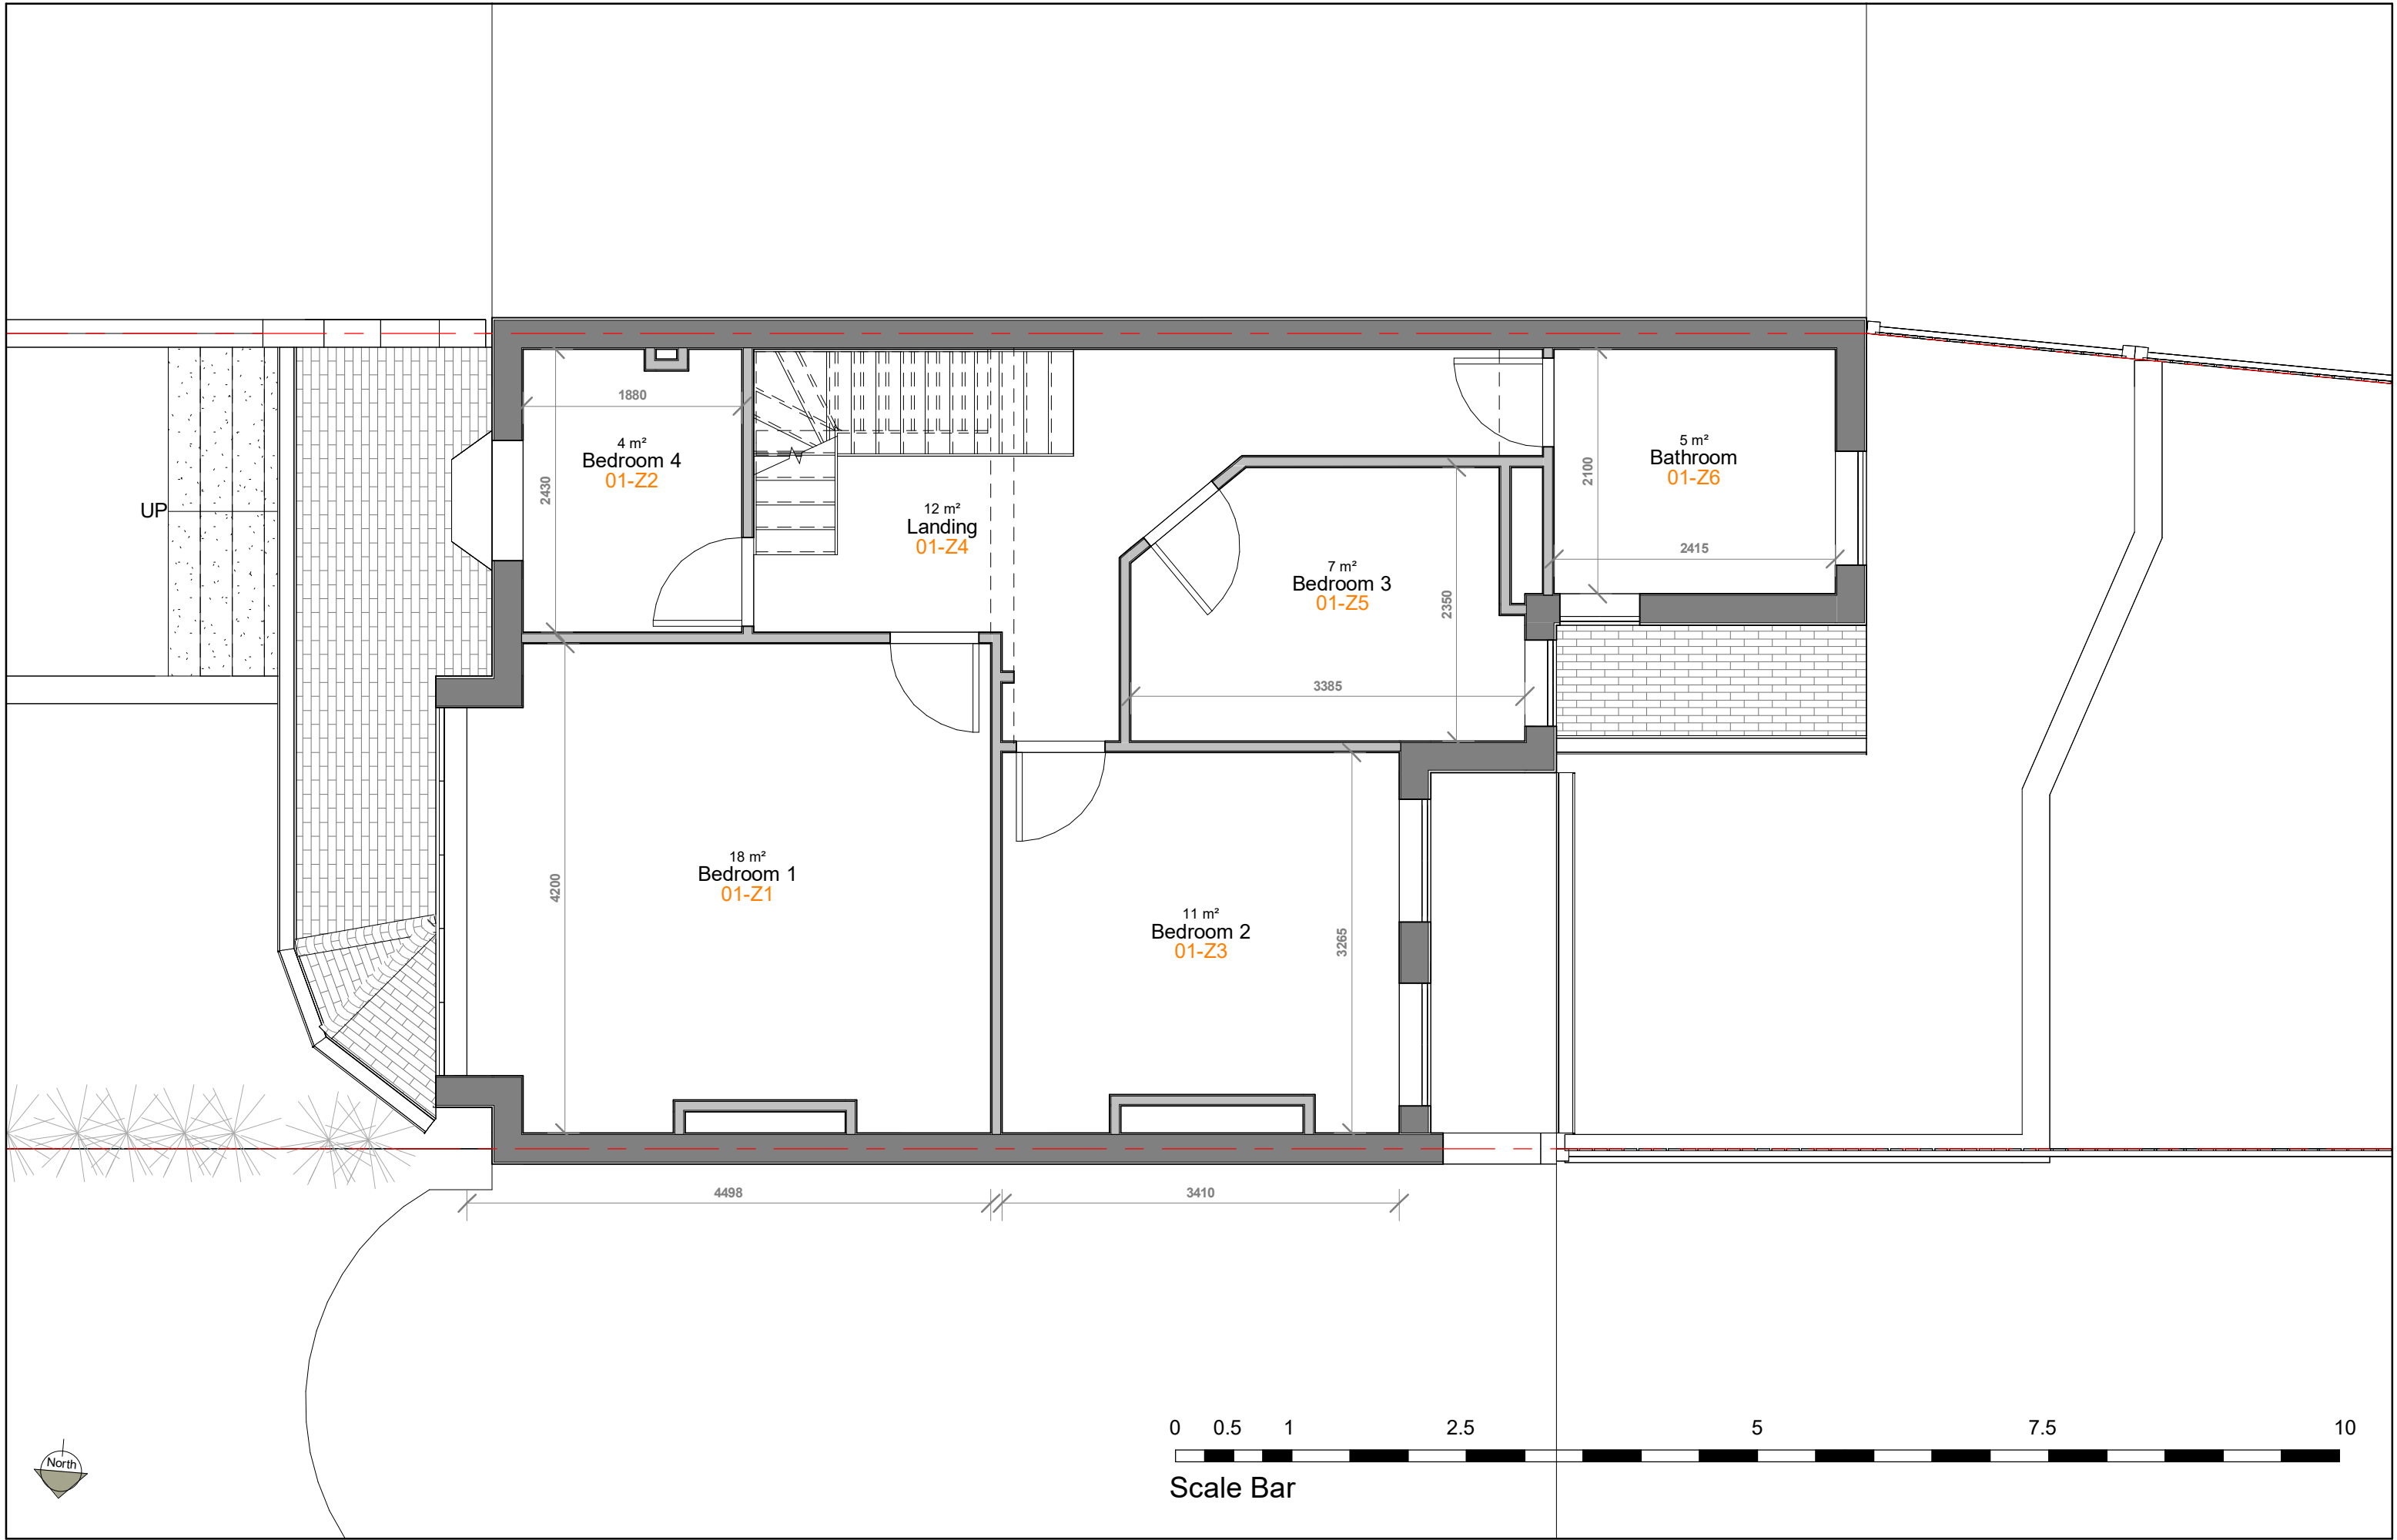



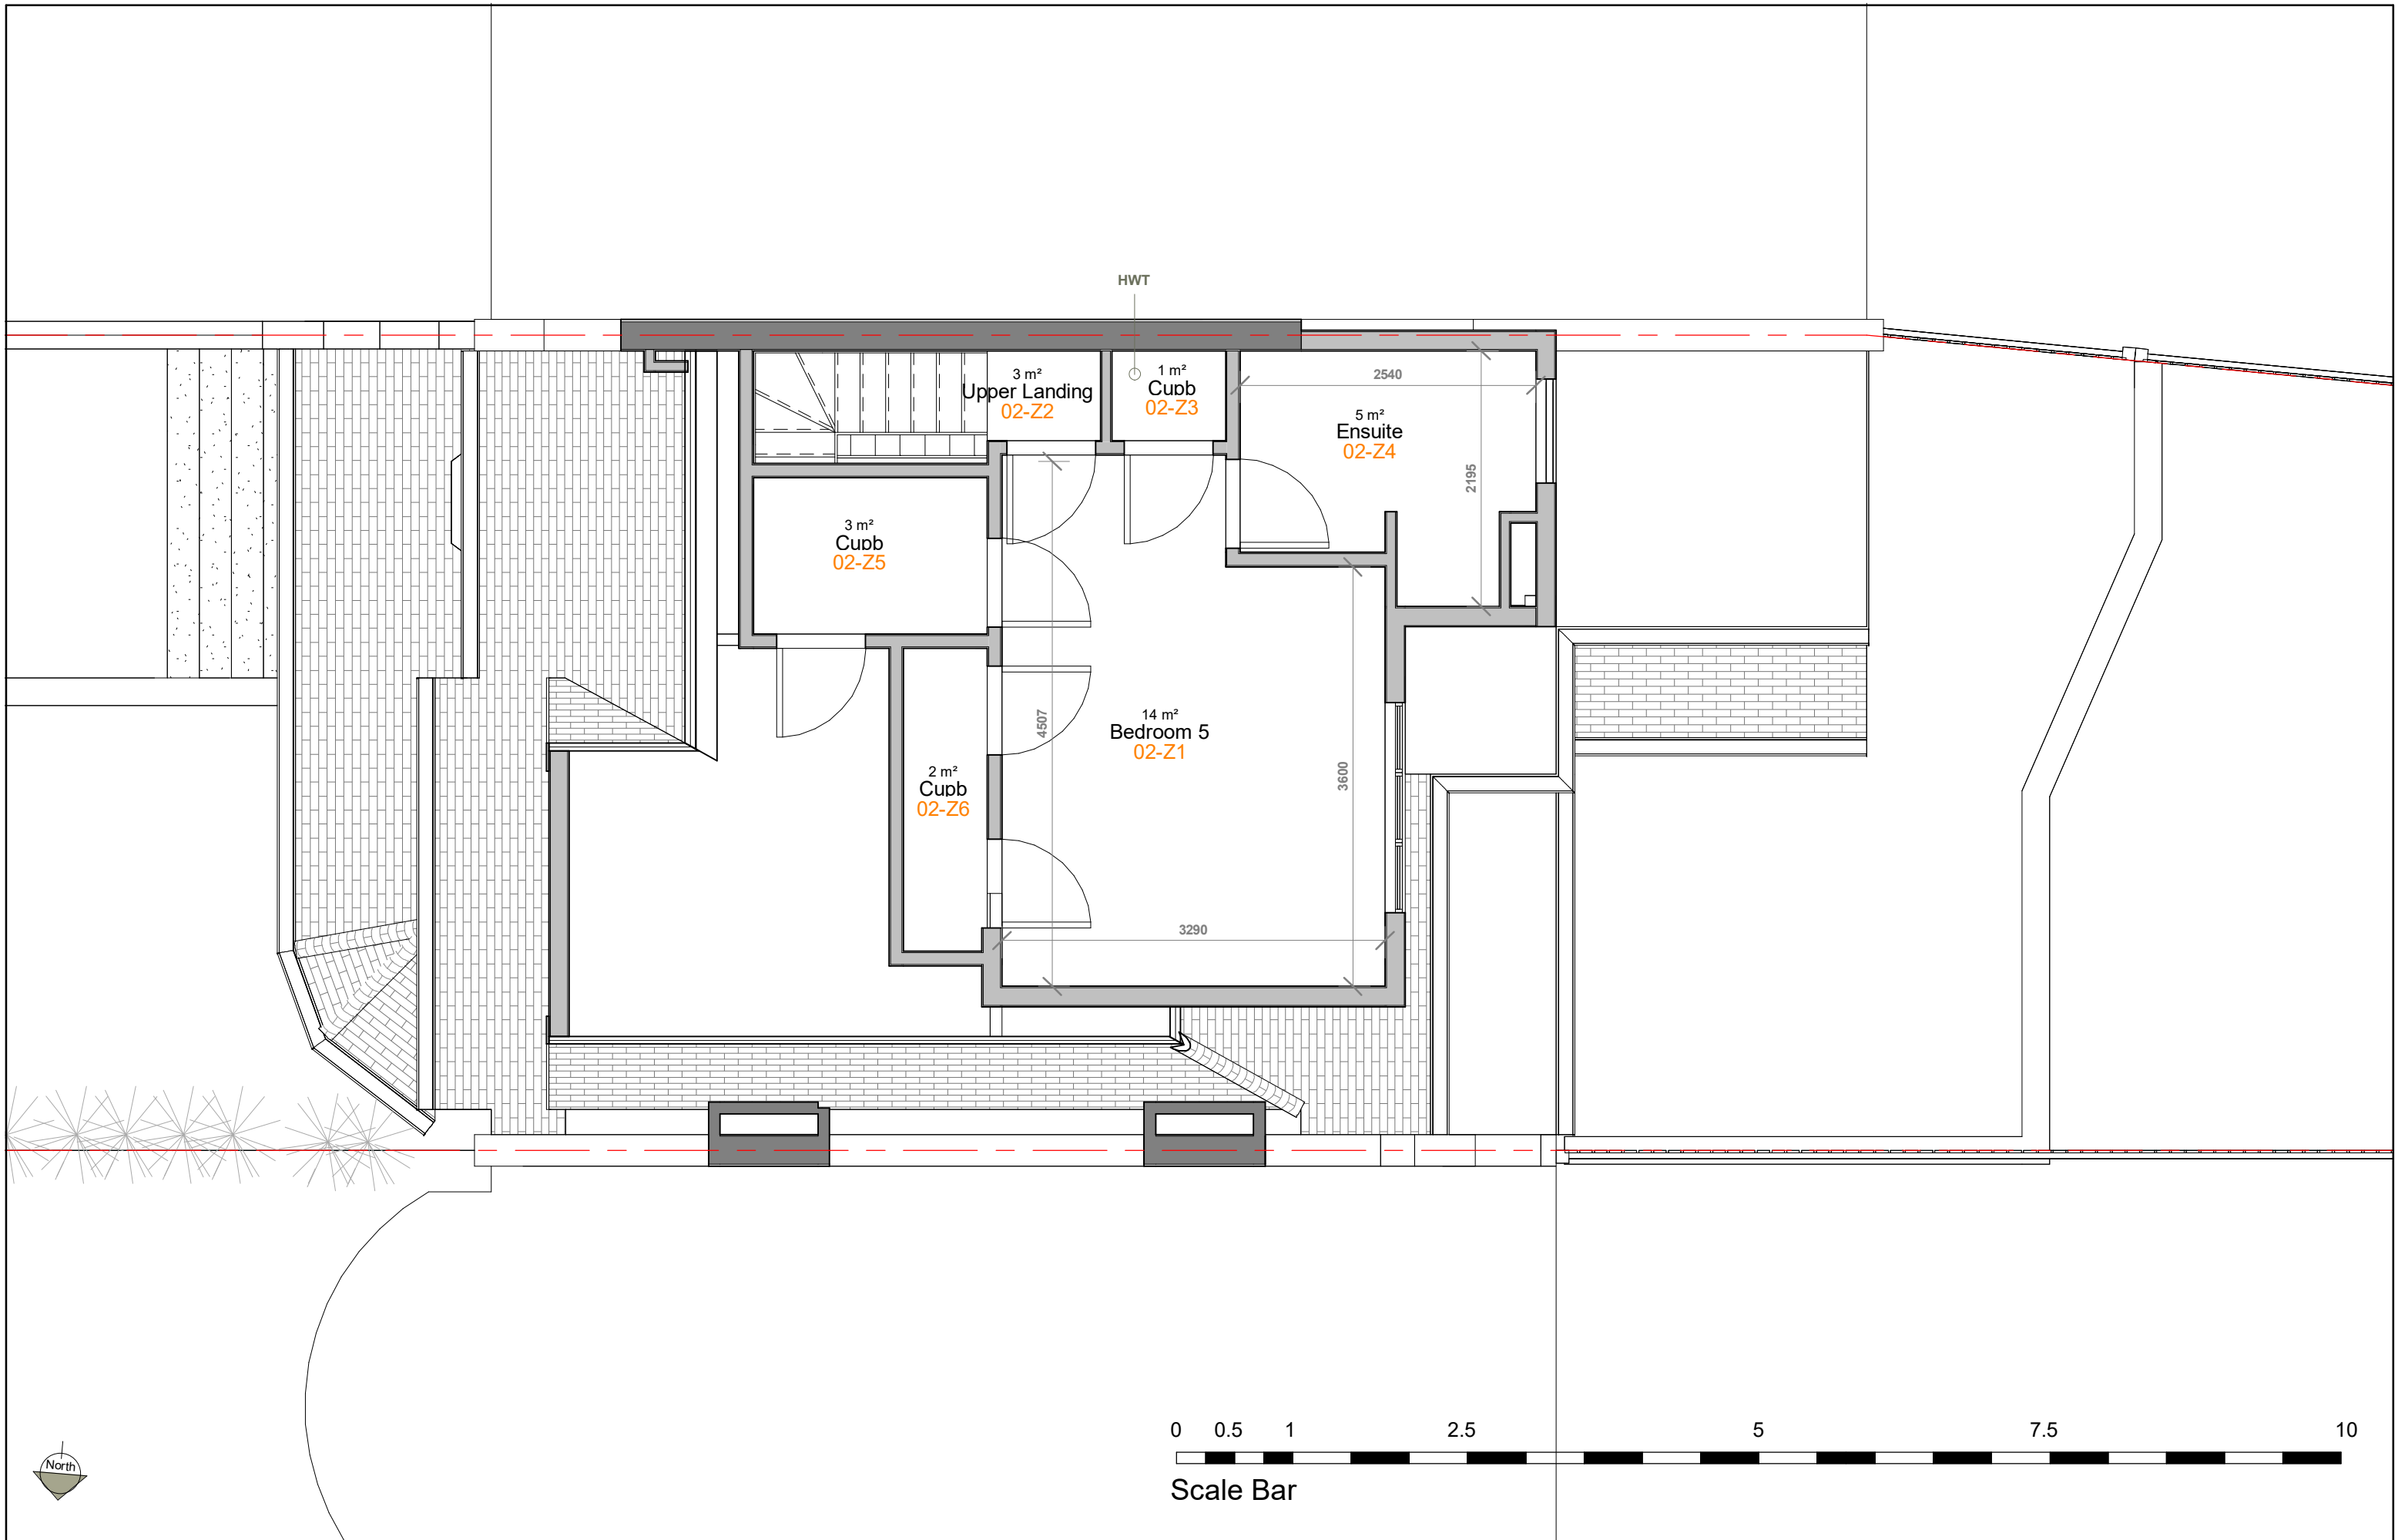


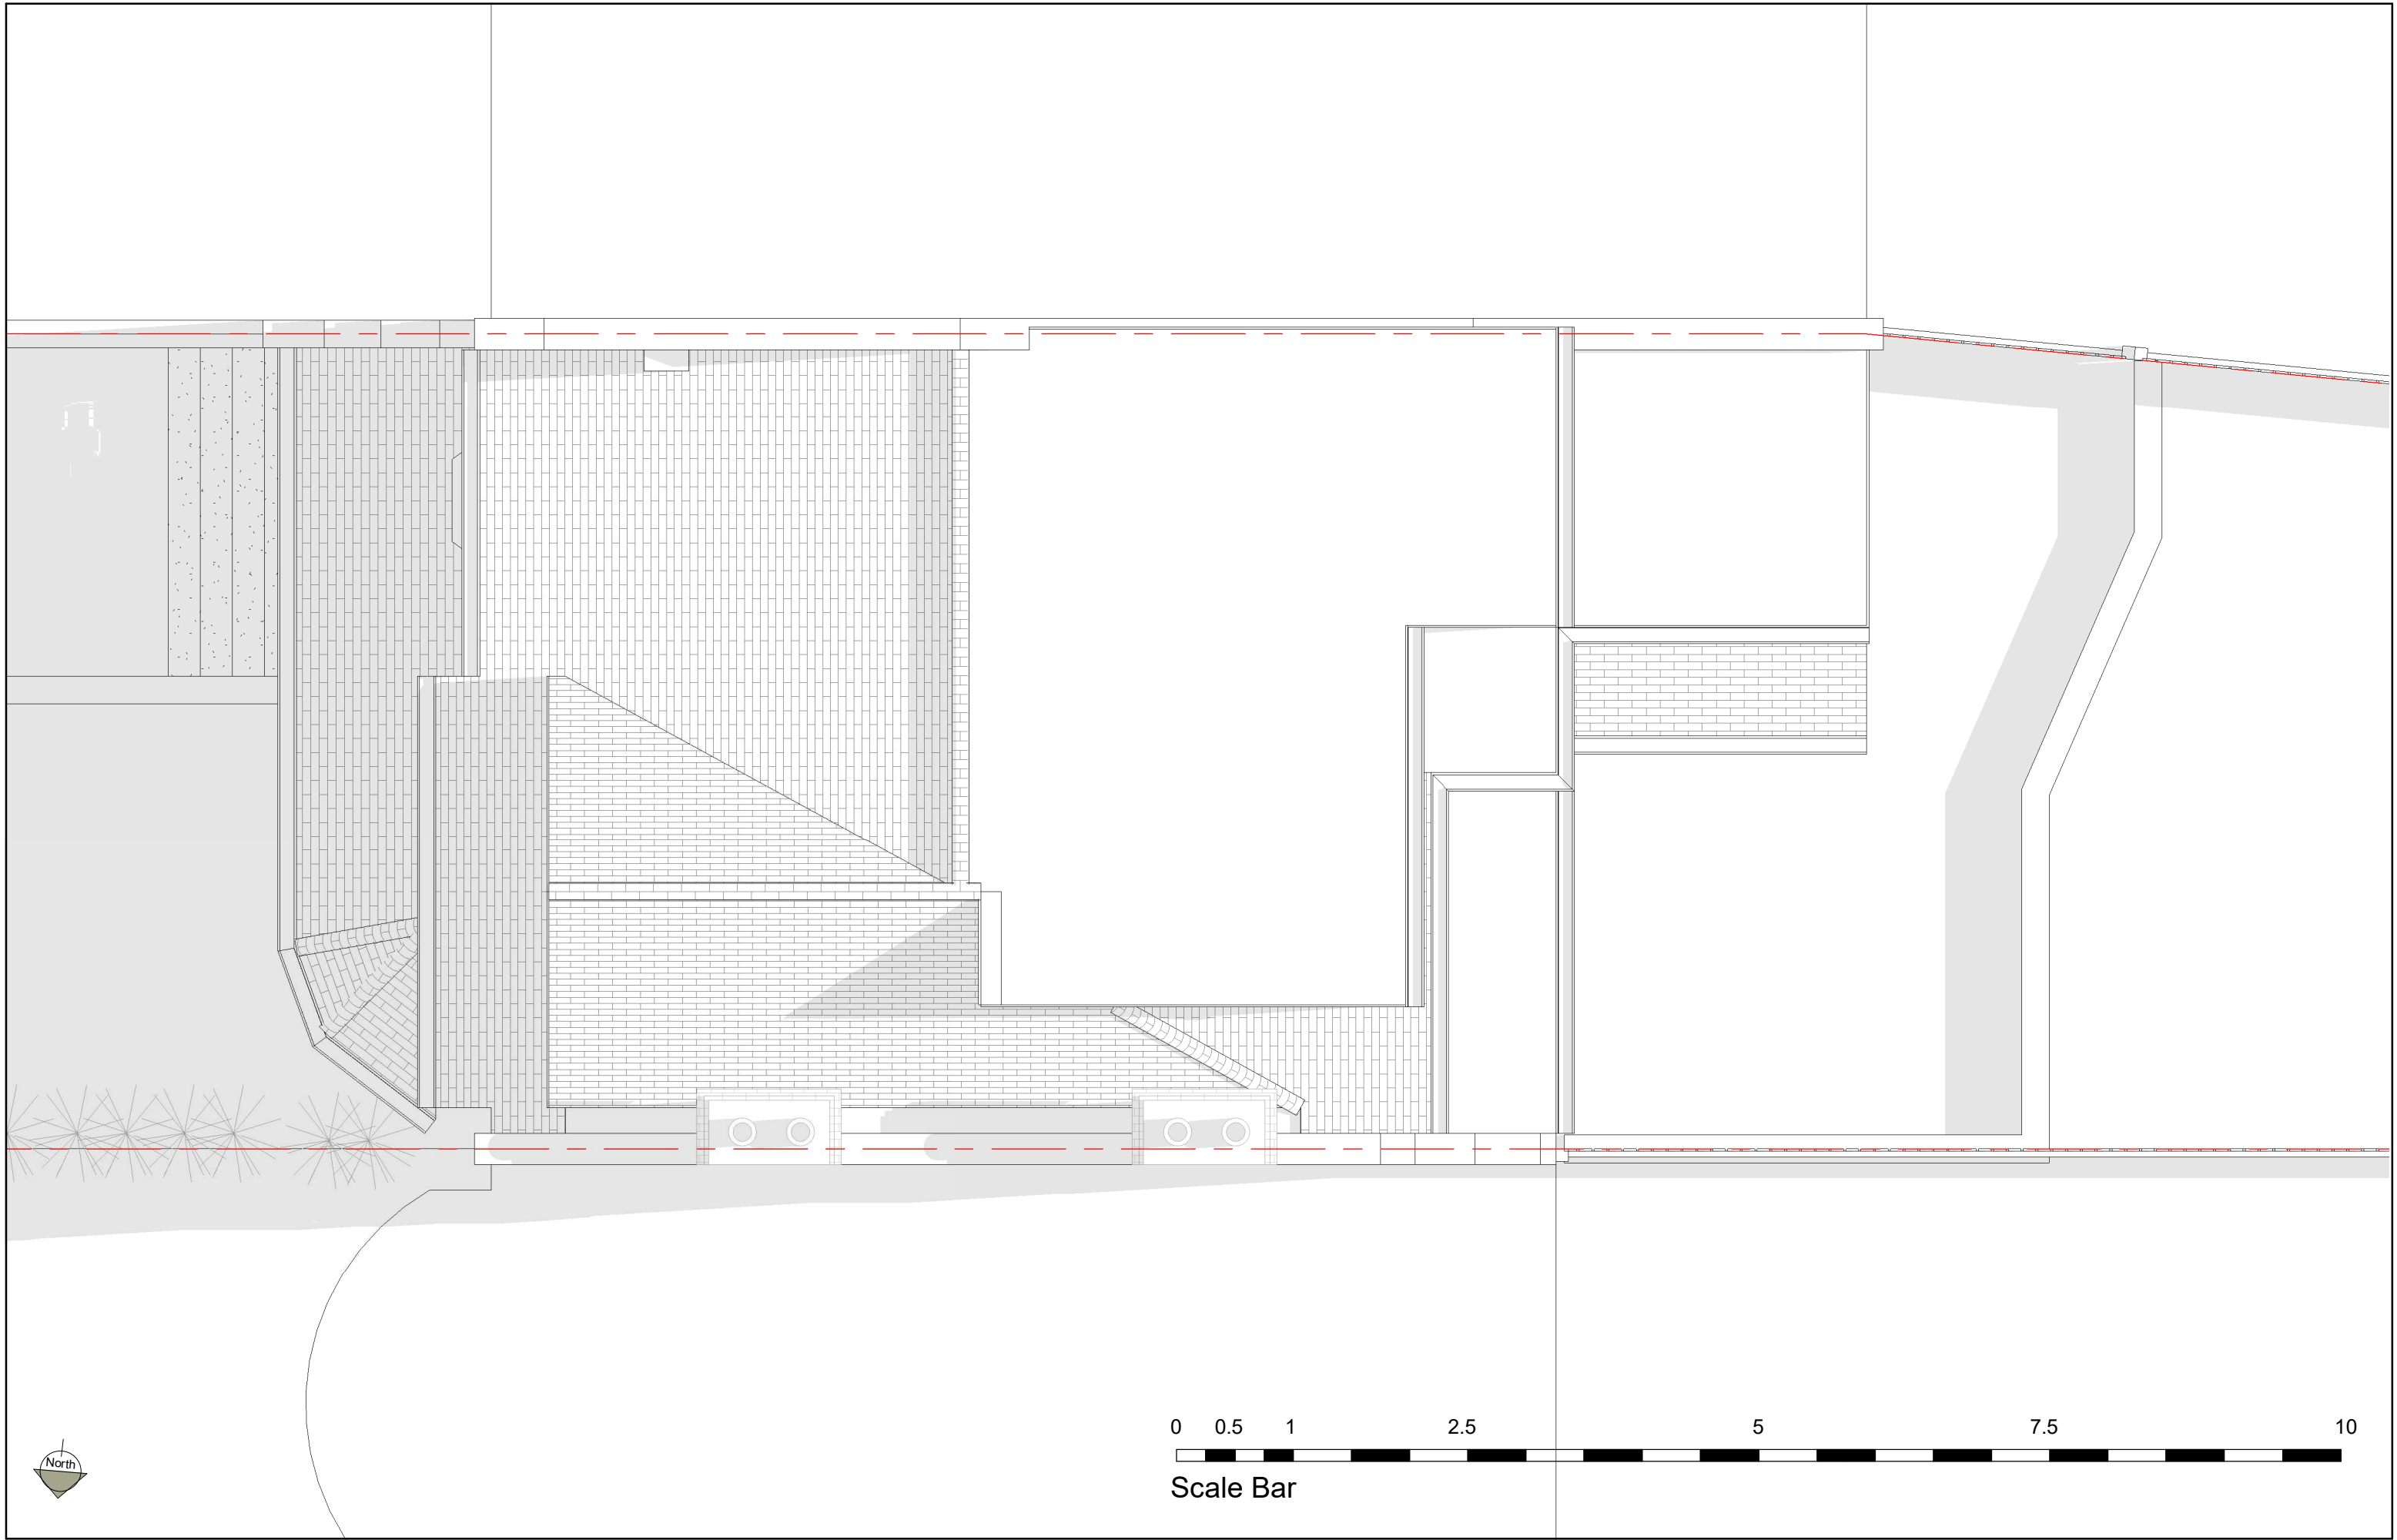


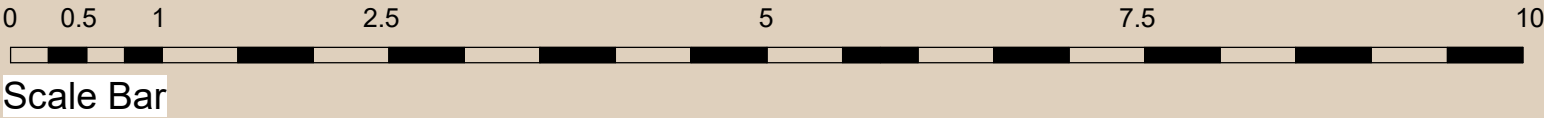

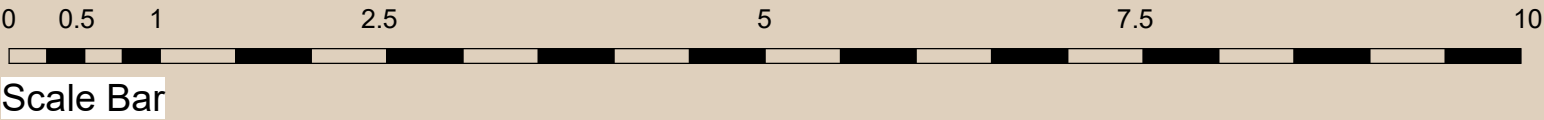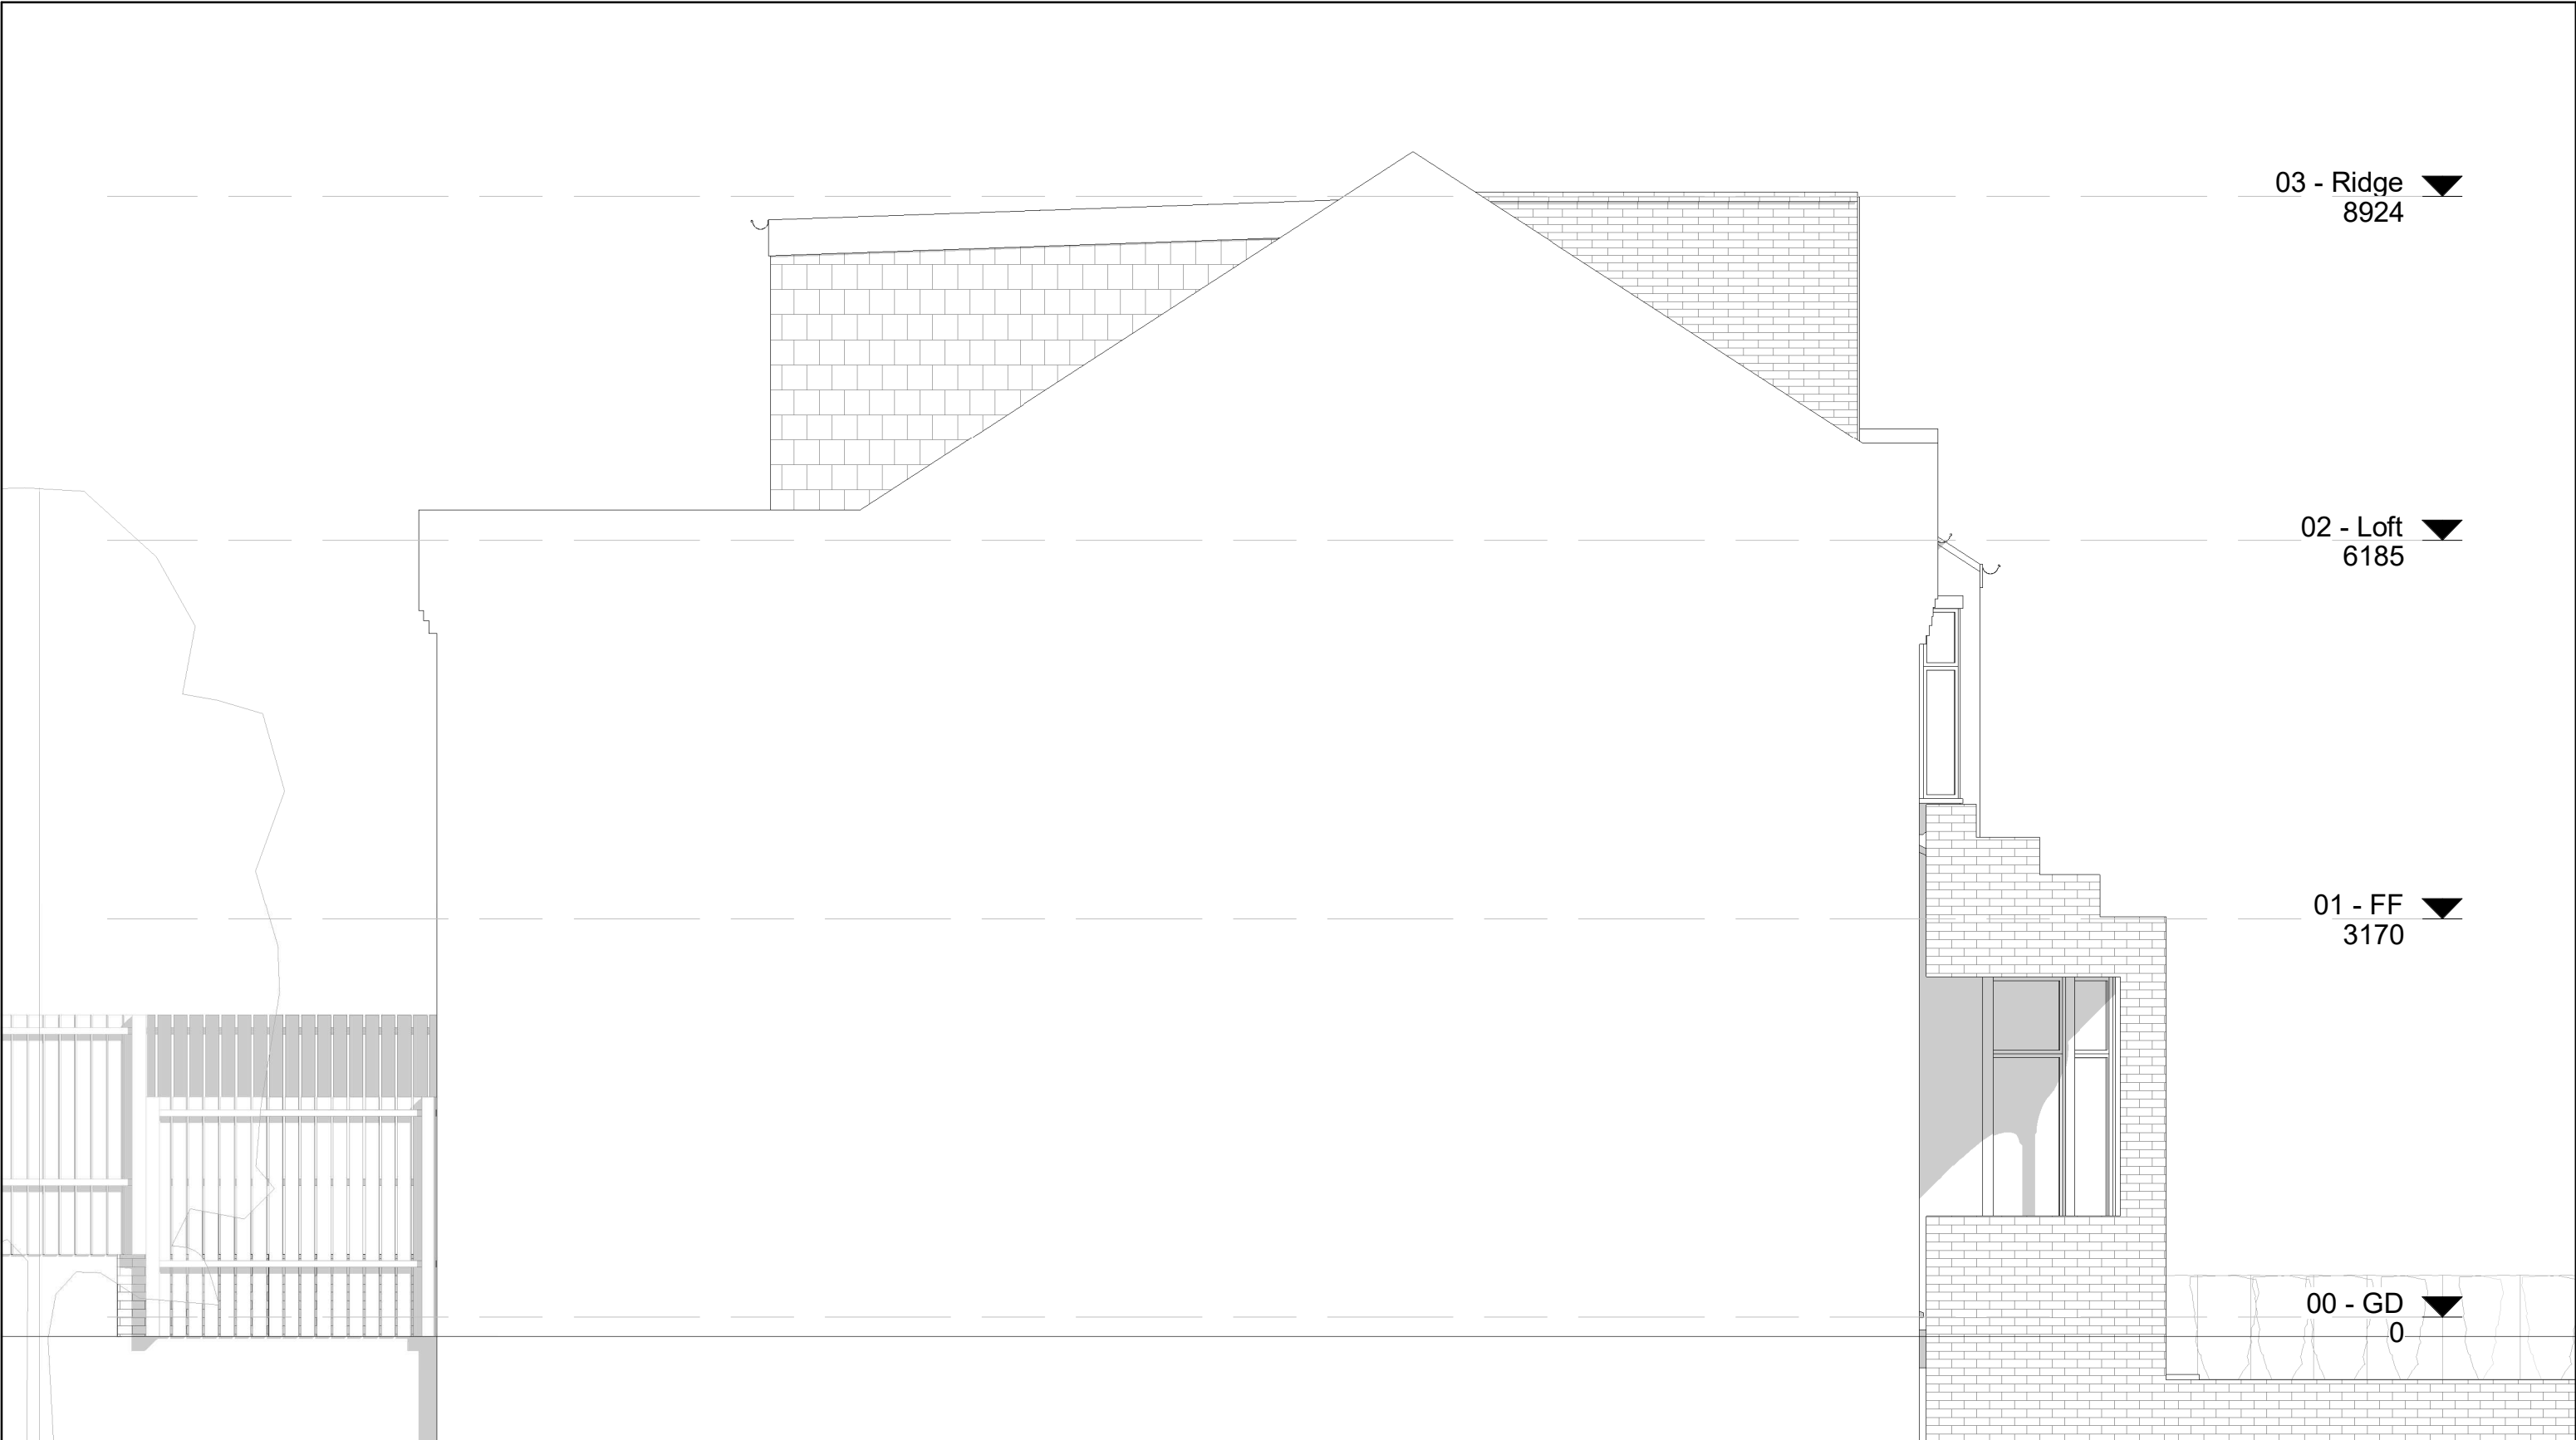

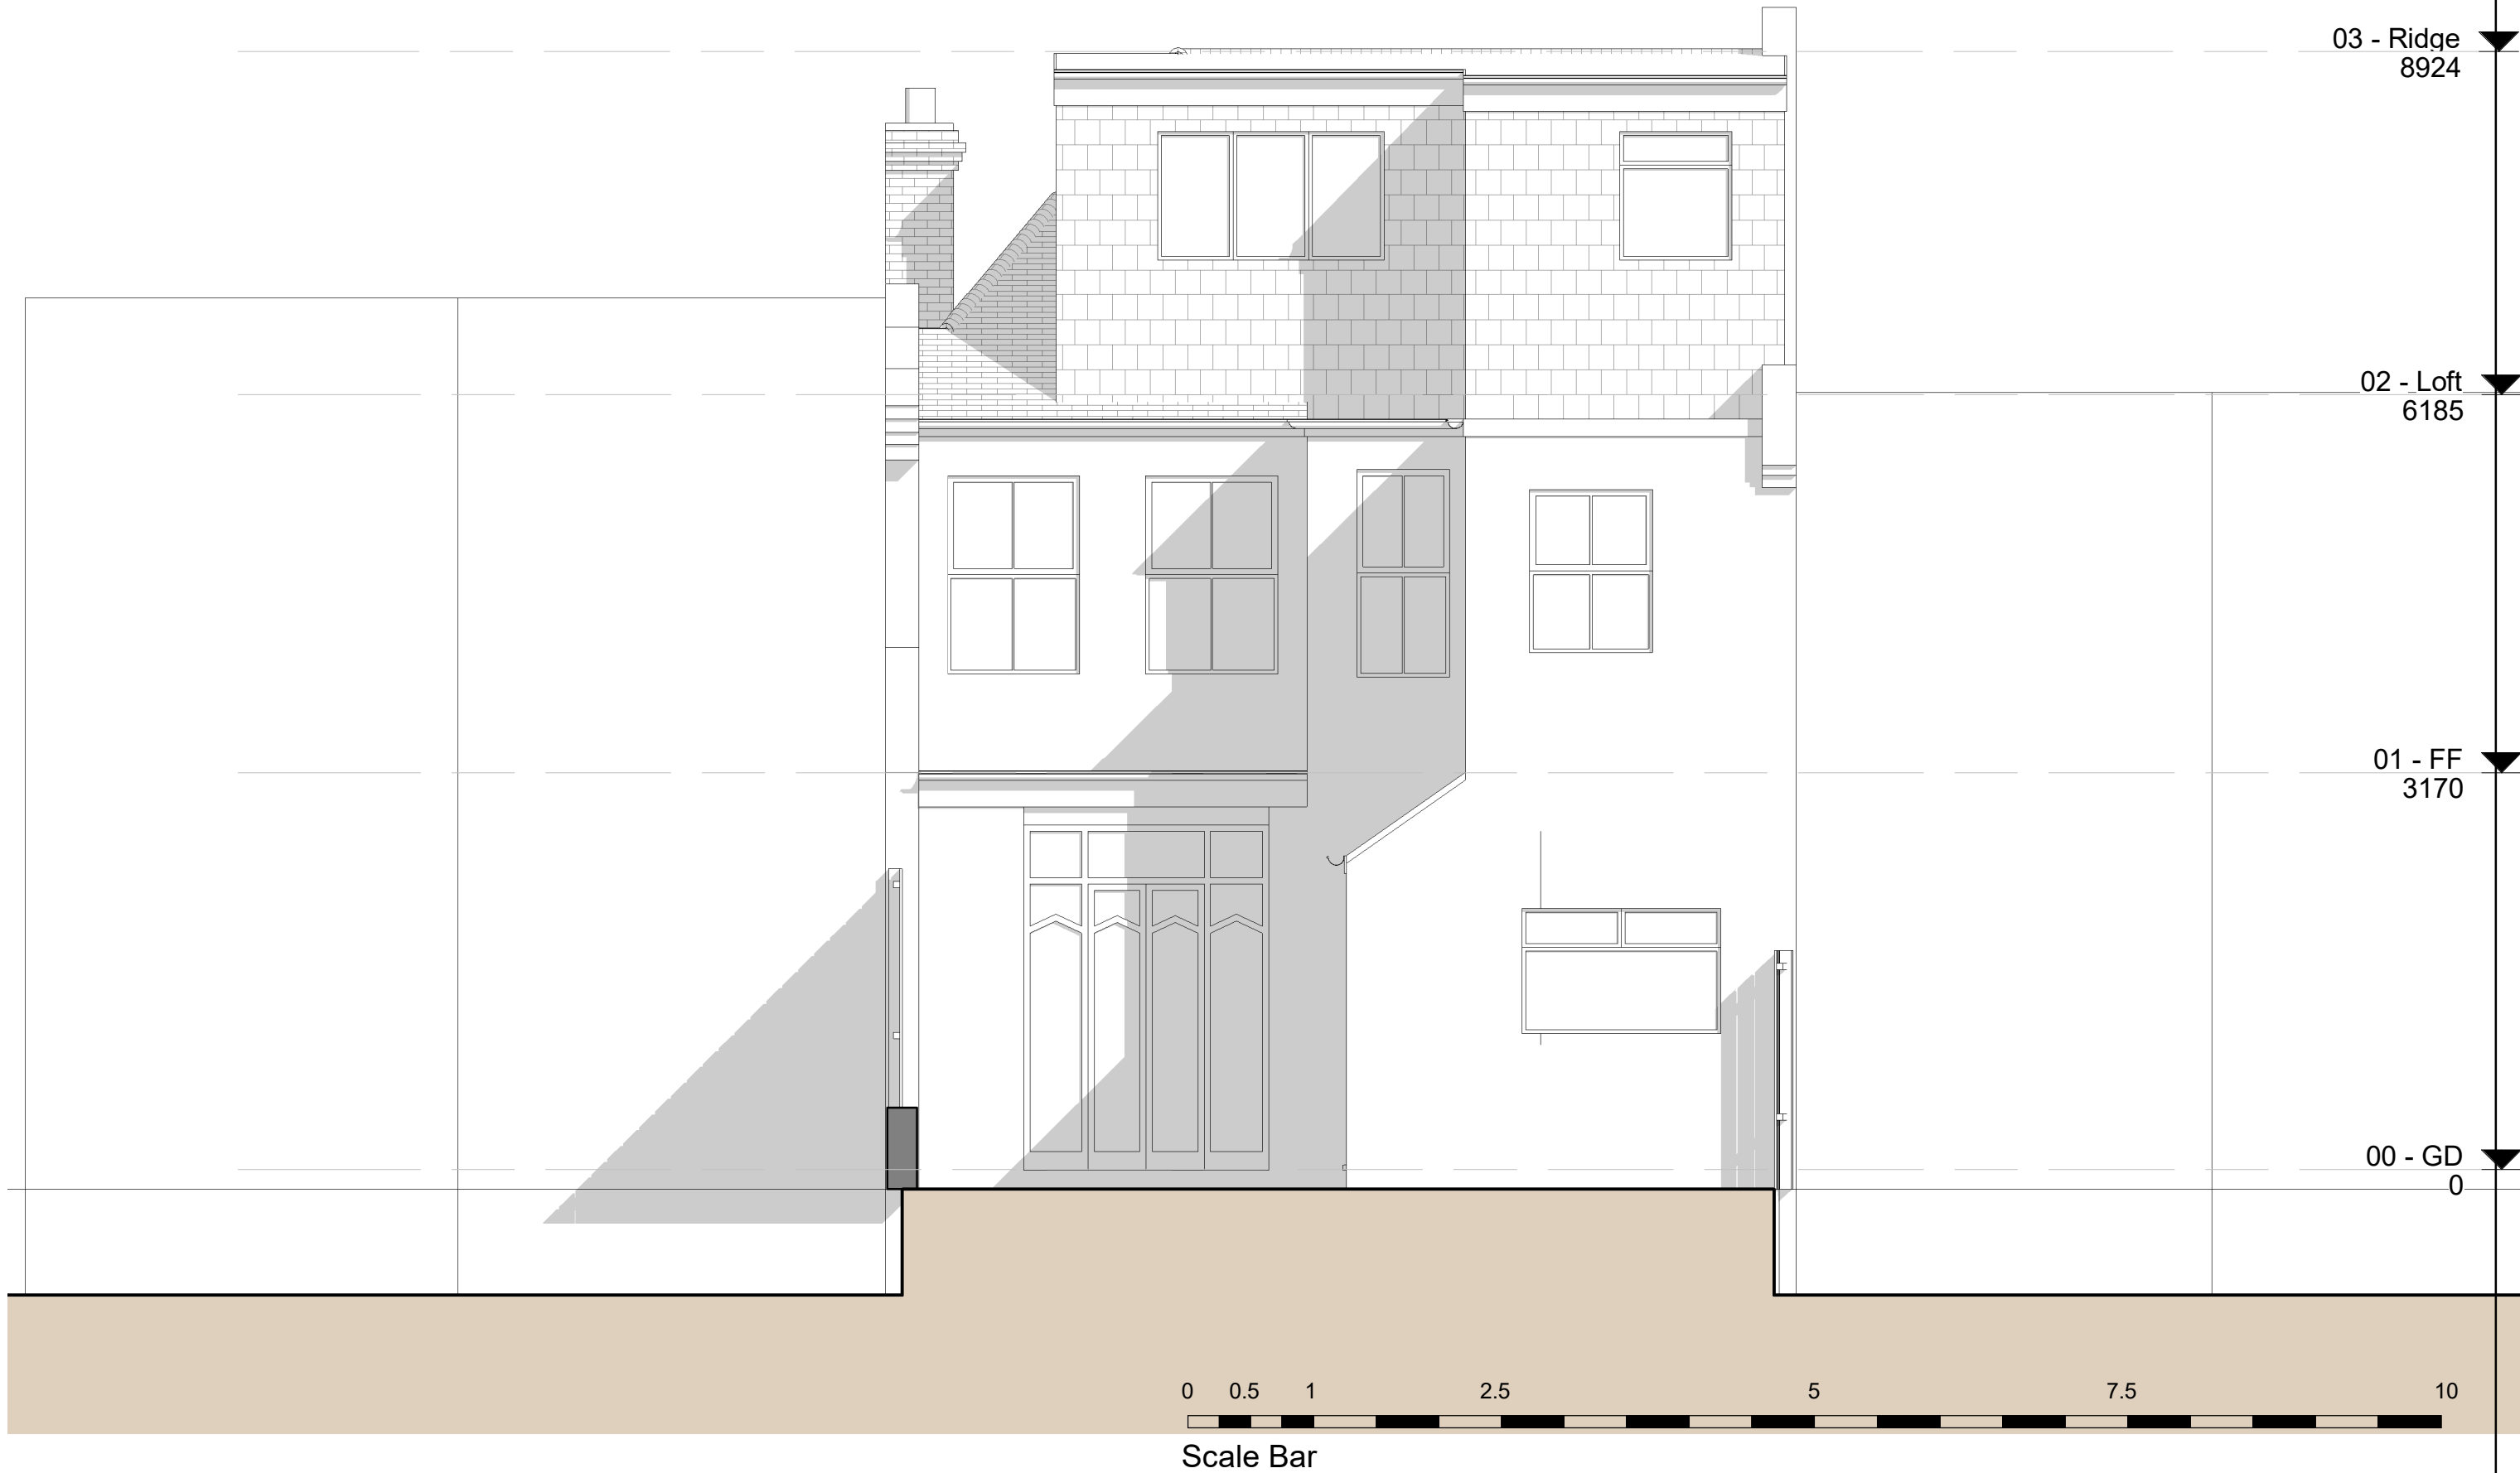

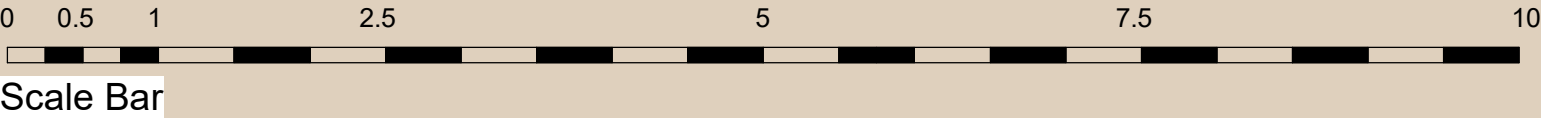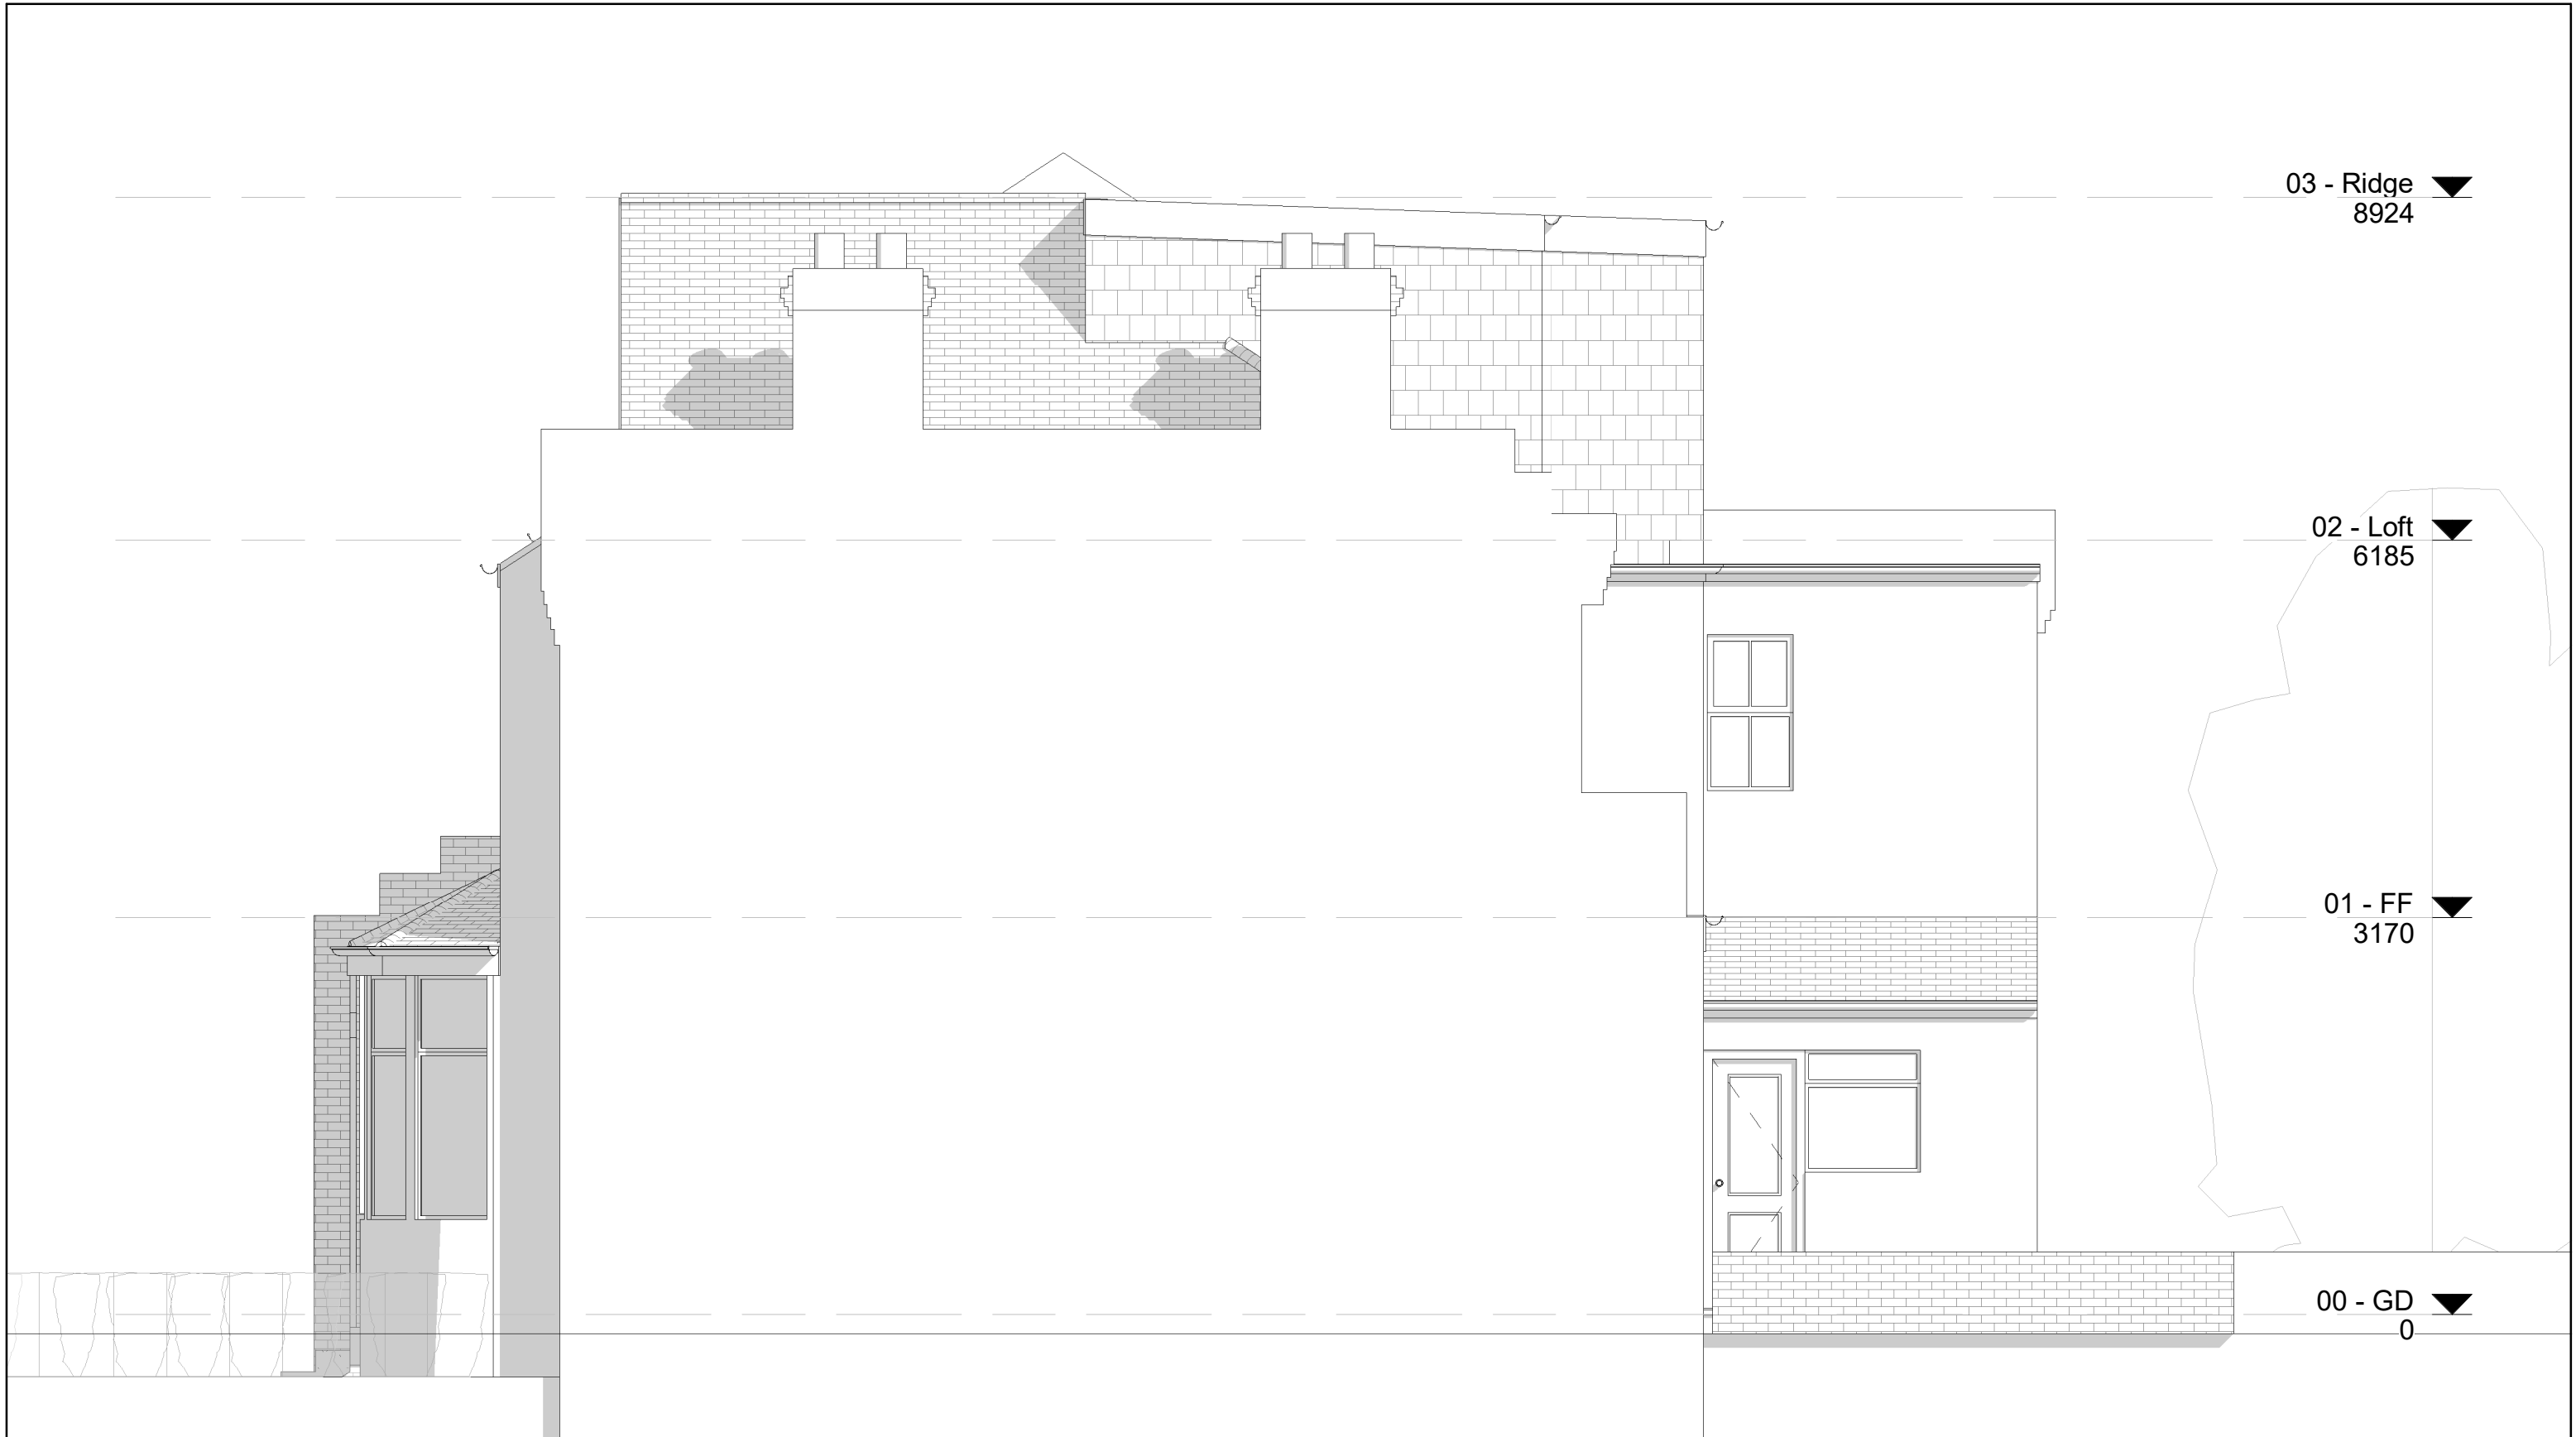

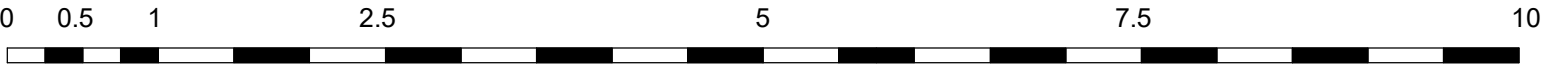

Scale Bar



www.modelprojects.co.uk

212 The Bon Marche Centre,
241-251 Ferndale Road,
London,
SW9 8BJ

020 7095 8833

Client Name

Samantha and Stuart Simons

Project Address

3 Linden Road, London, N10 3DH

Notes

Submitted For

Planning Drawing Set

Project Stage

Home Design Pack

Sheet name

EX. Section - 1

Page No.

B.EX.4.1

Scale | 1 : 50

Issue Number

Approver


Date 25/03/2026


Page- A3



MP 1041





Scale Bar

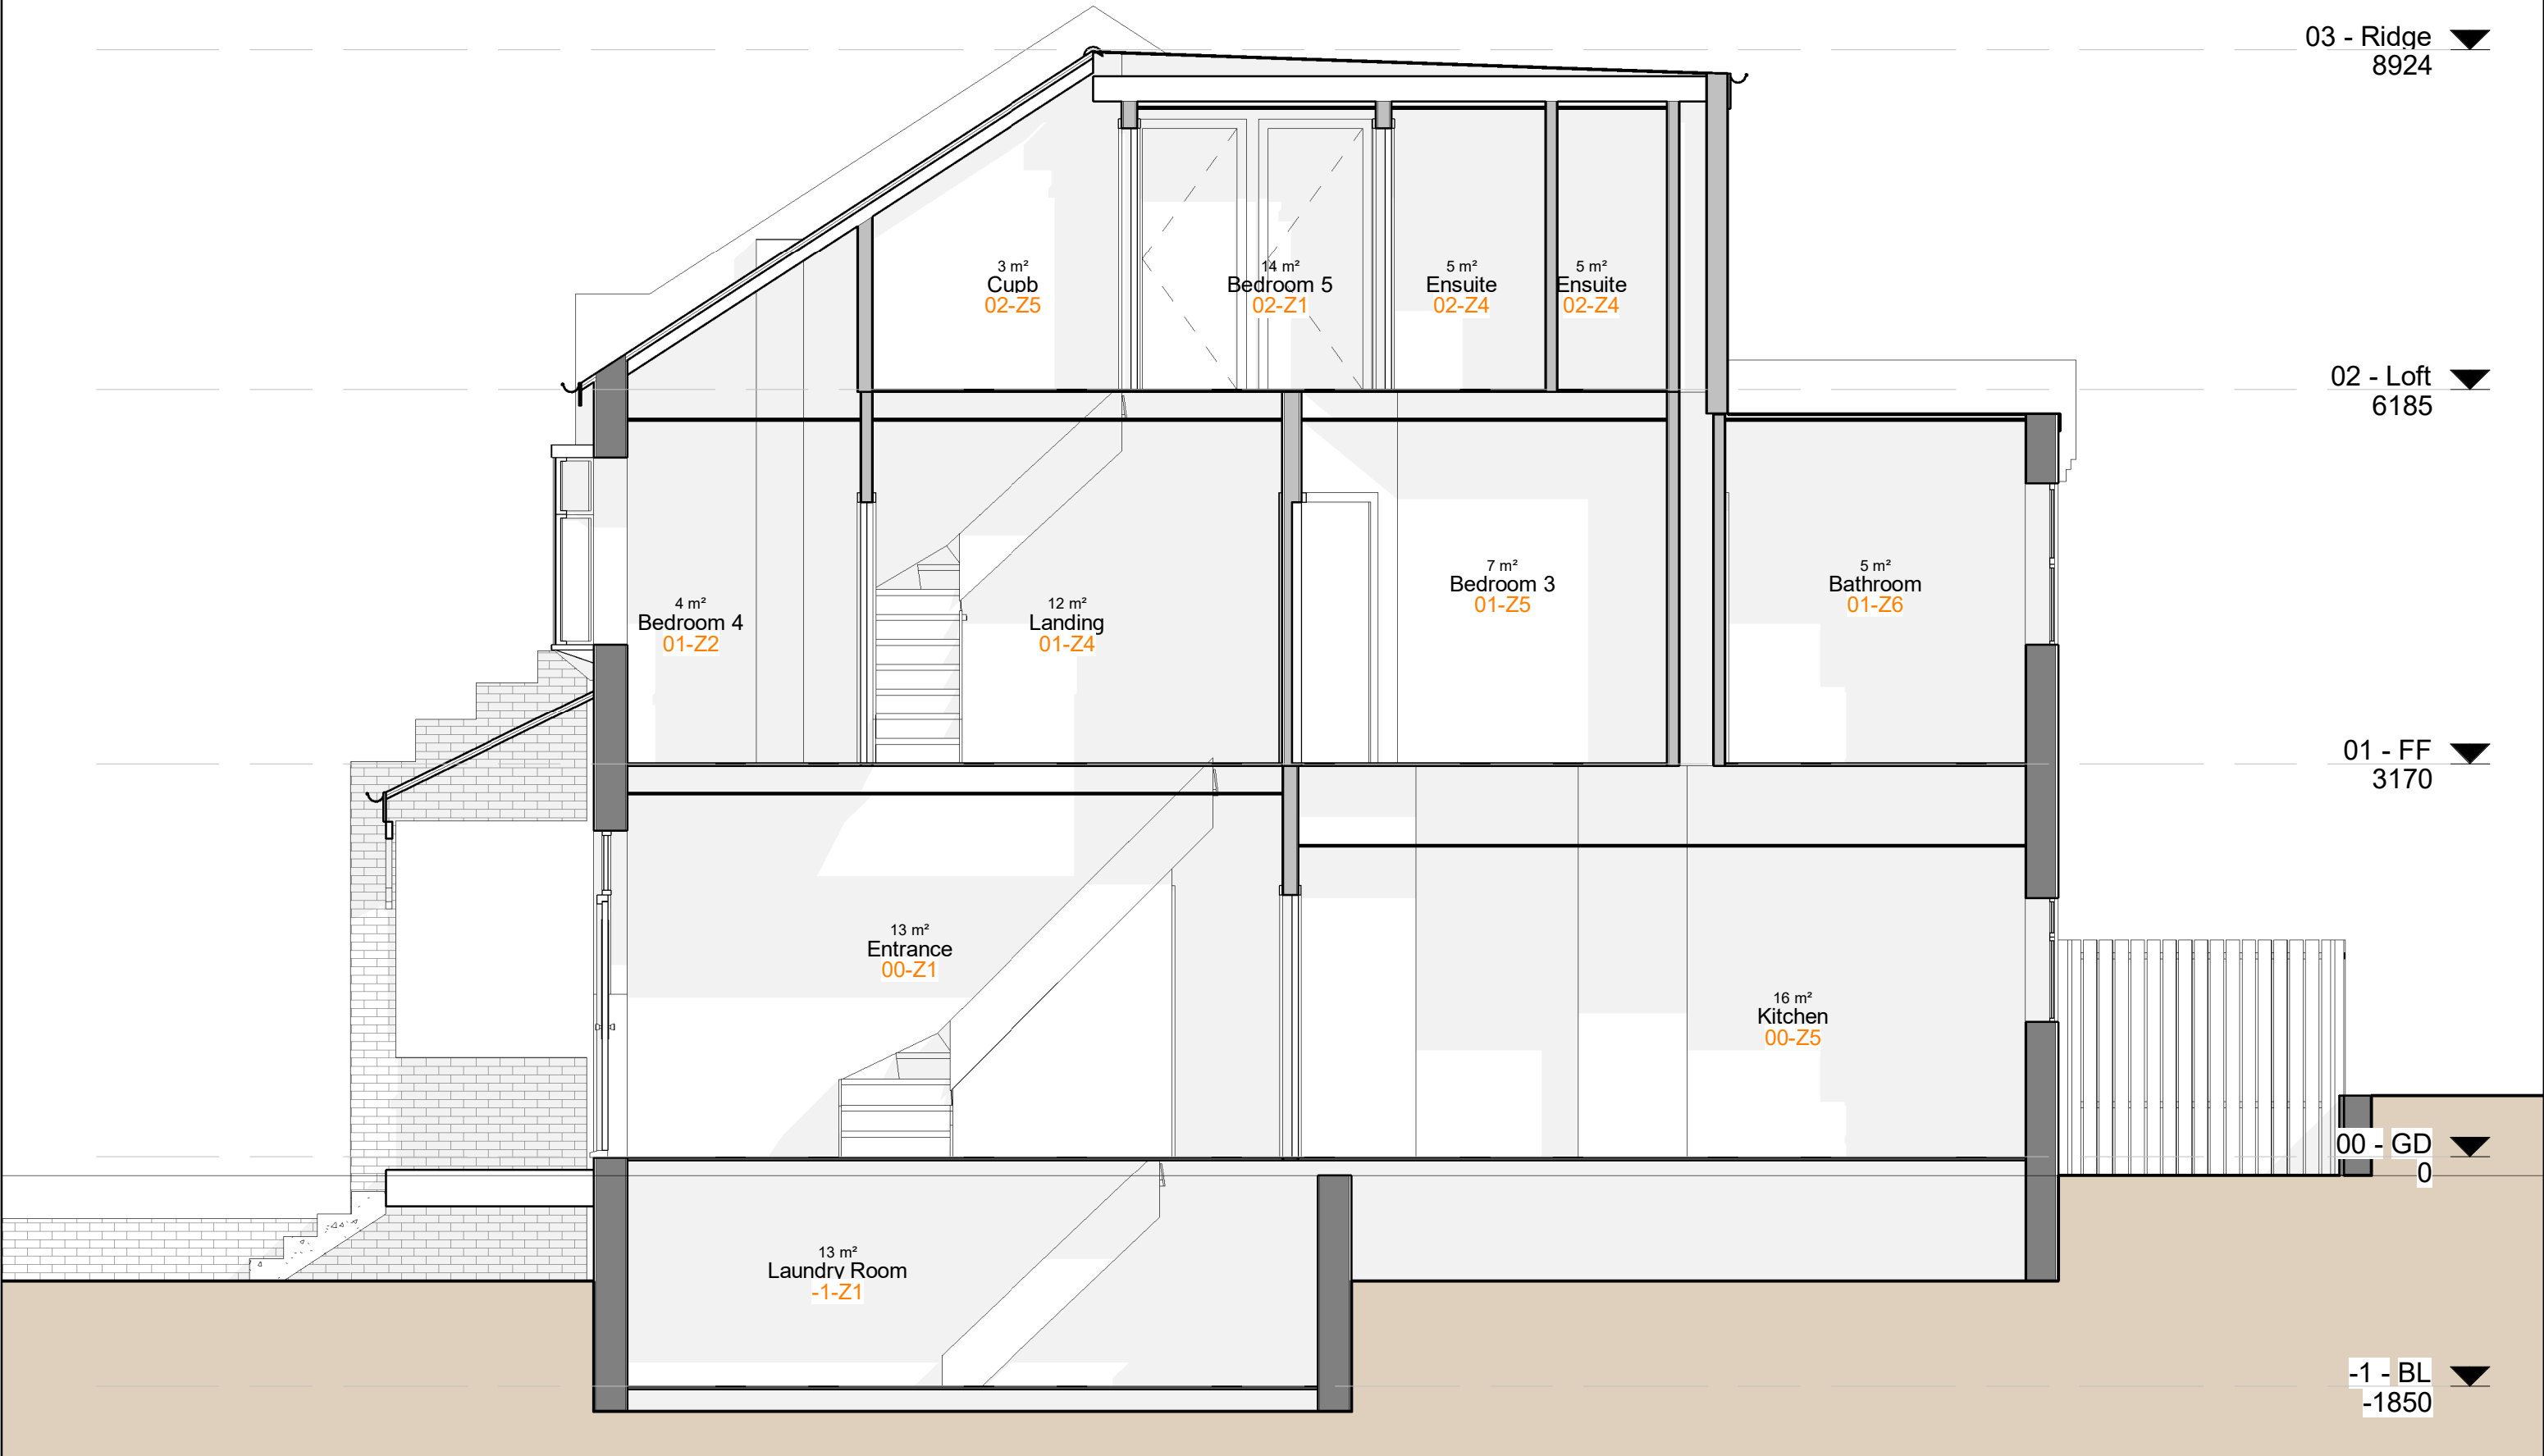


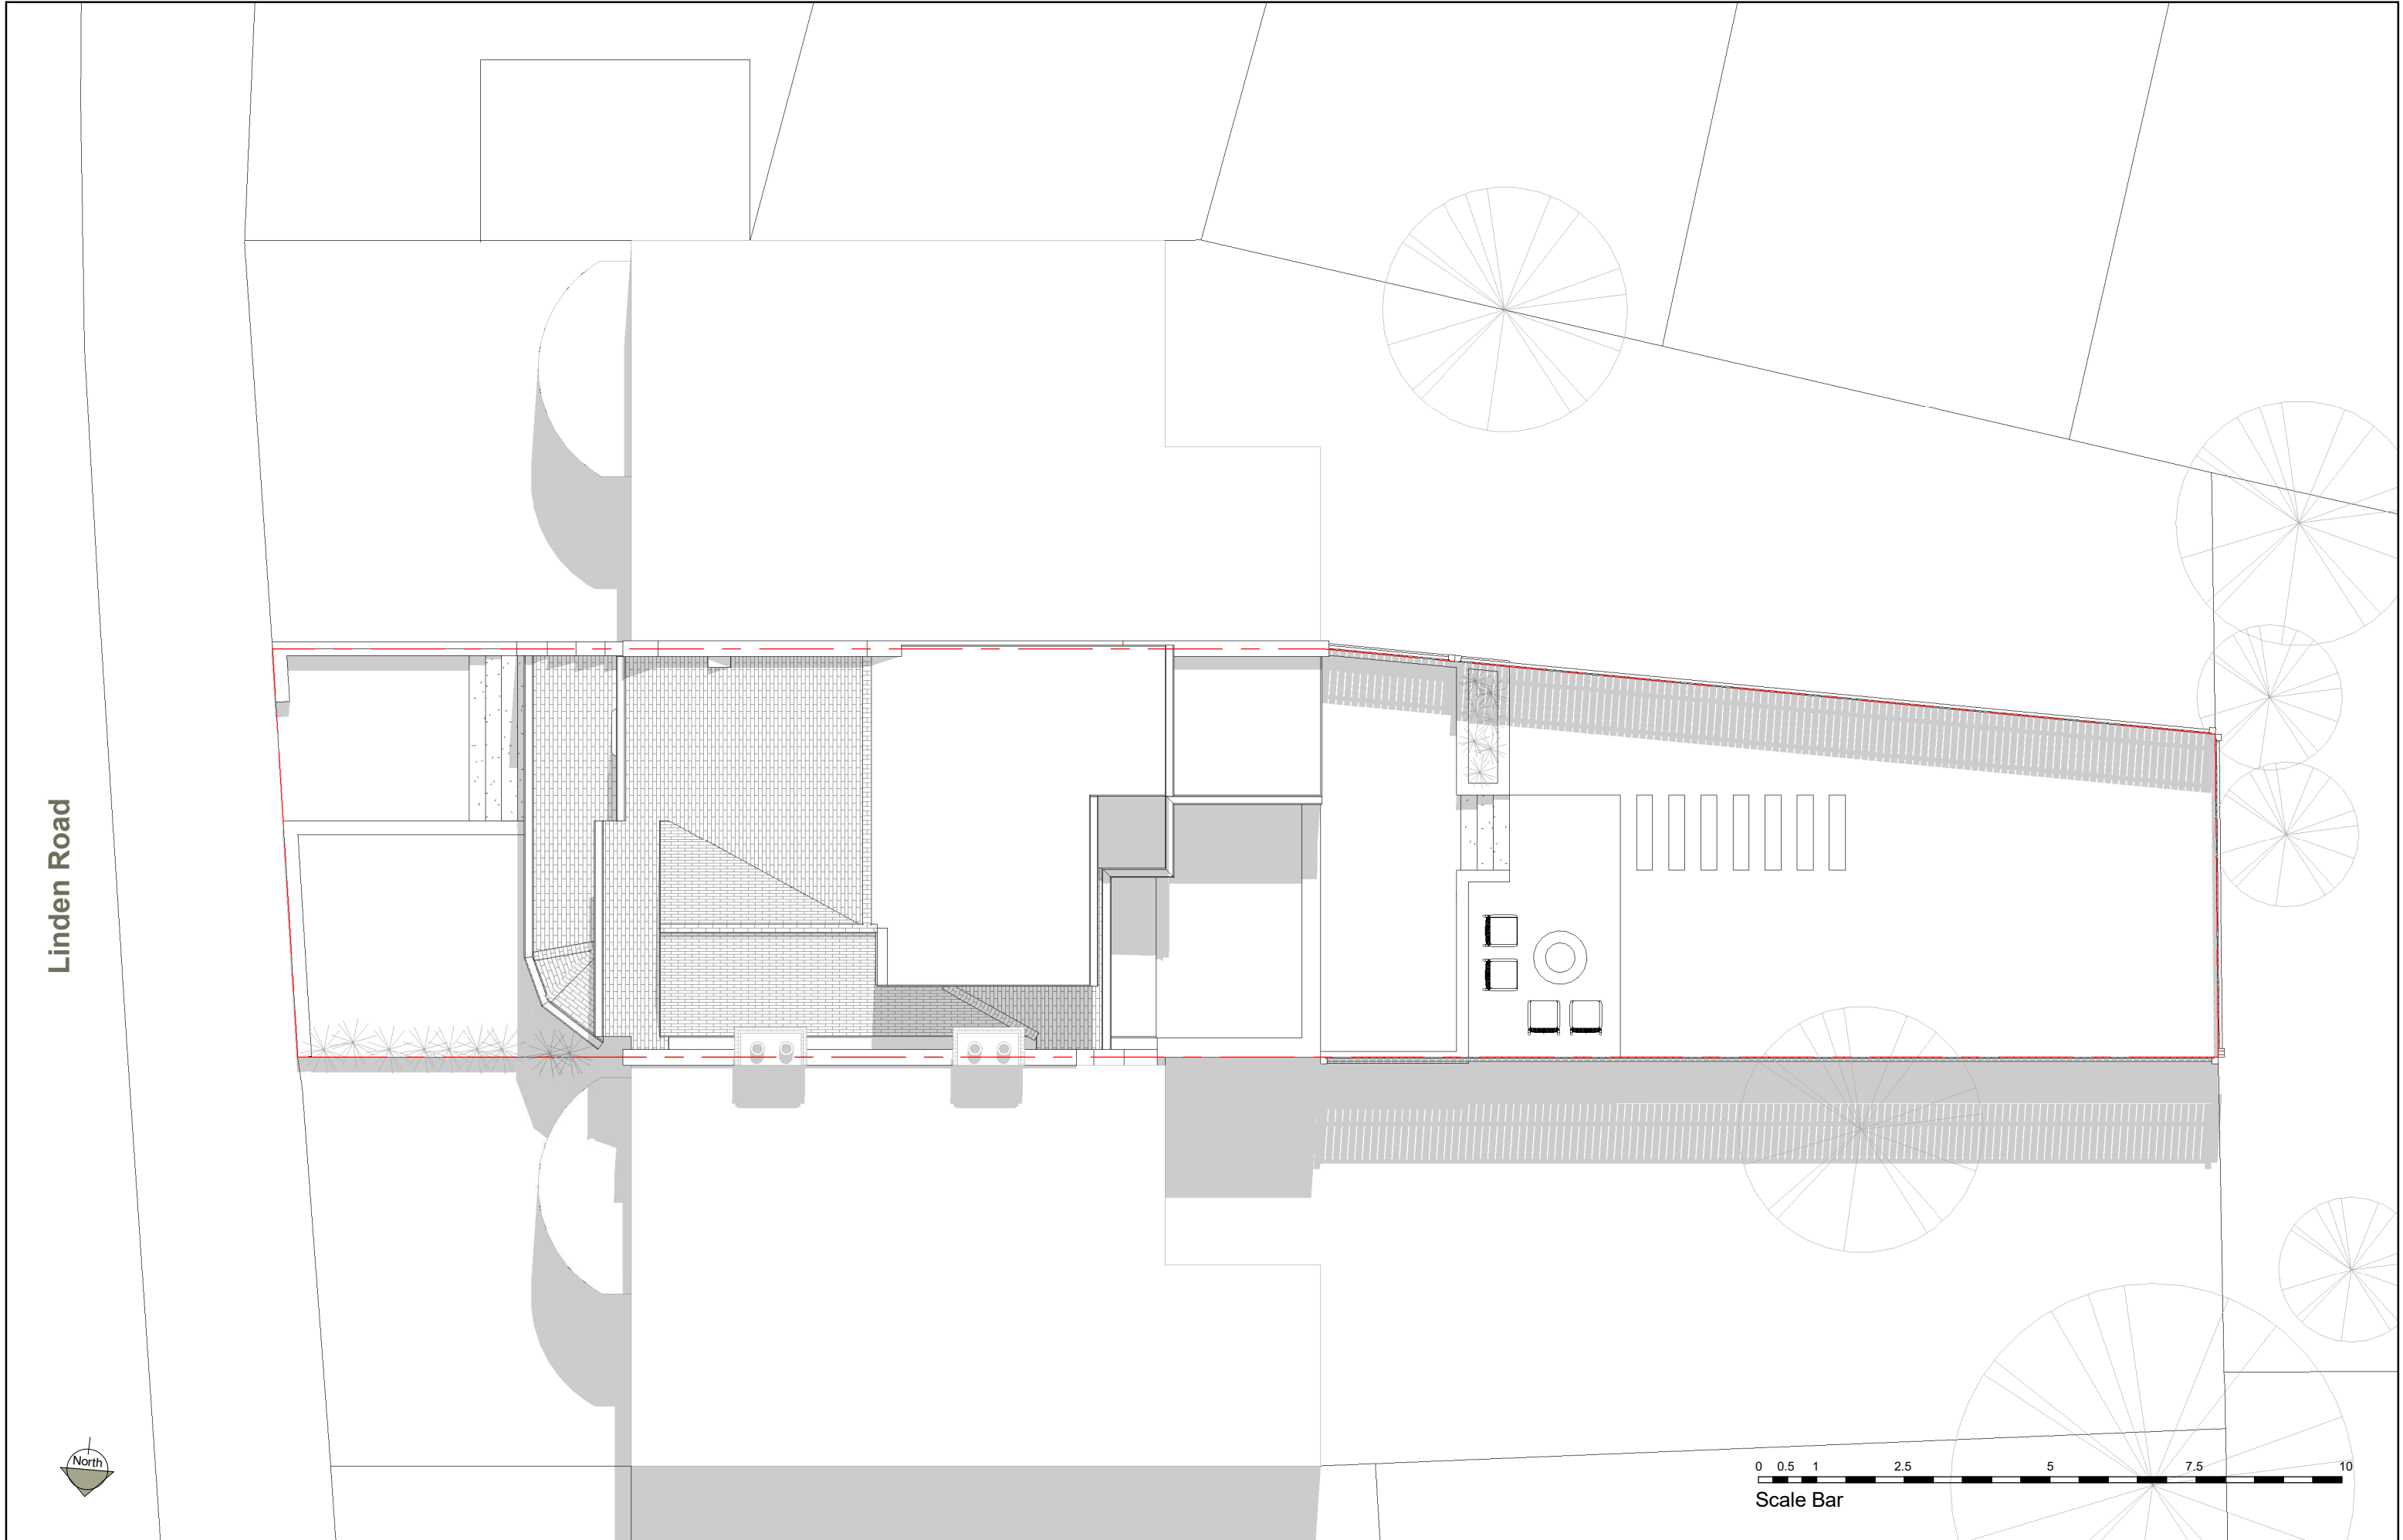


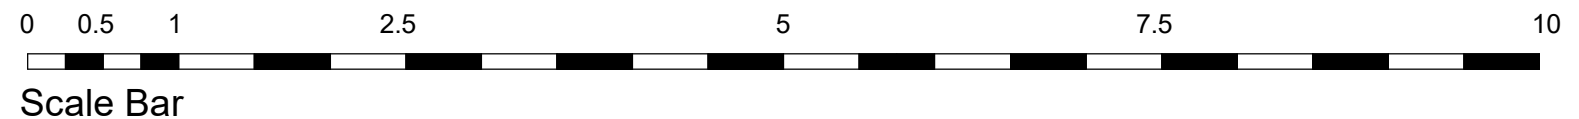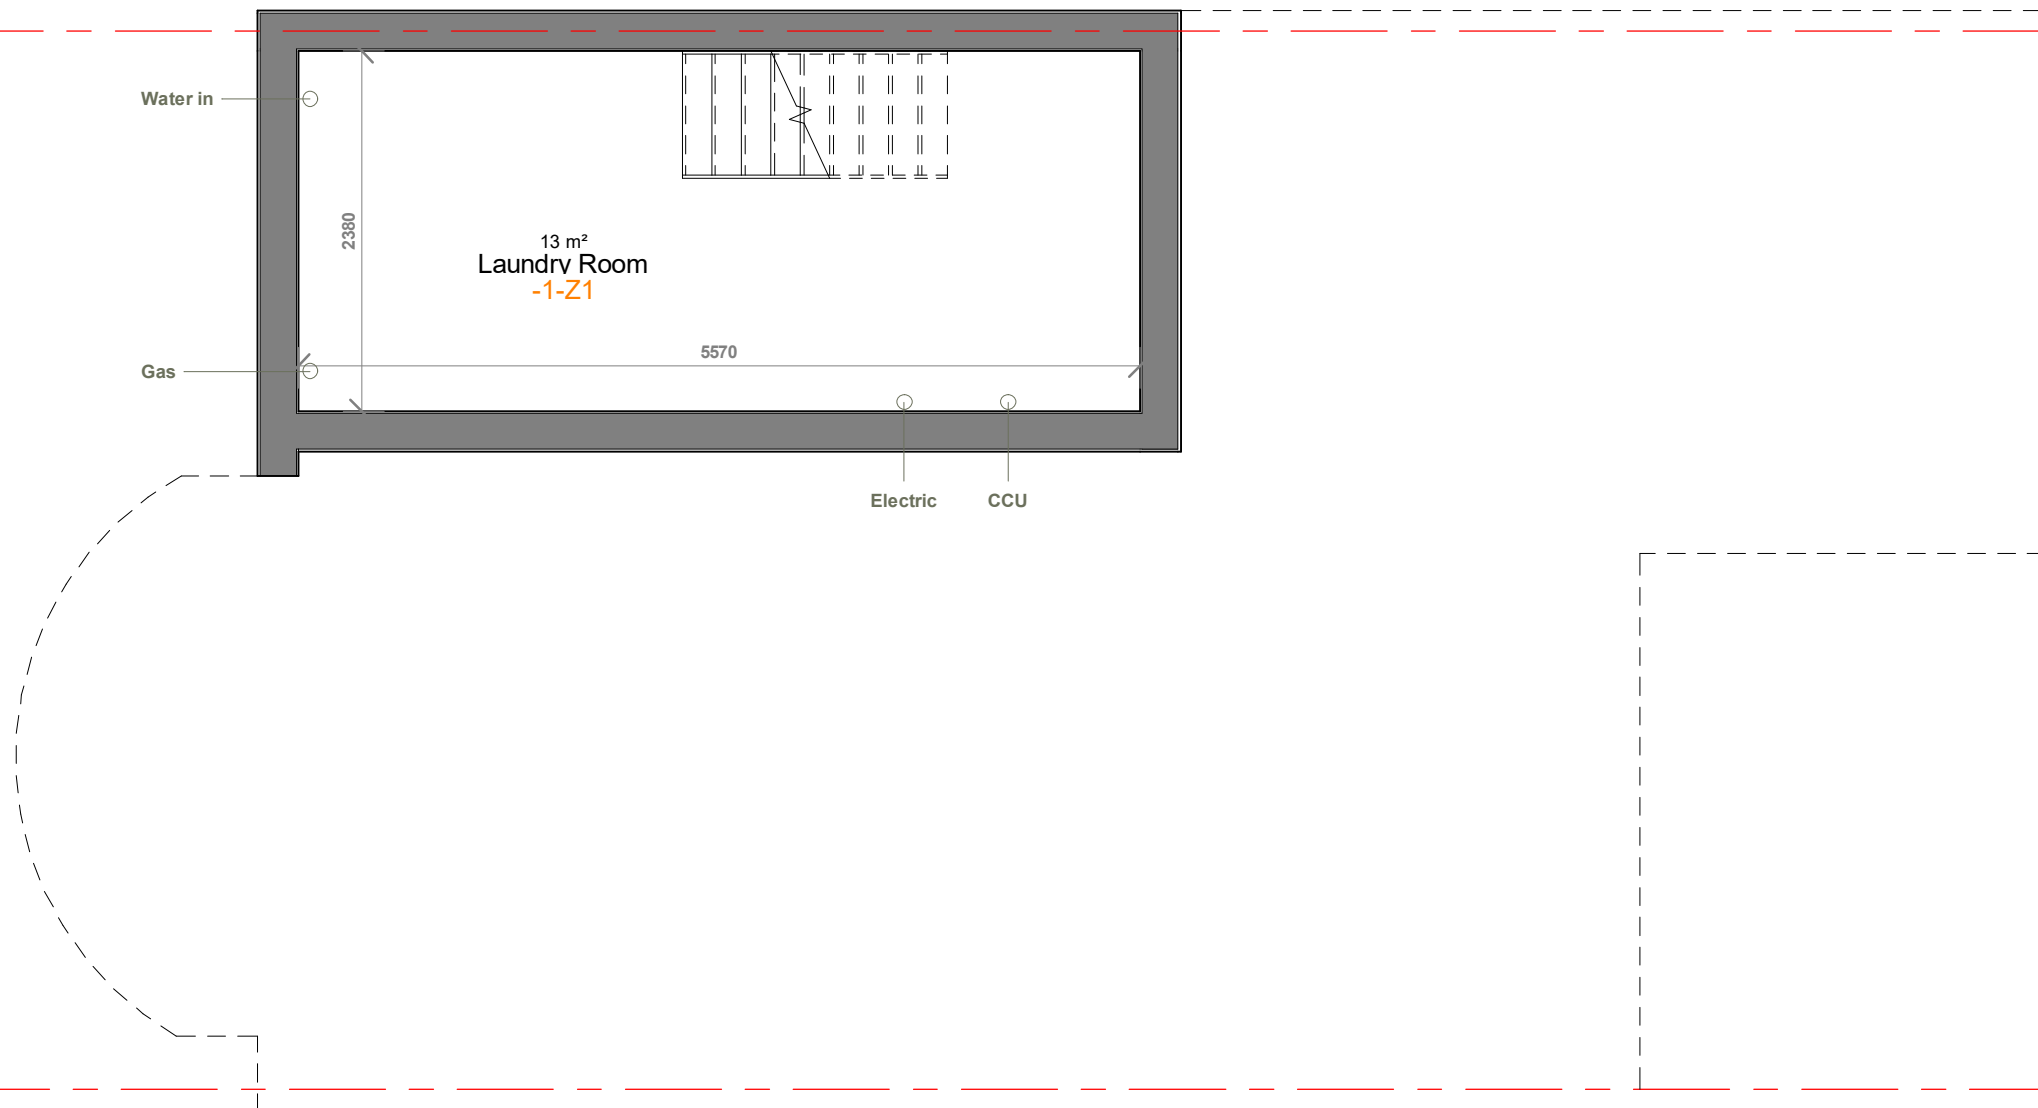


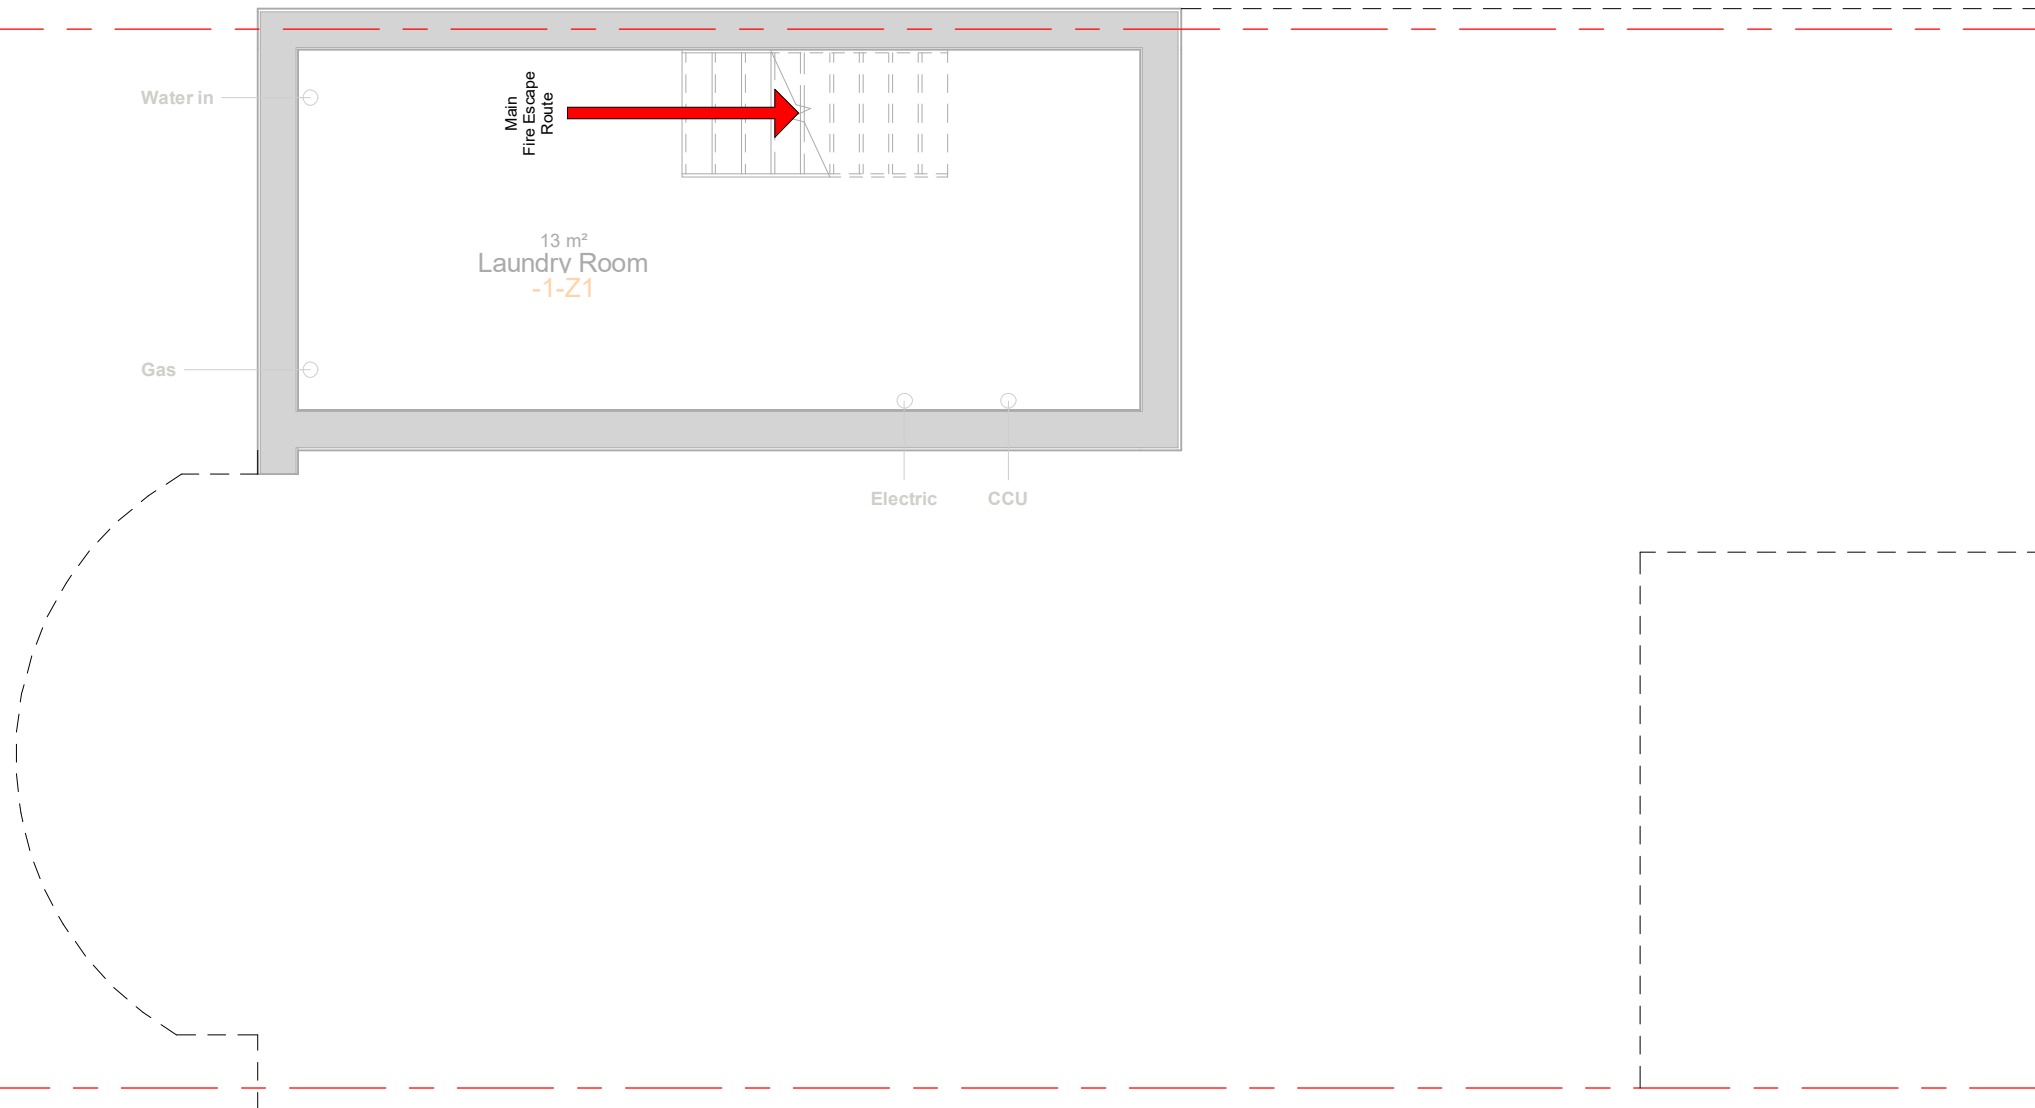


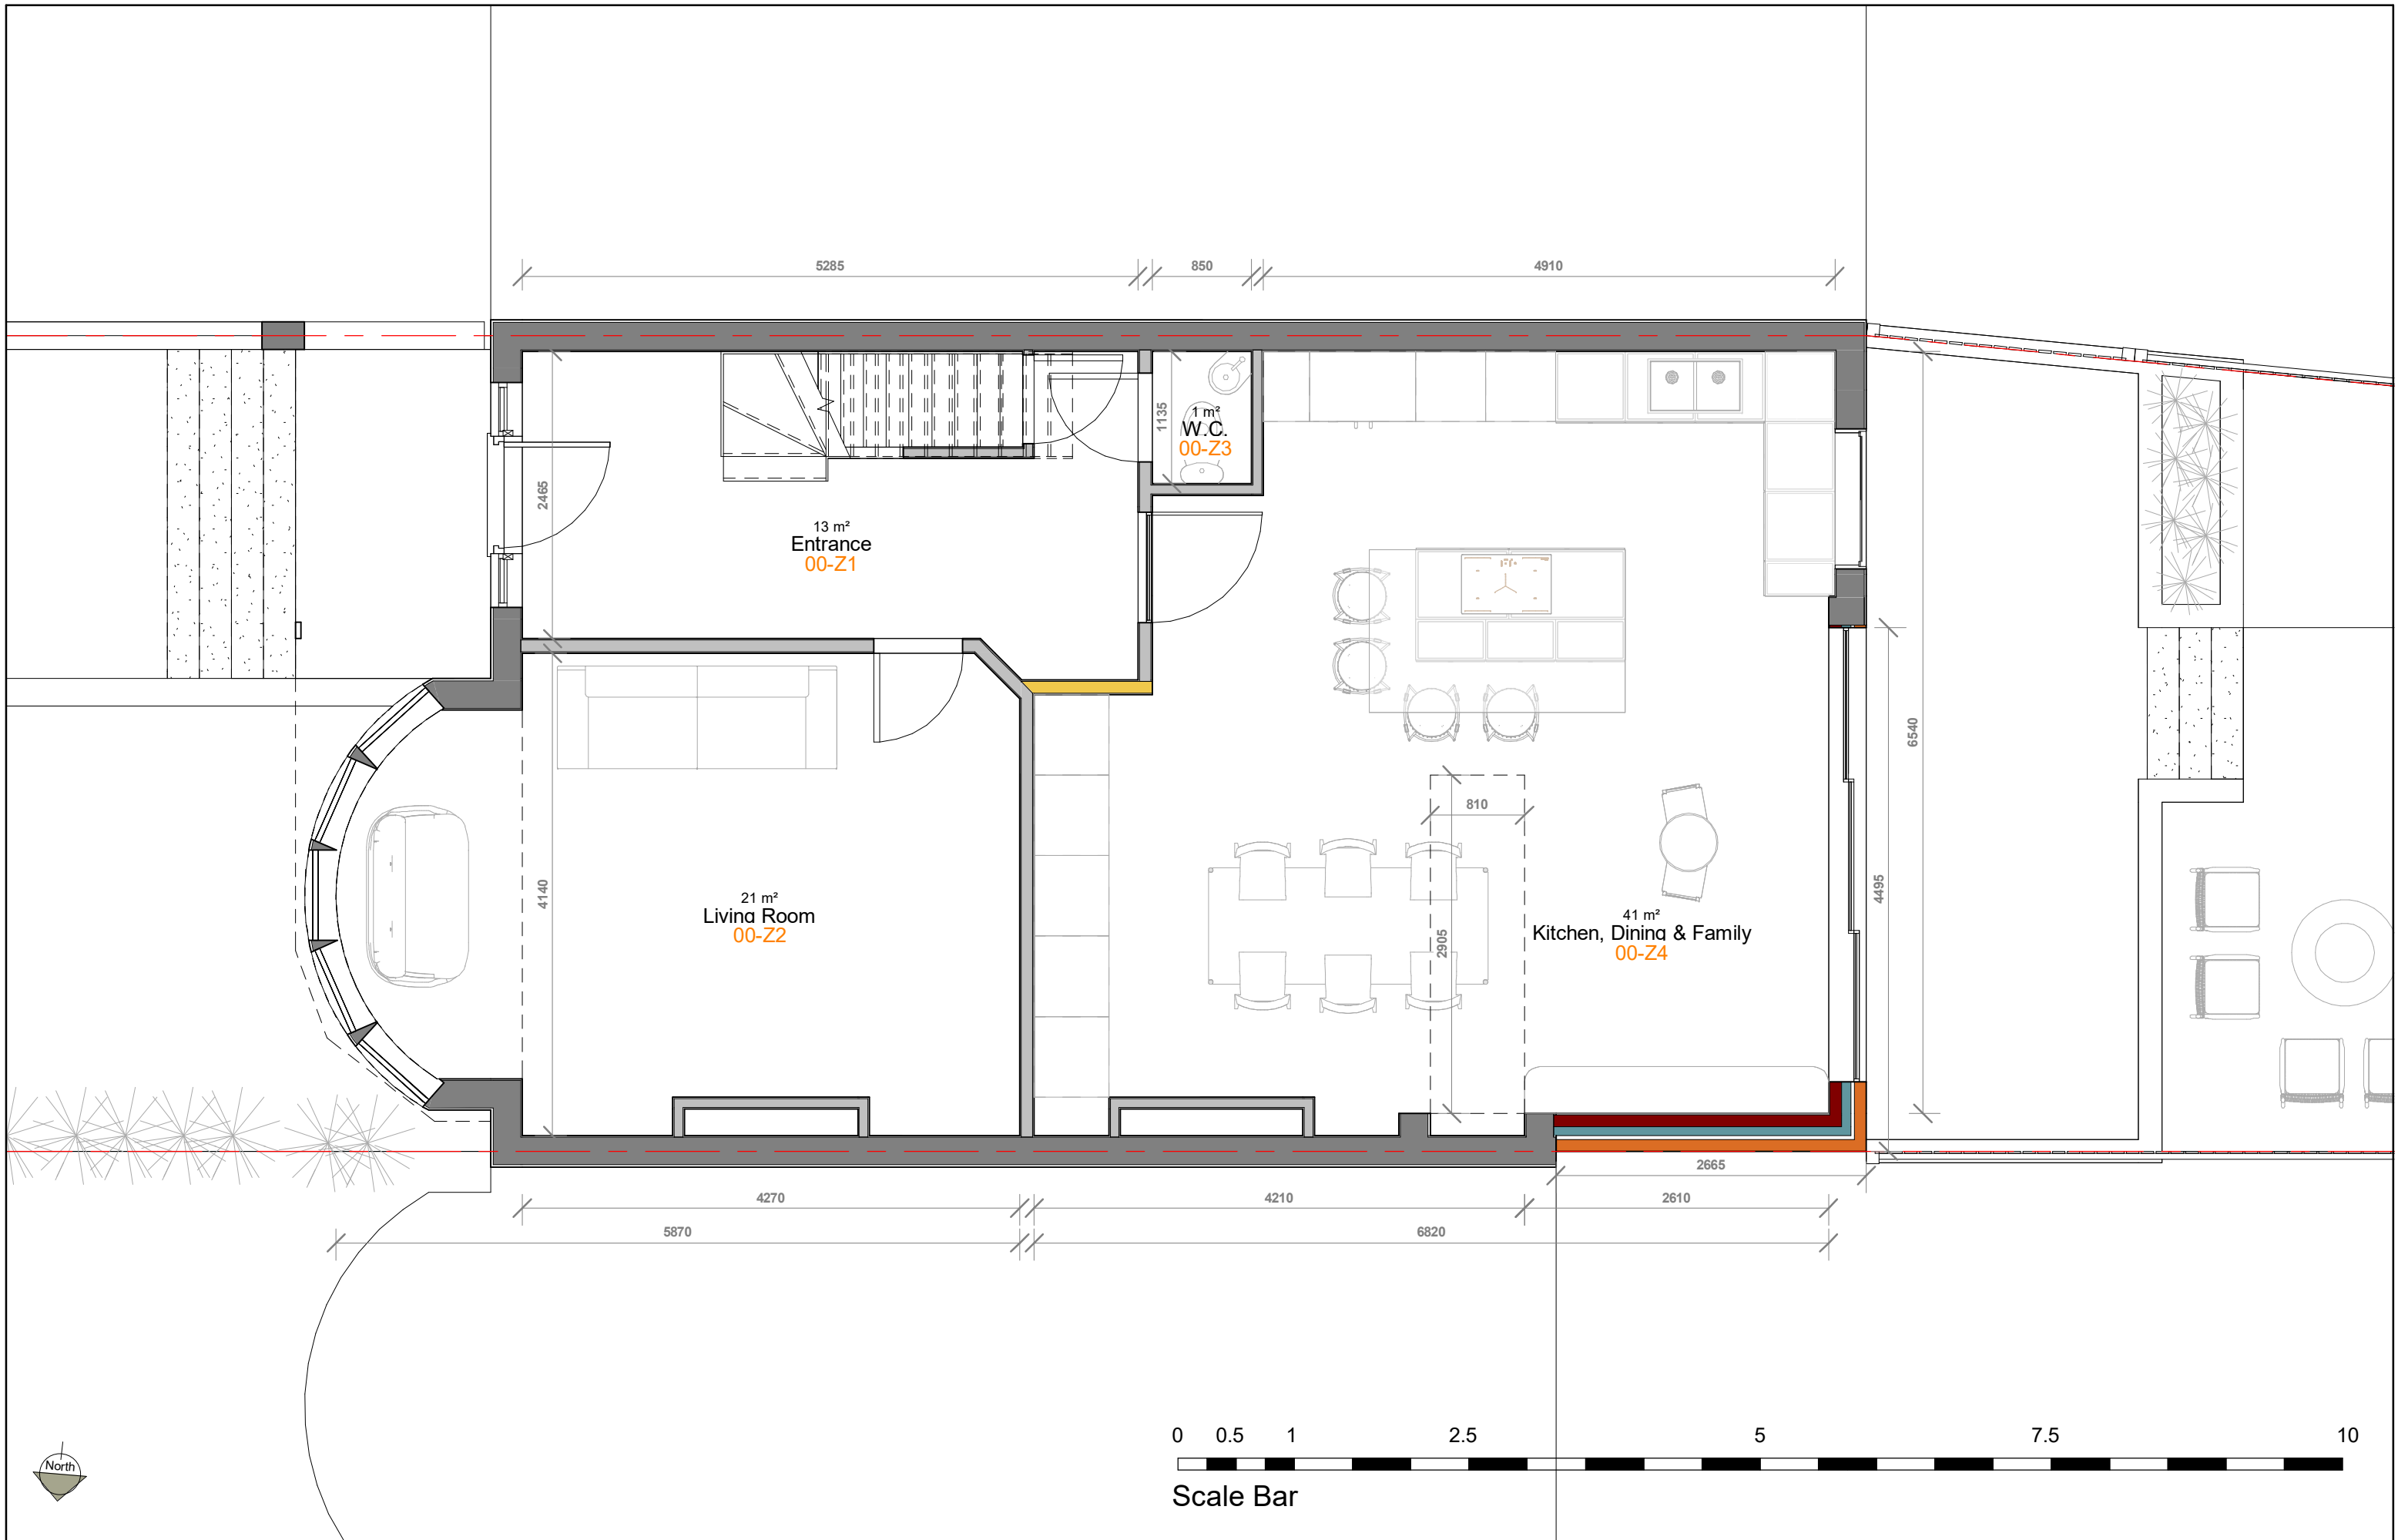


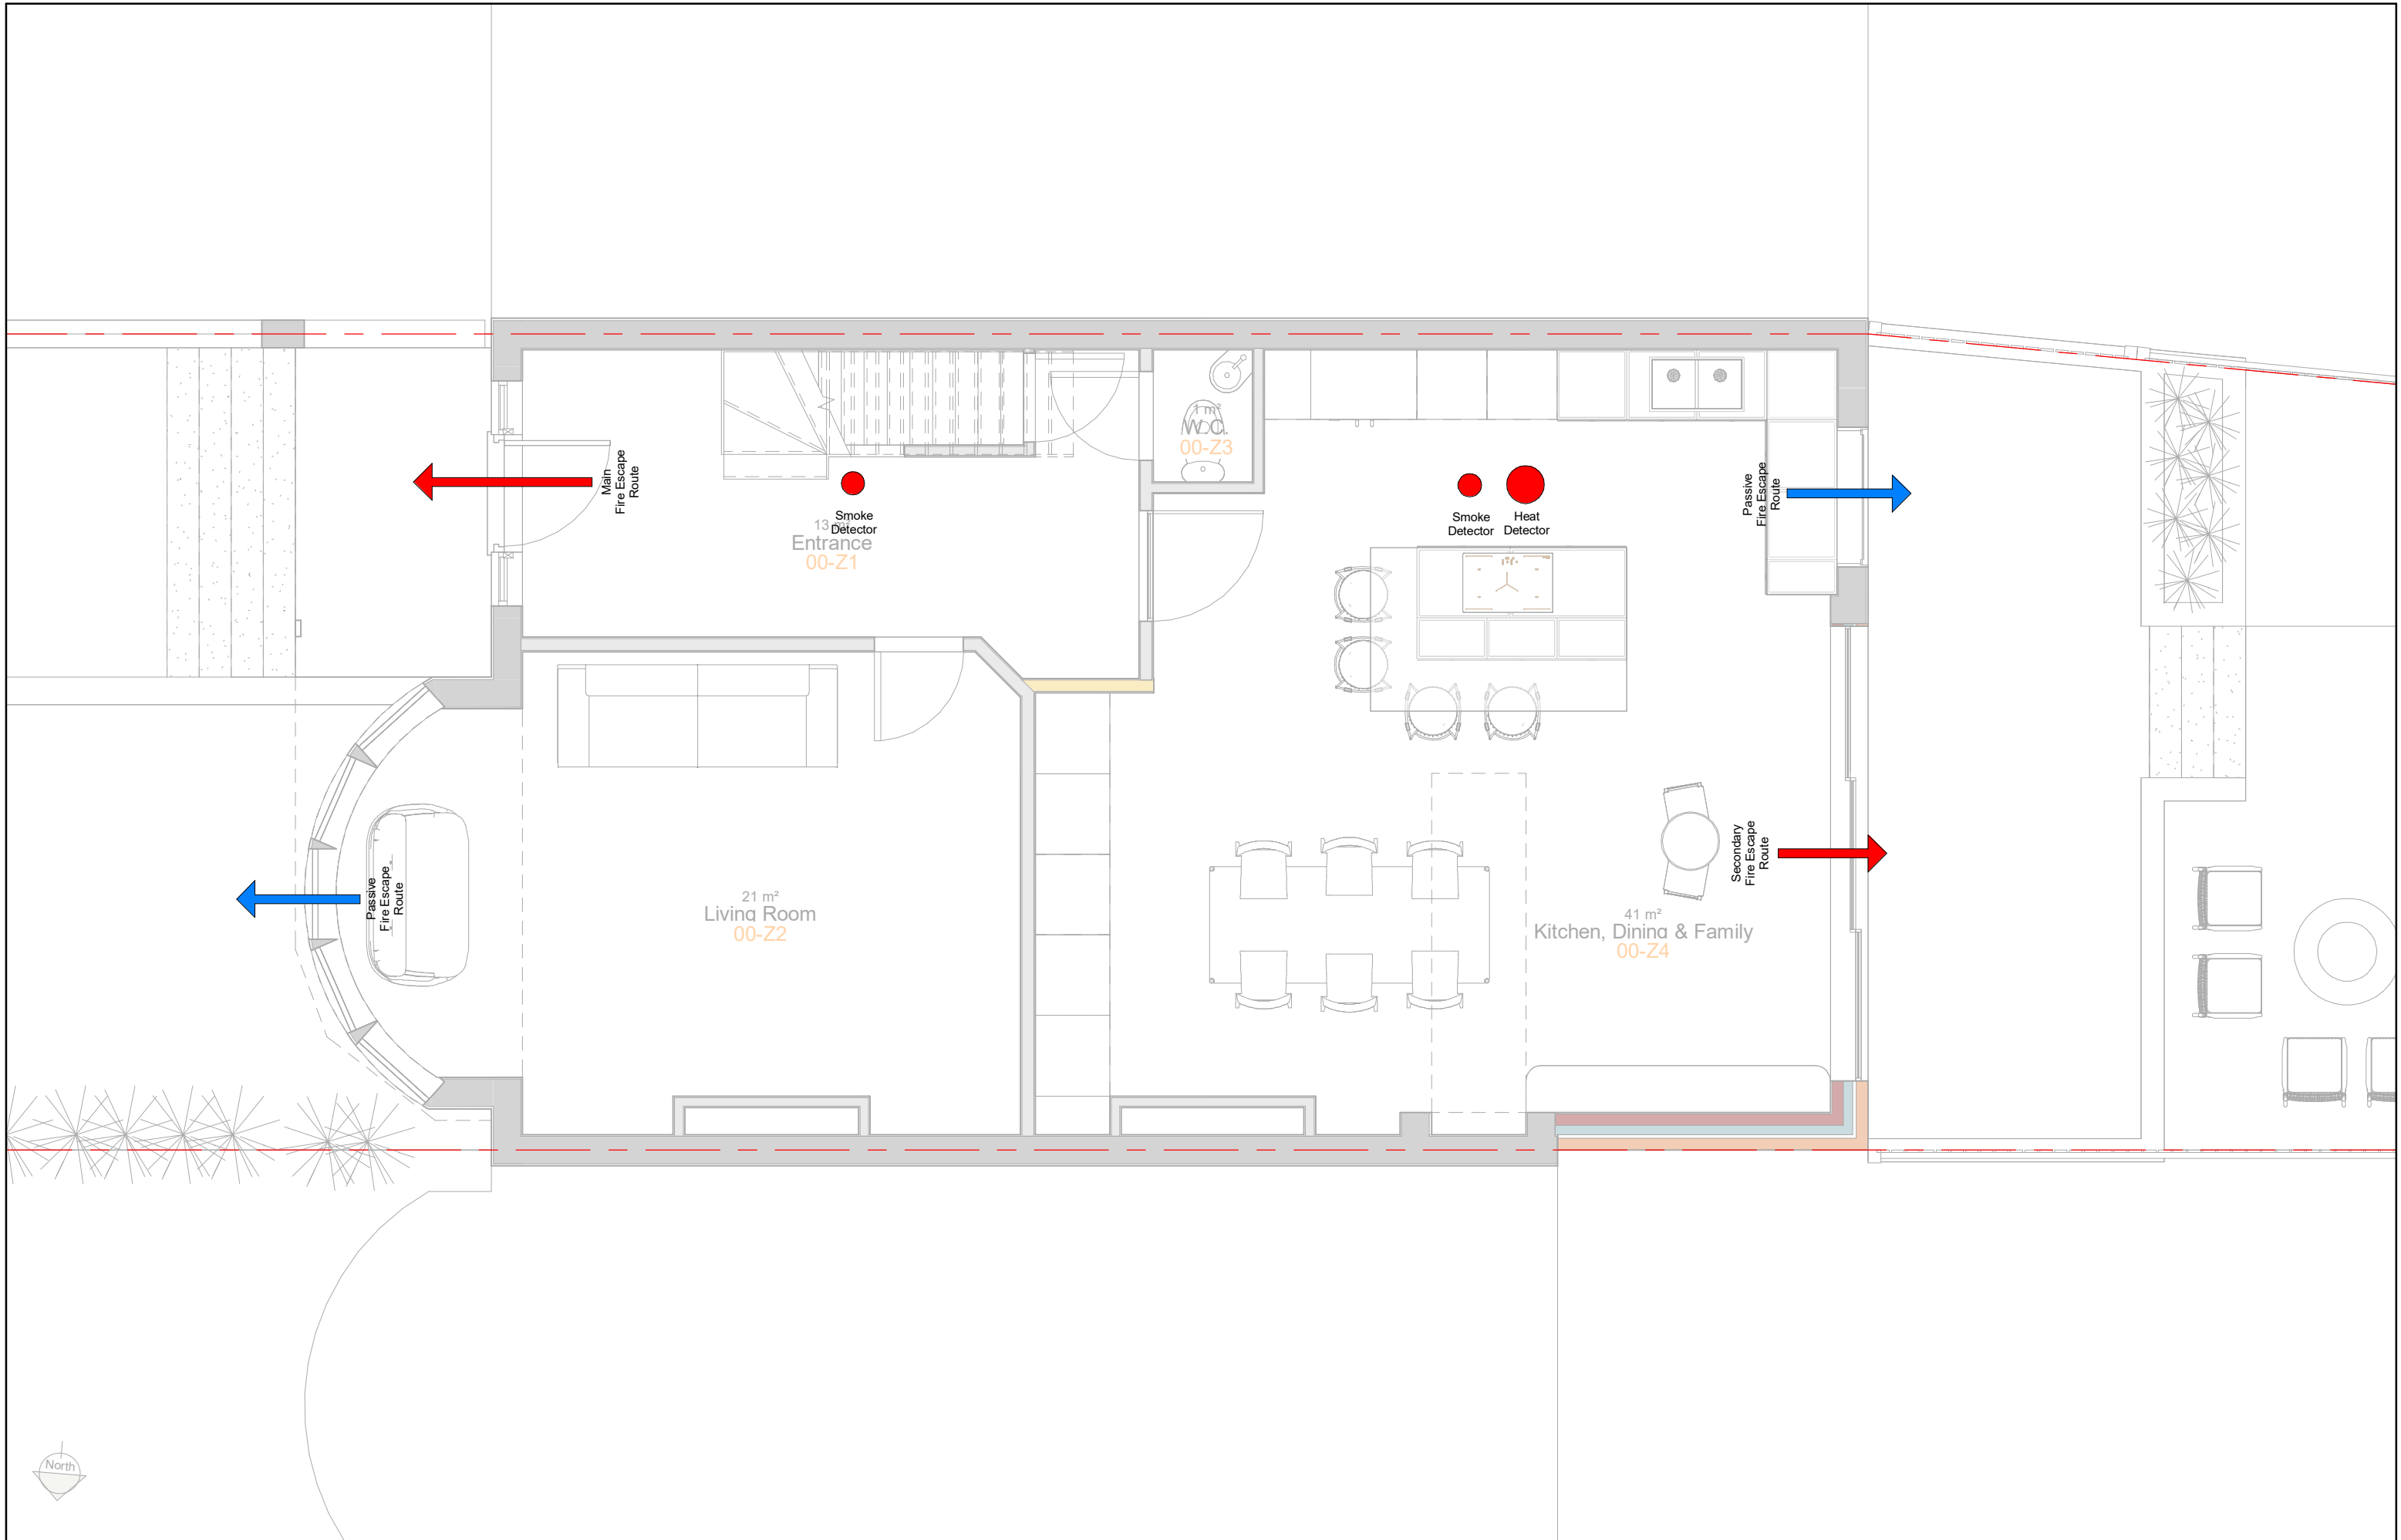


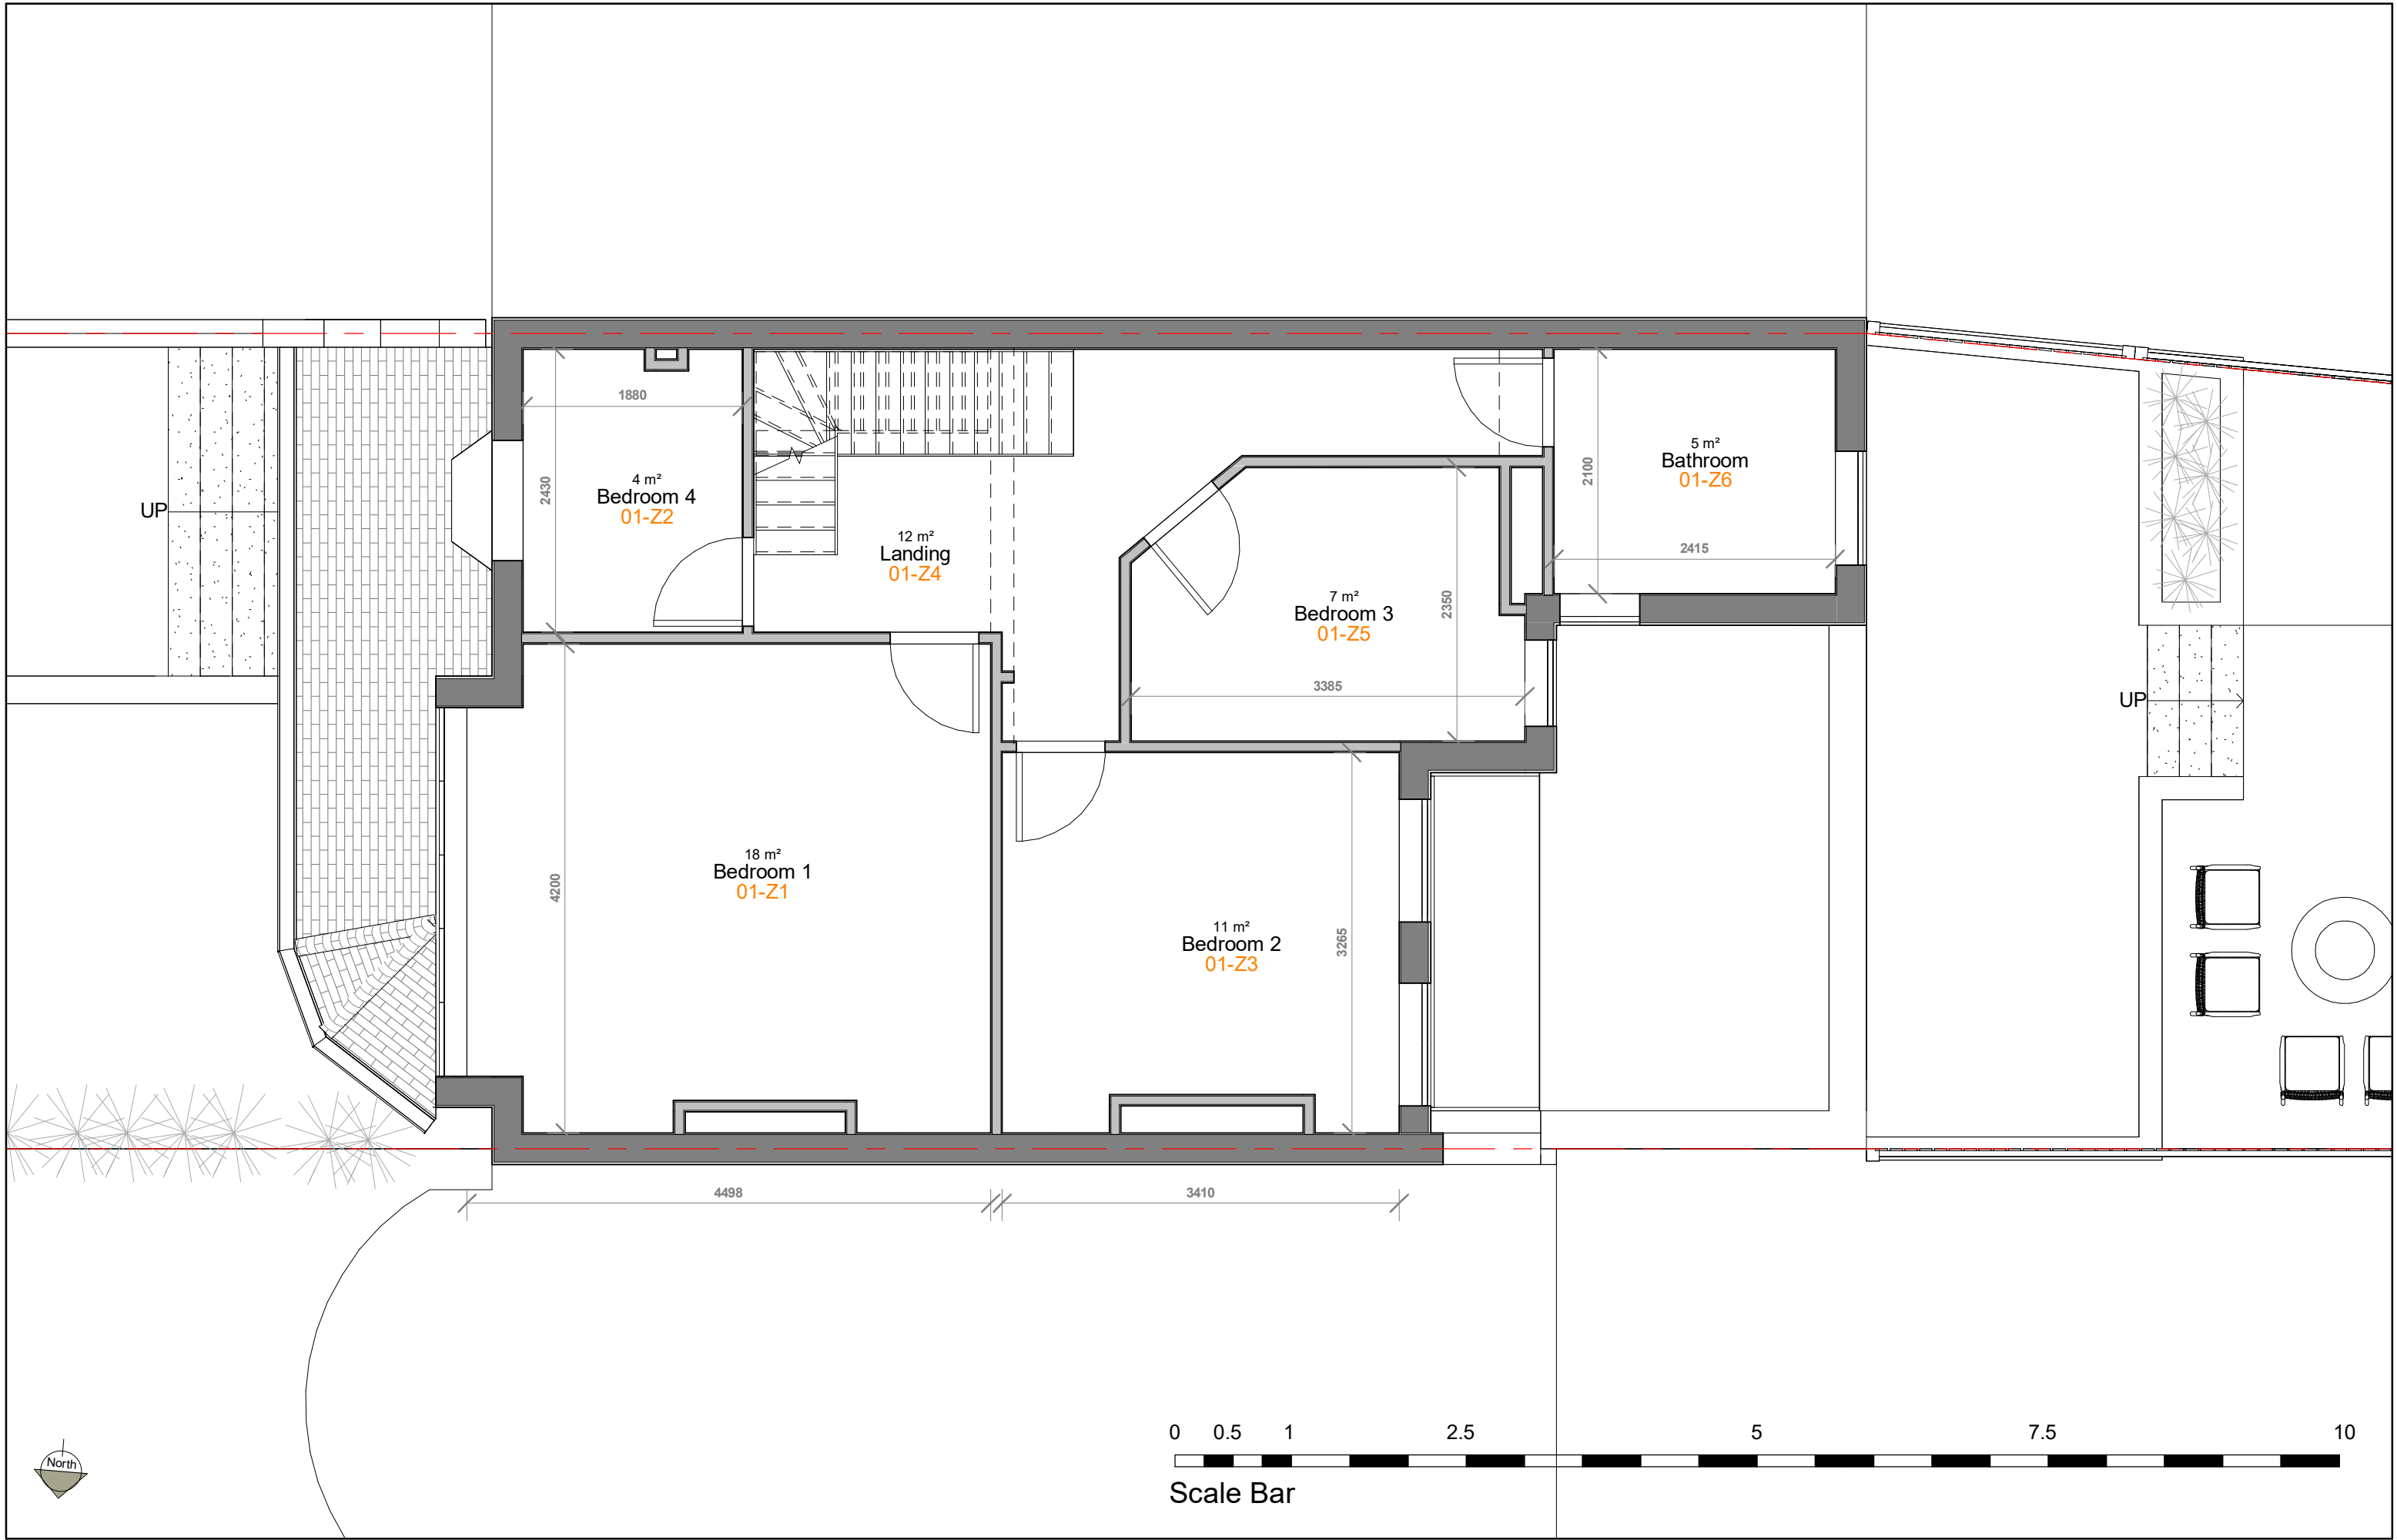


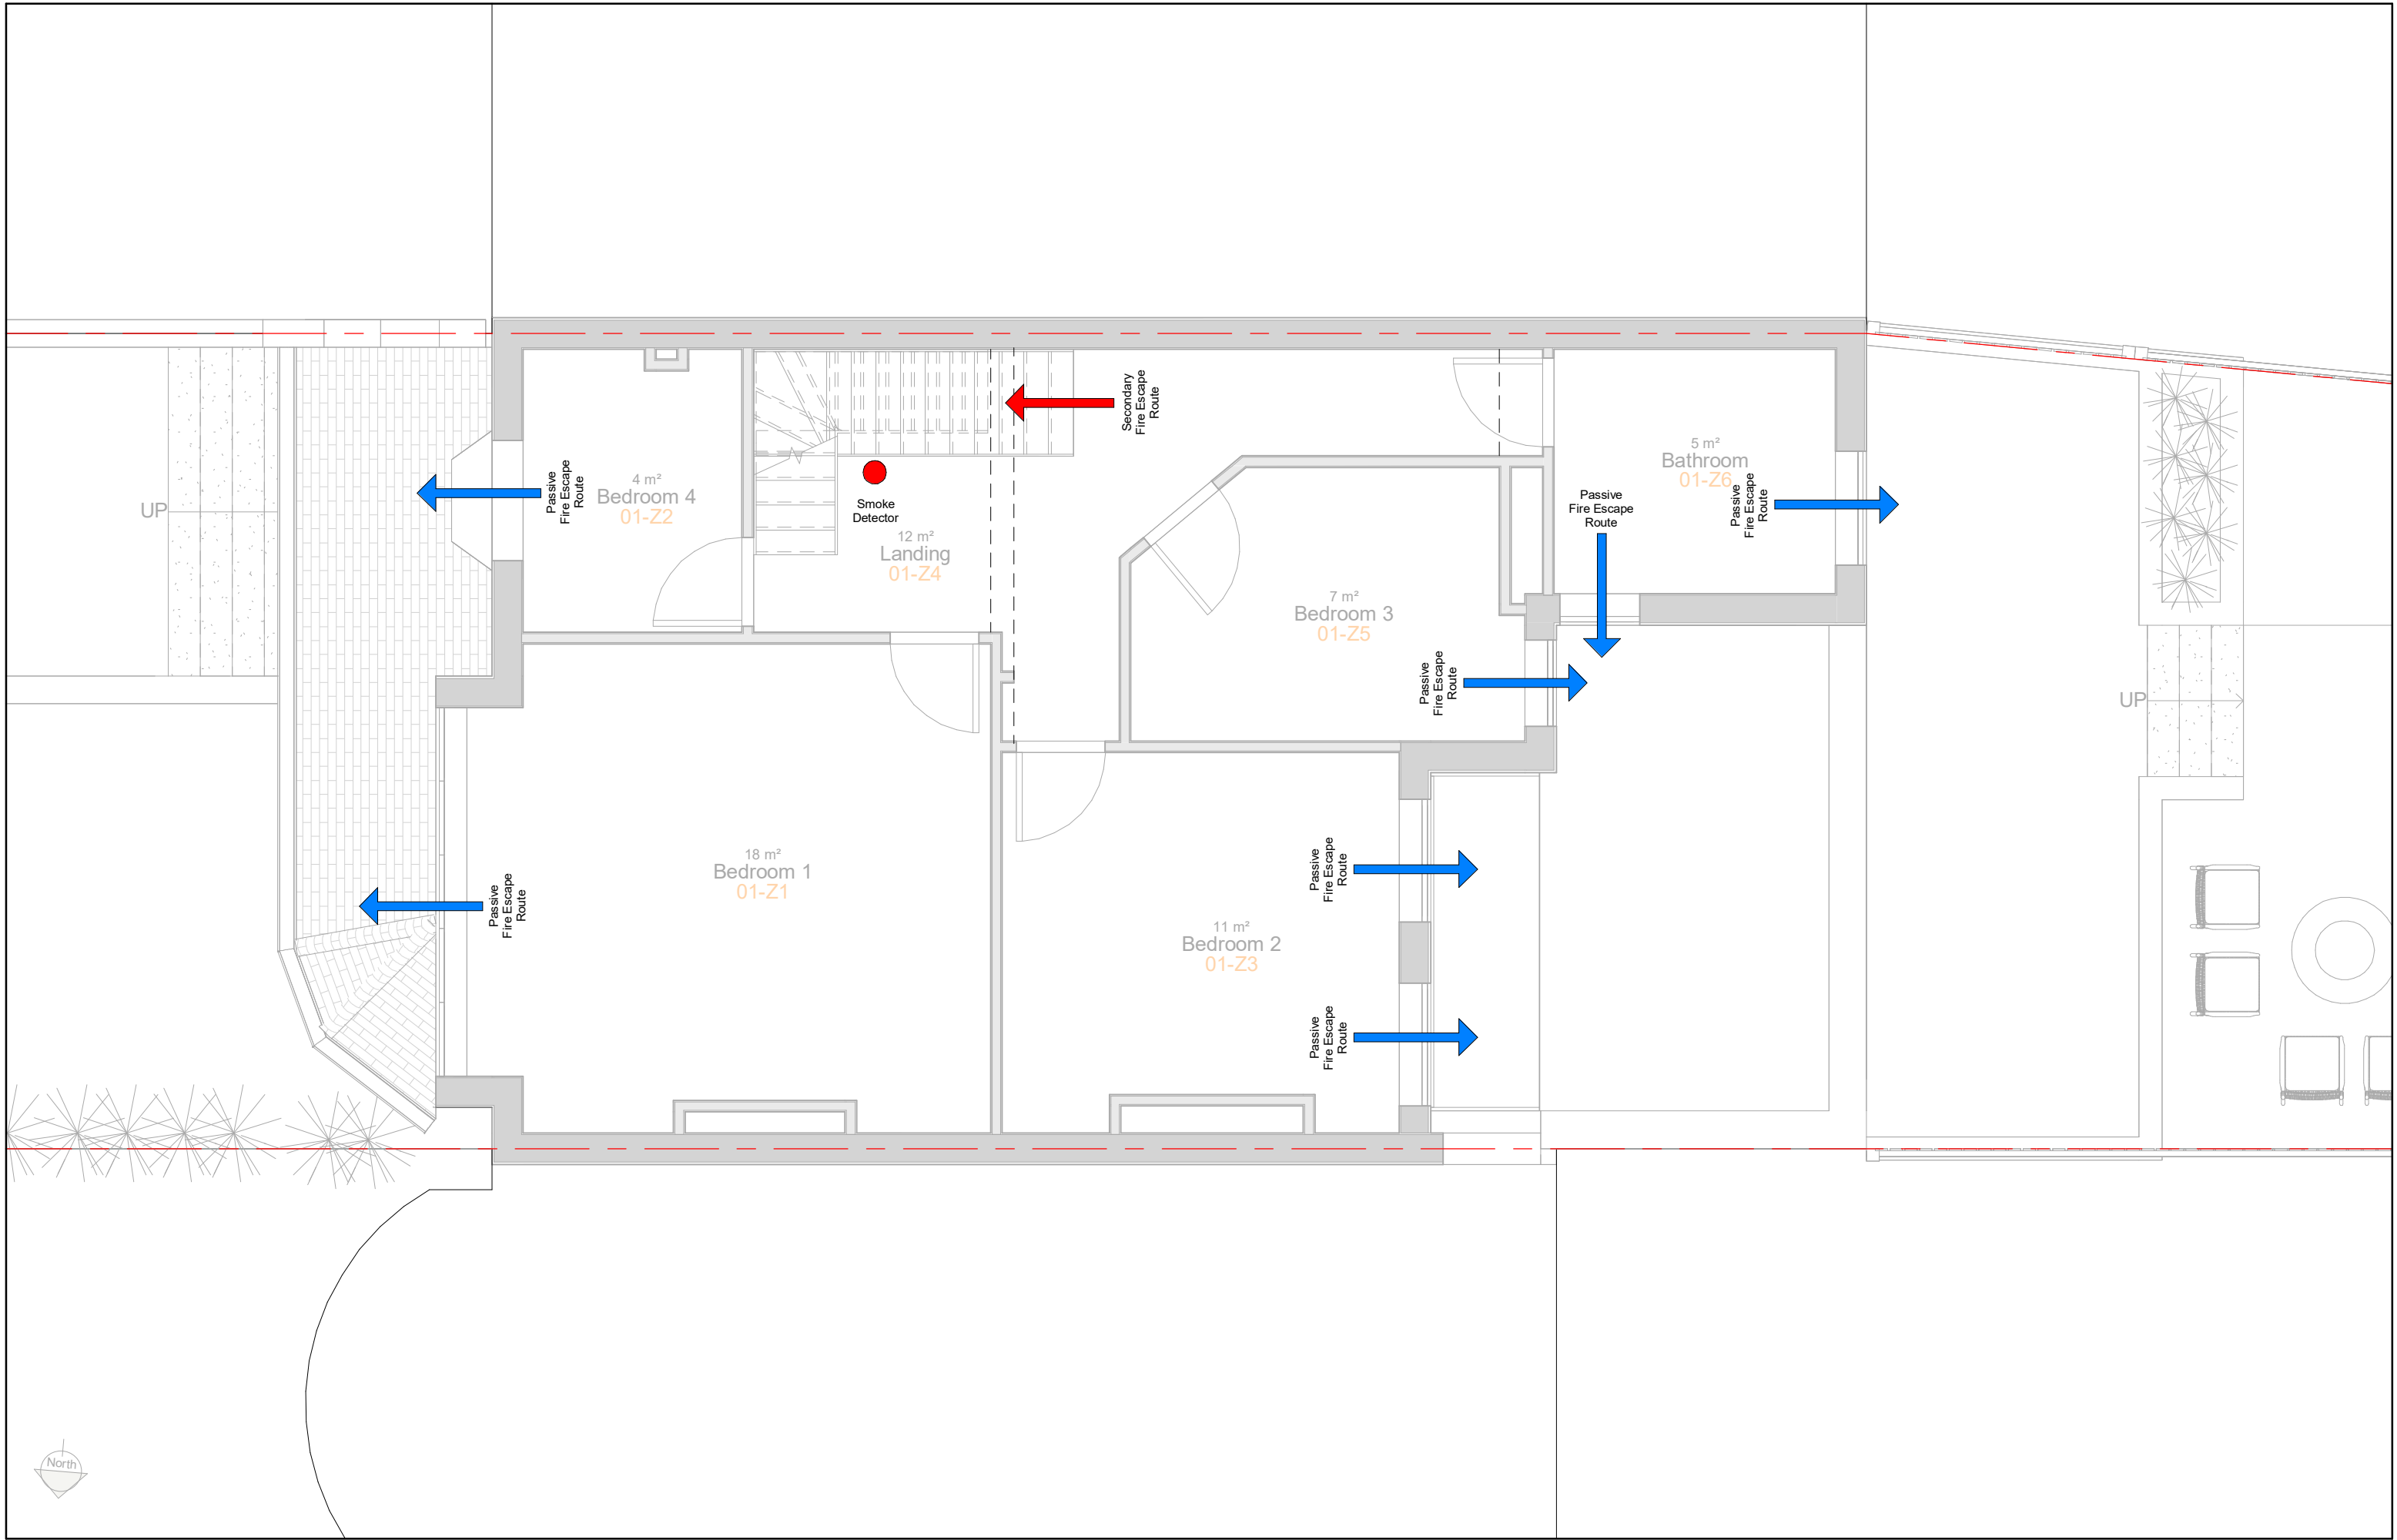


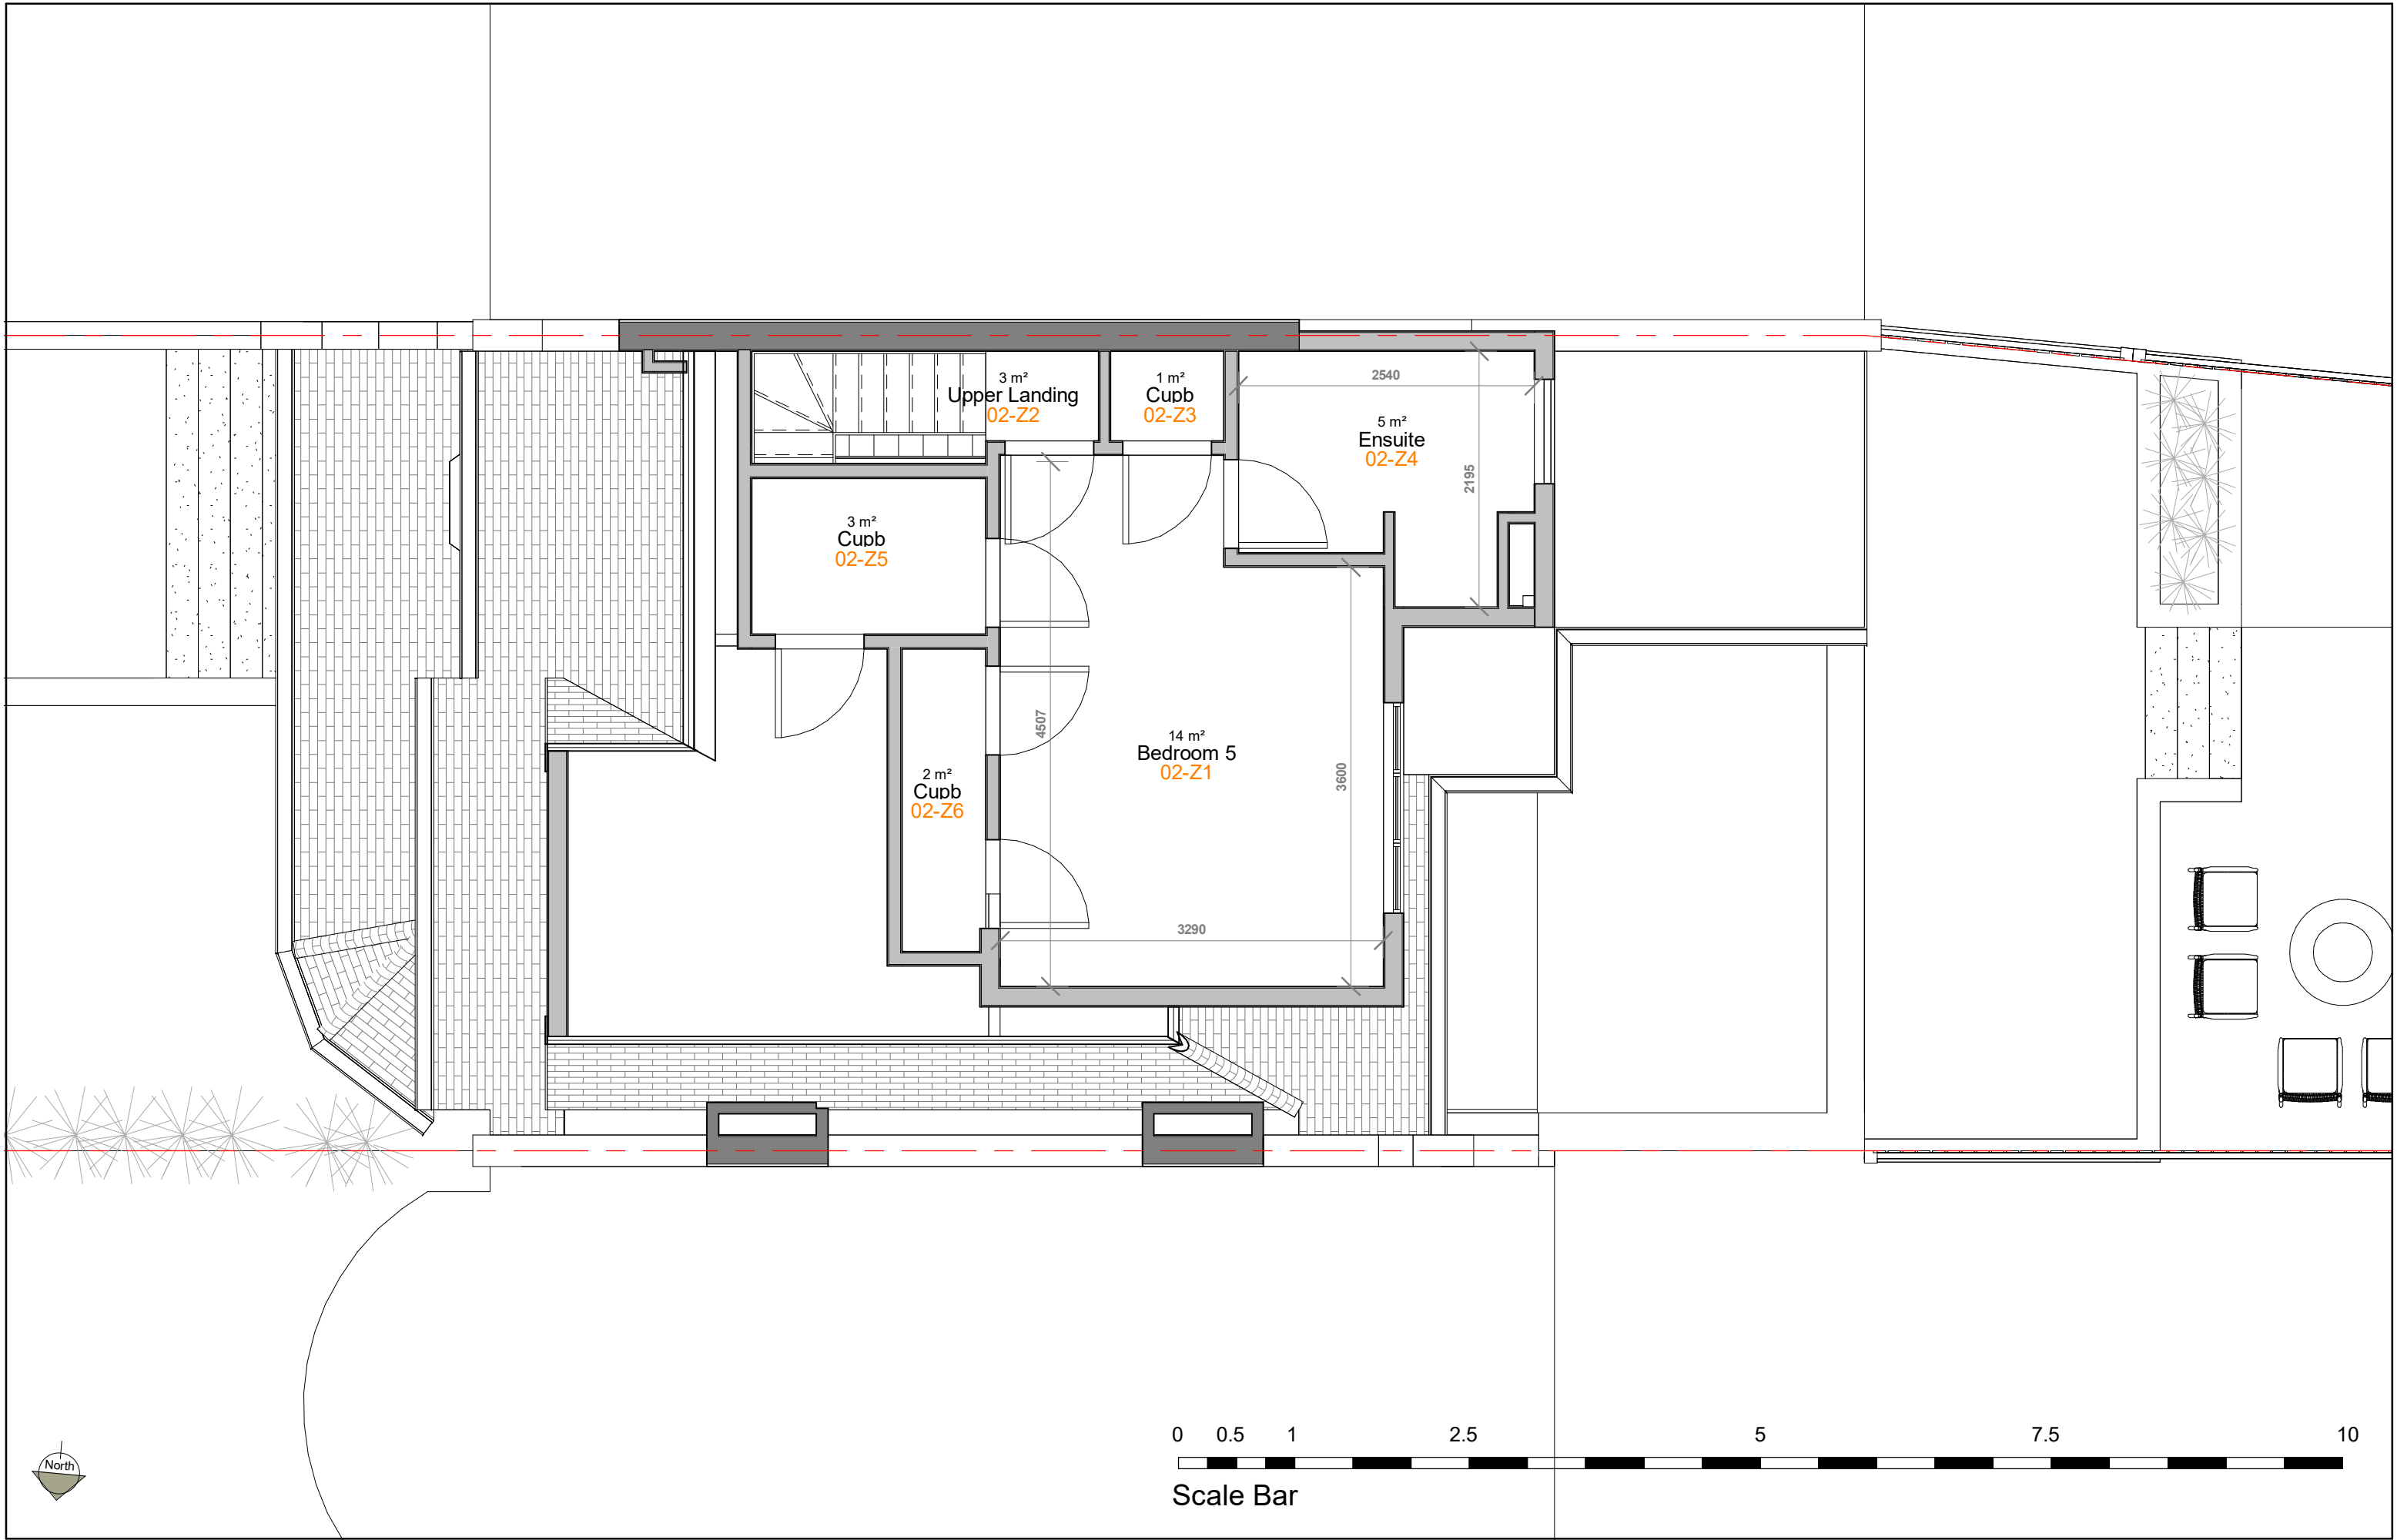


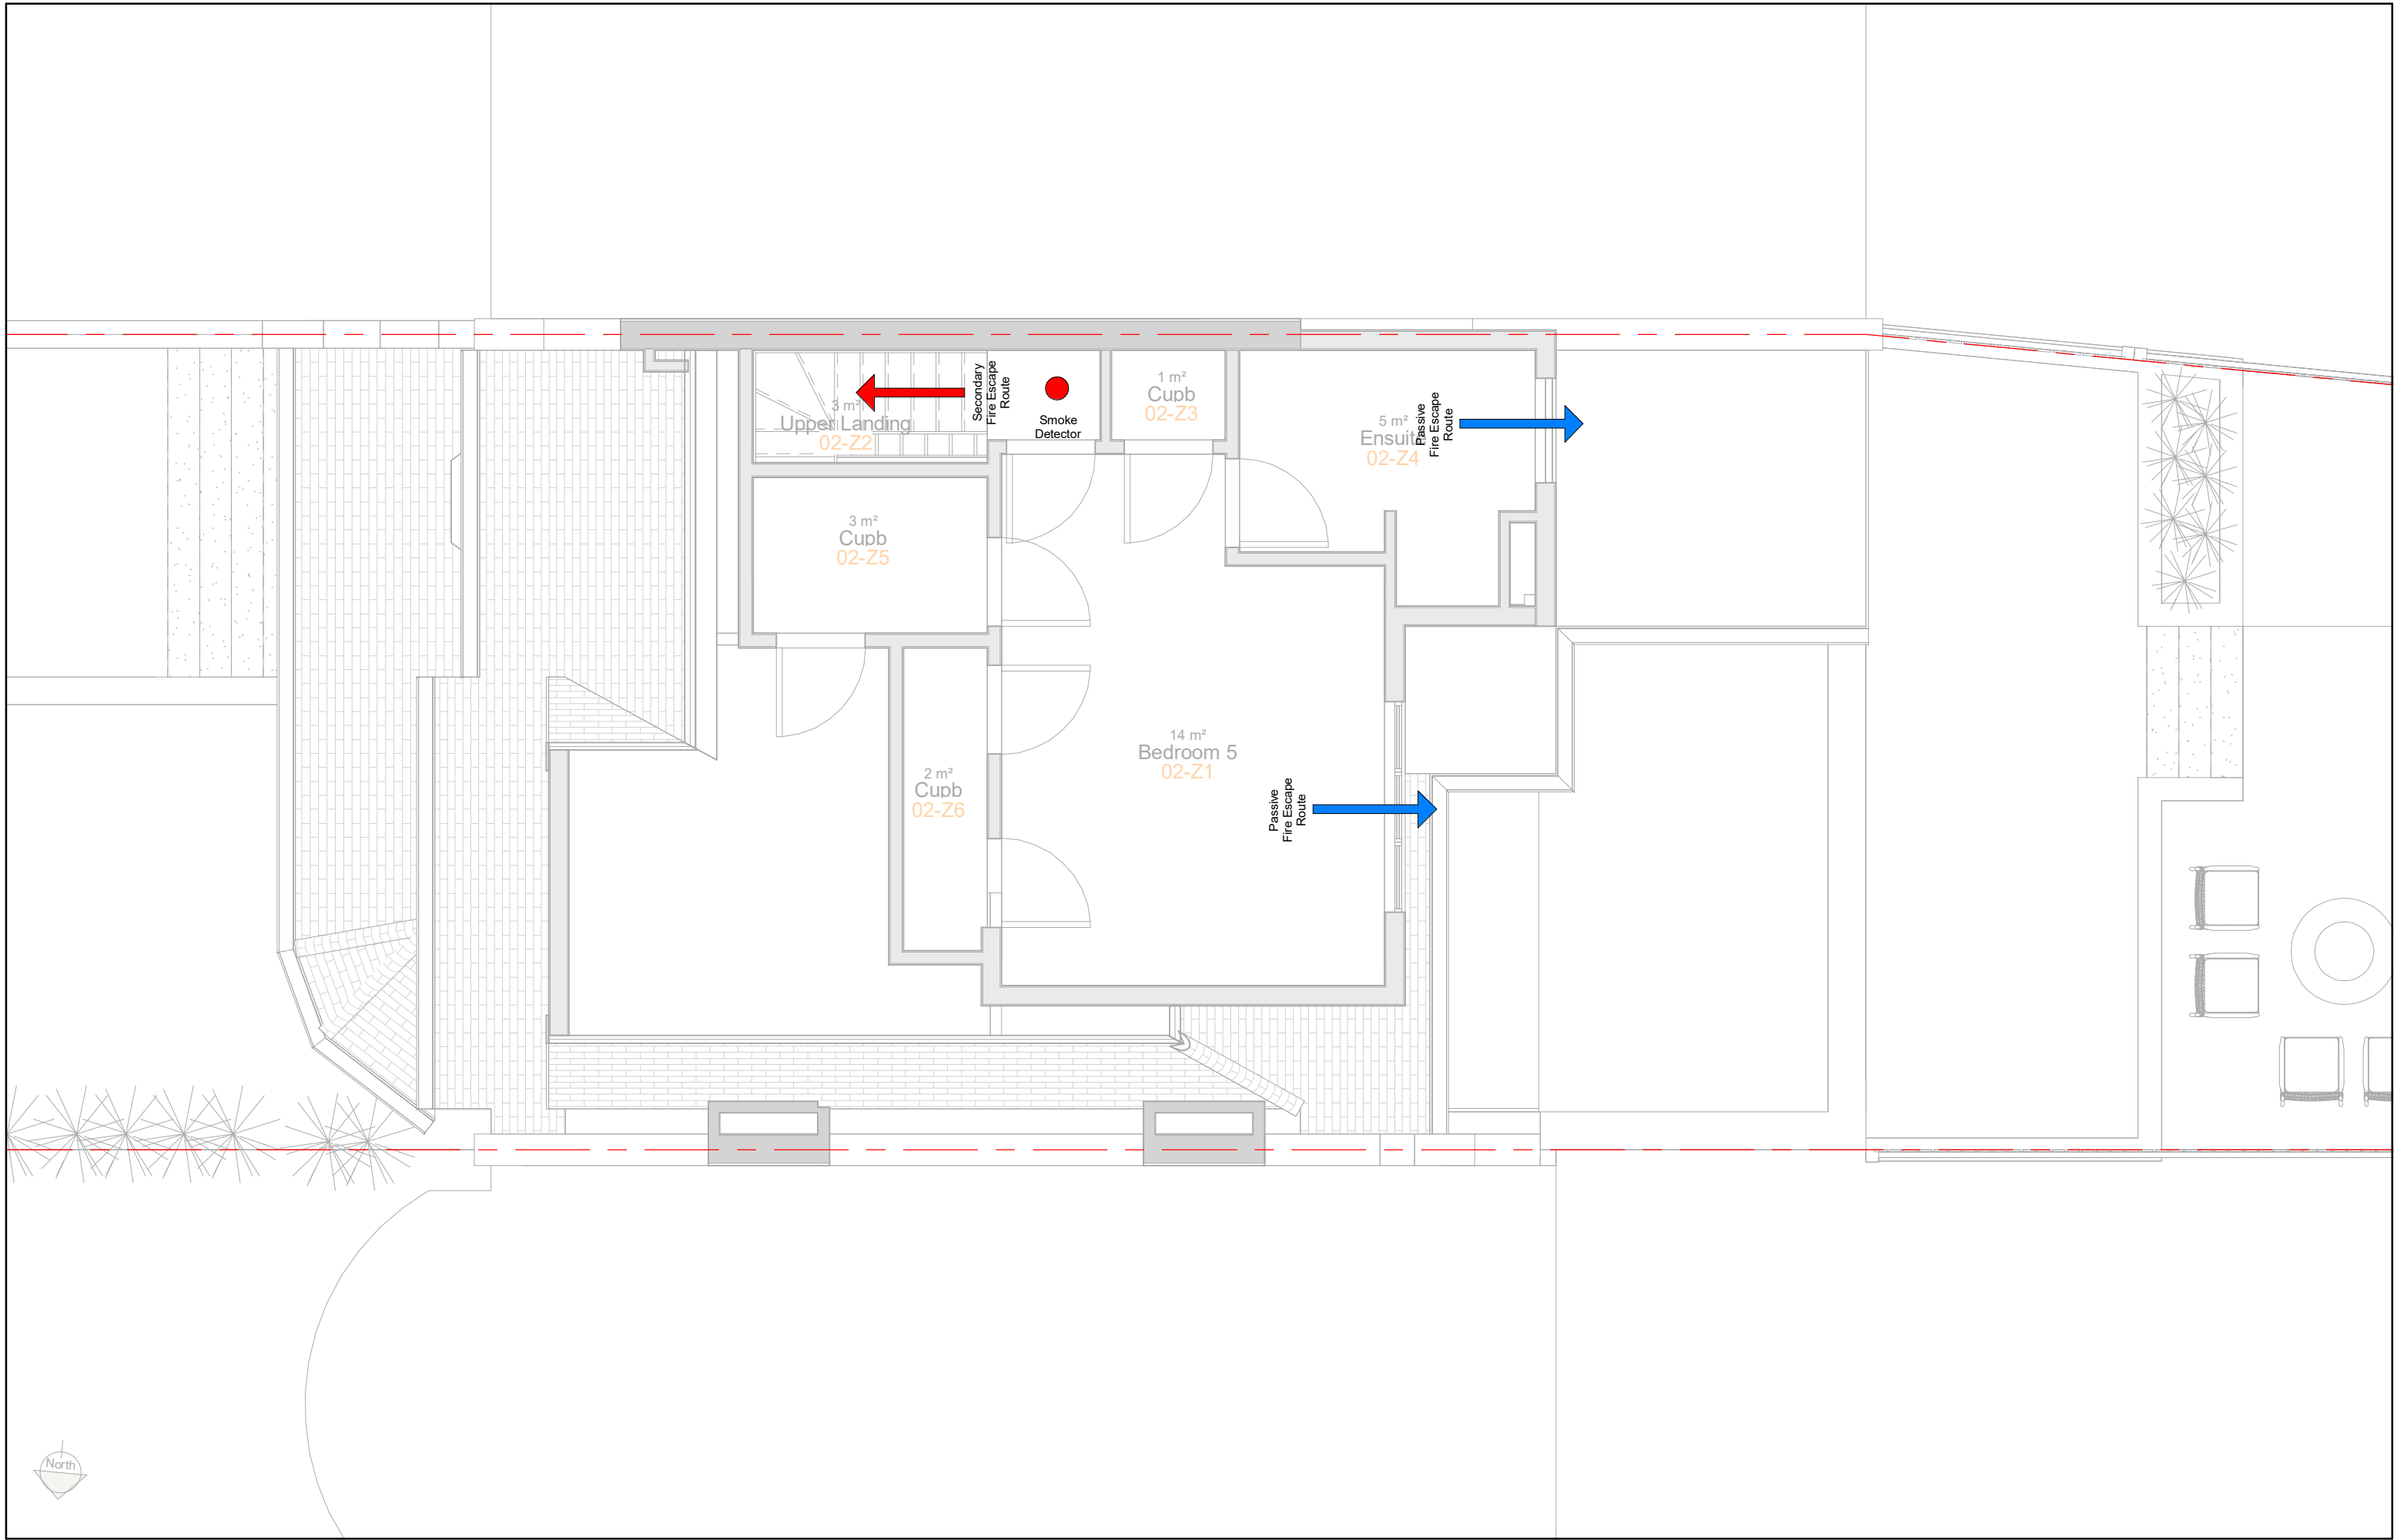


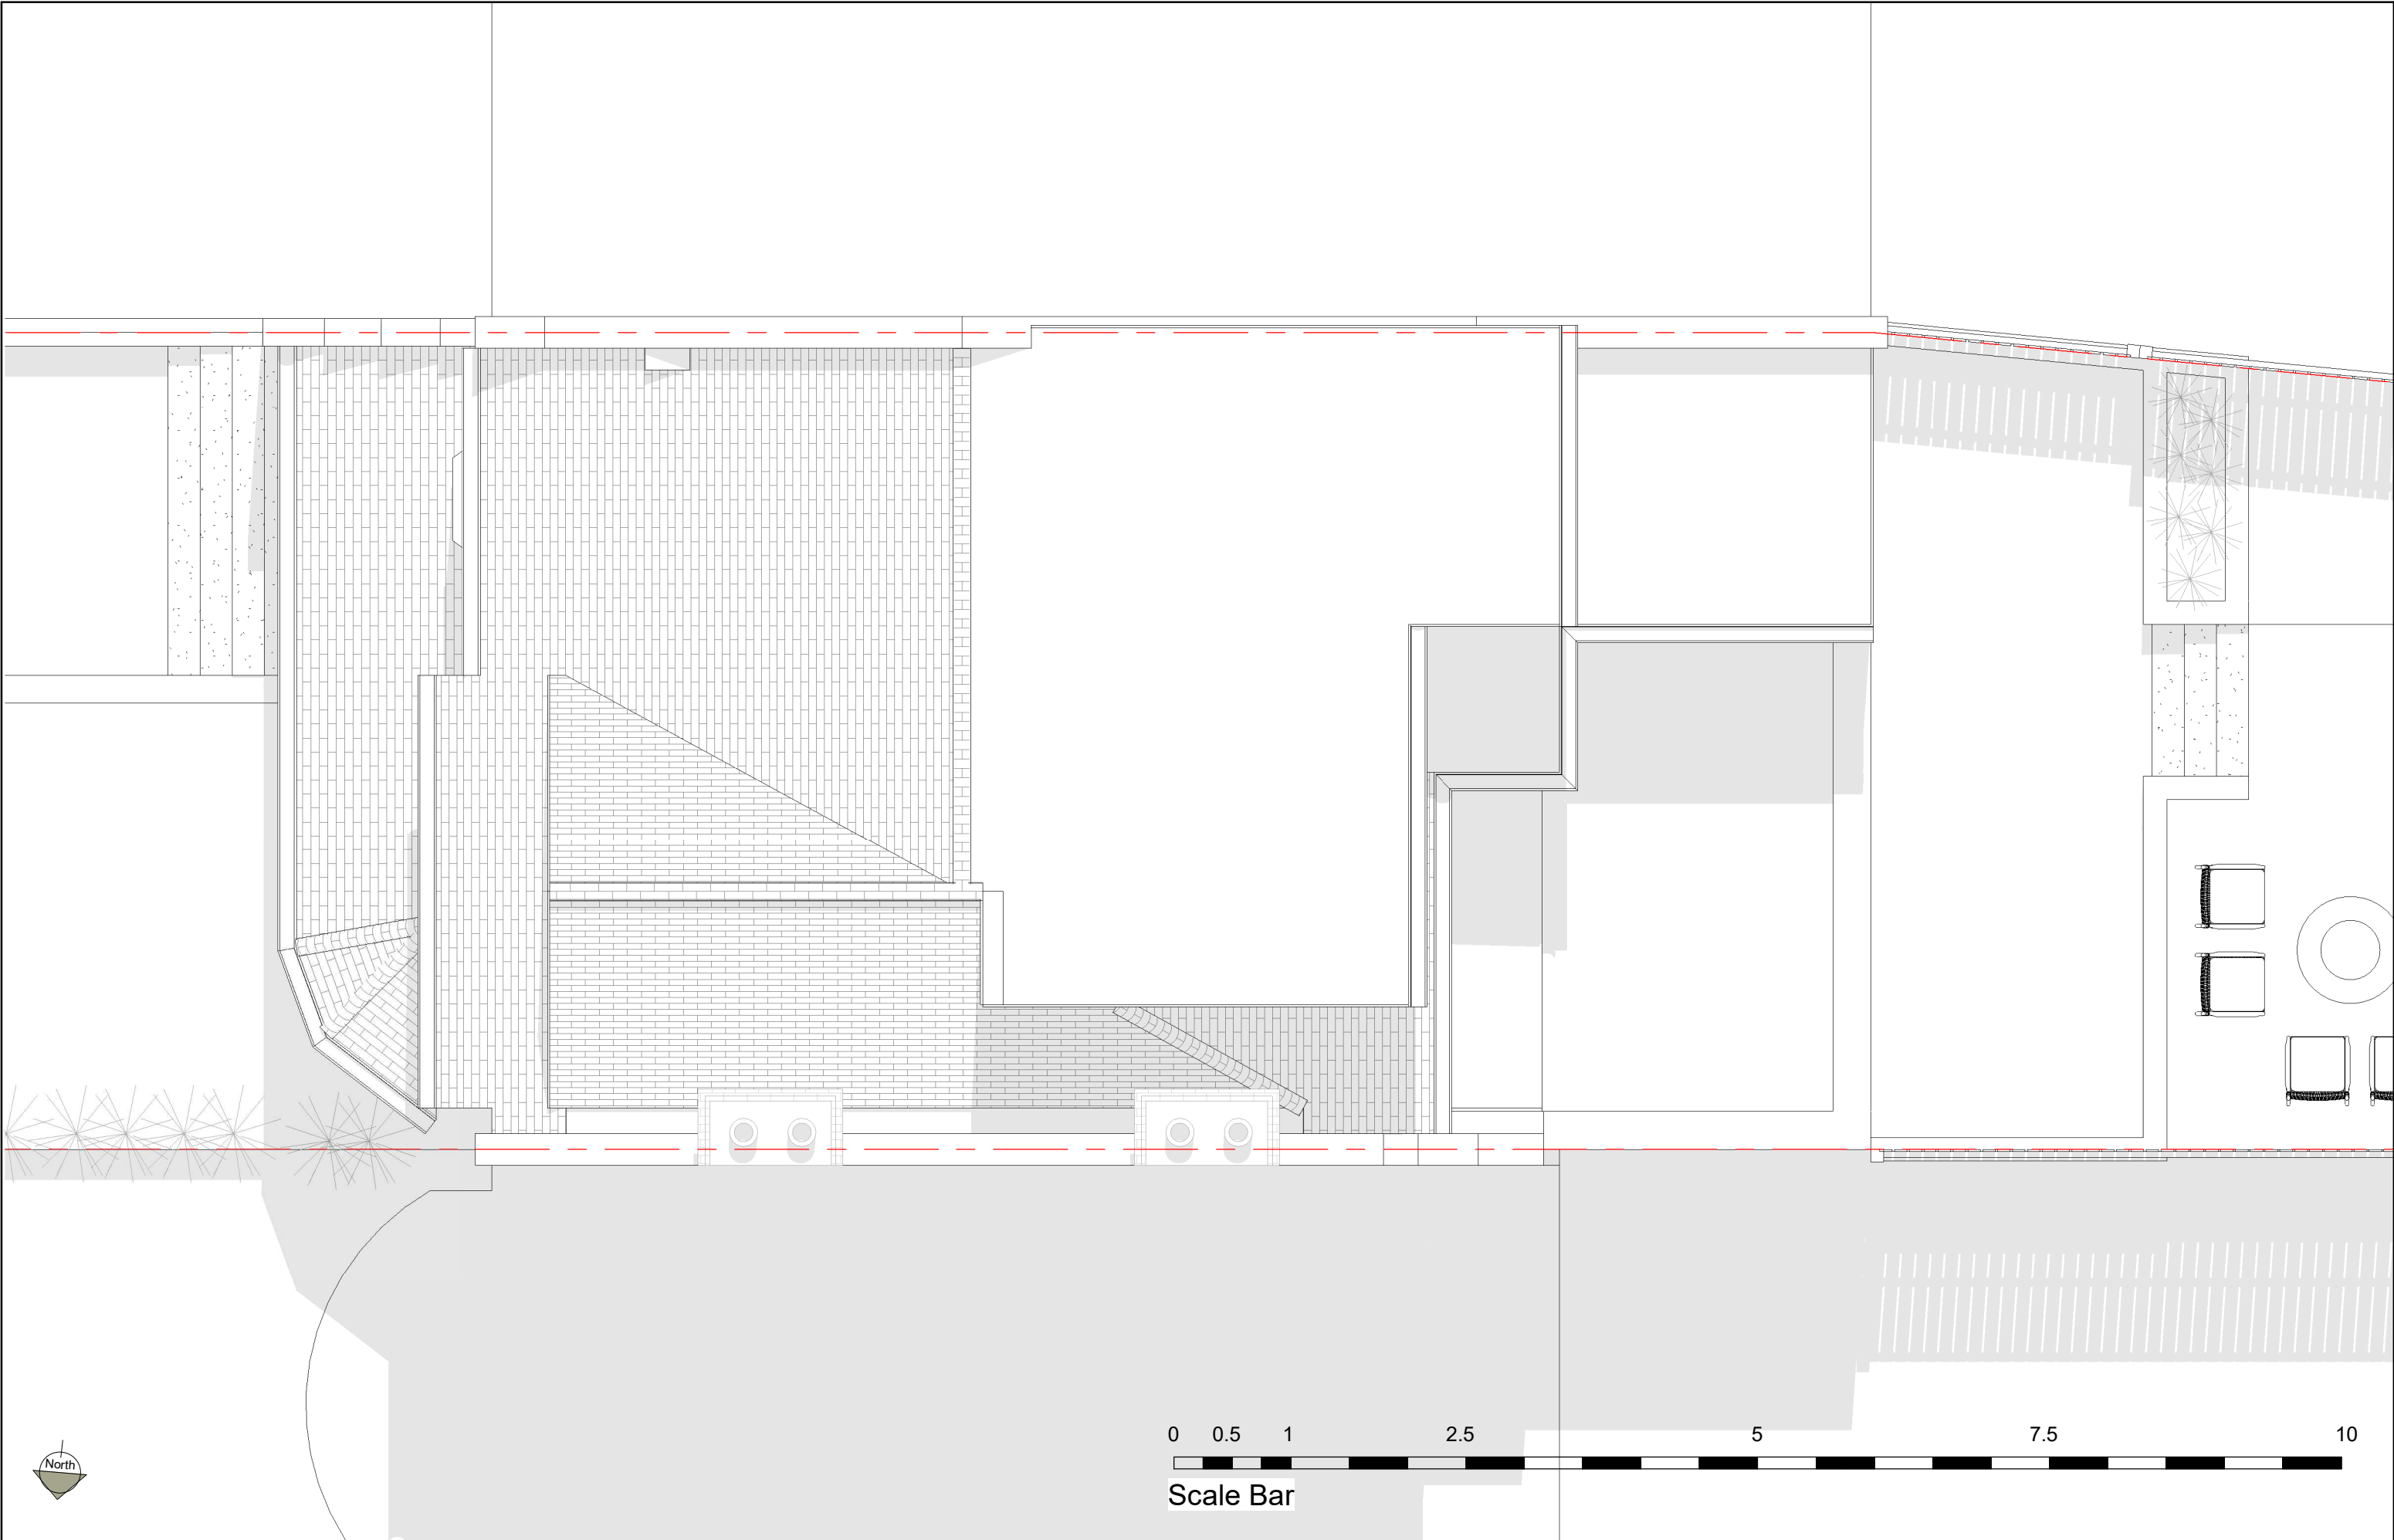




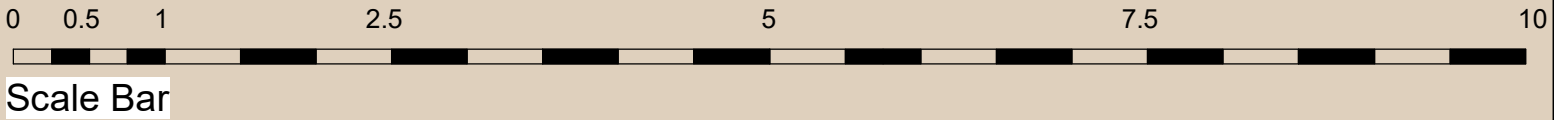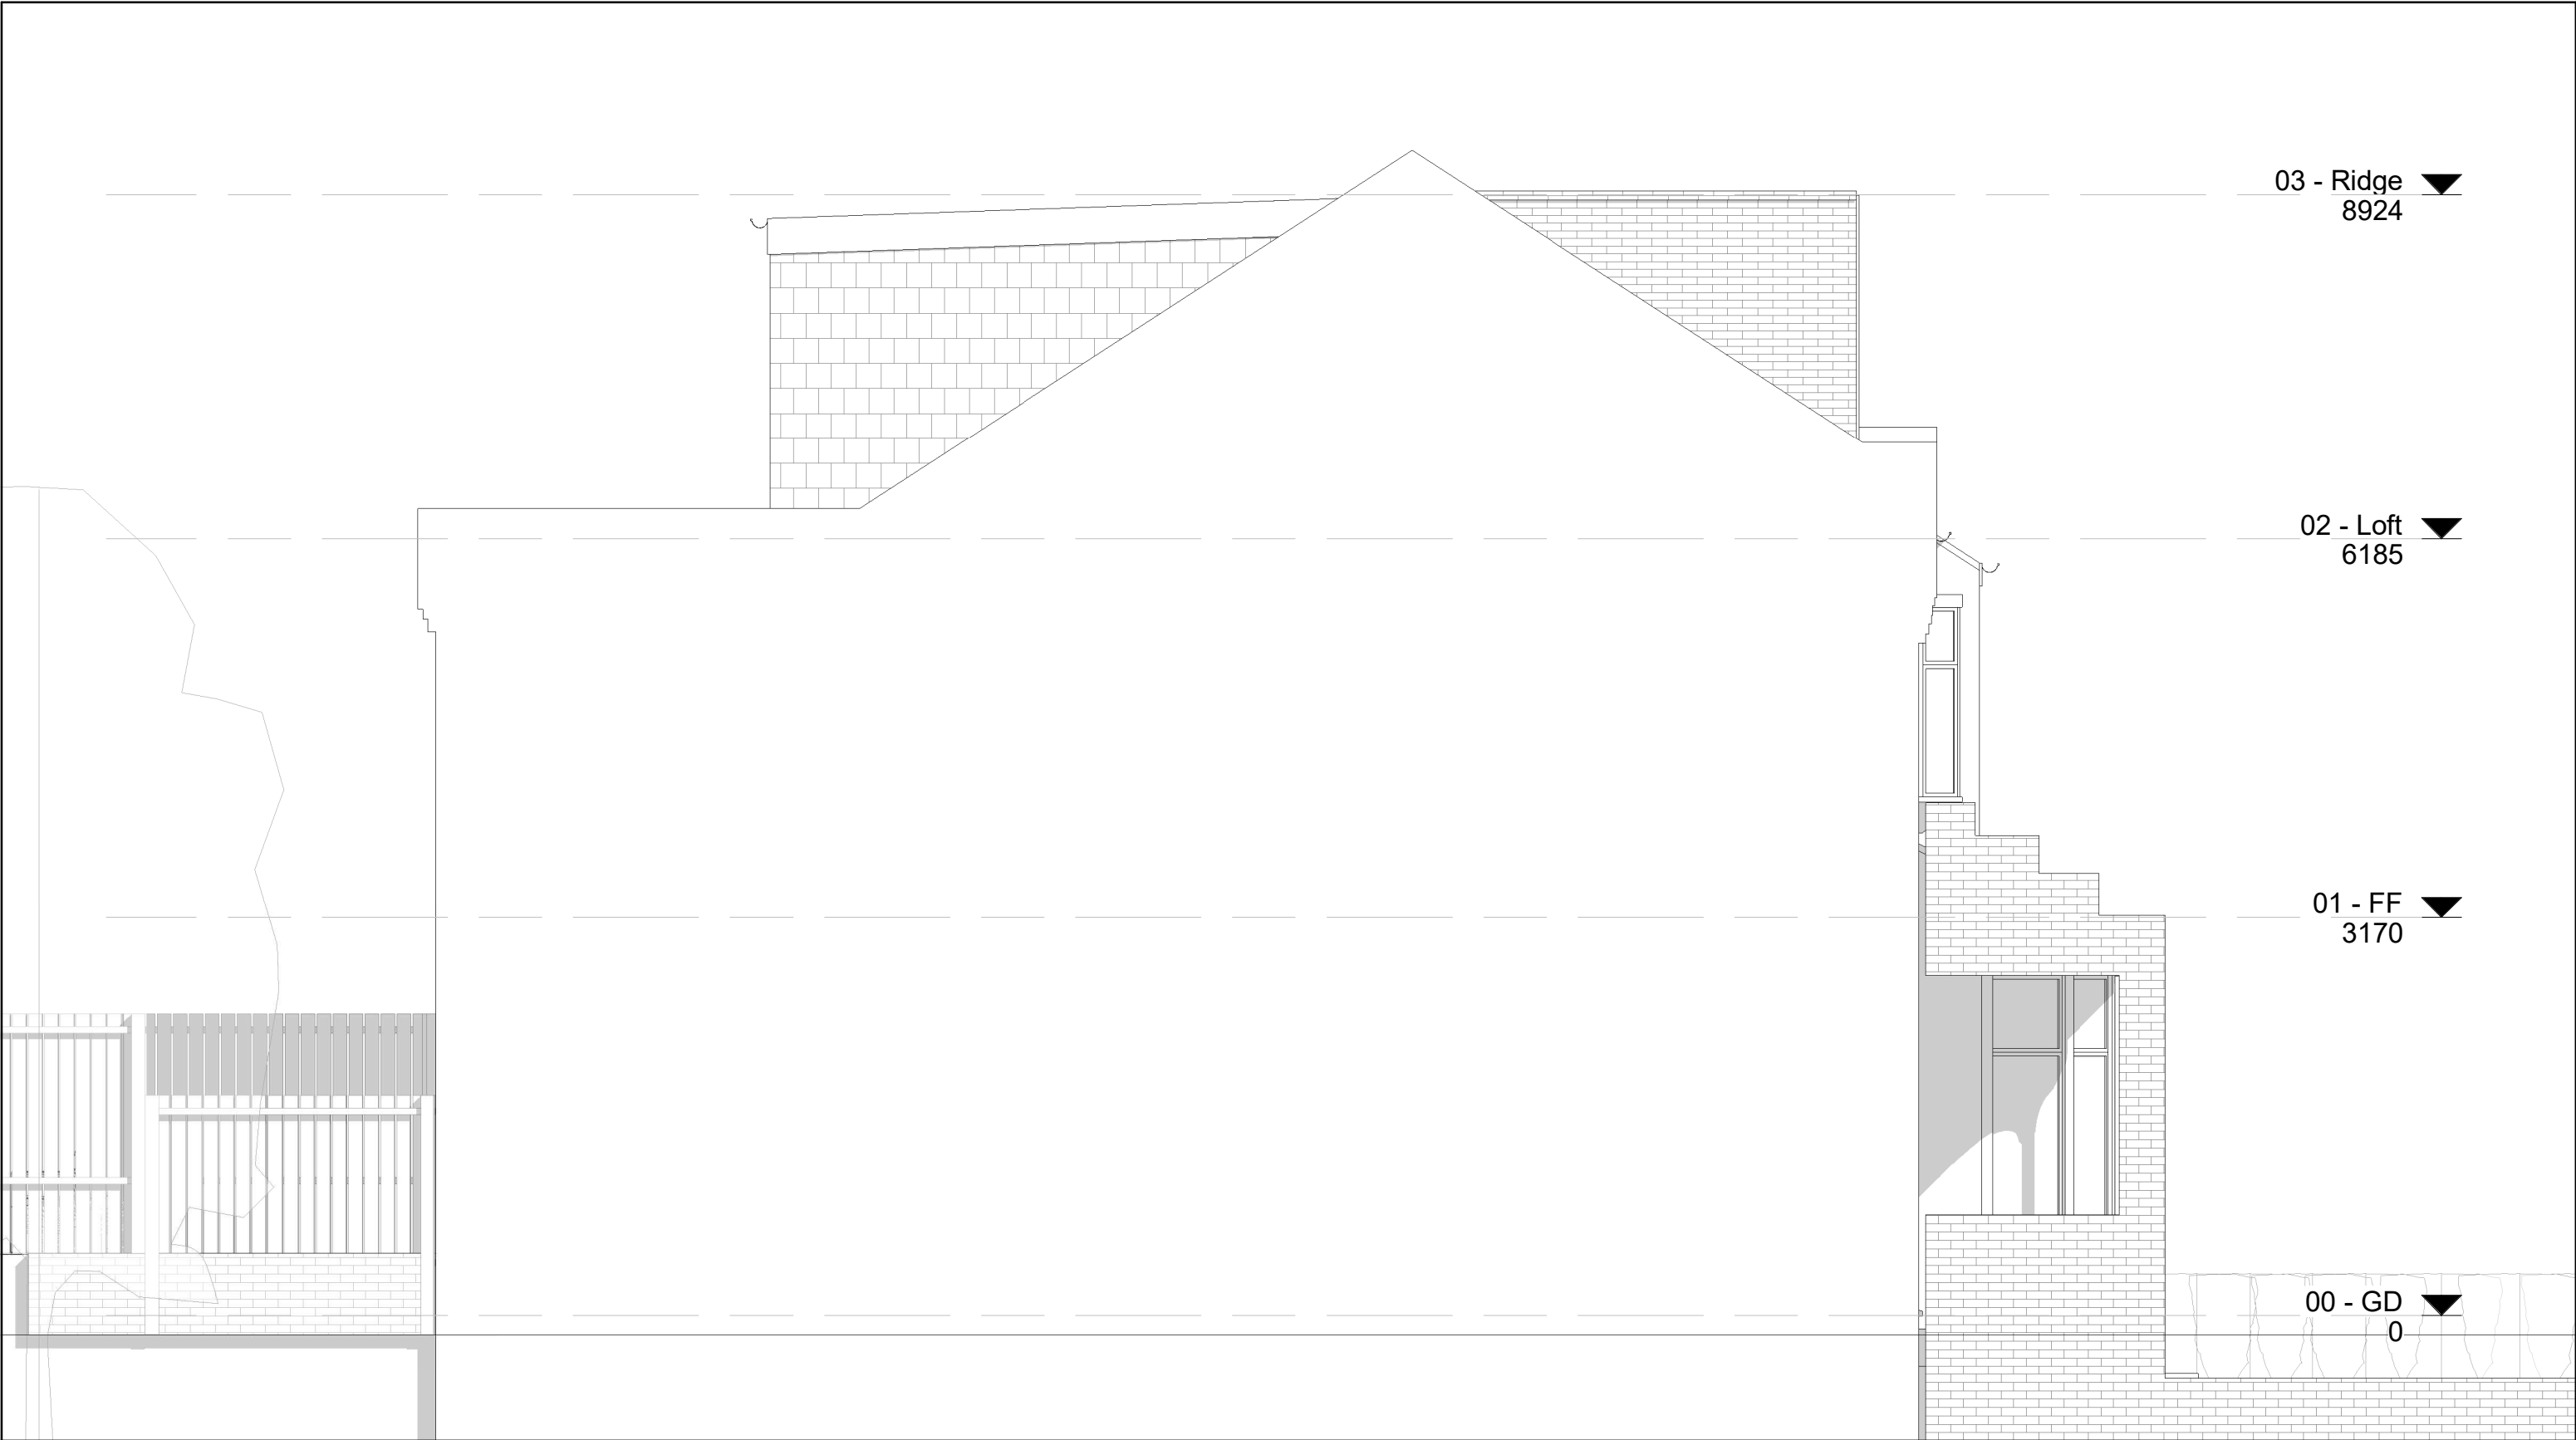

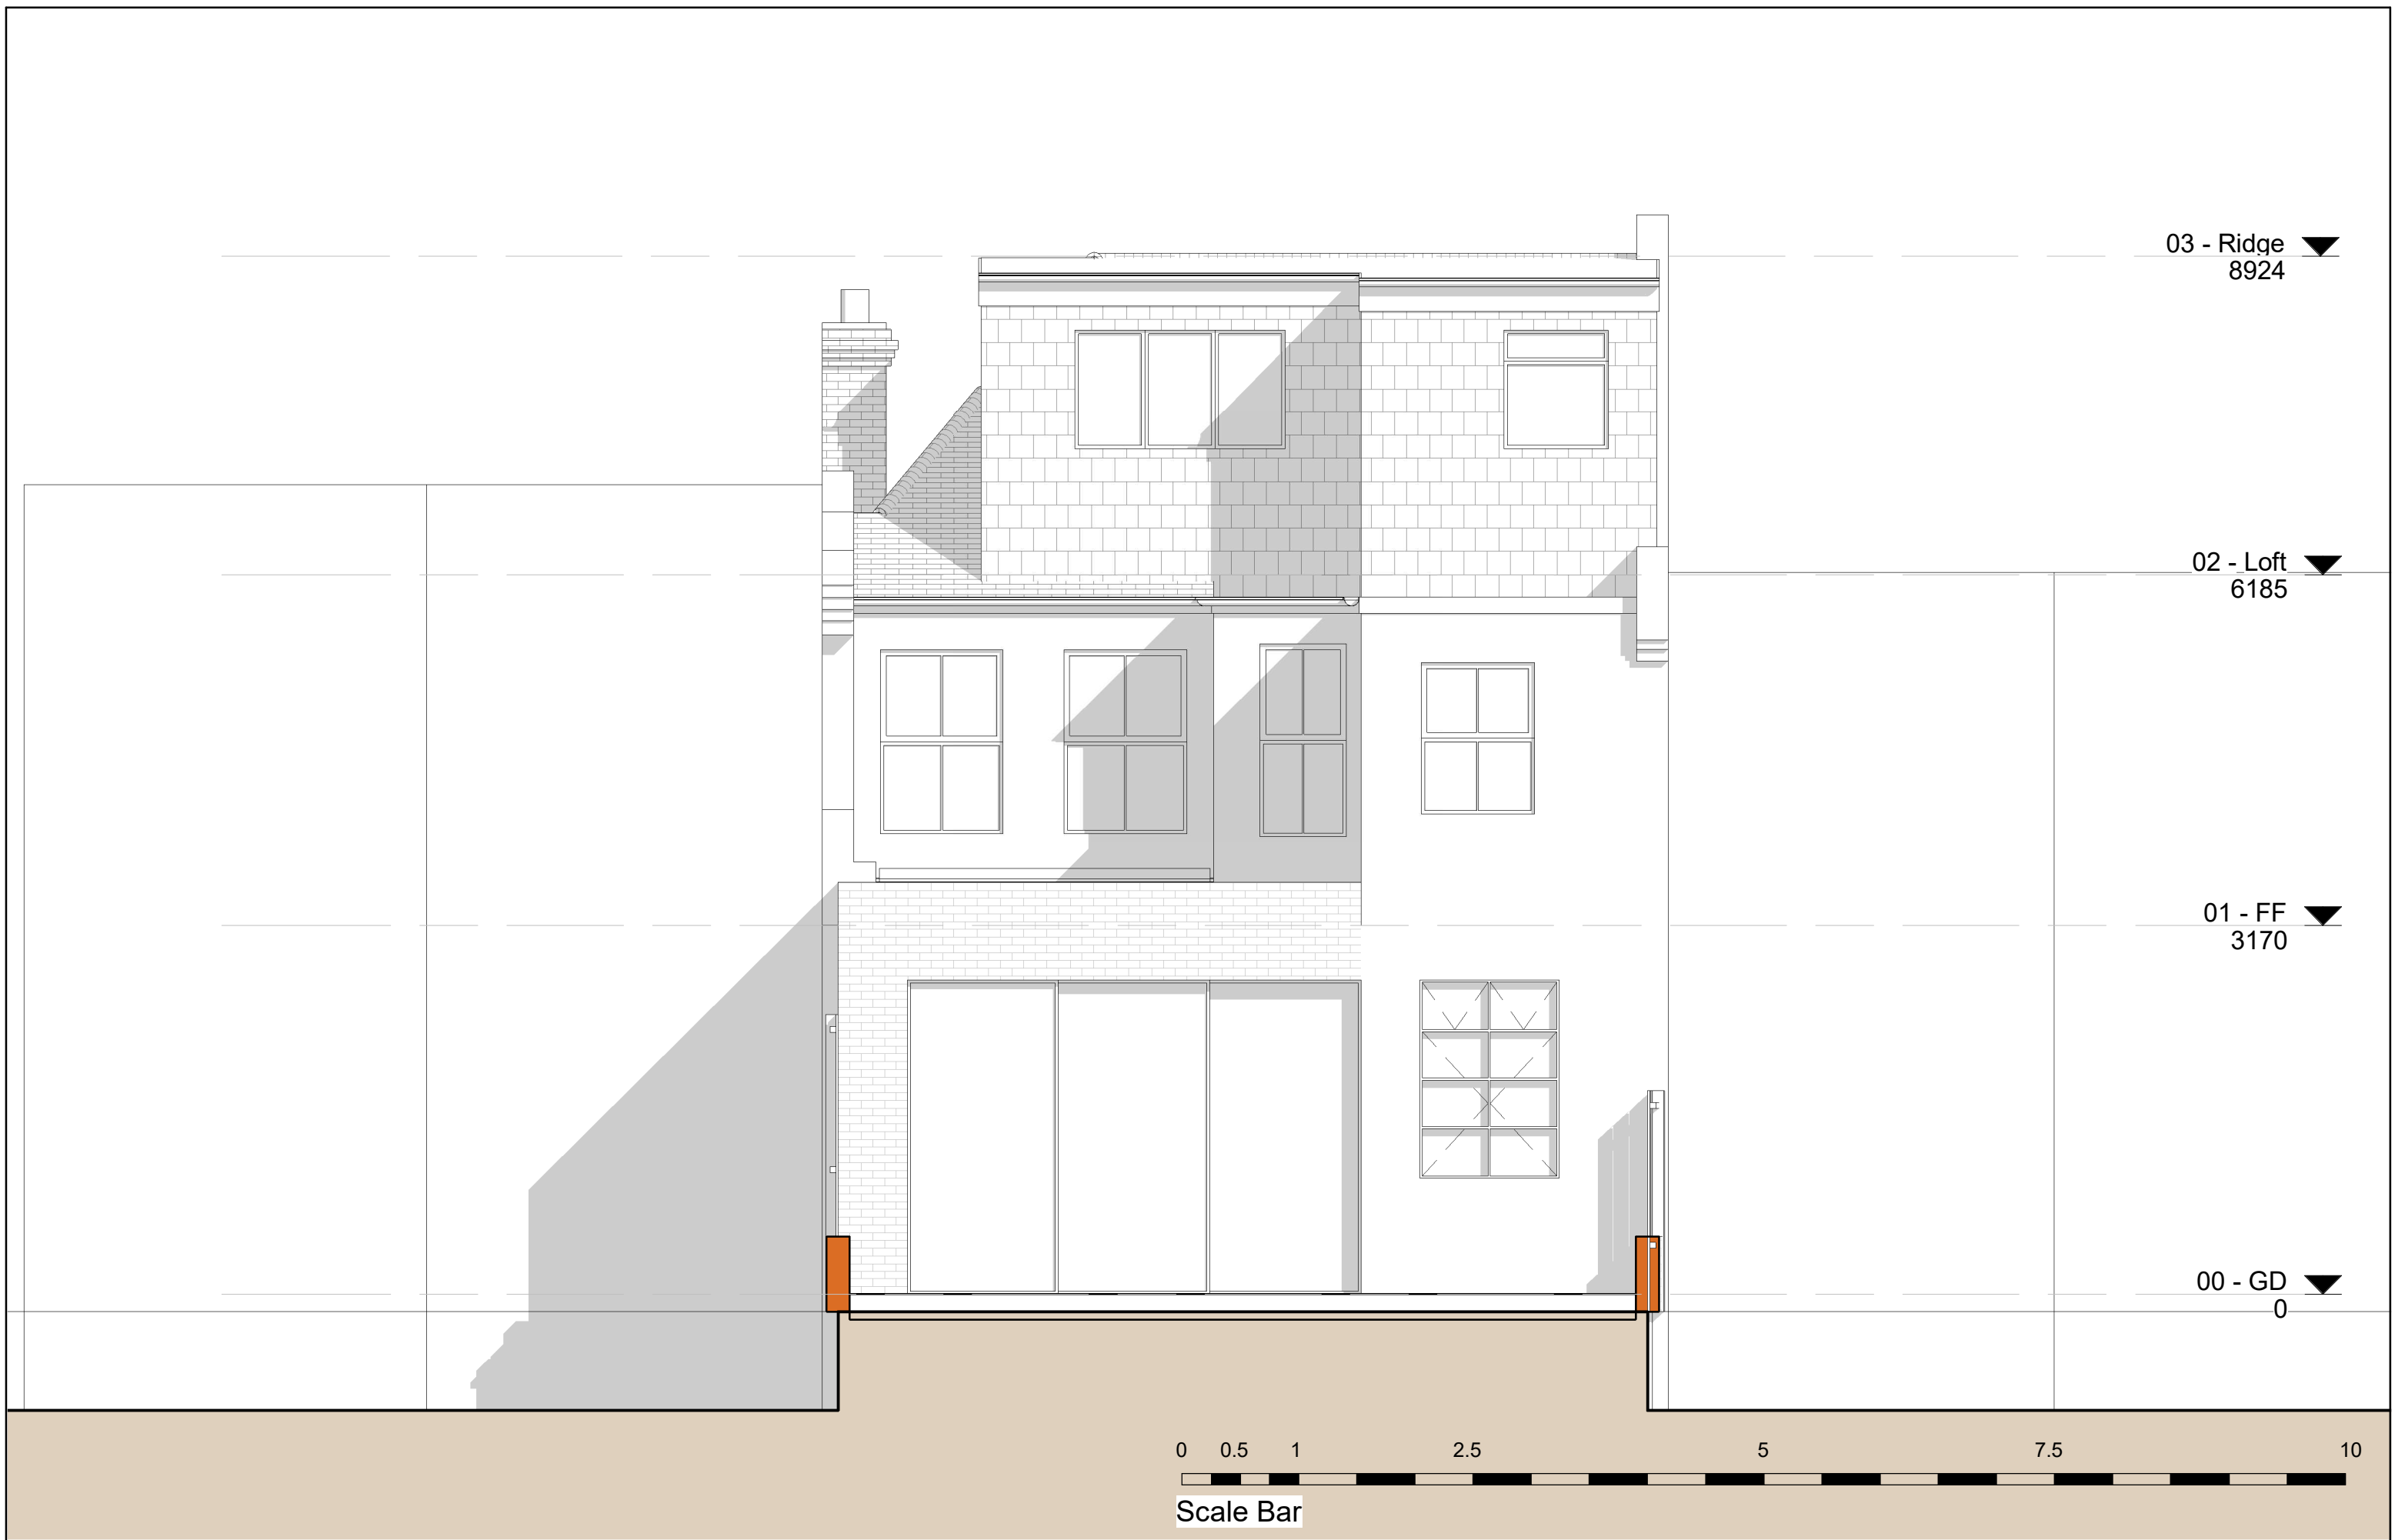

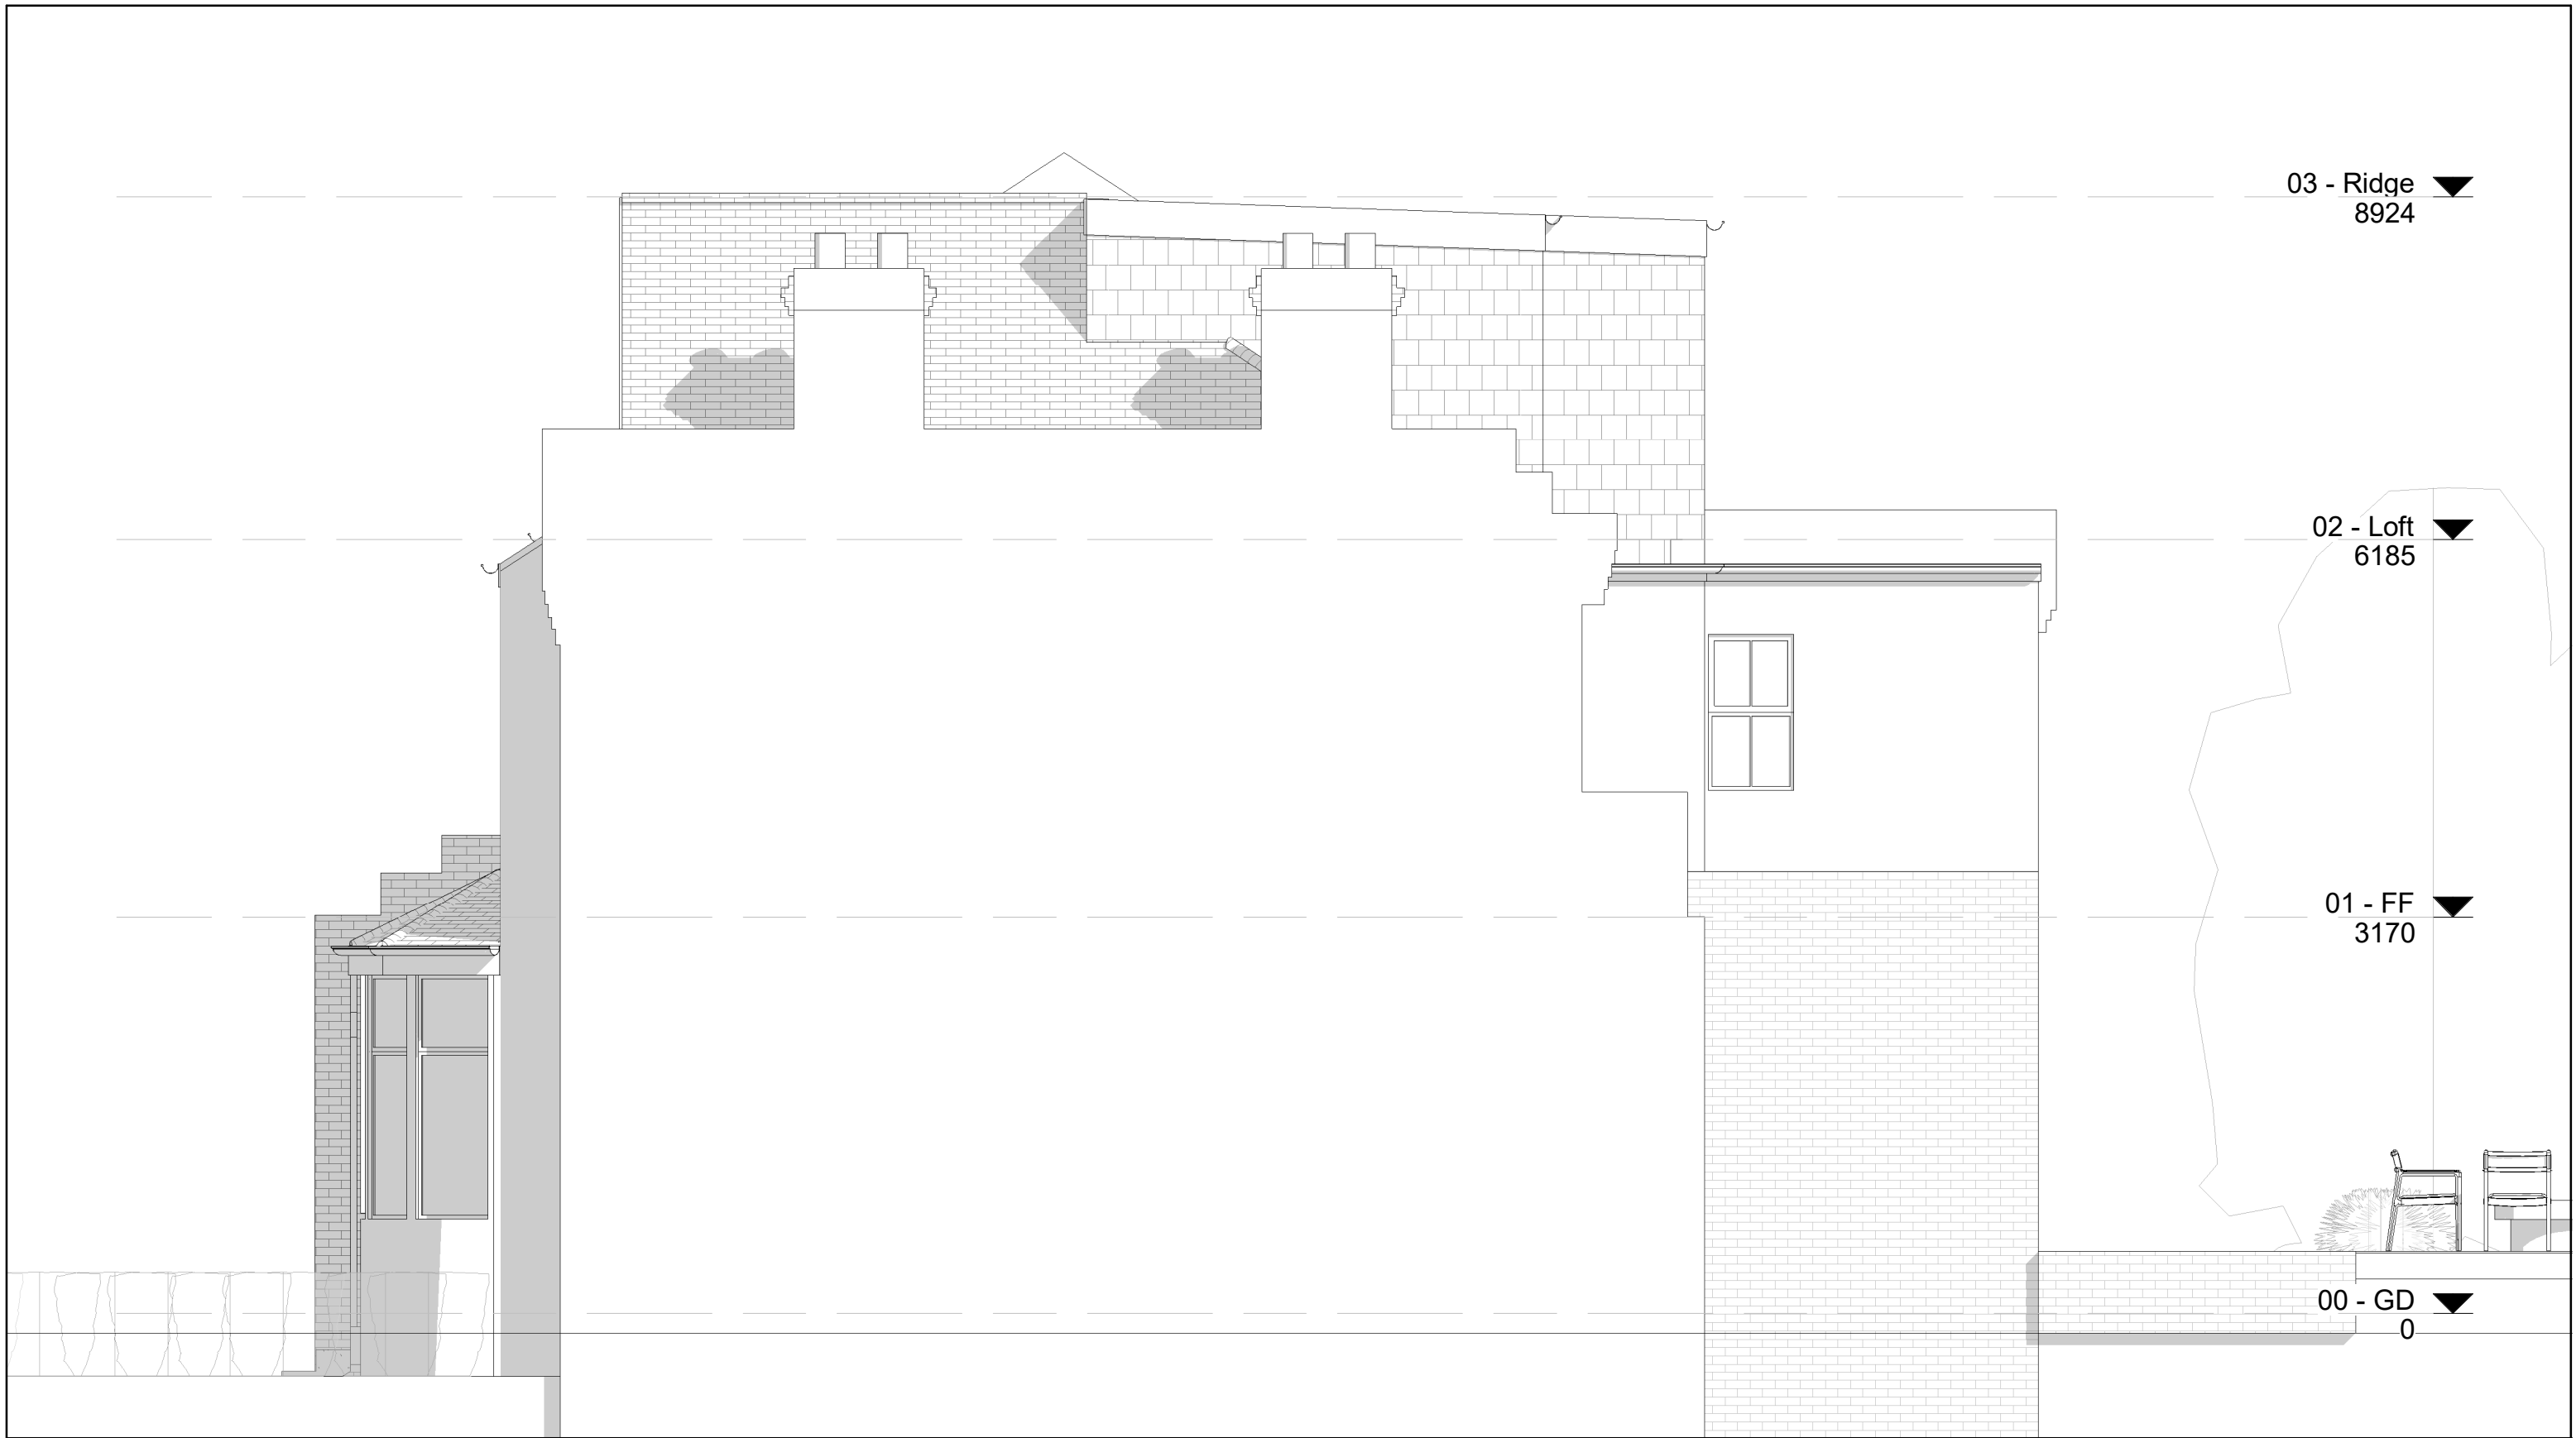

Scale Bar

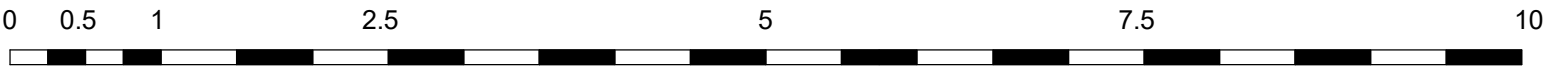

Scale Bar





Scale Bar



End of Report

Thank You!