


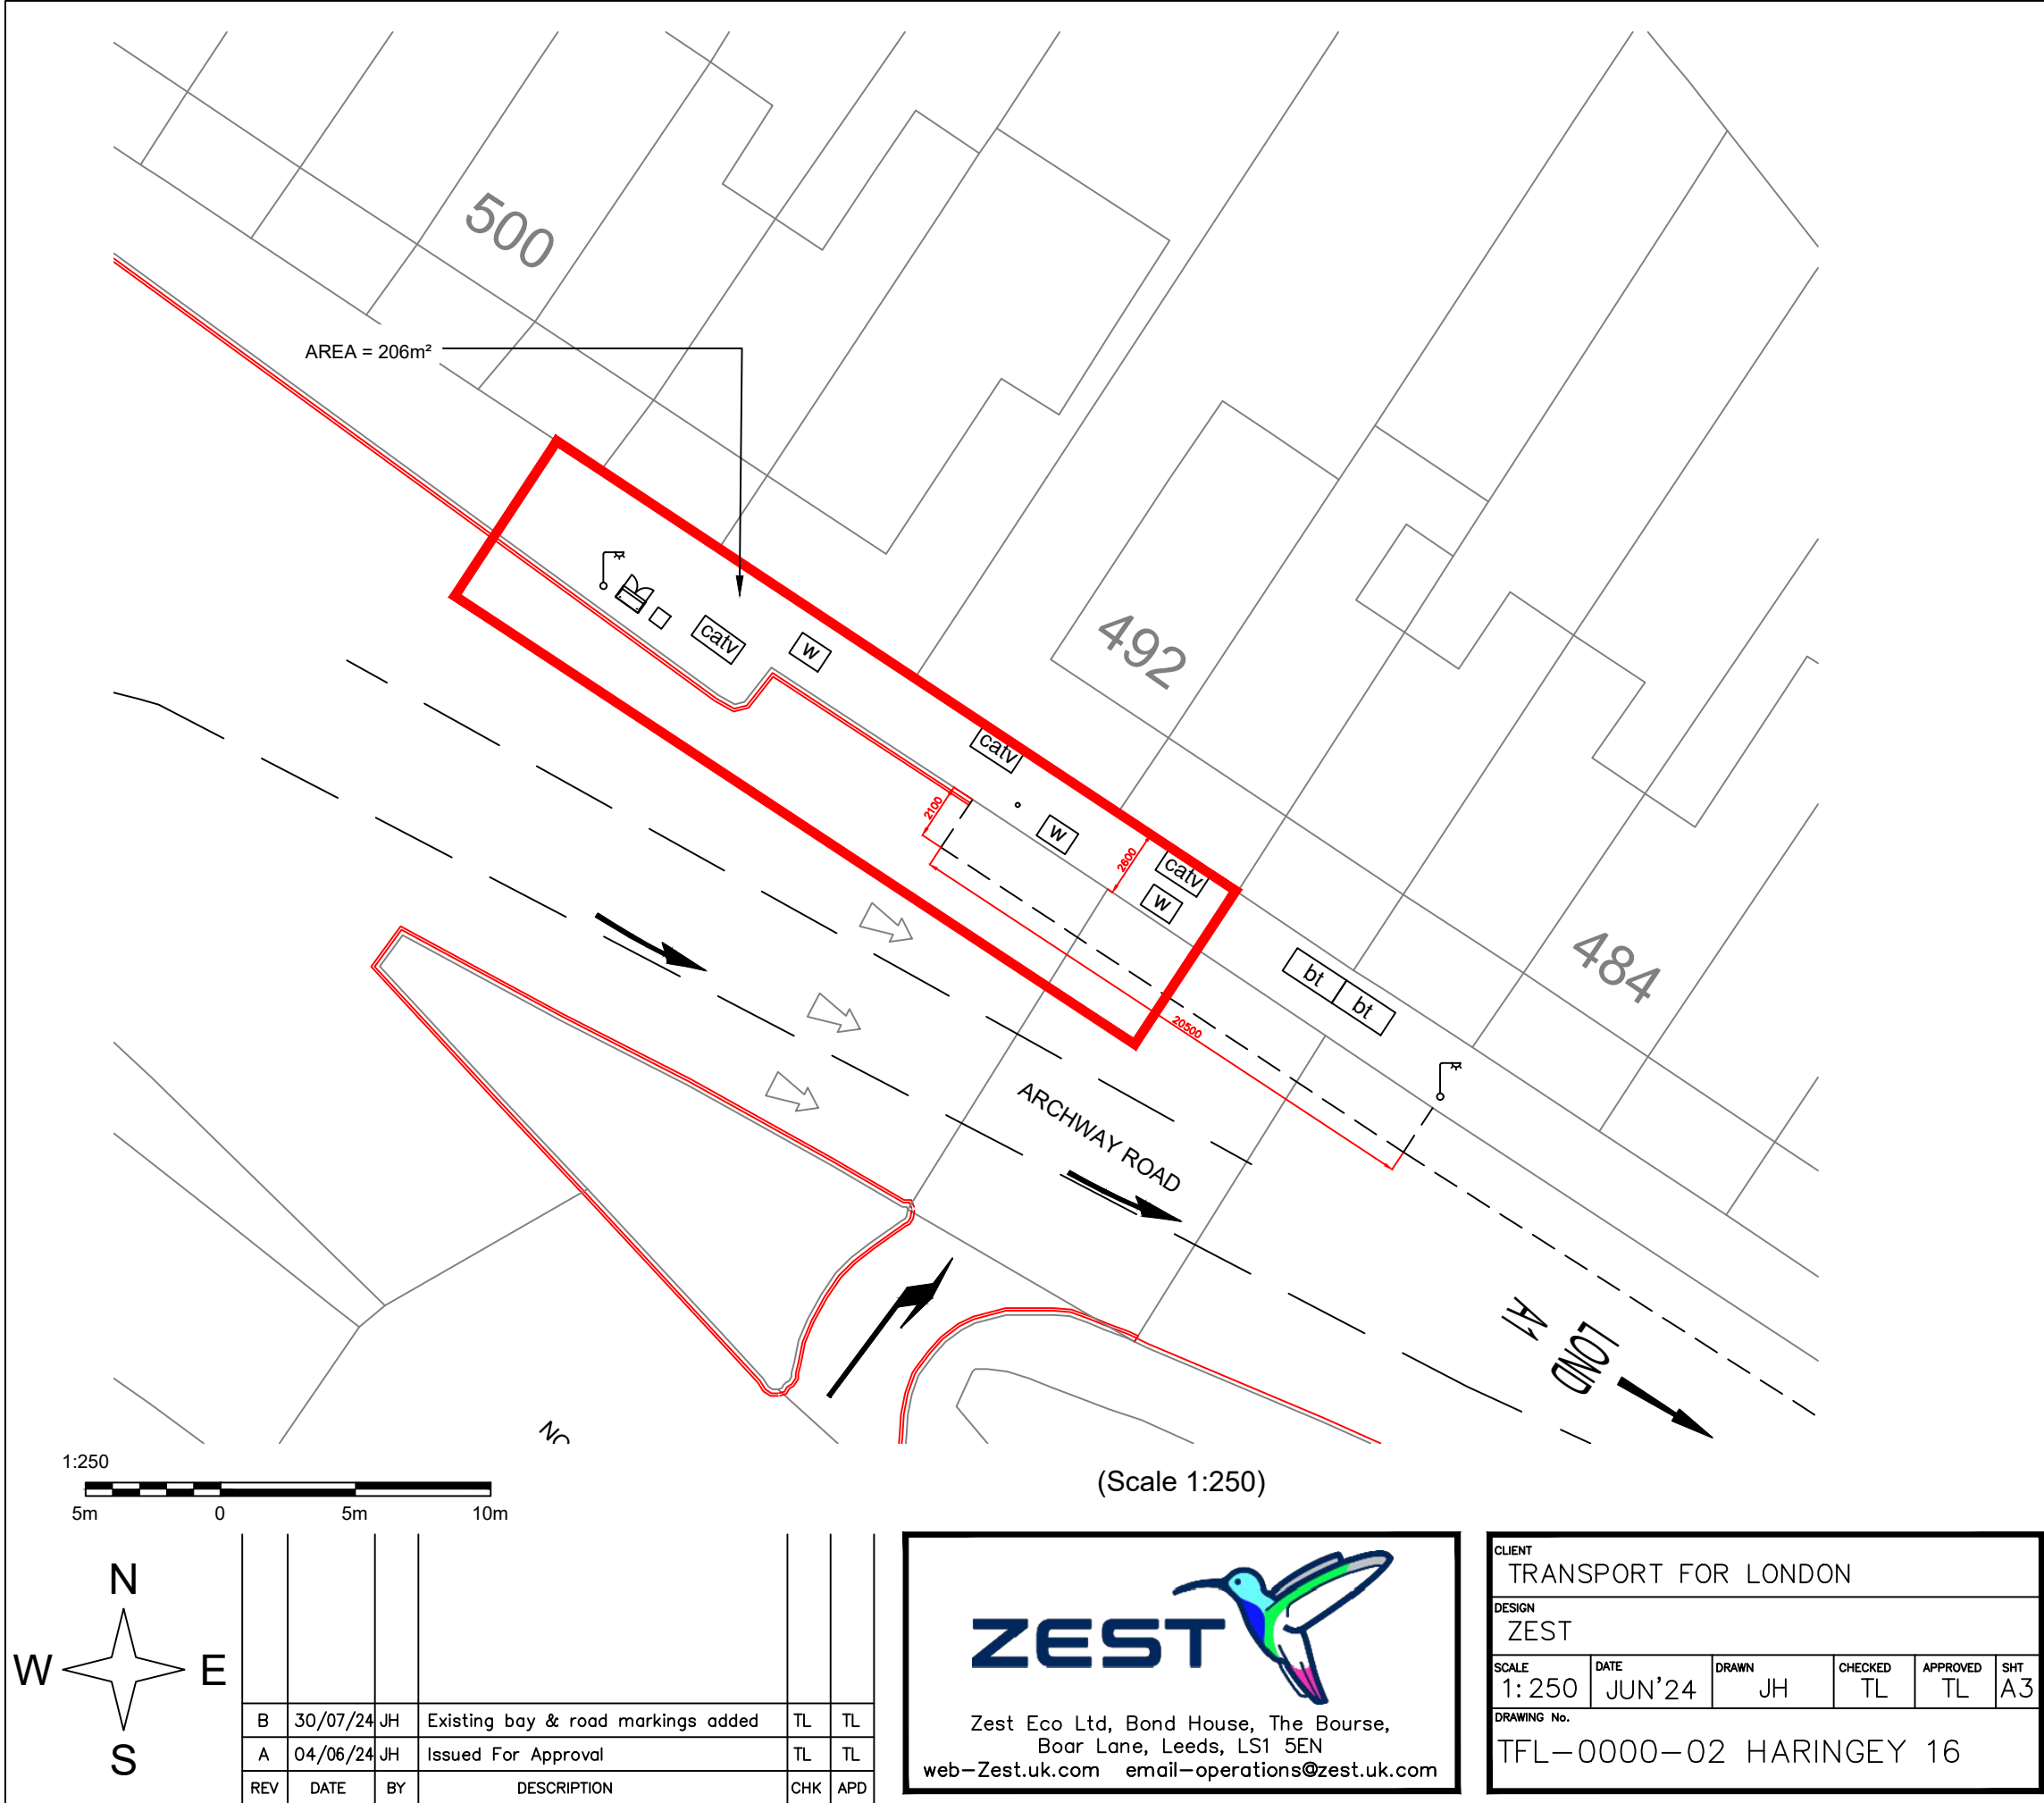


- Notes:
1. All Measurements Have Been Taken Using a Measuring Wheel & Therefore Are Accurate to the Nearest 100mm
 2. All Signs to Have a Minimum 450mm Lateral Clearance From Kerb Edge
 3. All Signs to be Installed with a Minimum Mounting Height of 2100mm

LEGEND

- bt Existing BT Chamber
- Existing Lamp Post
- Existing Sign Post (Non Electric)
- * Existing Sign Post (Electric)
- g Existing Gas Service/Chamber
- w Existing Water Service/Chamber
- h Existing Hydrant Service/Chamber
- catv Existing CATV Service/Chamber
- Existing Feeder Pillar
- Existing Metal Rainwater Gully
- Existing Metal Fence/ Railing
- Business Doorway
- Tree Position
- Existing Metal Bollard
- Existing Bench
- Existing Waste Bin
- Proposed Charge Point Deployment Location

SITE LOCATION PLAN - 1:1250

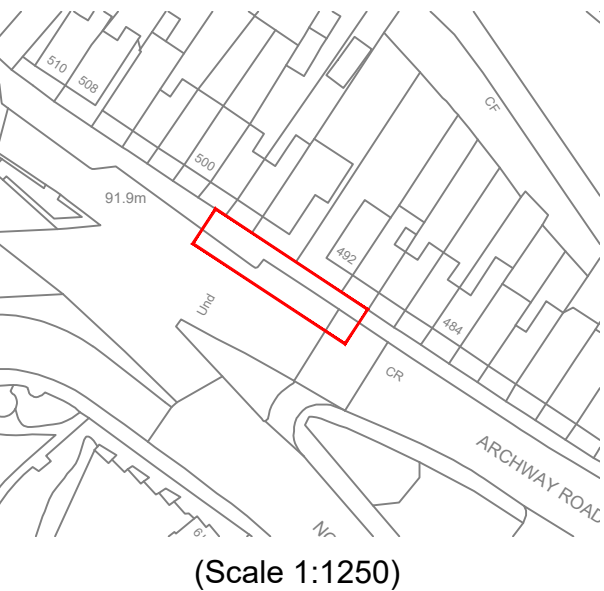

ZEST

Zest Eco Ltd, Bond House, The Bourse,
Boar Lane, Leeds, LS1 5EN
web-Zest.uk.com email-operations@zest.uk.com

CLIENT TRANSPORT FOR LONDON					
DESIGN ZEST					
SCALE 1: 250	DATE JUN'24	DRAWN JH	CHECKED TL	APPROVED TL	SHT A3
DRAWING No. TFL-0000-02 HARINGEY 16					

PROJECT TFL ON STREET RAPID – BATCH 2
TITLE EXISTING LAYOUT