
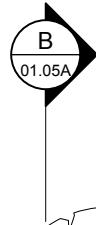






0.0 1.0 3.0 6.0m

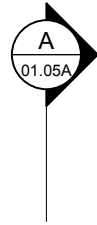

CRANLEY GARDENS

crossover



PAVEMENT

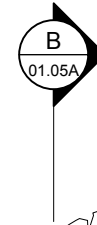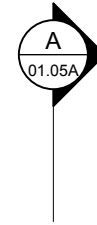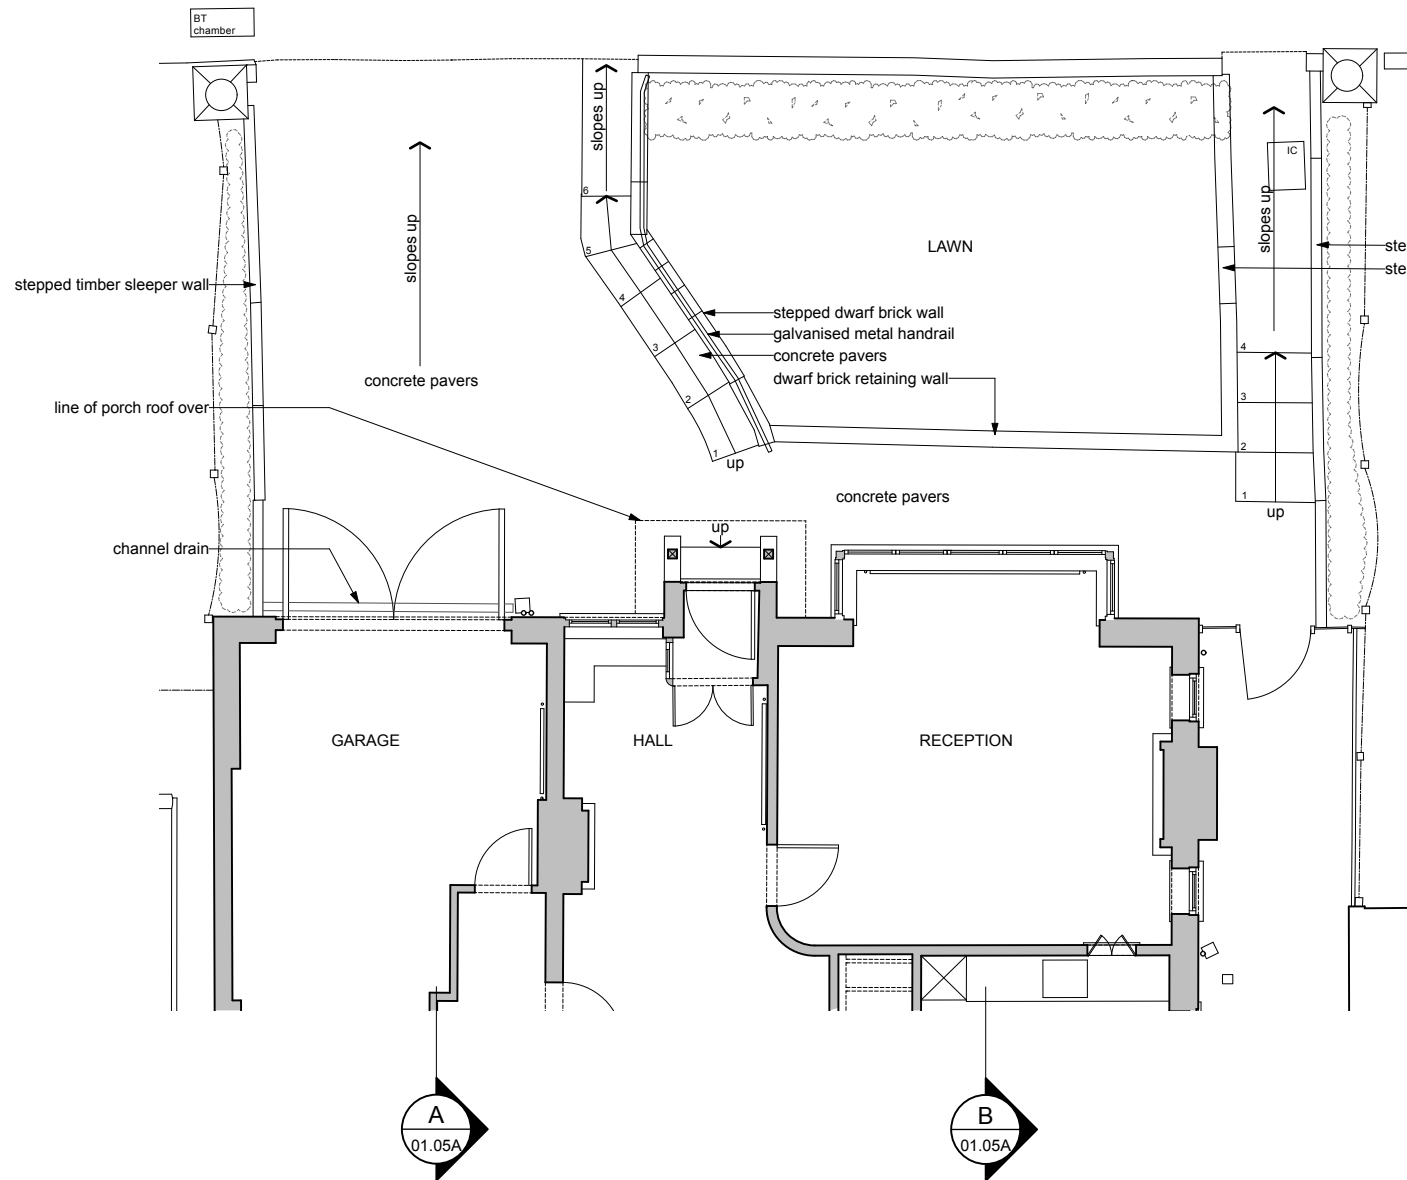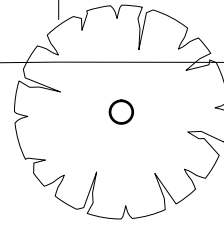

CRANLEY GARDENS

extg. crossover

PAVEMENT

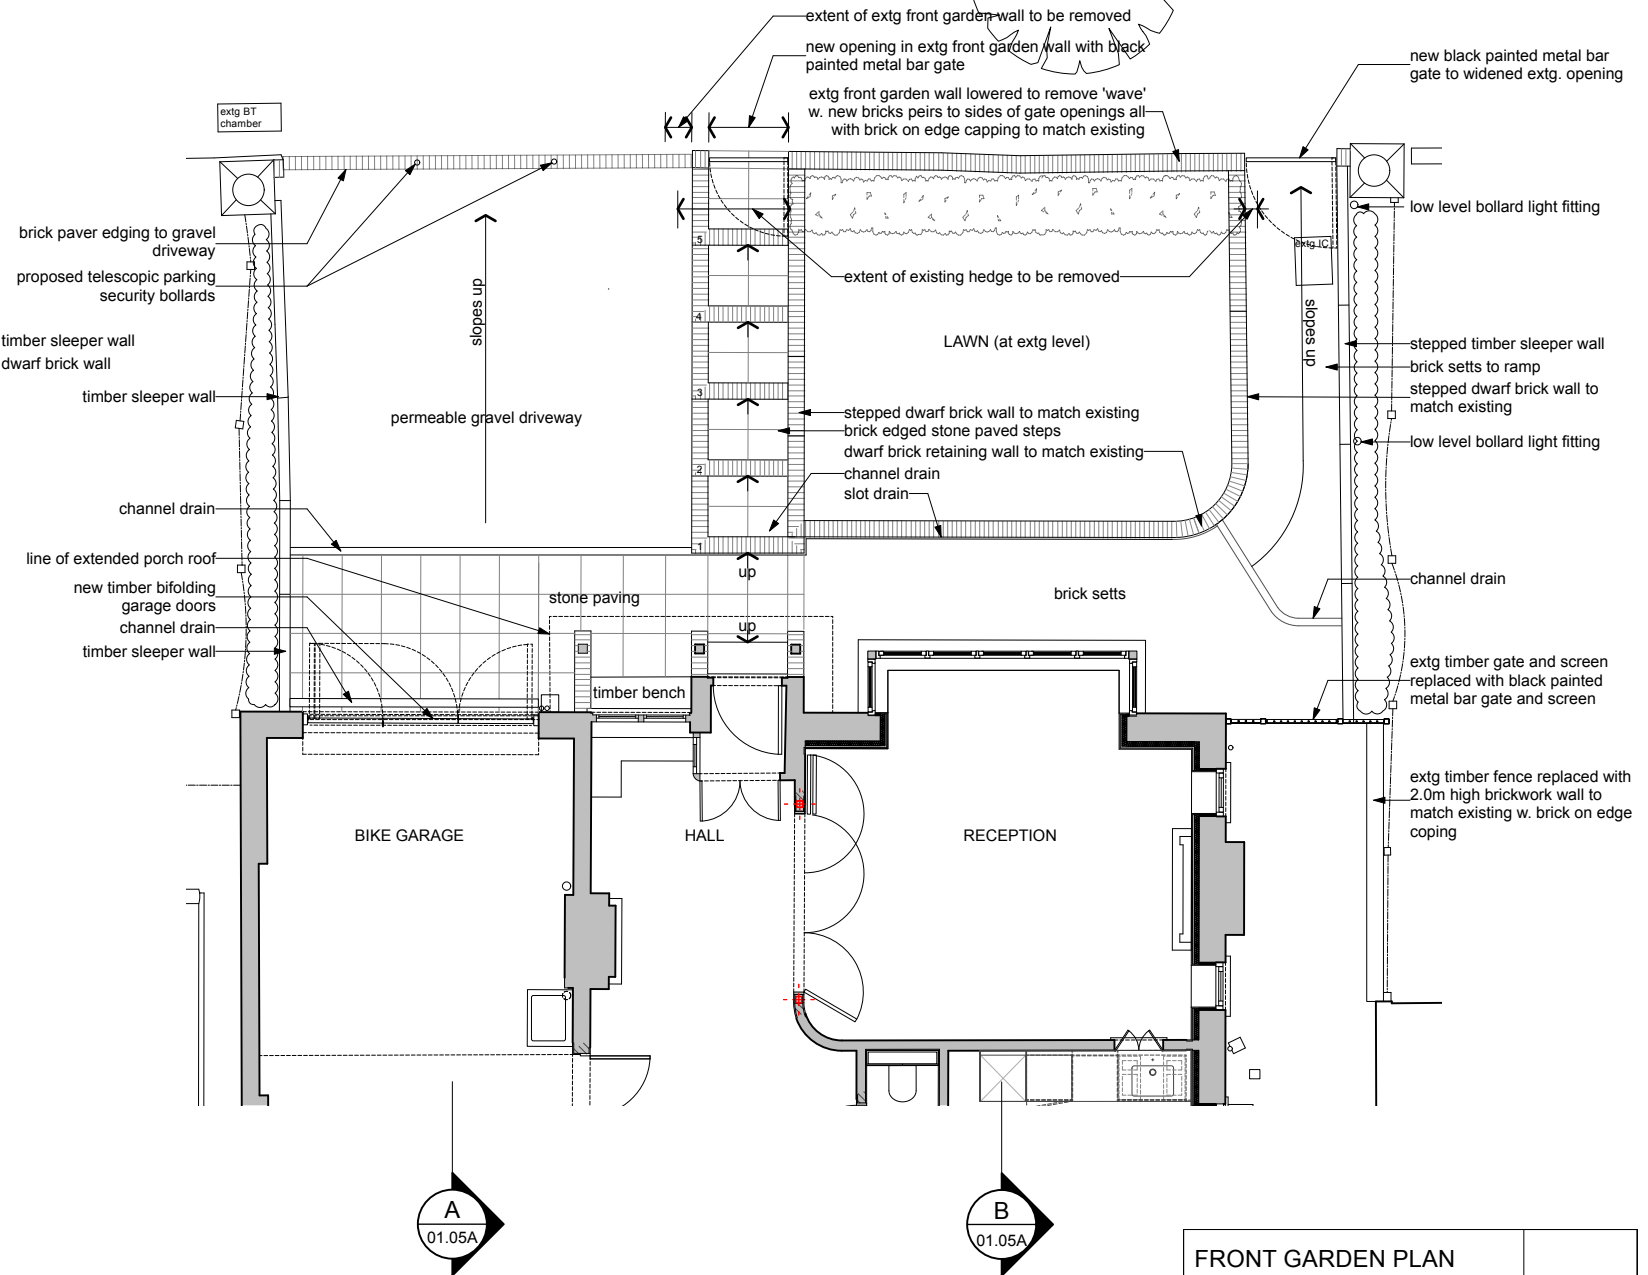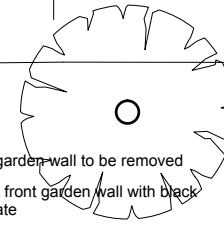

1 FRONT GARDEN PLAN AS EXISTING
Scale: 1:100

2 FRONT GARDEN PLAN AS PROPOSED
Scale: 1:100

FRONT GARDEN PLAN AS EXISTING AND AS PROPOSED	01.02A
145 Cranley Gardens London N10 3AG	2409.P
for Caroline and Ian Heartfield	1:100
Steven Pollock Architects © 07403 798 922	03/26