


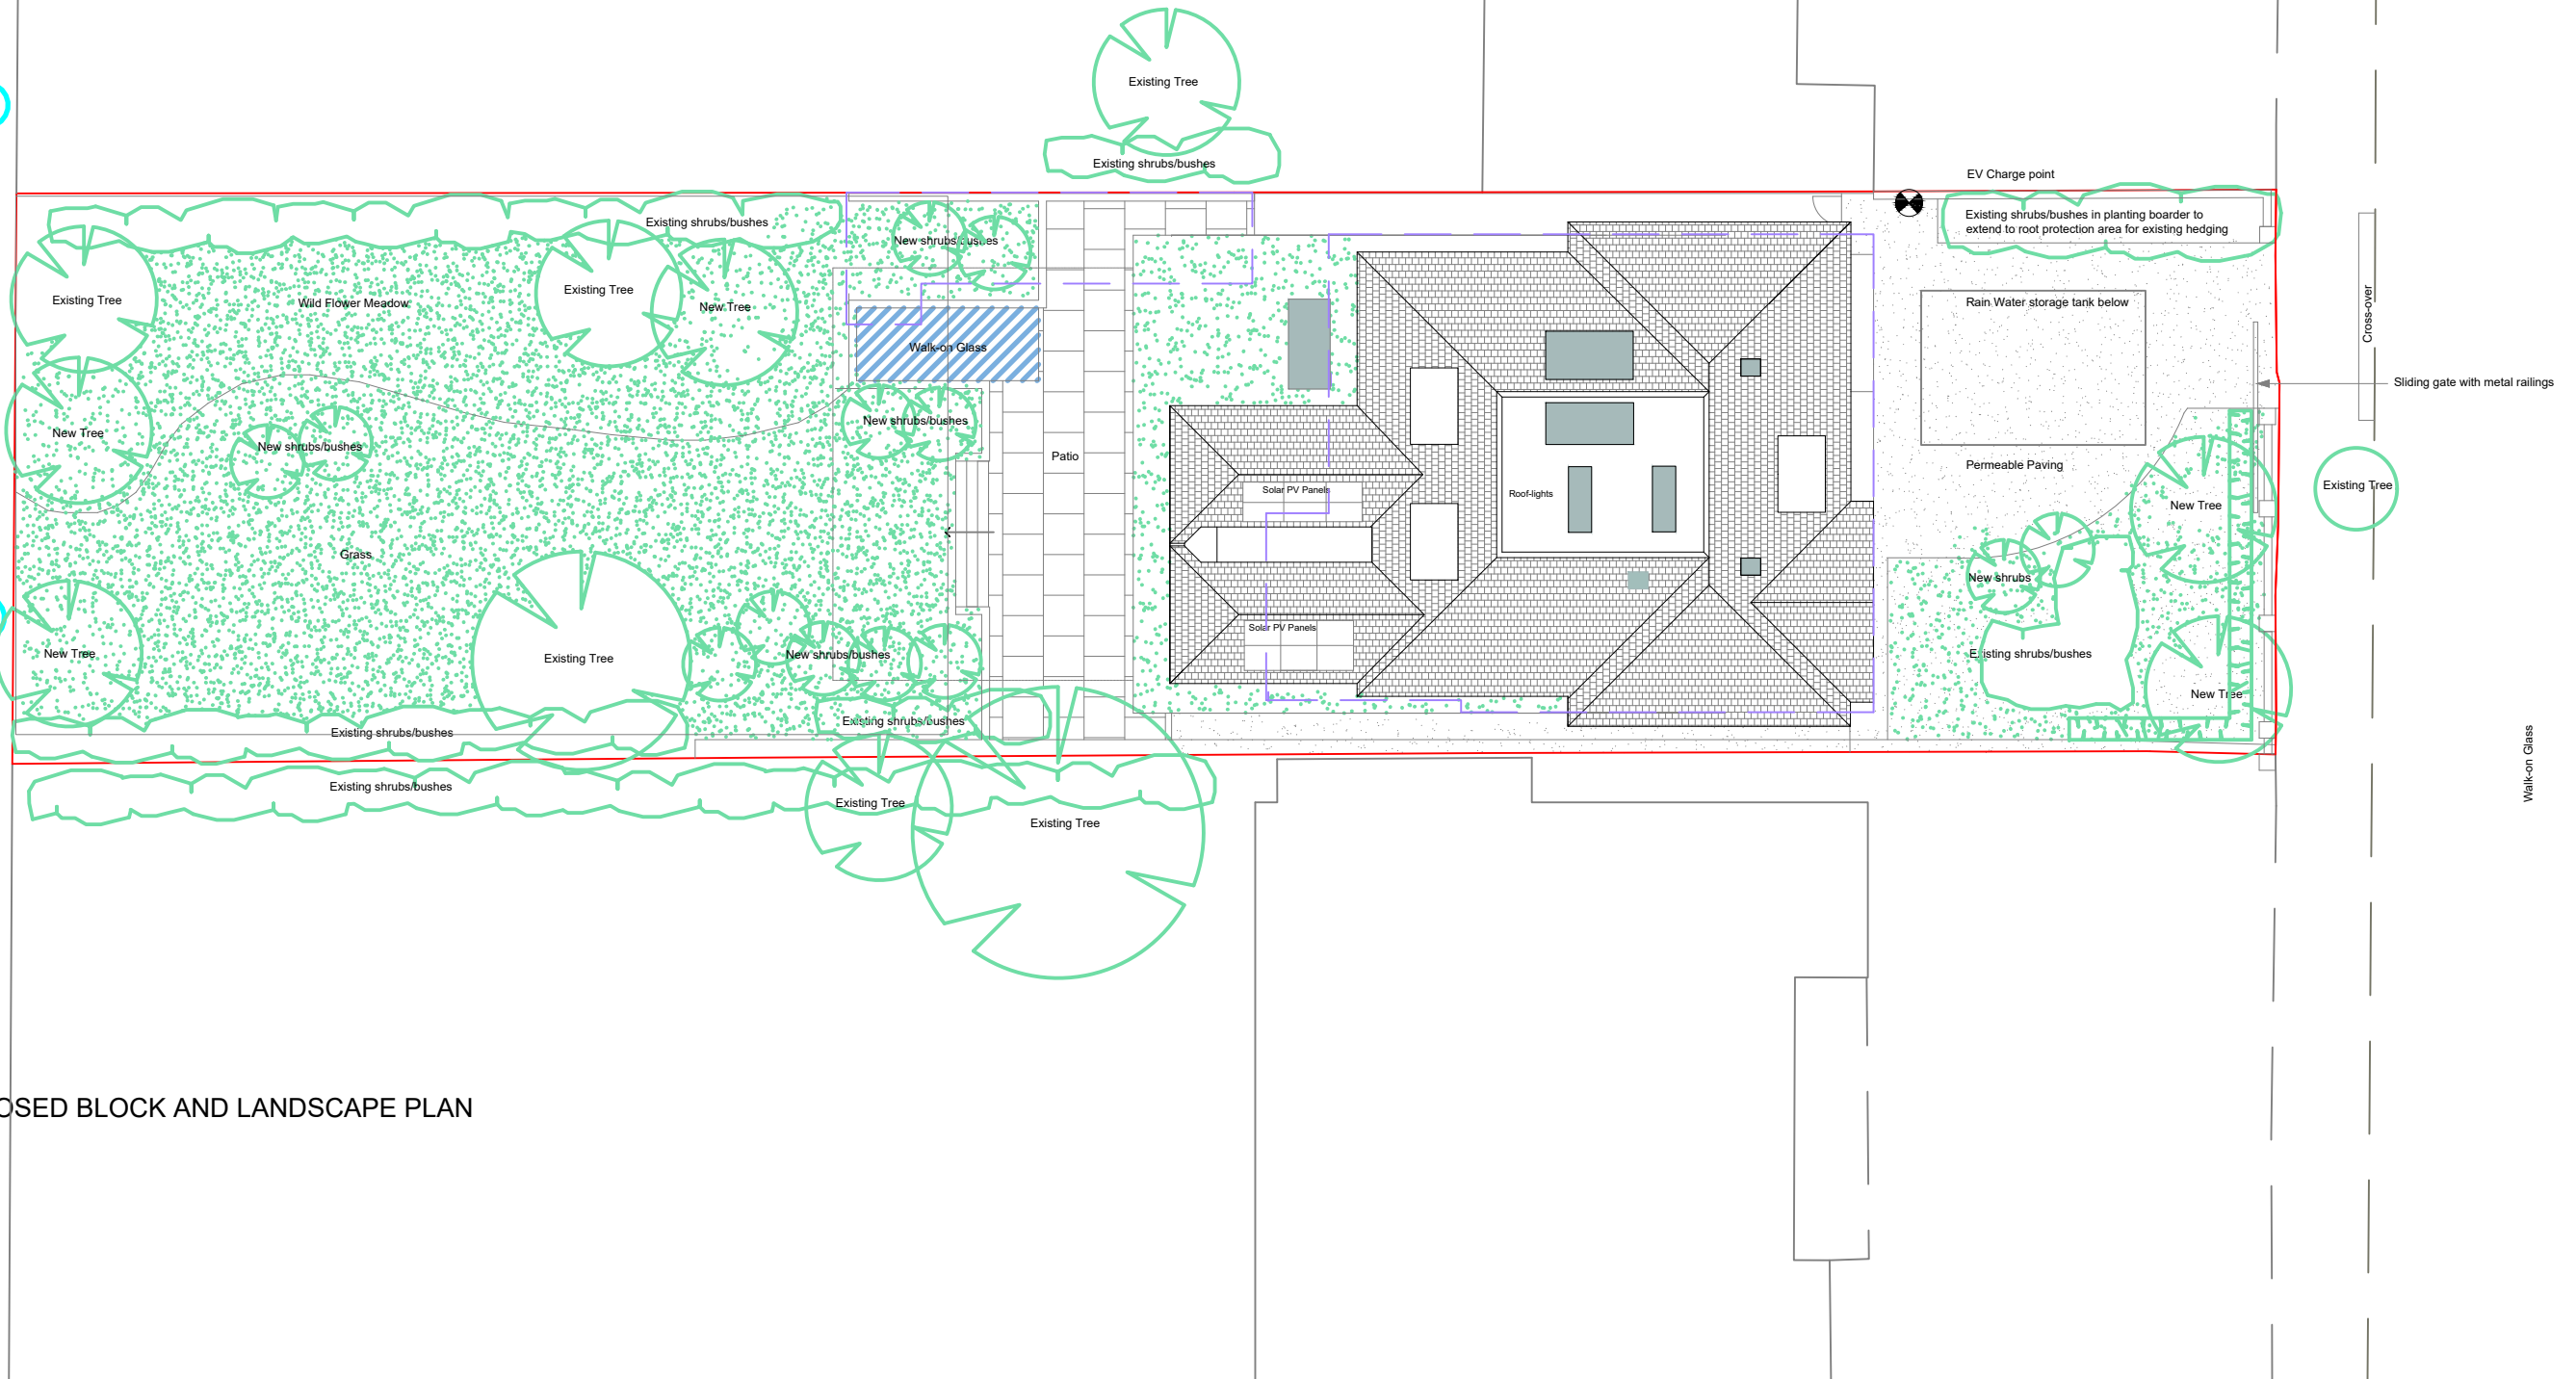

PROPOSED BLOCK AND LANDSCAPE PLAN



Line of existing buildings

Site 63 Sheldon Avenue


Title Proposed Block and Landscape Plan

Drawing Number
167/005D

Date
April 2022

Scale
1:200@A3

Status
Planning

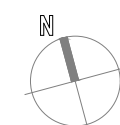

Studio Y2 PARTNERSHIP
Architecture & Planning

1339 High Road
info@studioy2.co.uk

London N20 9HR
020 84463433

0m 5m

Copyright in this drawing remains with Studio Y2 LLP and no express or implied licence is granted by way of this drawings or otherwise to reproduce or use this drawing or the design contained in it: Scale bar for Planning Only : All dimensions to be checked on site