


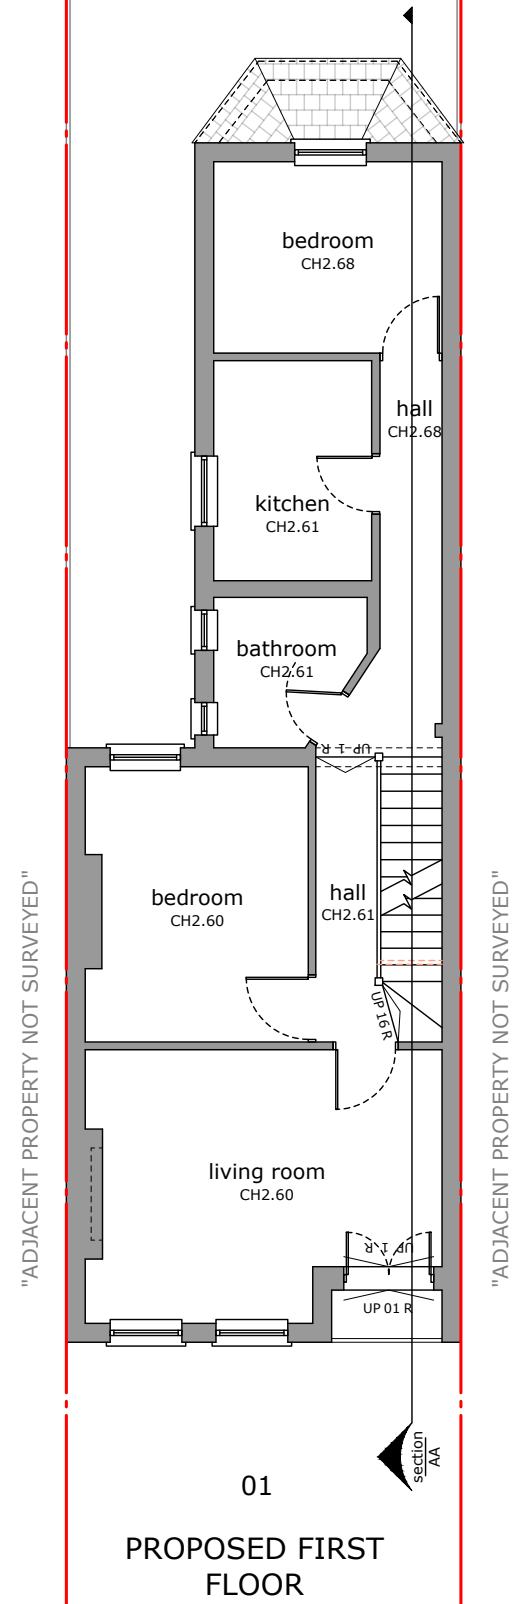
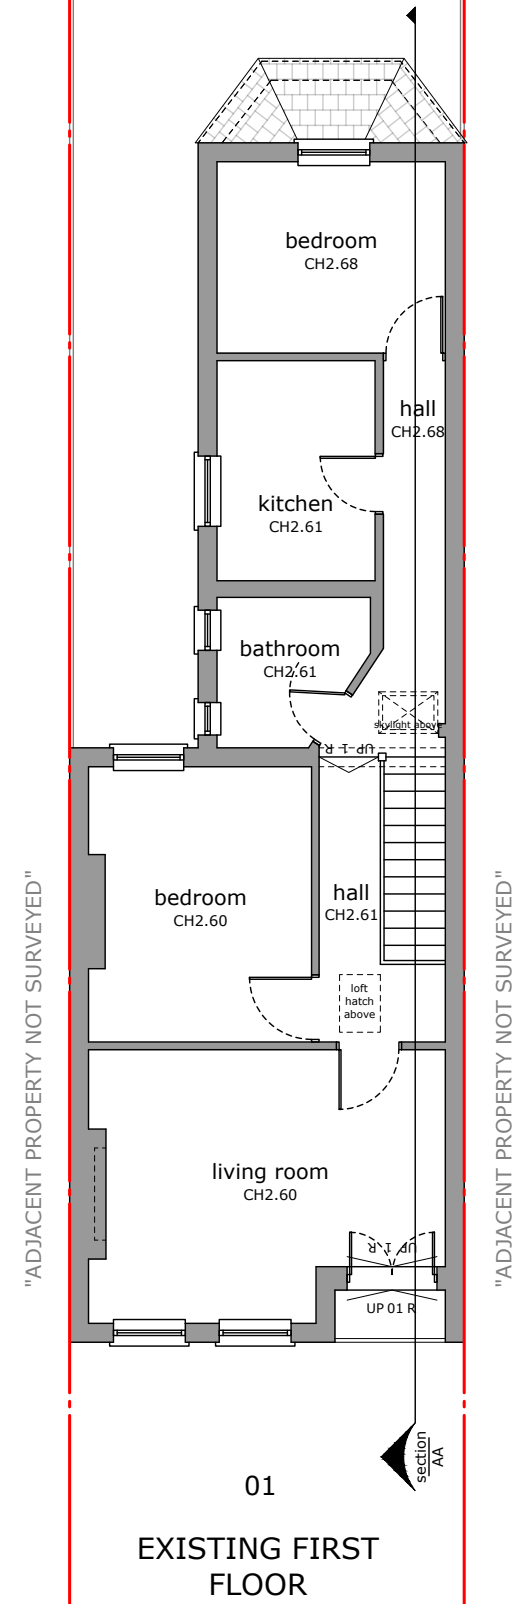
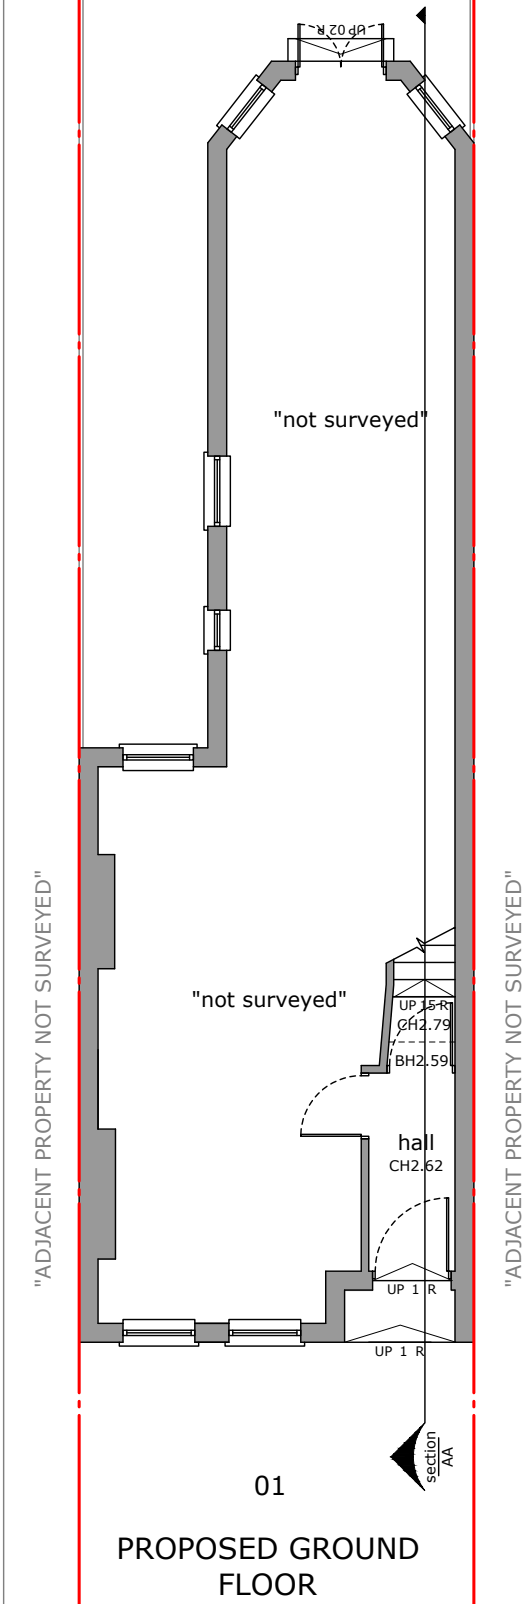
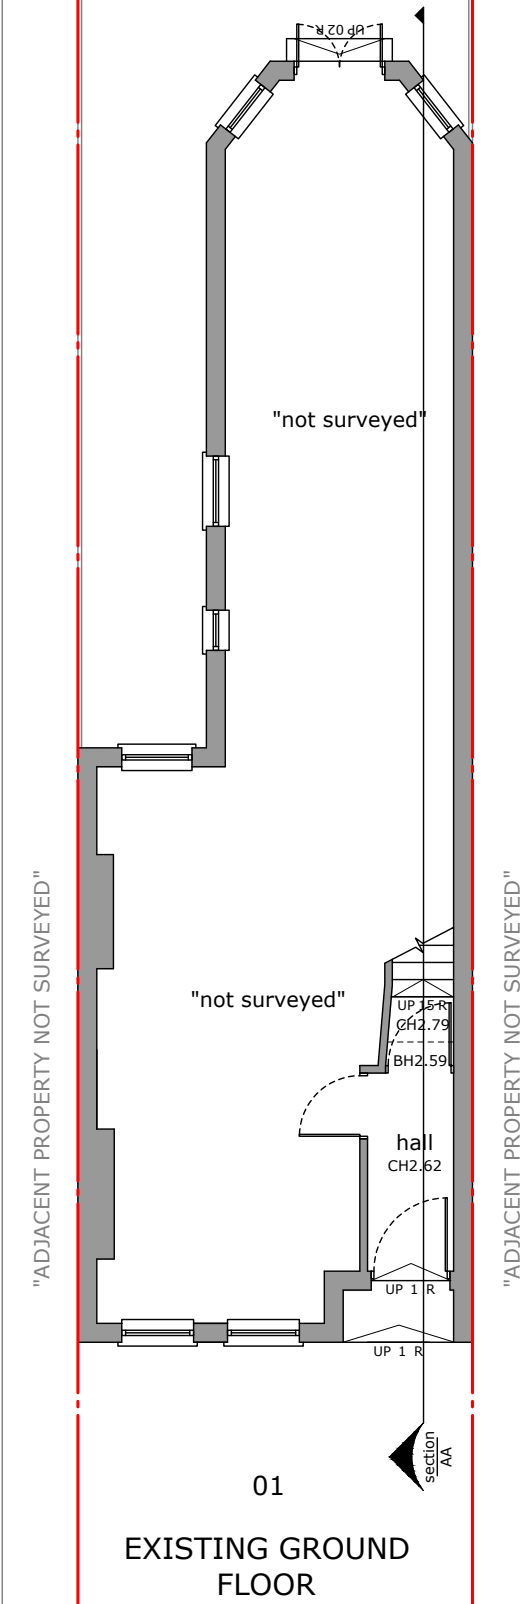
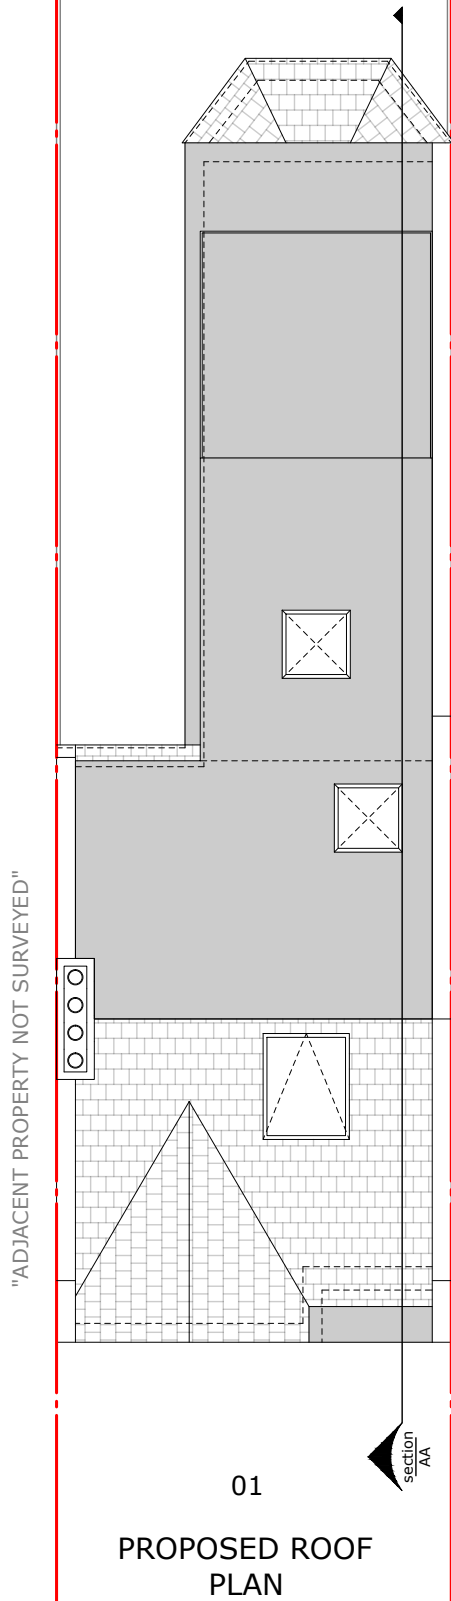



Drawing title: Ground and First Fl plans	Revision: ----	Scale 1:100 @ A3	Drawn by: DO	Job No: LW202600006	Job address: 1 Rusper Road N22 6QT	Client: Ms H. Woods
Drawing No: 01	Date: 02/04/2026		Phase: App	Council: Haringey	Job type: Loft conversion	Consultant: SB

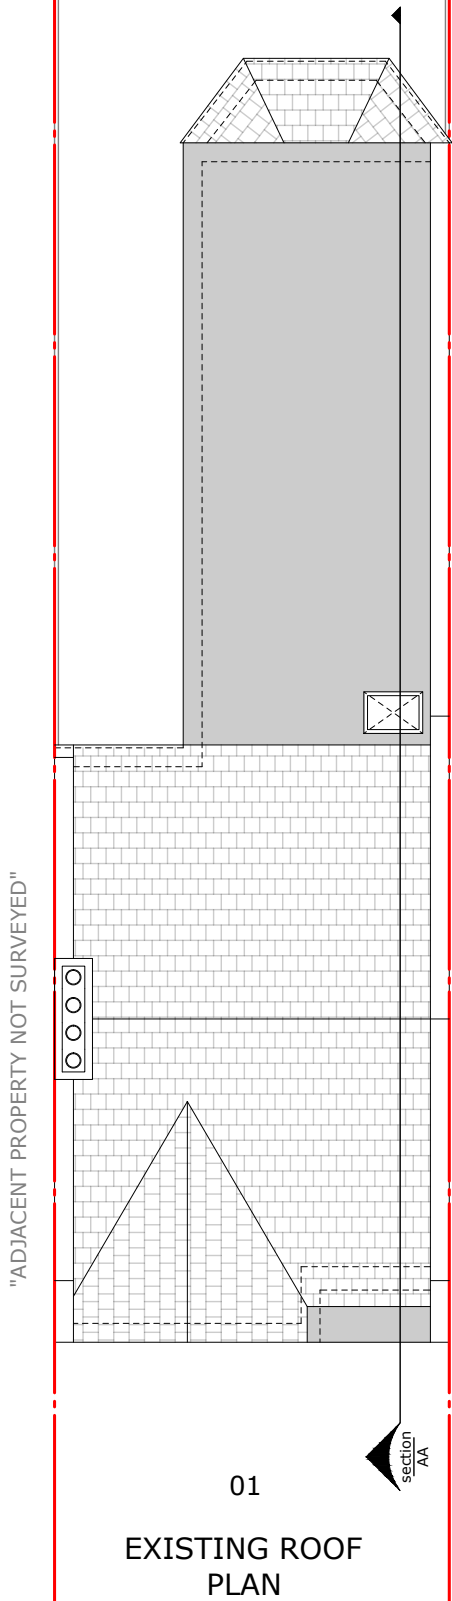

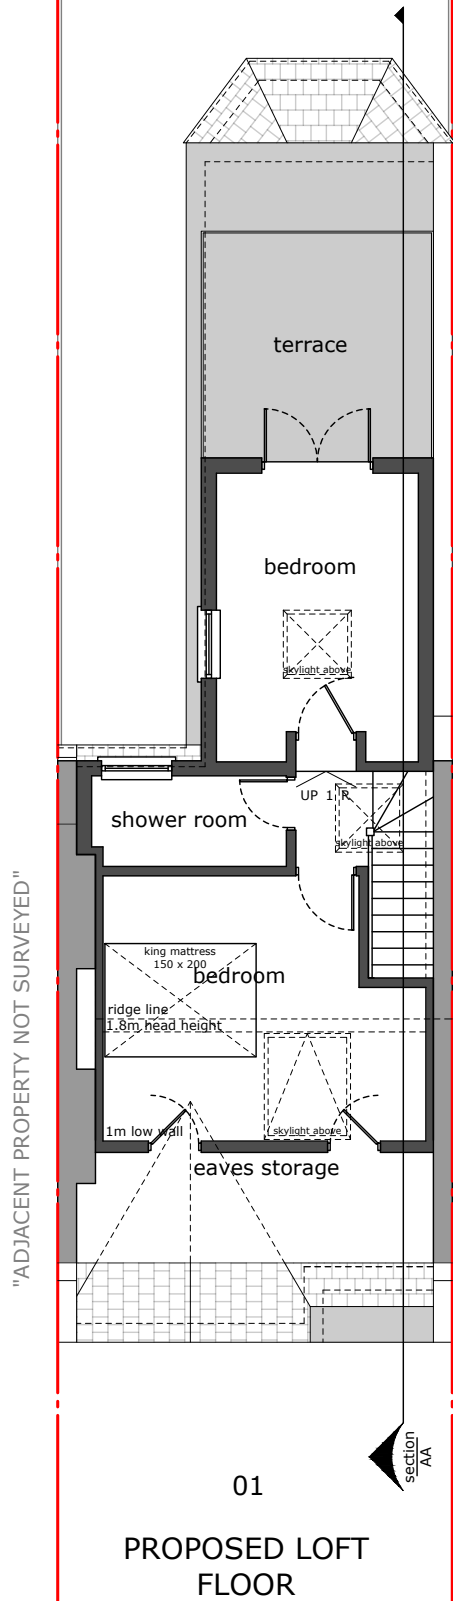

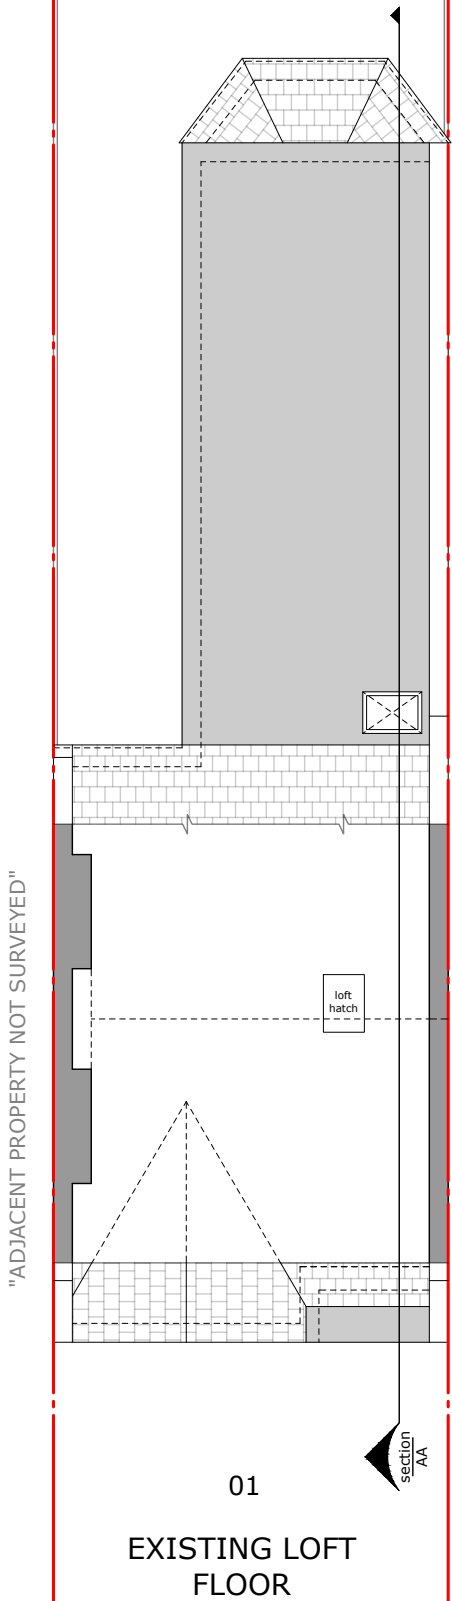

Drawing title: Proposed Loft FI	Revision: ----	Scale 1:50 @ A3	Drawn by: DO	Job No: LW202600006	Job address: 1 Rusper Road N22 6QT	Client: Ms H. Woods
Drawing No: 03	Date: 02/04/2026		Phase: App	Council: Haringey	Job type: Loft conversion	Consultant: SB

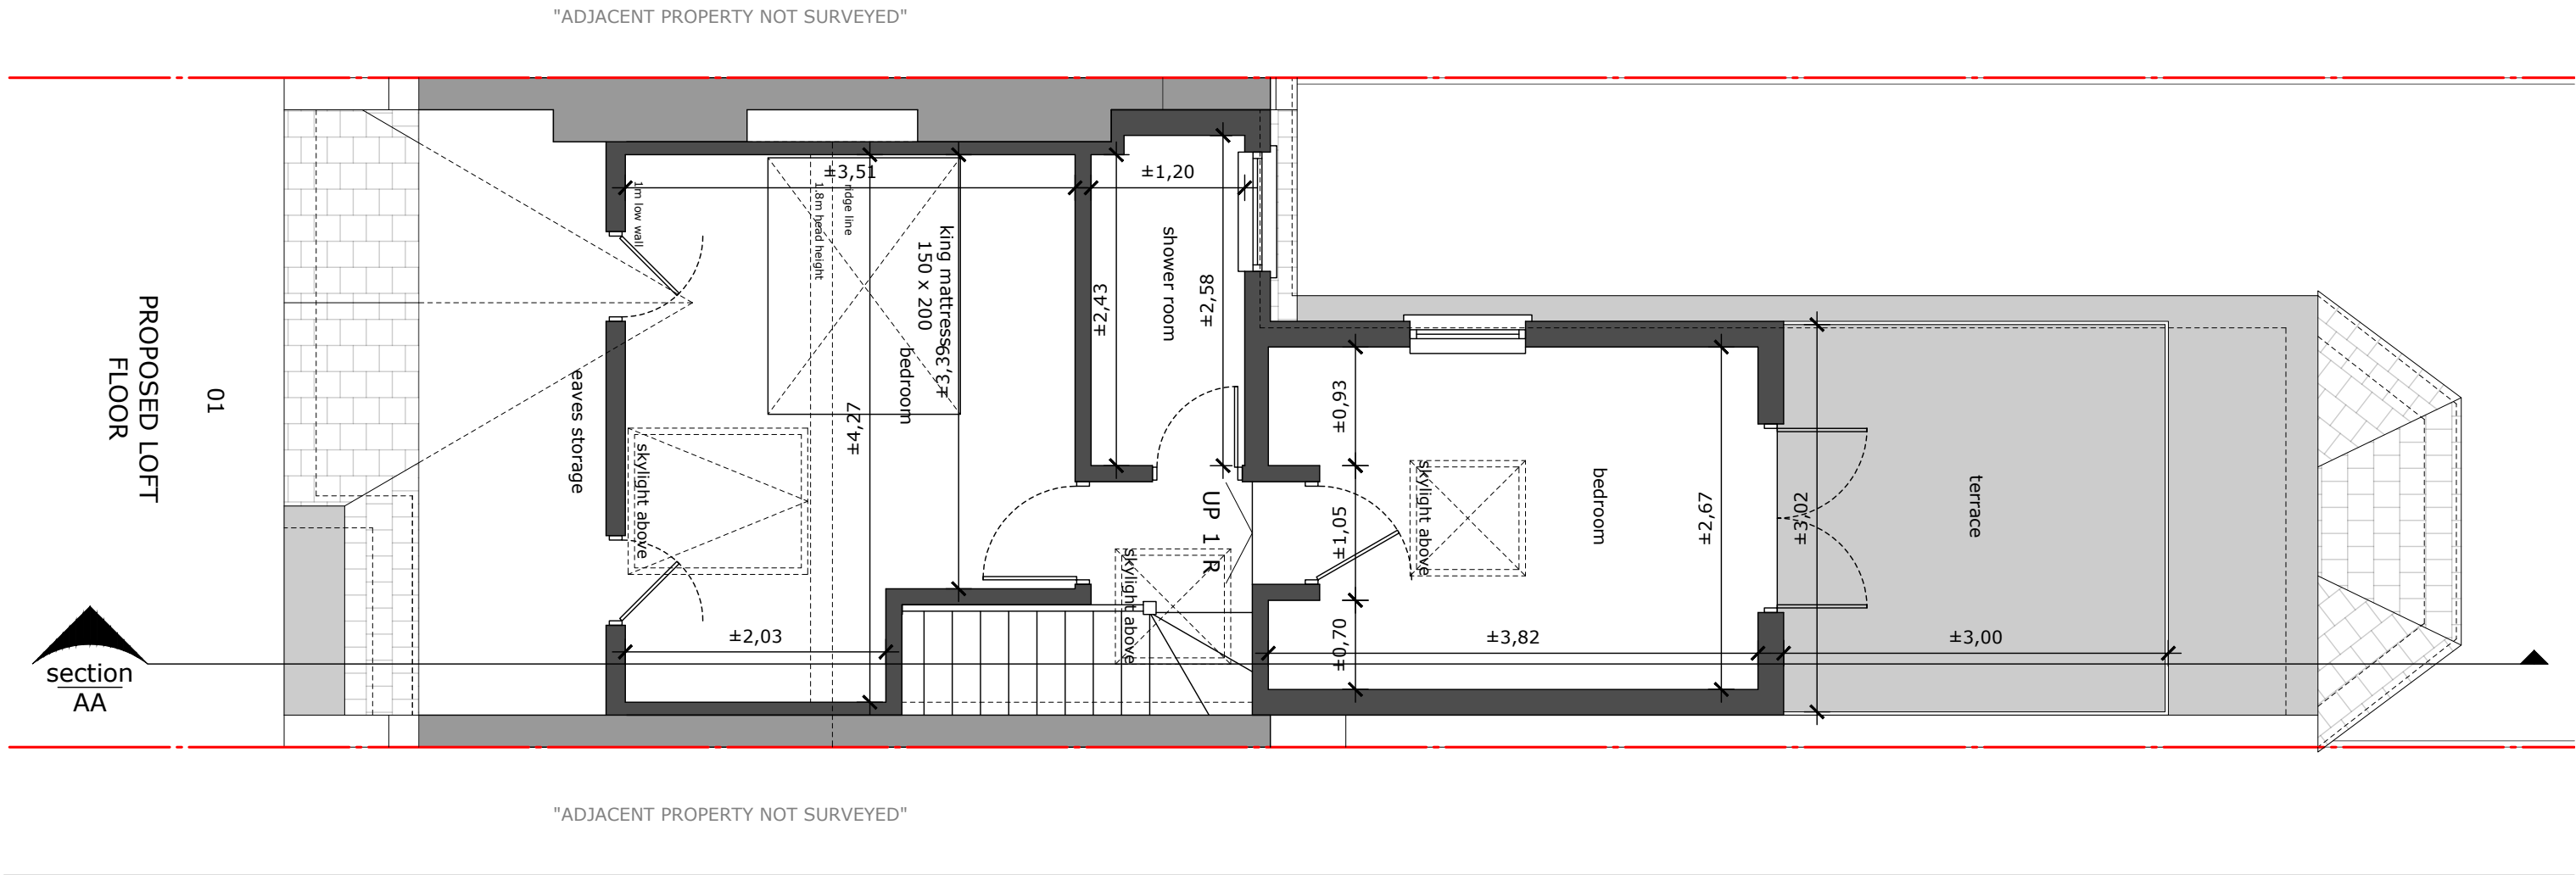


Drawing title: Elevations	Revision: ----	Scale 1:100 @ A3	Drawn by: DO	Job No: LW202600006	Job address: 1 Rusper Road N22 6QT	Client: Ms H. Woods
Drawing No: 04	Date: 02/04/2026		Phase: App	Council: Haringey	Job type: Loft conversion	Consultant: SB






Drawing title: Side Elevations	Revision: ----	Scale 1:100 @ A3	Drawn by: DO	Job No: LW202600006	Job address: 1 Rusper Road N22 6QT	Client: Ms H. Woods
Drawing No: 05	Date: 02/04/2026	 0 1 2 3m	Phase: App	Council: Haringey	Job type: Loft conversion	Consultant: SB

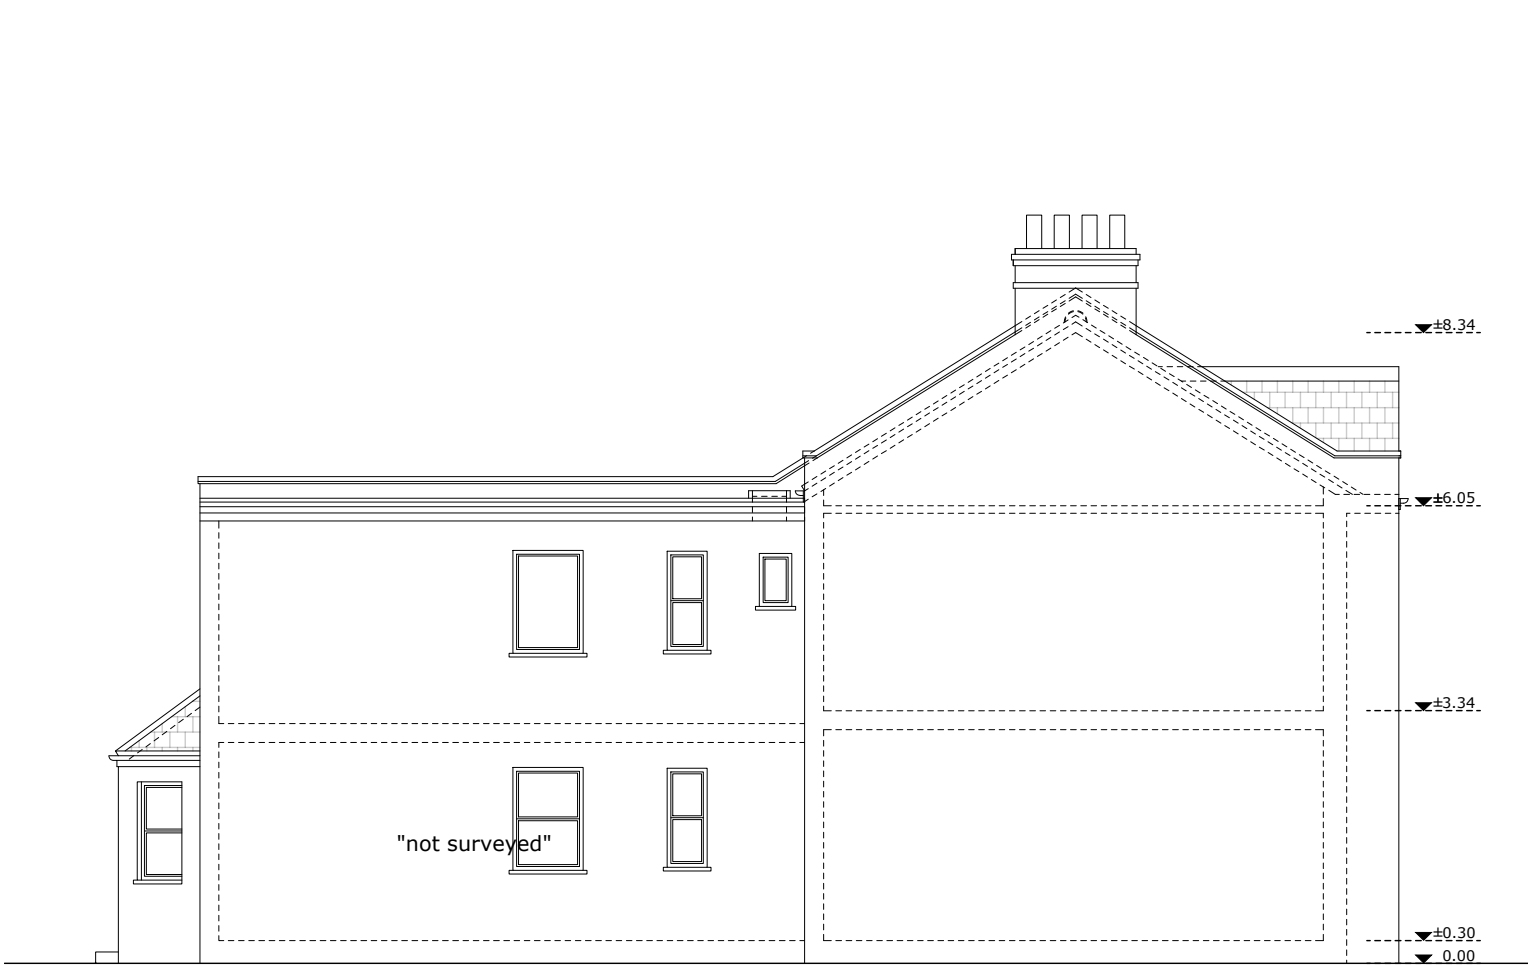

EXISTING SIDE ELEVATION

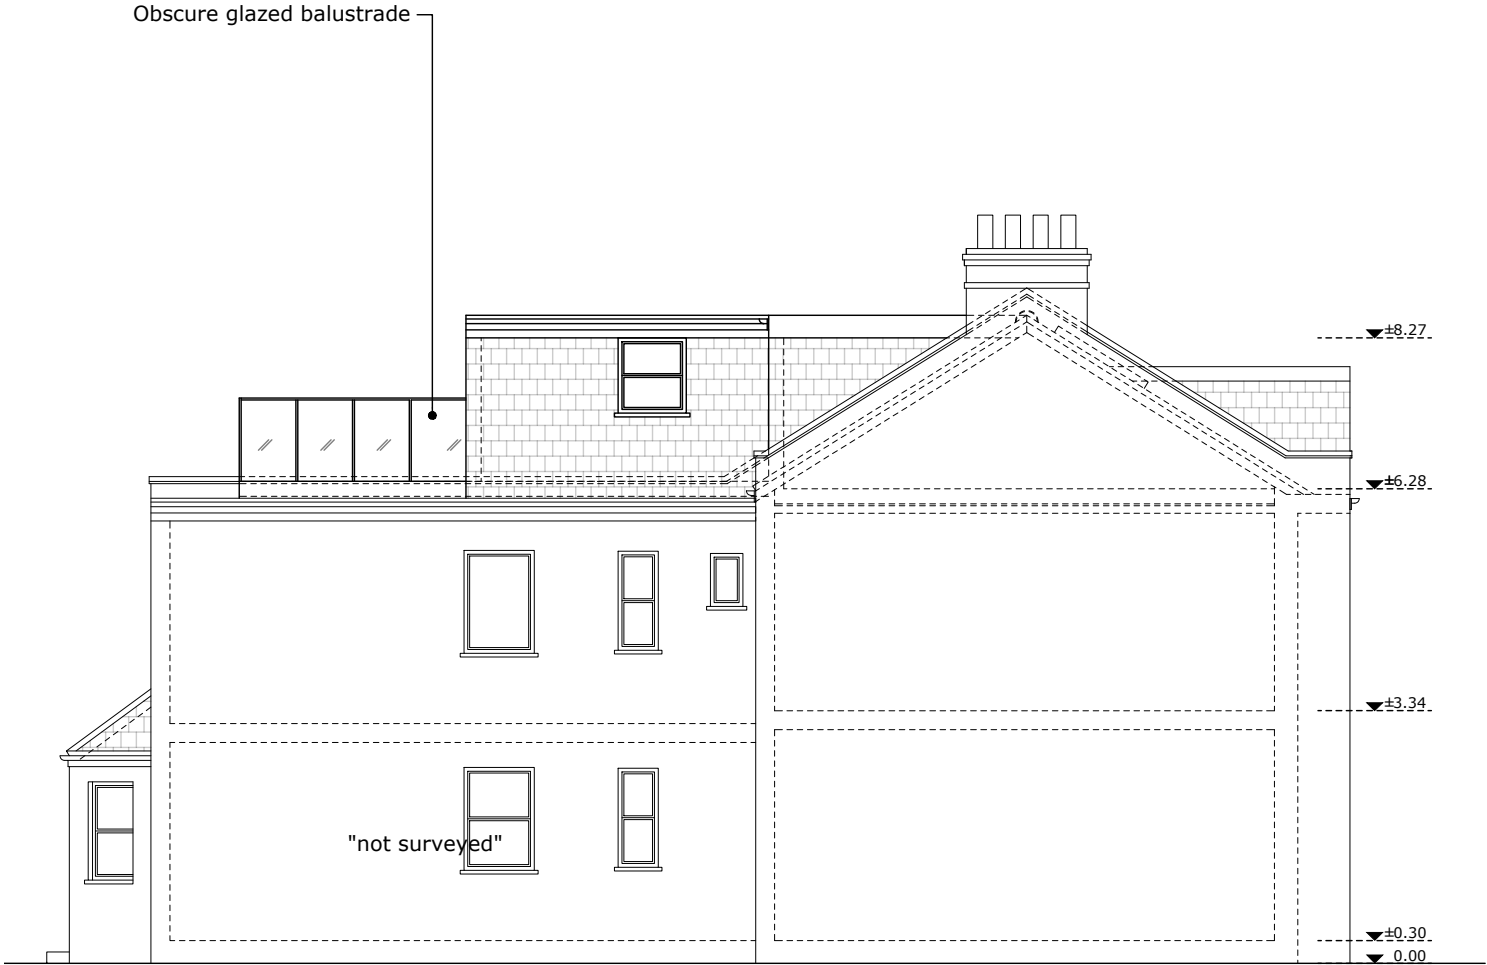

PROPOSED SIDE ELEVATION




Drawing title:	Revision:	Scale 1:100 @ A3	Drawn by:
Sections	----		DO
Drawing No:	Date:		Phase:
06	02/04/2026		App

Job No:	Job address:	Client:
LW202600006	1 Rusper Road N22 6QT	Ms H. Woods
Council:	Job type:	Consultant:
Haringey	Loft conversion	SB



EXISTING SECTION A-A

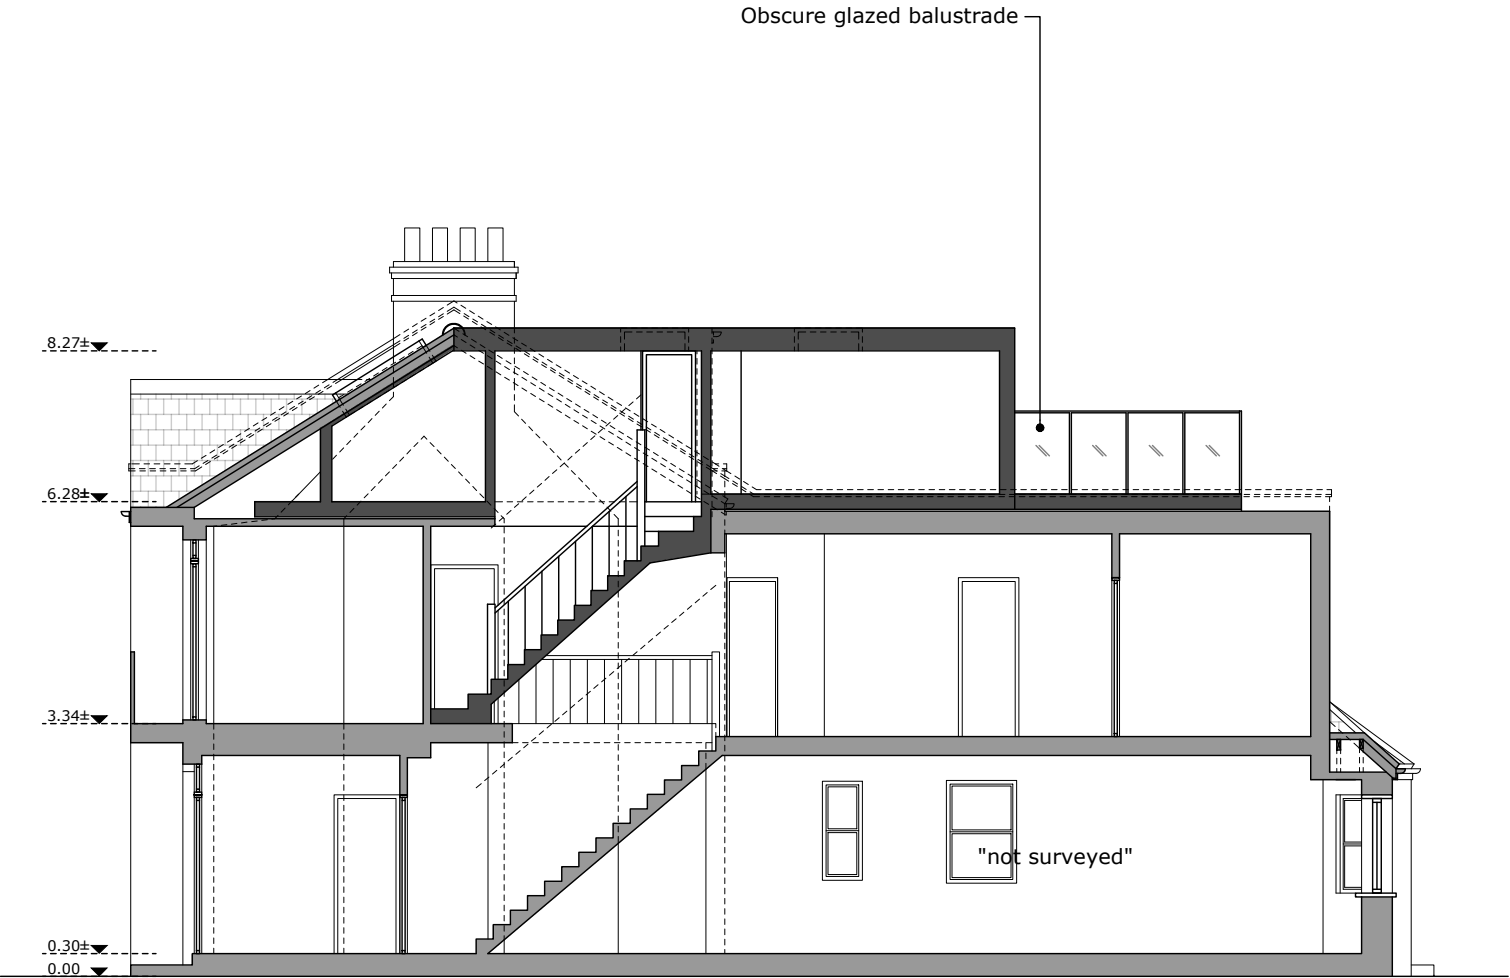

PROPOSED SECTION A-A