


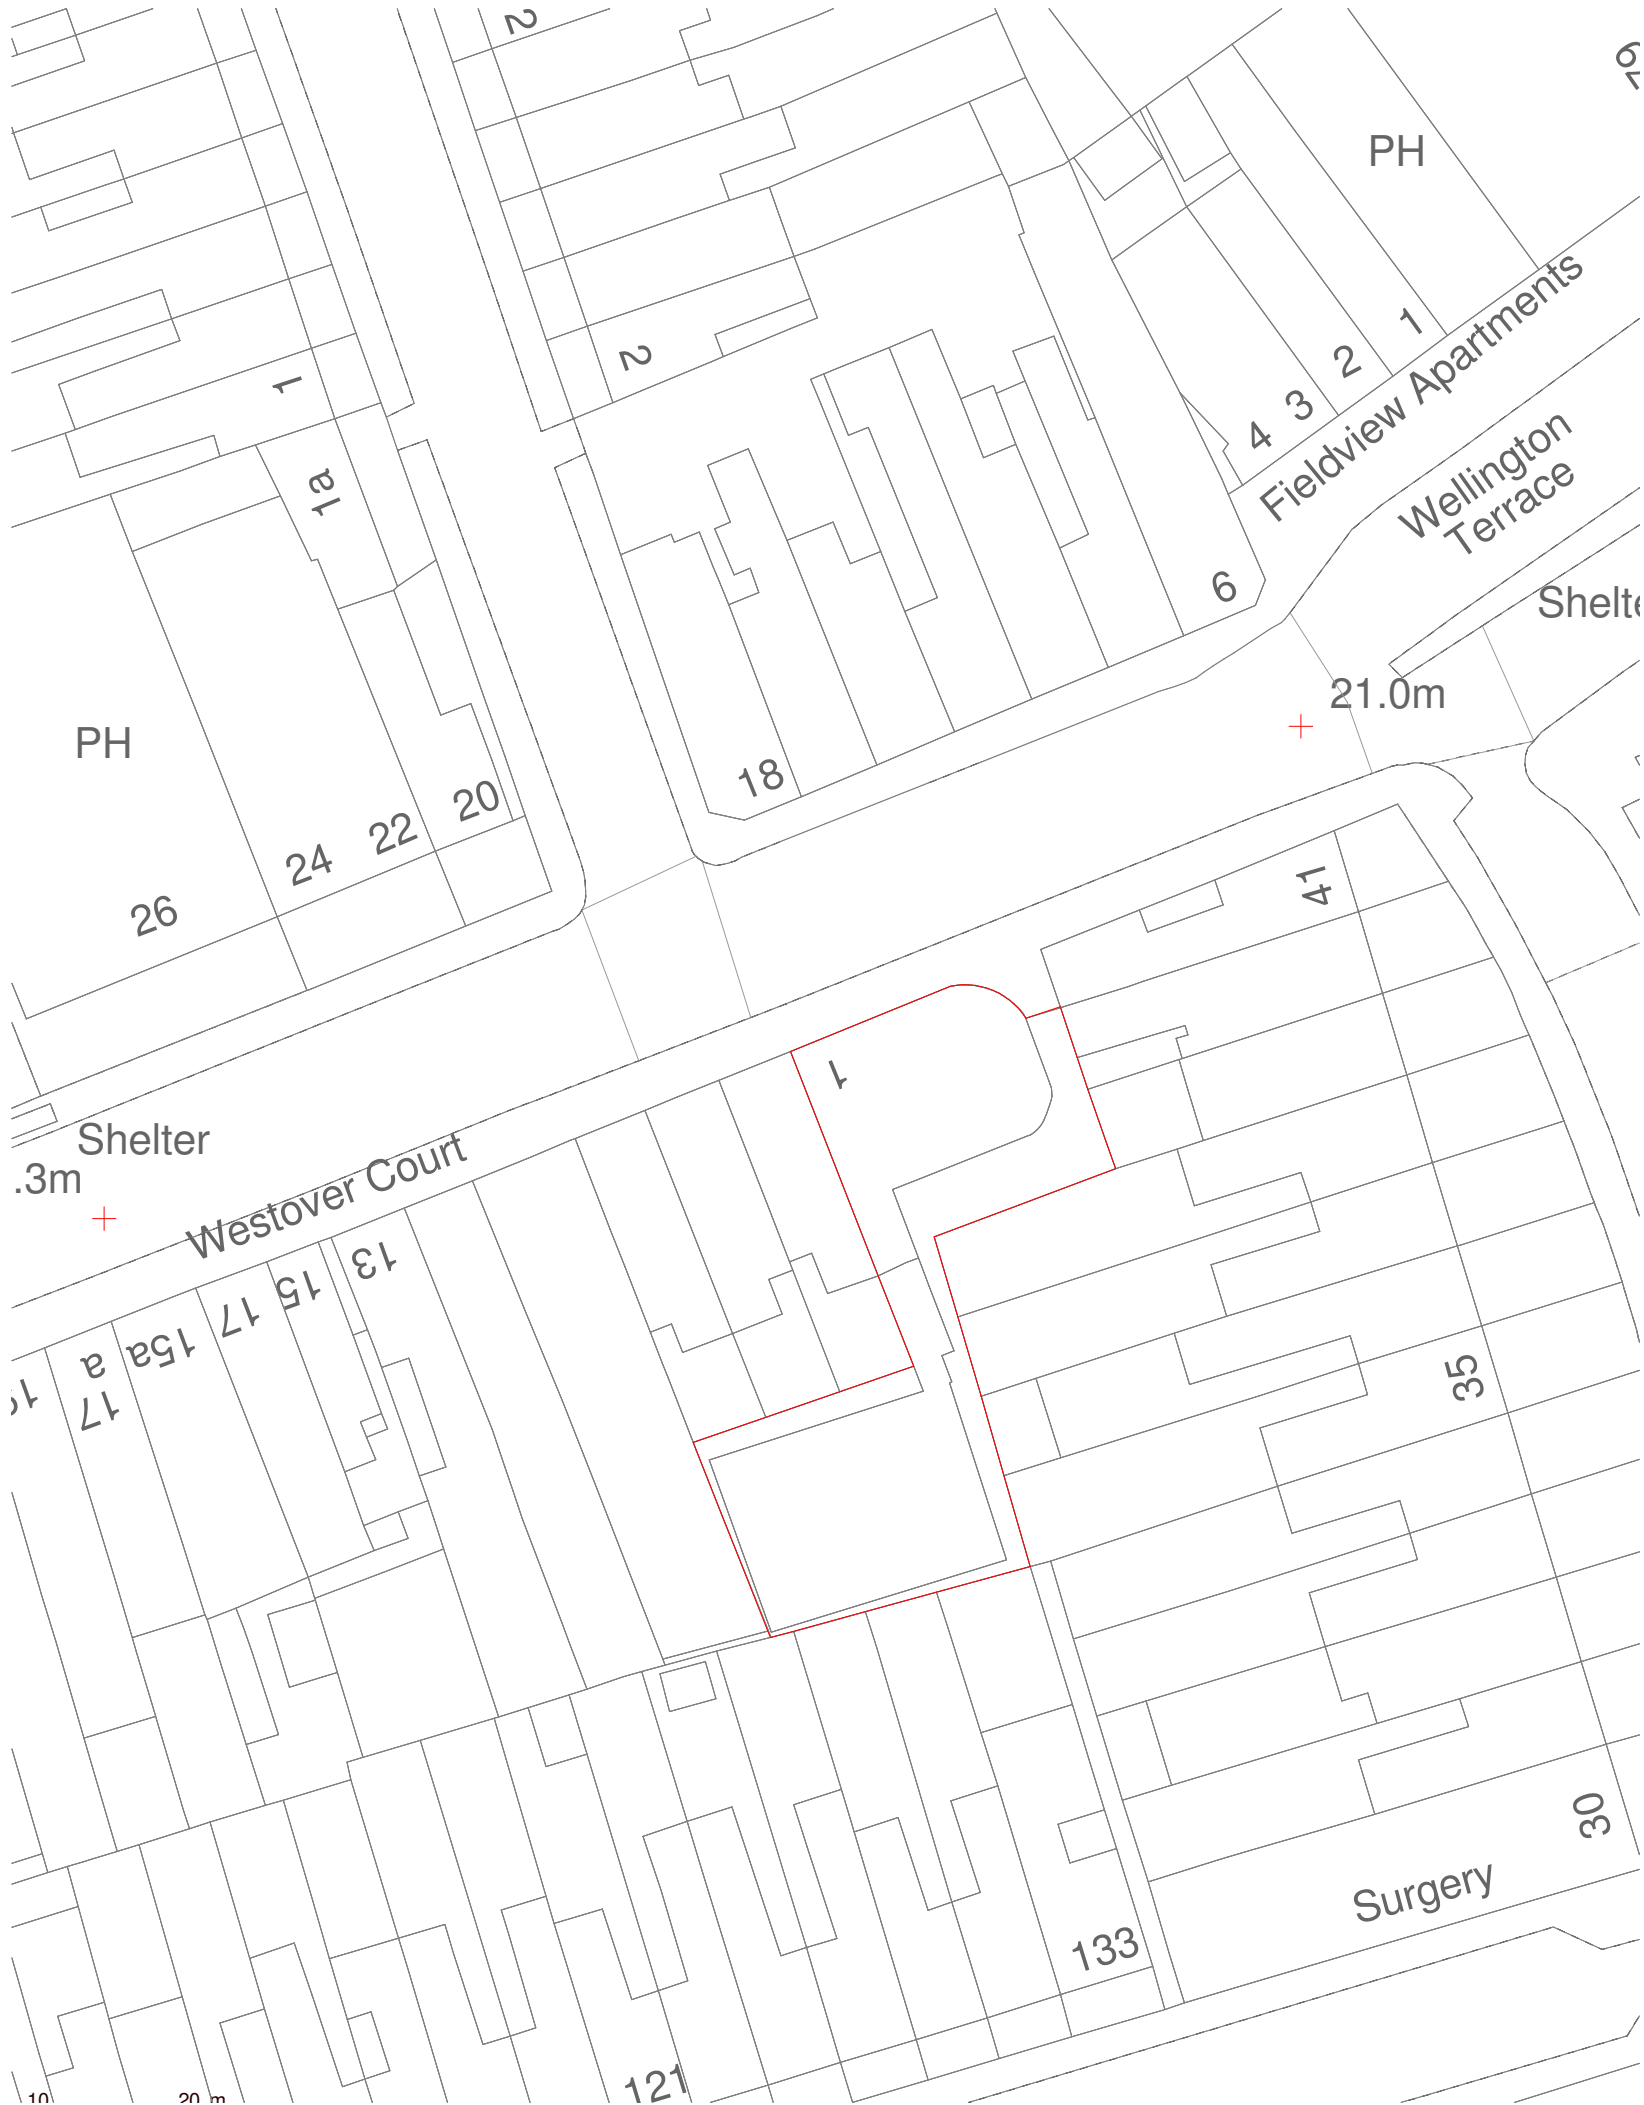

LOCATION PLAN  
1 : 1250

0 10 20 30 40 50



Key

Boundary Line

Demolished

Schedule of Areas

|                                                          |                |
|----------------------------------------------------------|----------------|
| Total Site Area                                          | 539.94 s.q.m.  |
| Existing Residential                                     | 432.773 s.q.m. |
| Existing Non-Residential                                 | 0.00 s.q.m.    |
| Residential area lost by change of use or demolition     | 0.00 s.q.m.    |
| Non Residential area lost by change of use or demolition | 0.00 s.q.m.    |
| Proposed Residential                                     | 0.00 s.q.m.    |
| Proposed Non-Residential                                 | 0.00 s.q.m.    |
| Net additional area                                      | 0.00 s.q.m.    |

| Rev No. | Date | Description |
|---------|------|-------------|
|---------|------|-------------|

Notes:

Any inaccuracies or errors to be reported to the architect/surveyor immediately and prior to any work commencing. All dimensions to be verified on site. All work to comply with British Standards Code of practice. All external surfaces and materials to match existing. This drawing and all information provided within it is the copyright of UPP Consultants Ltd. and reproduction without prior consent is strictly forbidden.

|                |        |
|----------------|--------|
| Dwg No         | Drawn  |
| 001TU-A-01-001 | Mahbub |

|               |           |
|---------------|-----------|
| Drawing       | Checked   |
| Location Plan | Raffaello |

|                   |            |
|-------------------|------------|
| Scale             | Issue Date |
| As indicated @ A3 | 23.09.2020 |



Project Address


1 Turnpike Lane, Hornsey, London N8 0EP

|                            |              |
|----------------------------|--------------|
| Client                     | Status       |
| Chris Aria Investments Ltd | For Planning |

### Key

— — — Boundary Line

----- Demolished

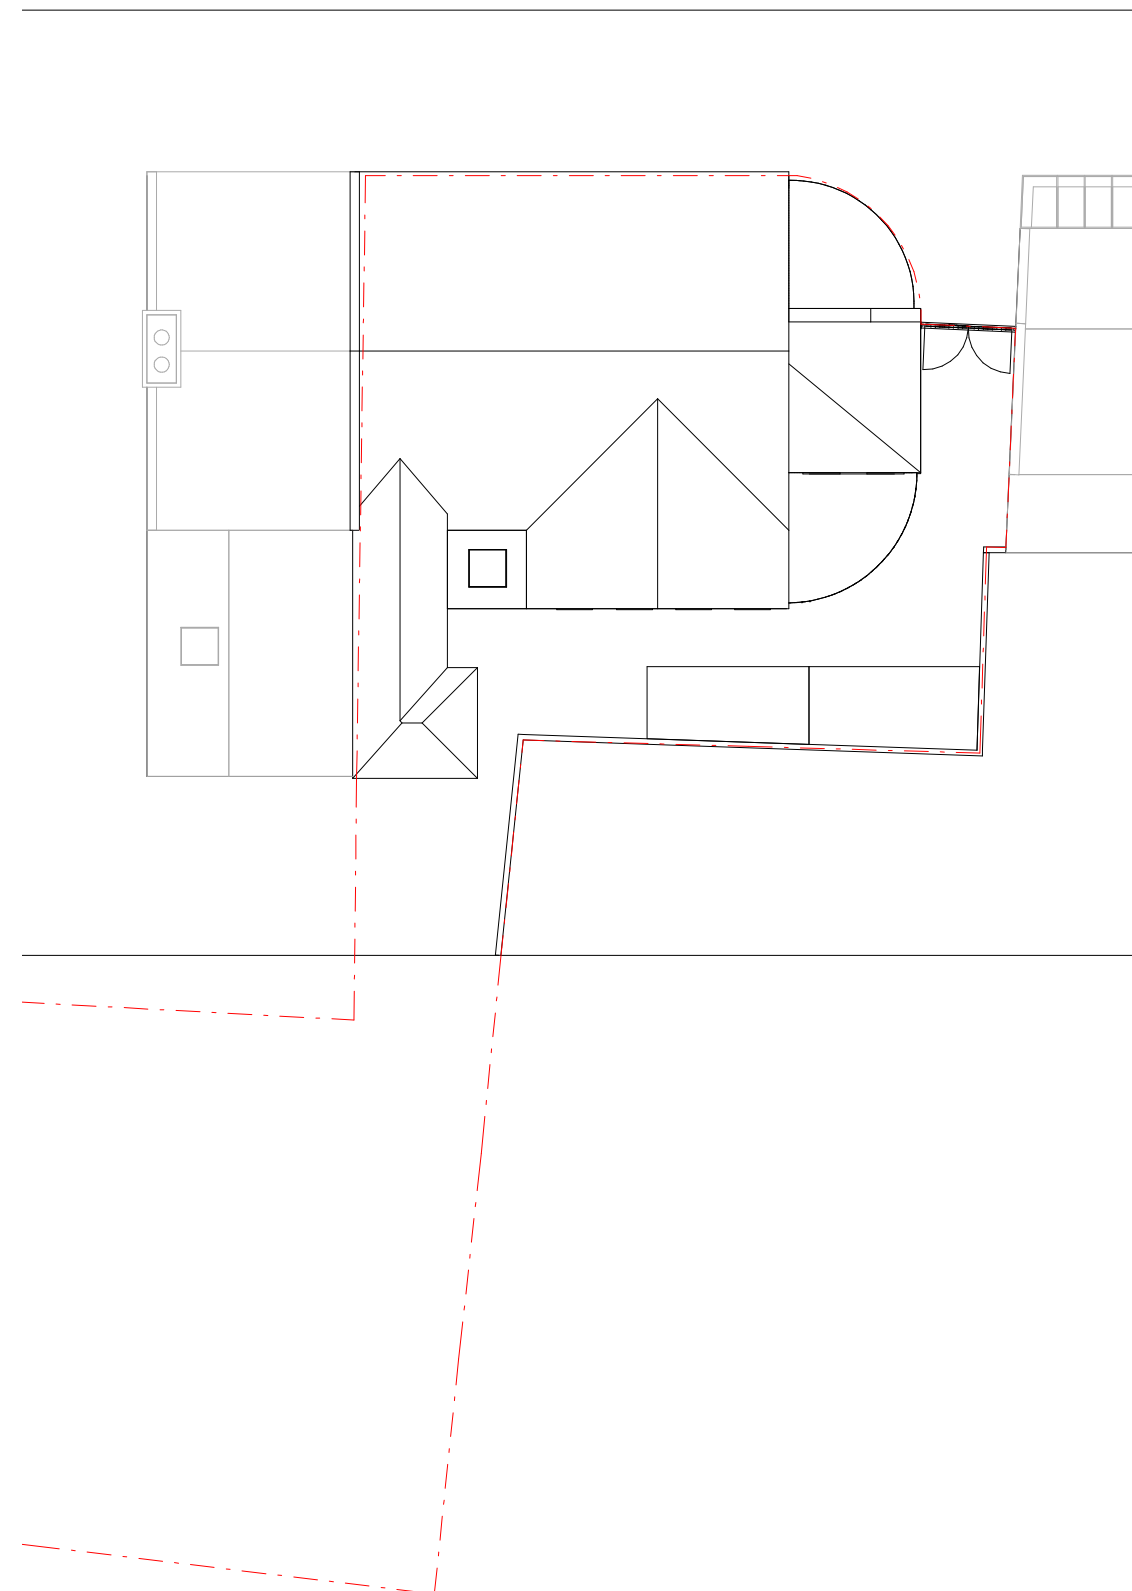

EXISTING BLOCK PLAN

| Rev No. | Date | Description |
|---------|------|-------------|
|---------|------|-------------|

Notes:

Any inaccuracies or errors to be reported to the architect/surveyor immediately and prior to any work commencing. All dimensions to be verified on site. All work to comply with British Standards Code of practice. All external surfaces and materials to match existing. This drawing and all information provided within it is the copyright of UPP Consultants Ltd. and reproduction without prior consent is strictly forbidden.

Dwg No 001TU-A-01-002 Drawn Mahbub

|             |           |
|-------------|-----------|
| Drawing     | Checked   |
| Block plans | Raffaello |

Scale  
1 : 200 @ A3

Issue Date  
23.09.2020




## Project Address

1 Turnpike Lane, Hornsey, London N8 0EP

|                            |              |
|----------------------------|--------------|
| Client                     | Status       |
| Chris Aria Investments Ltd | For Planning |

www.upp-planning.co.uk  
info@upp-planning.co.uk  
0208 202 9996  
74 Brent St, Hendon,  
London NW4 2ES



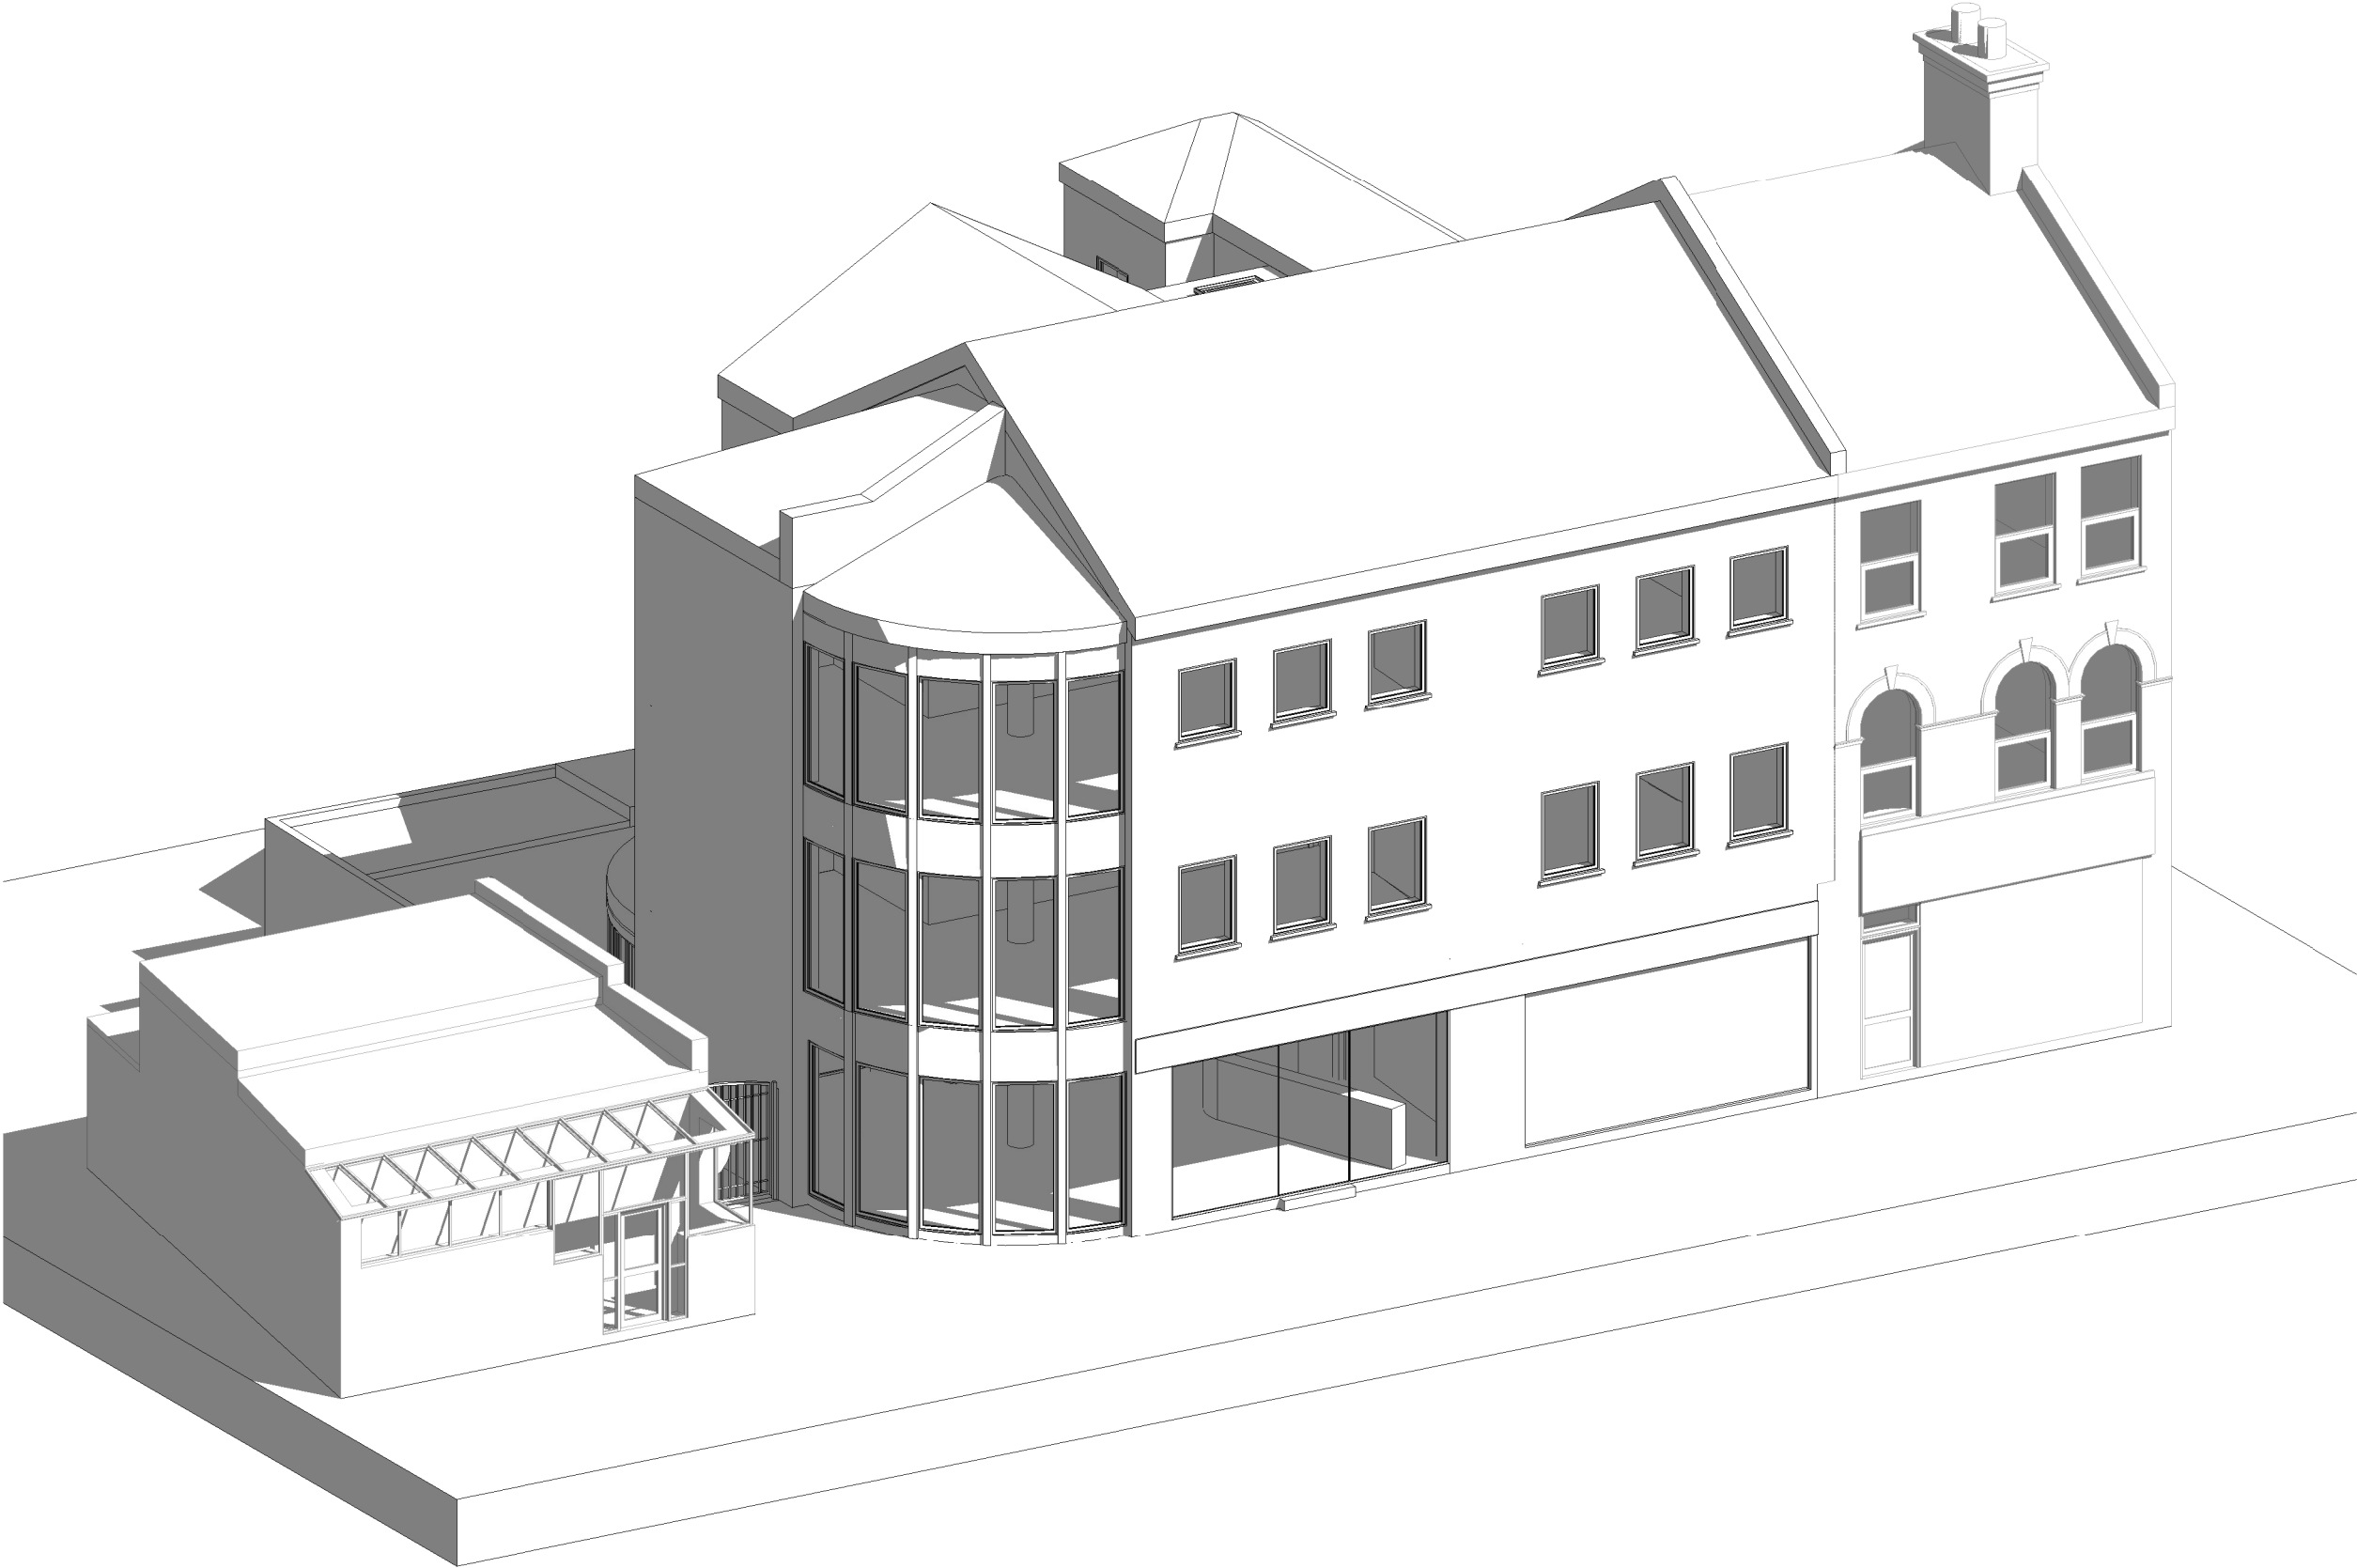

Key

Boundary Line

Demolished

| Rev No. | Date | Description |
|---------|------|-------------|
|---------|------|-------------|

Notes:

Any inaccuracies or errors to be reported to the architect/surveyor immediately and prior to any work commencing. All dimensions to be verified on site. All work to comply with British Standards Code of practice. All external surfaces and materials to match existing. This drawing and all information provided within it is the copyright of UPP Consultants Ltd. and reproduction without prior consent is strictly forbidden.

|                |        |
|----------------|--------|
| Dwg No         | Drawn  |
| 001TU-A-02-001 | Mahbub |


|                        |           |
|------------------------|-----------|
| Drawing                | Checked   |
| Existing Visualization | Raffaello |

|       |            |
|-------|------------|
| Scale | Issue Date |
| @ A3  | 23.09.2020 |

Project Address

1 Turnpike Lane, Hornsey, London N8 0EP

|                            |              |
|----------------------------|--------------|
| Client                     | Status       |
| Chris Aria Investments Ltd | For Planning |

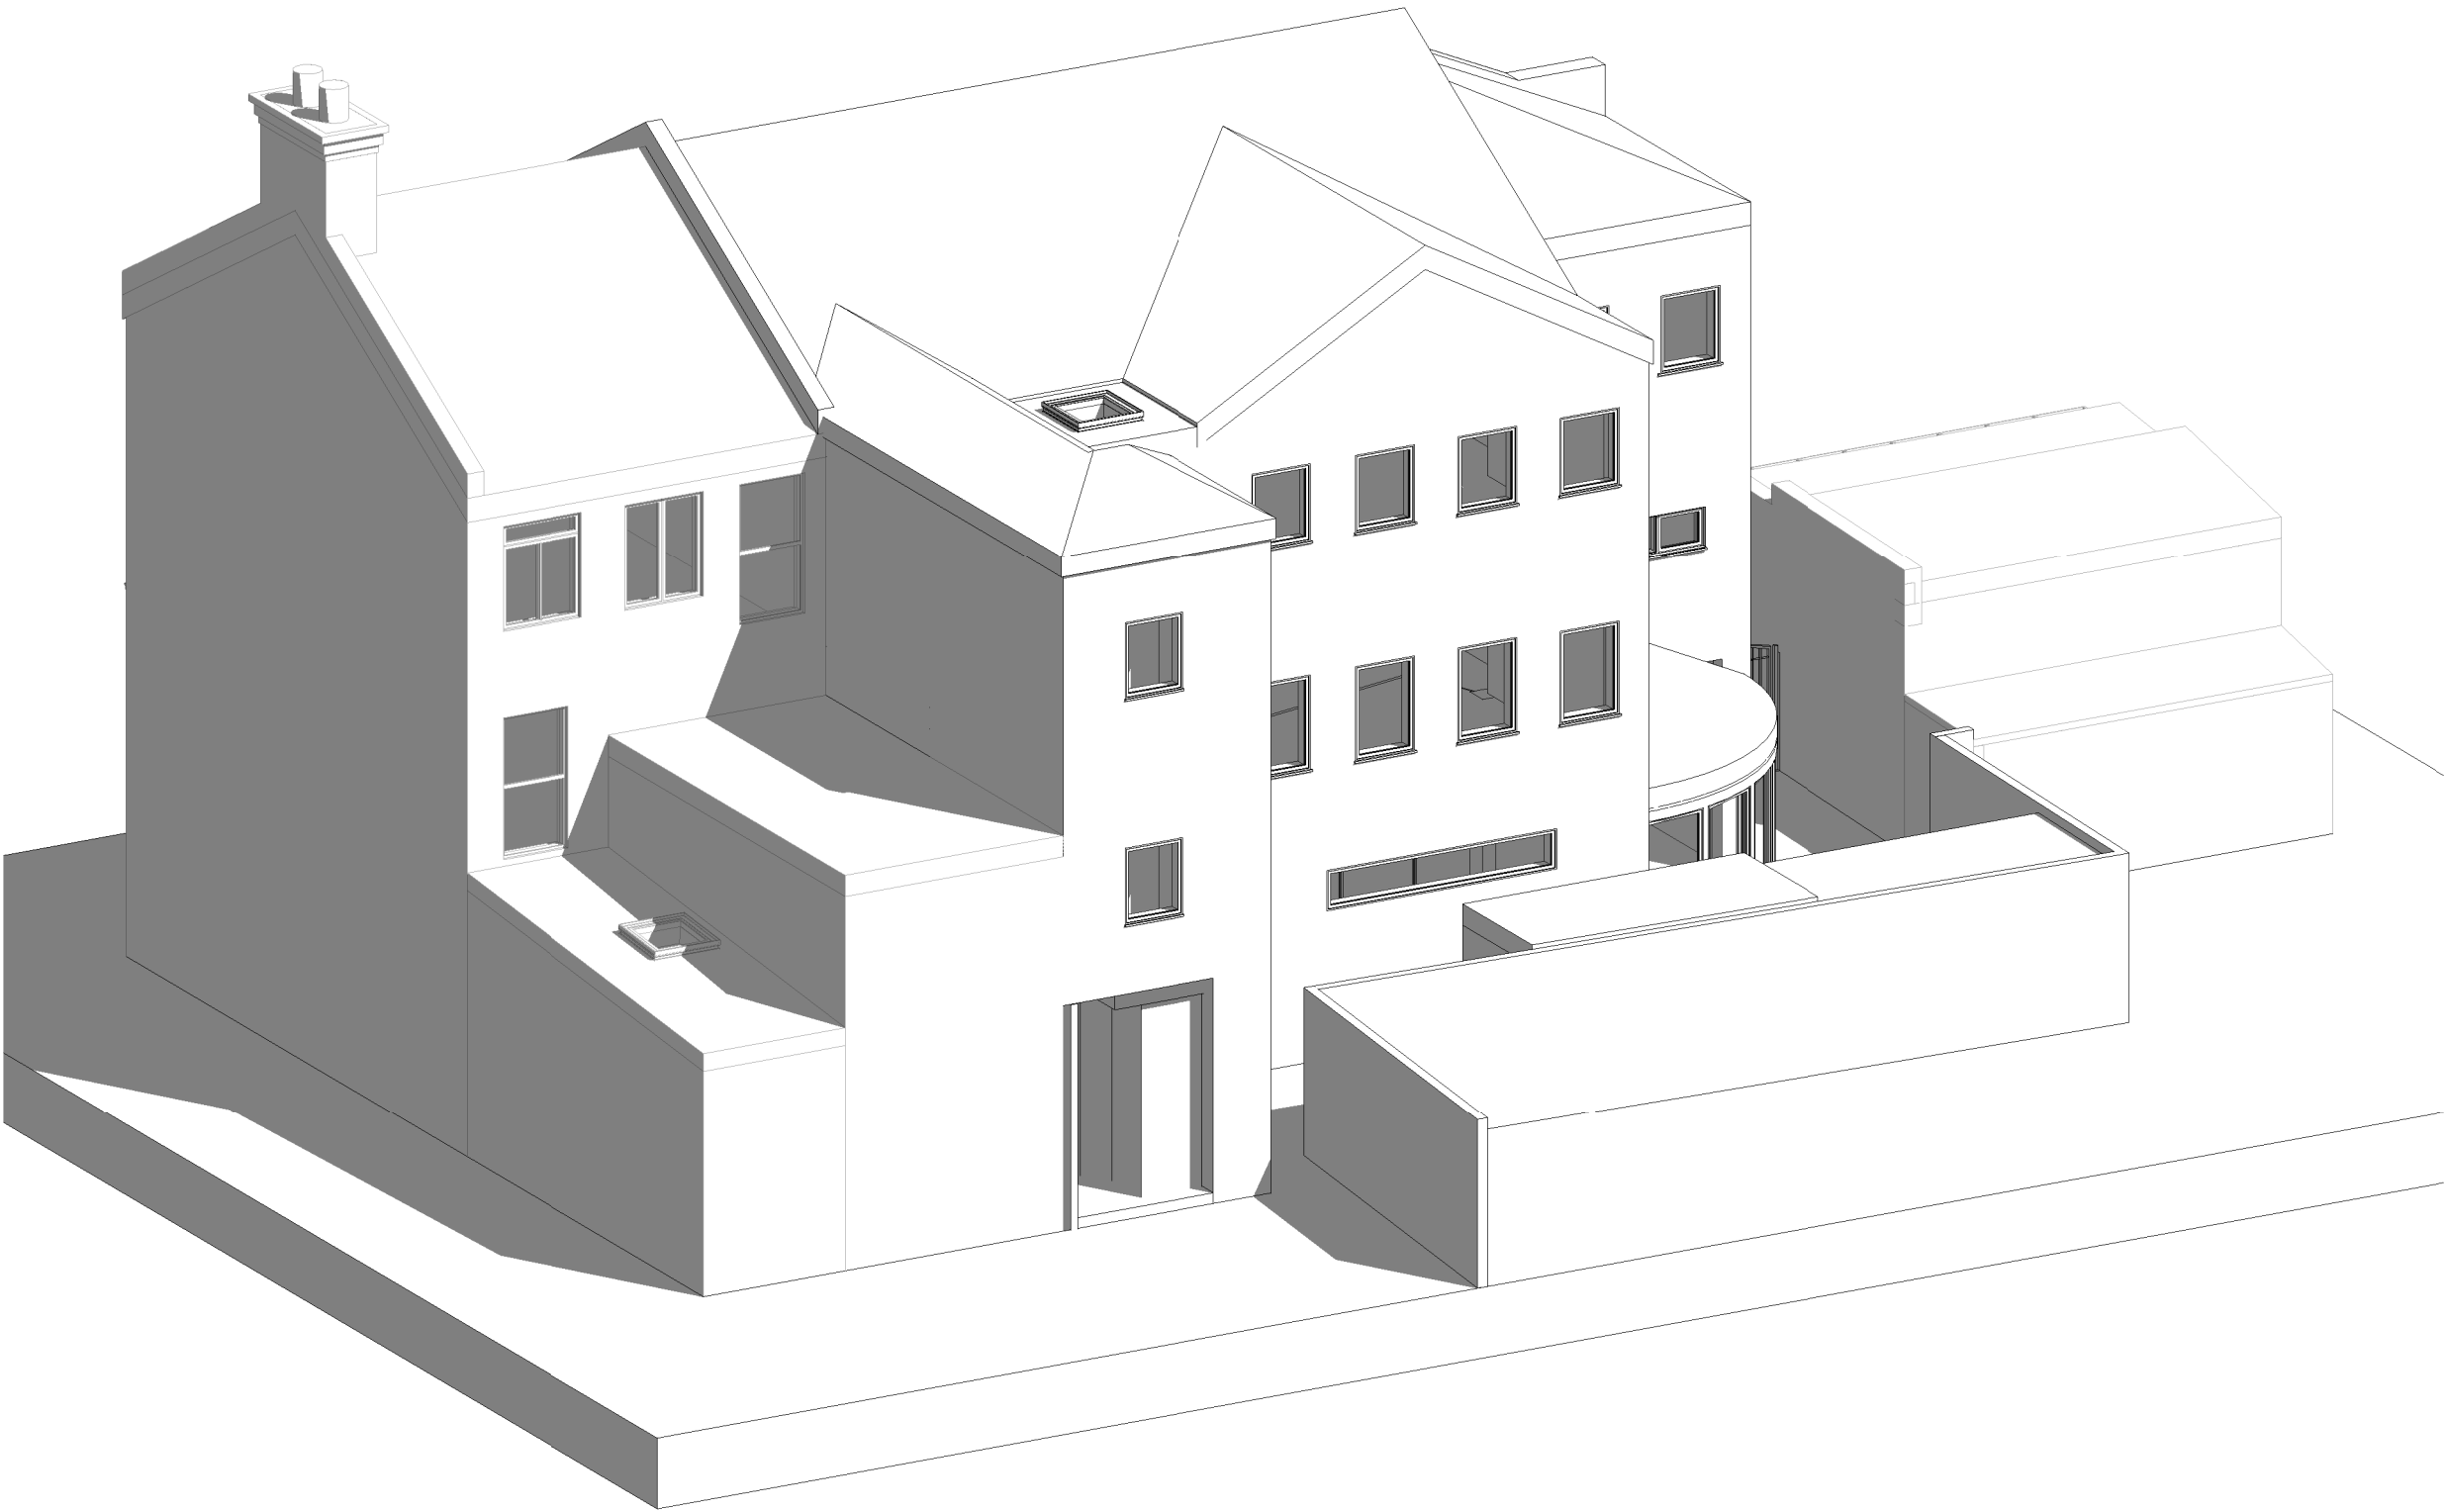

Key

Boundary Line

Demolished

| Rev No. | Date | Description |
|---------|------|-------------|
|---------|------|-------------|

Notes:

Any inaccuracies or errors to be reported to the architect/surveyor immediately and prior to any work commencing. All dimensions to be verified on site. All work to comply with British Standards Code of practice. All external surfaces and materials to match existing. This drawing and all information provided within it is the copyright of UPP Consultants Ltd. and reproduction without prior consent is strictly forbidden.

|                |        |
|----------------|--------|
| Dwg No         | Drawn  |
| 001TU-A-02-002 | Mahbub |

|                        |           |
|------------------------|-----------|
| Drawing                | Checked   |
| Existing Visualization | Raffaello |

|       |            |
|-------|------------|
| Scale | Issue Date |
| @ A3  | 23.09.2020 |

Project Address

1 Turnpike Lane, Hornsey, London N8 0EP

|                            |              |
|----------------------------|--------------|
| Client                     | Status       |
| Chris Aria Investments Ltd | For Planning |

www.upp-planning.co.uk  
info@upp-planning.co.uk  
0208 202 9996  
74 Brent St, Hendon,  
London NW4 2ES






**Notes:**

Any inaccuracies or errors to be reported to the architect/surveyor immediately and prior to any work commencing. All dimensions to be verified on site. All work to comply with British Standards Code of practice. All external surfaces and materials to match existing. This drawing and all information provided within it is the copyright of UPP Consultants Ltd. and reproduction without prior consent is strictly forbidden.

|                       |           |
|-----------------------|-----------|
| Drawing               | Checked   |
| Existing Ground Floor | Raffaello |

| Client                     | Status       |
|----------------------------|--------------|
| Chris Aria Investments Ltd | For Planning |

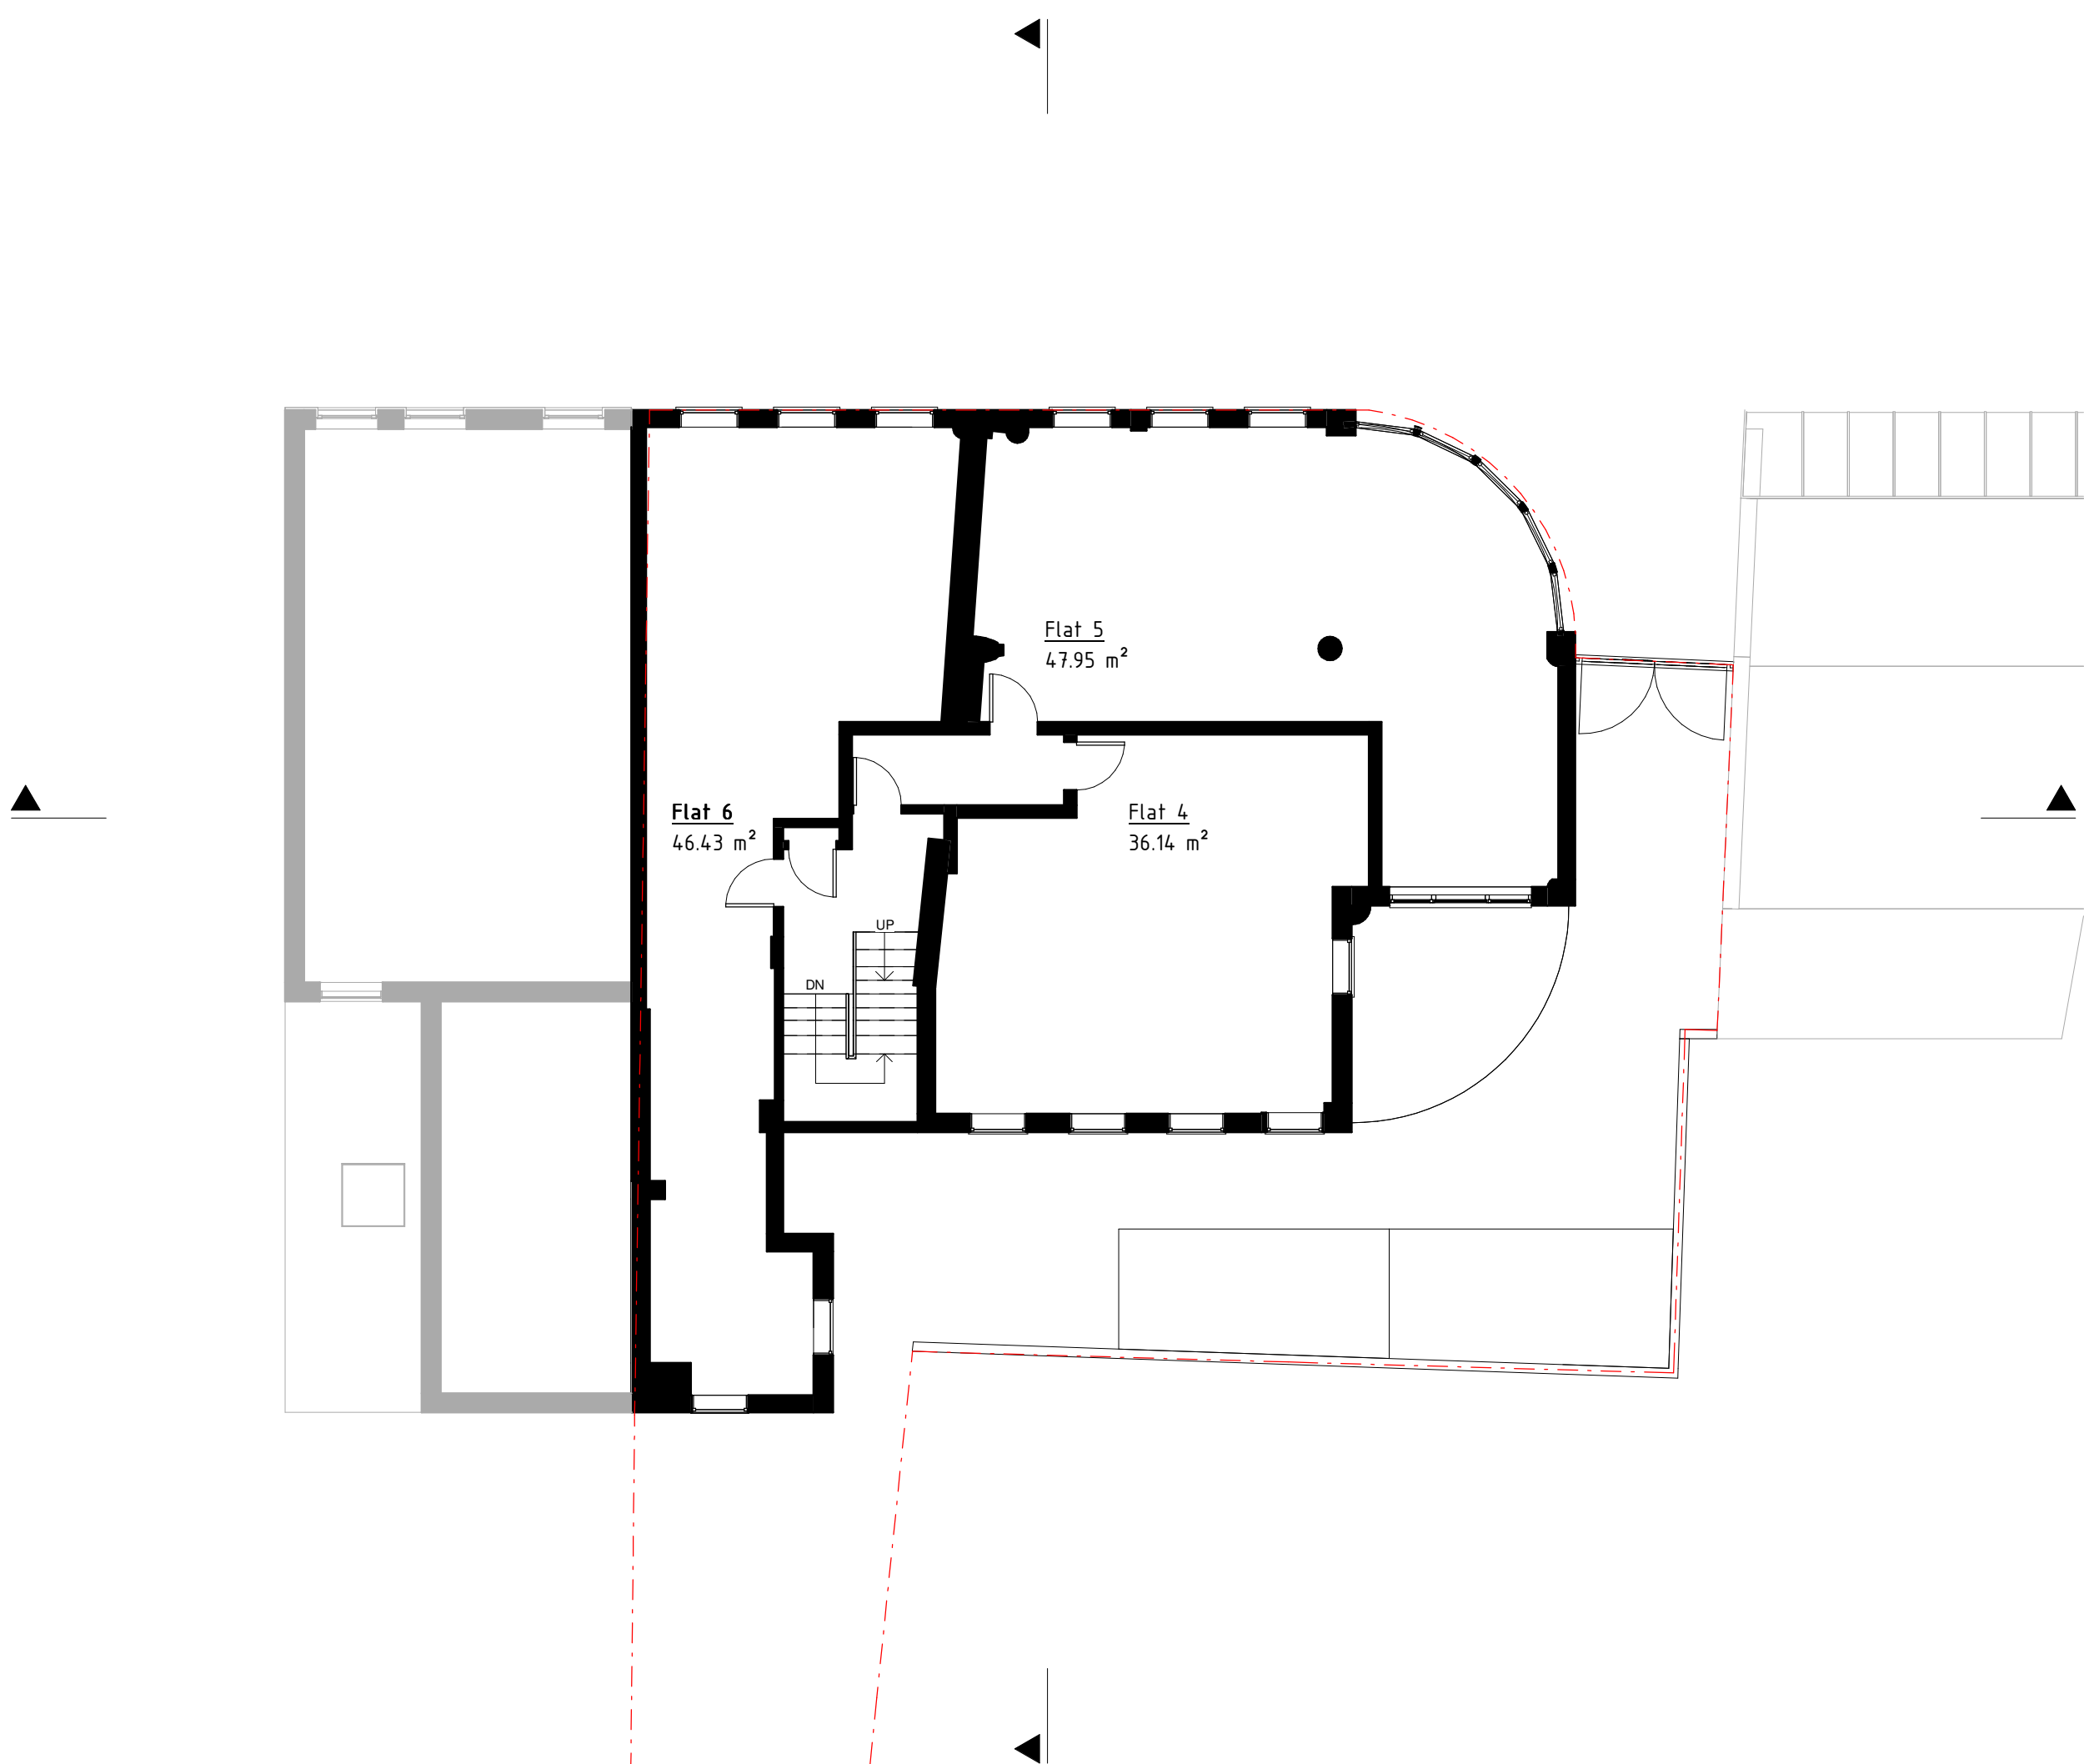

Key

Boundary Line

Demolished

| Rev No. | Date | Description |
|---------|------|-------------|
|---------|------|-------------|


Notes:

Any inaccuracies or errors to be reported to the architect/surveyor immediately and prior to any work commencing. All dimensions to be verified on site. All work to comply with British Standards Code of practice. All external surfaces and materials to match existing. This drawing and all information provided within it is the copyright of UPP Consultants Ltd. and reproduction without prior consent is strictly forbidden.

|                |        |
|----------------|--------|
| Dwg No         | Drawn  |
| 001TU-A-03-002 | Mahbub |

|                      |           |
|----------------------|-----------|
| Drawing              | Checked   |
| Existing First Floor | Raffaello |


|              |            |
|--------------|------------|
| Scale        | Issue Date |
| 1 : 100 @ A3 | 23.09.2020 |

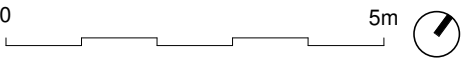

Project Address

1 Turnpike Lane, Hornsey, London N8 0EP

|                            |              |
|----------------------------|--------------|
| Client                     | Status       |
| Chris Aria Investments Ltd | For Planning |

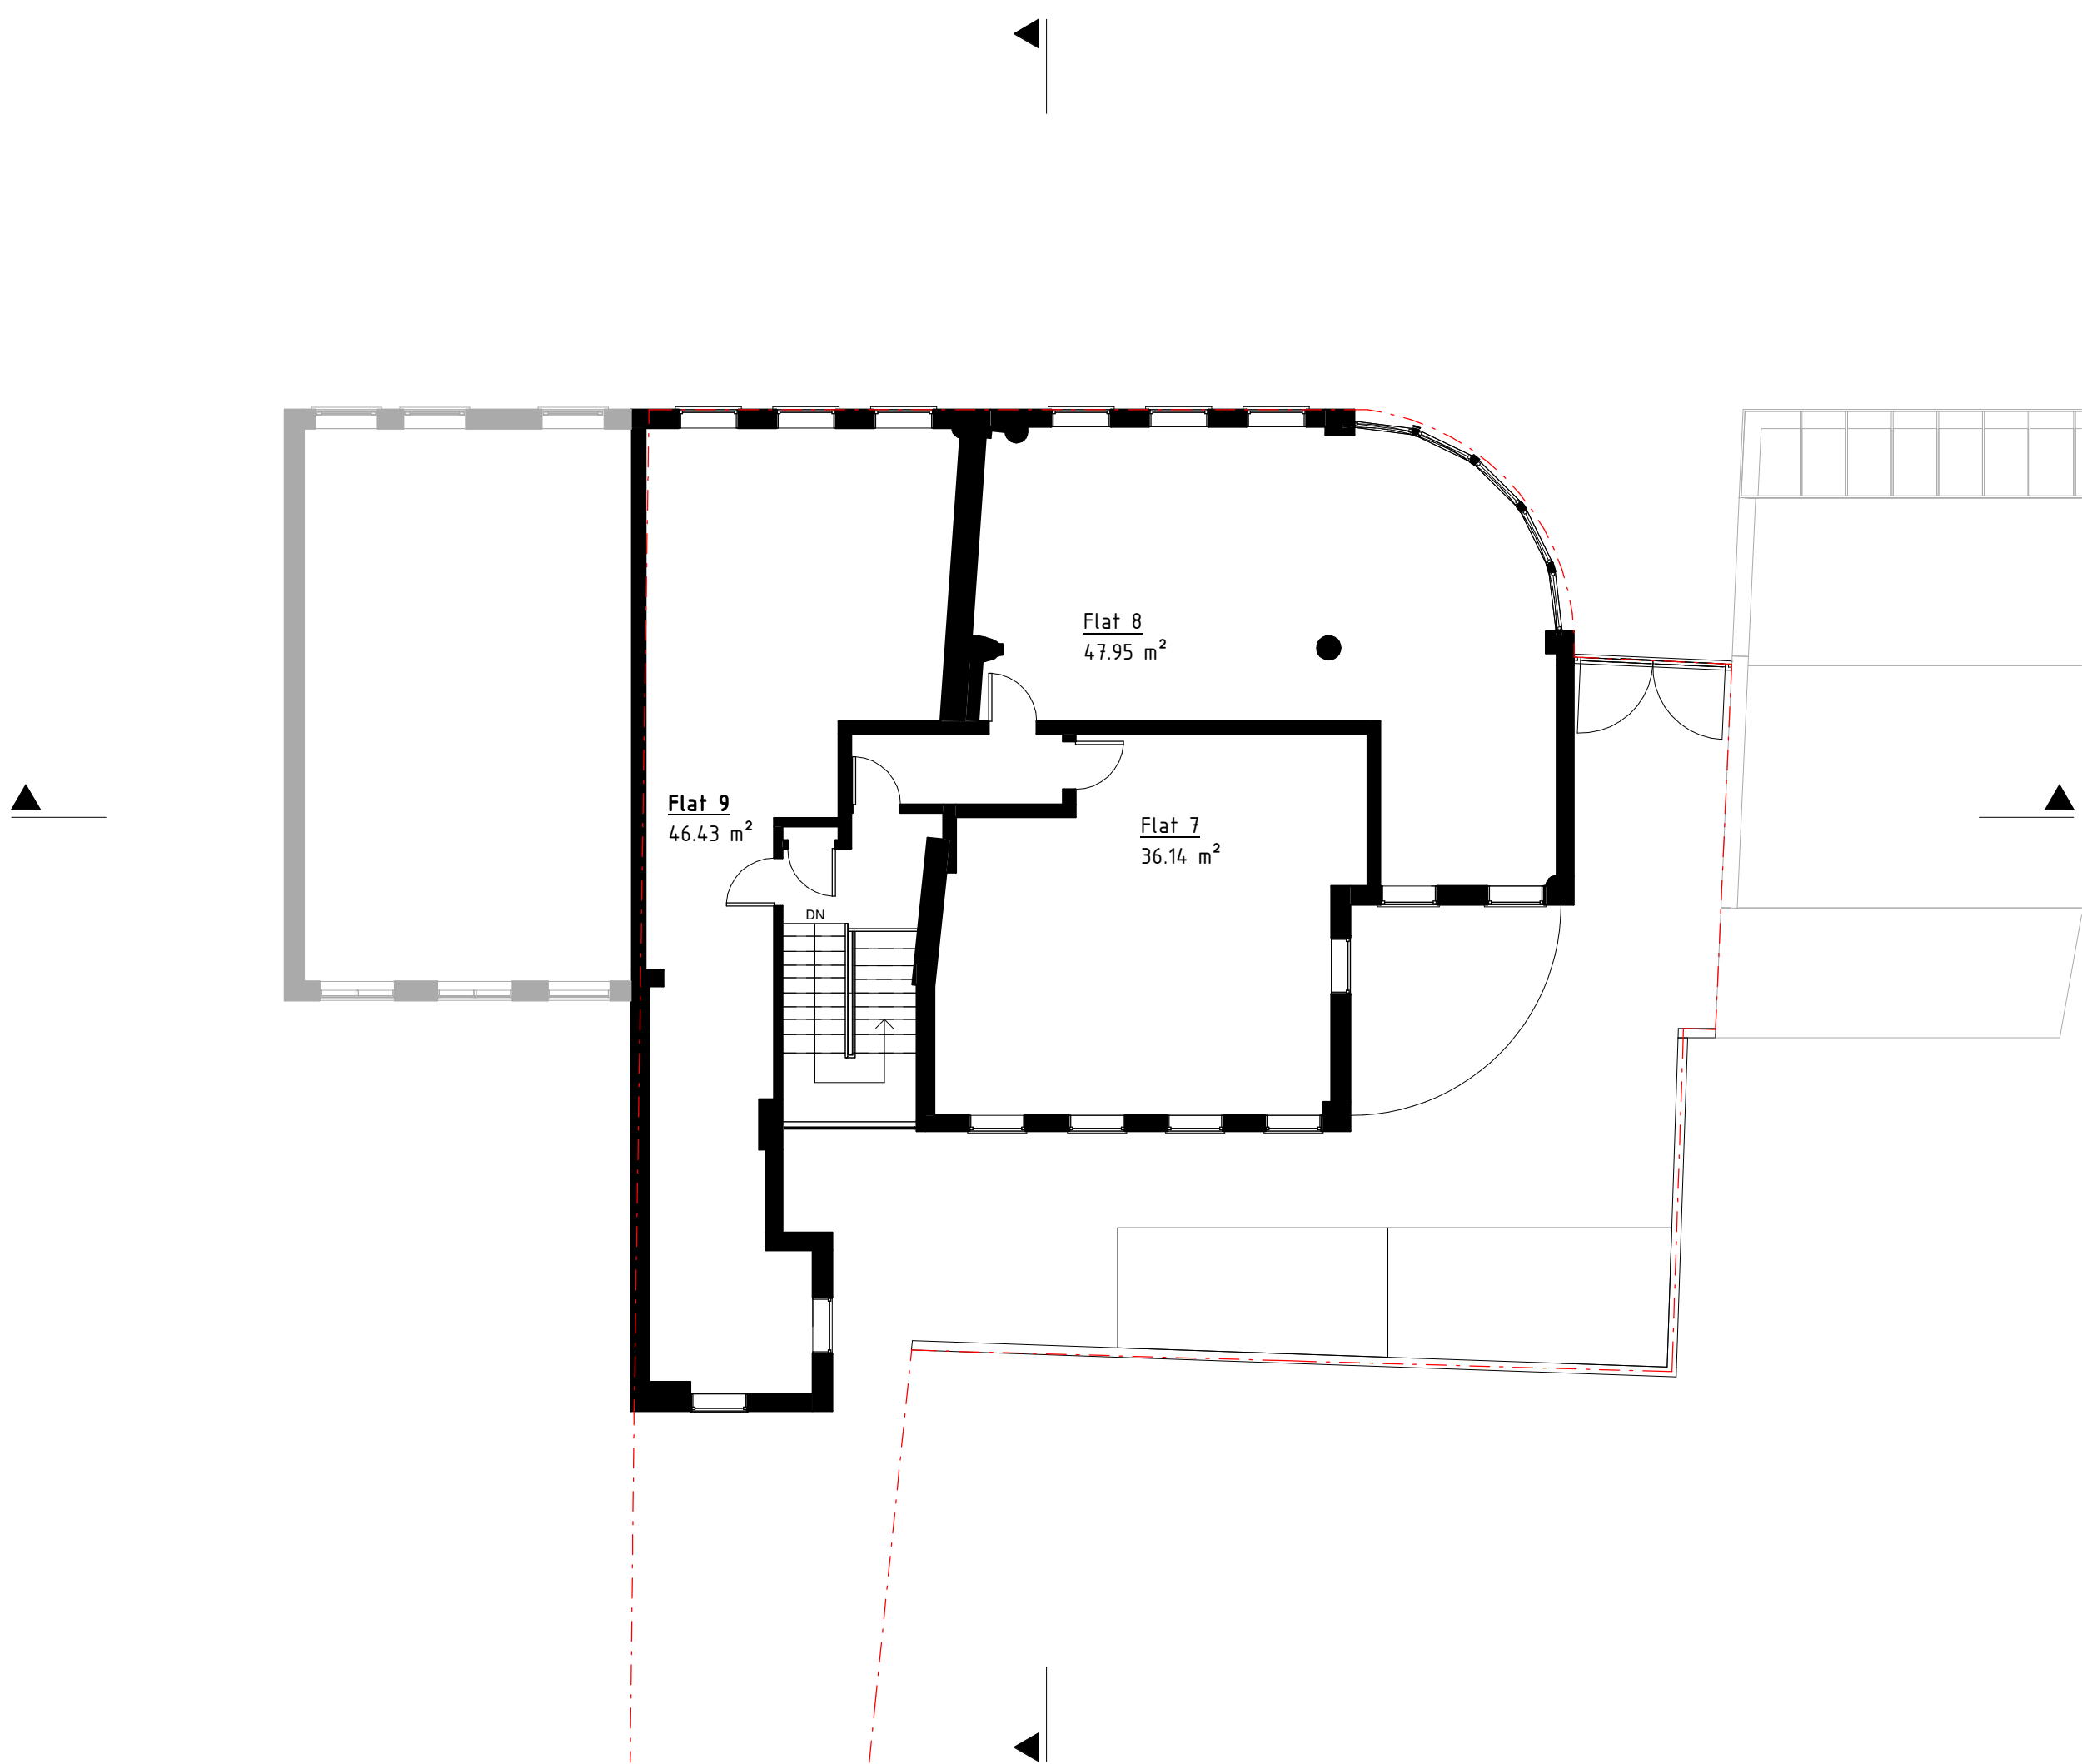

Key

Boundary Line

Demolished

| Rev No. | Date | Description |
|---------|------|-------------|
|---------|------|-------------|

Notes:

Any inaccuracies or errors to be reported to the architect/surveyor immediately and prior to any work commencing. All dimensions to be verified on site. All work to comply with British Standards Code of practice. All external surfaces and materials to match existing. This drawing and all information provided within it is the copyright of UPP Consultants Ltd. and reproduction without prior consent is strictly forbidden.

| Dwg No         | Drawn  |
|----------------|--------|
| 001TU-A-03-003 | Mahbub |

| Drawing               | Checked   |
|-----------------------|-----------|
| Existing Second Floor | Raffaello |

| Scale        | Issue Date |
|--------------|------------|
| 1 : 100 @ A3 | 23.09.2020 |



Project Address

1 Turnpike Lane, Hornsey, London N8 0EP

| Client                     | Status       |
|----------------------------|--------------|
| Chris Aria Investments Ltd | For Planning |





Key

- Boundary Line
- Demolished

Schedule of Areas

|                                                      |                                                          |
|------------------------------------------------------|----------------------------------------------------------|
| Total Site Area                                      |                                                          |
| Existing Residential                                 | Existing Non-Residential                                 |
| Residential area lost by change of use or demolition | Non Residential area lost by change of use or demolition |
| Proposed Residential                                 | Proposed Non-Residential                                 |
| Net additional area                                  |                                                          |

| Rev No. | Date | Description |
|---------|------|-------------|
|---------|------|-------------|

Notes:  
Any inaccuracies or errors to be reported to the architect/surveyor immediately and prior to any work commencing. All dimensions to be verified on site. All work to comply with British Standards Code of practice. All external surfaces and materials to match existing. This drawing and all information provided within it is the copyright of UPP Consultants Ltd. and reproduction without prior consent is strictly forbidden.

|                |        |
|----------------|--------|
| Dwg No         | Drawn  |
| 001TU-A-03-005 | Mahbub |

|               |           |
|---------------|-----------|
| Drawing       | Checked   |
| Existing Roof | Raffaello |

|              |            |
|--------------|------------|
| Scale        | Issue Date |
| 1 : 100 @ A3 | 23.09.2020 |



Project Address  
1 Turnpike Lane, Hornsey, London N8 0EP

|                            |              |
|----------------------------|--------------|
| Client                     | Status       |
| Chris Aria Investments Ltd | For Planning |

www.upp-planning.co.uk  
info@upp-planning.co.uk  
0208 202 9996  
74 Brent St, Hendon,  
London NW4 2ES





Key

Boundary Line

Demolished

| Rev No. | Date | Description |
|---------|------|-------------|
|---------|------|-------------|

Notes:

Any inaccuracies or errors to be reported to the architect/surveyor immediately and prior to any work commencing. All dimensions to be verified on site. All work to comply with British Standards Code of practice. All external surfaces and materials to match existing. This drawing and all information provided within it is the copyright of UPP Consultants Ltd. and reproduction without prior consent is strictly forbidden.

|                |        |
|----------------|--------|
| Dwg No         | Drawn  |
| 001TU-A-05-001 | Mahbub |

|                  |           |
|------------------|-----------|
| Drawing          | Checked   |
| Existing Section | Raffaello |

|              |            |
|--------------|------------|
| Scale        | Issue Date |
| 1 : 100 @ A3 | 23.09.2020 |



Project Address

1 Turnpike Lane, Hornsey, London N8 0EP

|                            |              |
|----------------------------|--------------|
| Client                     | Status       |
| Chris Aria Investments Ltd | For Planning |



| Key                                         |                                      |               |
|---------------------------------------------|--------------------------------------|---------------|
| <span style="color: red;">—</span>          | <span style="color: red;">- -</span> | Boundary Line |
| <span style="color: orange;">- - - -</span> |                                      | Demolished    |

| Rev No. | Date | Description |
|---------|------|-------------|
|---------|------|-------------|

Notes:

Any inaccuracies or errors to be reported to the architect/surveyor immediately and prior to any work commencing. All dimensions to be verified on site. All work to comply with British Standards Code of practice. All external surfaces and materials to match existing. This drawing and all information provided within it is the copyright of UPP Consultants Ltd. and reproduction without prior consent is strictly forbidden.

| Dwg No         | Drawn  |
|----------------|--------|
| 001TU-A-05-002 | Mahbub |

| Drawing          | Checked   |
|------------------|-----------|
| Existing Section | Raffaello |

| Scale        | Issue Date |
|--------------|------------|
| 1 : 100 @ A3 | 23.09.2020 |



| Project Address                         |
|-----------------------------------------|
| 1 Turnpike Lane, Hornsey, London N8 0EP |

| Client                     | Status       |
|----------------------------|--------------|
| Chris Aria Investments Ltd | For Planning |



11.80 ▼ 04 - ROOF

9.12 ▼ 03 - LOFT

6.14 ▼ 02 - SECOND FLOOR

3.05 ▼ 01 - FIRST FLOOR

0.00 ▼ 00 - GROUND FLOOR

Key

- Boundary Line
- Demolished

| Rev No. | Date | Description |
|---------|------|-------------|
|---------|------|-------------|


Notes:

Any inaccuracies or errors to be reported to the architect/surveyor immediately and prior to any work commencing. All dimensions to be verified on site. All work to comply with British Standards Code of practice. All external surfaces and materials to match existing. This drawing and all information provided within it is the copyright of UPP Consultants Ltd. and reproduction without prior consent is strictly forbidden.

|                |        |
|----------------|--------|
| Dwg No         | Drawn  |
| 001TU-A-06-001 | Mahbub |

|                    |           |
|--------------------|-----------|
| Drawing            | Checked   |
| Existing Elevation | Raffaello |

|              |            |
|--------------|------------|
| Scale        | Issue Date |
| 1 : 100 @ A3 | 23.09.2020 |

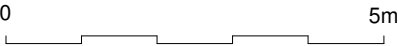

Project Address  
1 Turnpike Lane, Hornsey, London N8 0EP

|                            |              |
|----------------------------|--------------|
| Client                     | Status       |
| Chris Aria Investments Ltd | For Planning |

www.upp-planning.co.uk  
info@upp-planning.co.uk  
0208 202 9996  
74 Brent St, Hendon,  
London NW4 2ES





Key

Boundary Line

Demolished

| Rev No. | Date | Description |
|---------|------|-------------|
|---------|------|-------------|

Notes:

Any inaccuracies or errors to be reported to the architect/surveyor immediately and prior to any work commencing. All dimensions to be verified on site. All work to comply with British Standards Code of practice. All external surfaces and materials to match existing. This drawing and all information provided within it is the copyright of UPP Consultants Ltd. and reproduction without prior consent is strictly forbidden.

|                |        |
|----------------|--------|
| Dwg No         | Drawn  |
| 001TU-A-06-002 | Mahbub |


|                    |           |
|--------------------|-----------|
| Drawing            | Checked   |
| Existing Elevation | Raffaello |

|              |            |
|--------------|------------|
| Scale        | Issue Date |
| 1 : 100 @ A3 | 23.09.2020 |

|   |    |
|---|----|
| 0 | 5m |
|---|----|

|                                         |
|-----------------------------------------|
| Project Address                         |
| 1 Turnpike Lane, Hornsey, London N8 0EP |

|                            |              |
|----------------------------|--------------|
| Client                     | Status       |
| Chris Aria Investments Ltd | For Planning |

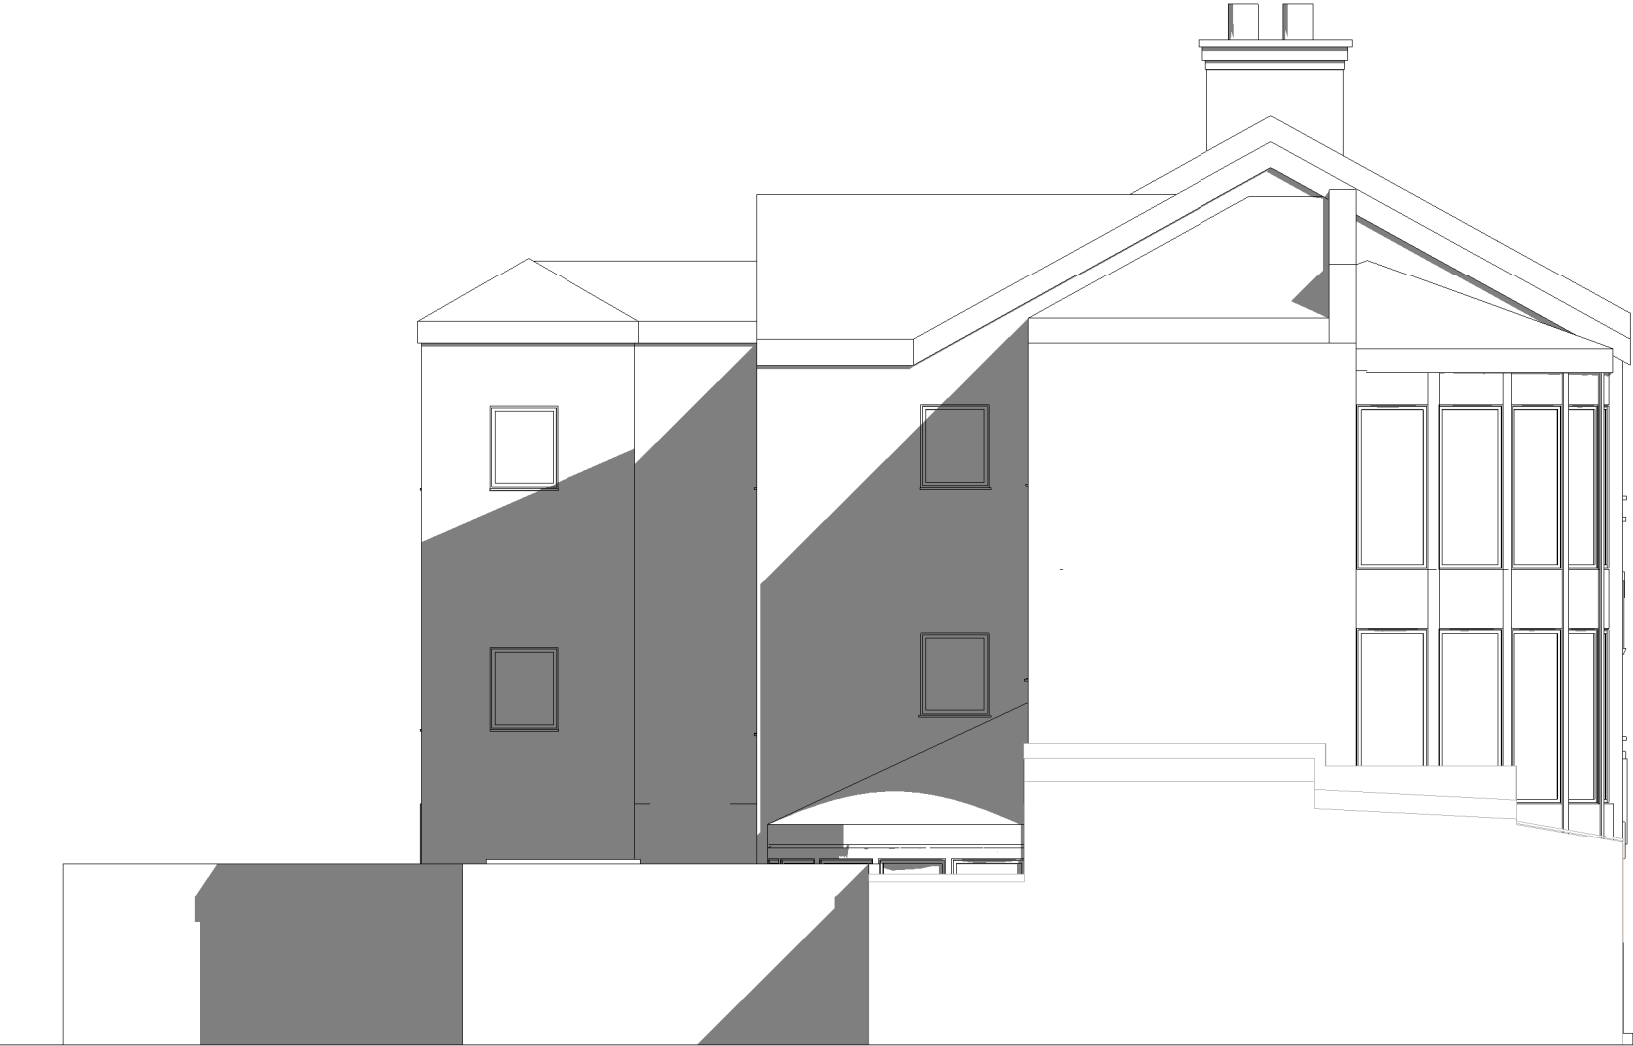

11.80 ▼ 04 - ROOF

9.12 ▼ 03 - LOFT

6.14 ▼ 02 - SECOND FLOOR

3.05 ▼ 01 - FIRST FLOOR

0.00 ▼ 00 - GROUND FLOOR

Key

- Boundary Line
- Demolished

| Rev No. | Date | Description |
|---------|------|-------------|
|---------|------|-------------|

Notes:

Any inaccuracies or errors to be reported to the architect/surveyor immediately and prior to any work commencing. All dimensions to be verified on site. All work to comply with British Standards Code of practice. All external surfaces and materials to match existing. This drawing and all information provided within it is the copyright of UPP Consultants Ltd. and reproduction without prior consent is strictly forbidden.

|                |        |
|----------------|--------|
| Dwg No         | Drawn  |
| 001TU-A-06-003 | Mahbub |

|                    |           |
|--------------------|-----------|
| Drawing            | Checked   |
| Existing Elevation | Raffaello |

|              |            |
|--------------|------------|
| Scale        | Issue Date |
| 1 : 100 @ A3 | 23.09.2020 |

0

5m


Project Address

1 Turnpike Lane, Hornsey, London N8 0EP

|                            |              |
|----------------------------|--------------|
| Client                     | Status       |
| Chris Aria Investments Ltd | For Planning |

www.upp-planning.co.uk  
info@upp-planning.co.uk  
0208 202 9996  
74 Brent St, Hendon,  
London NW4 2ES



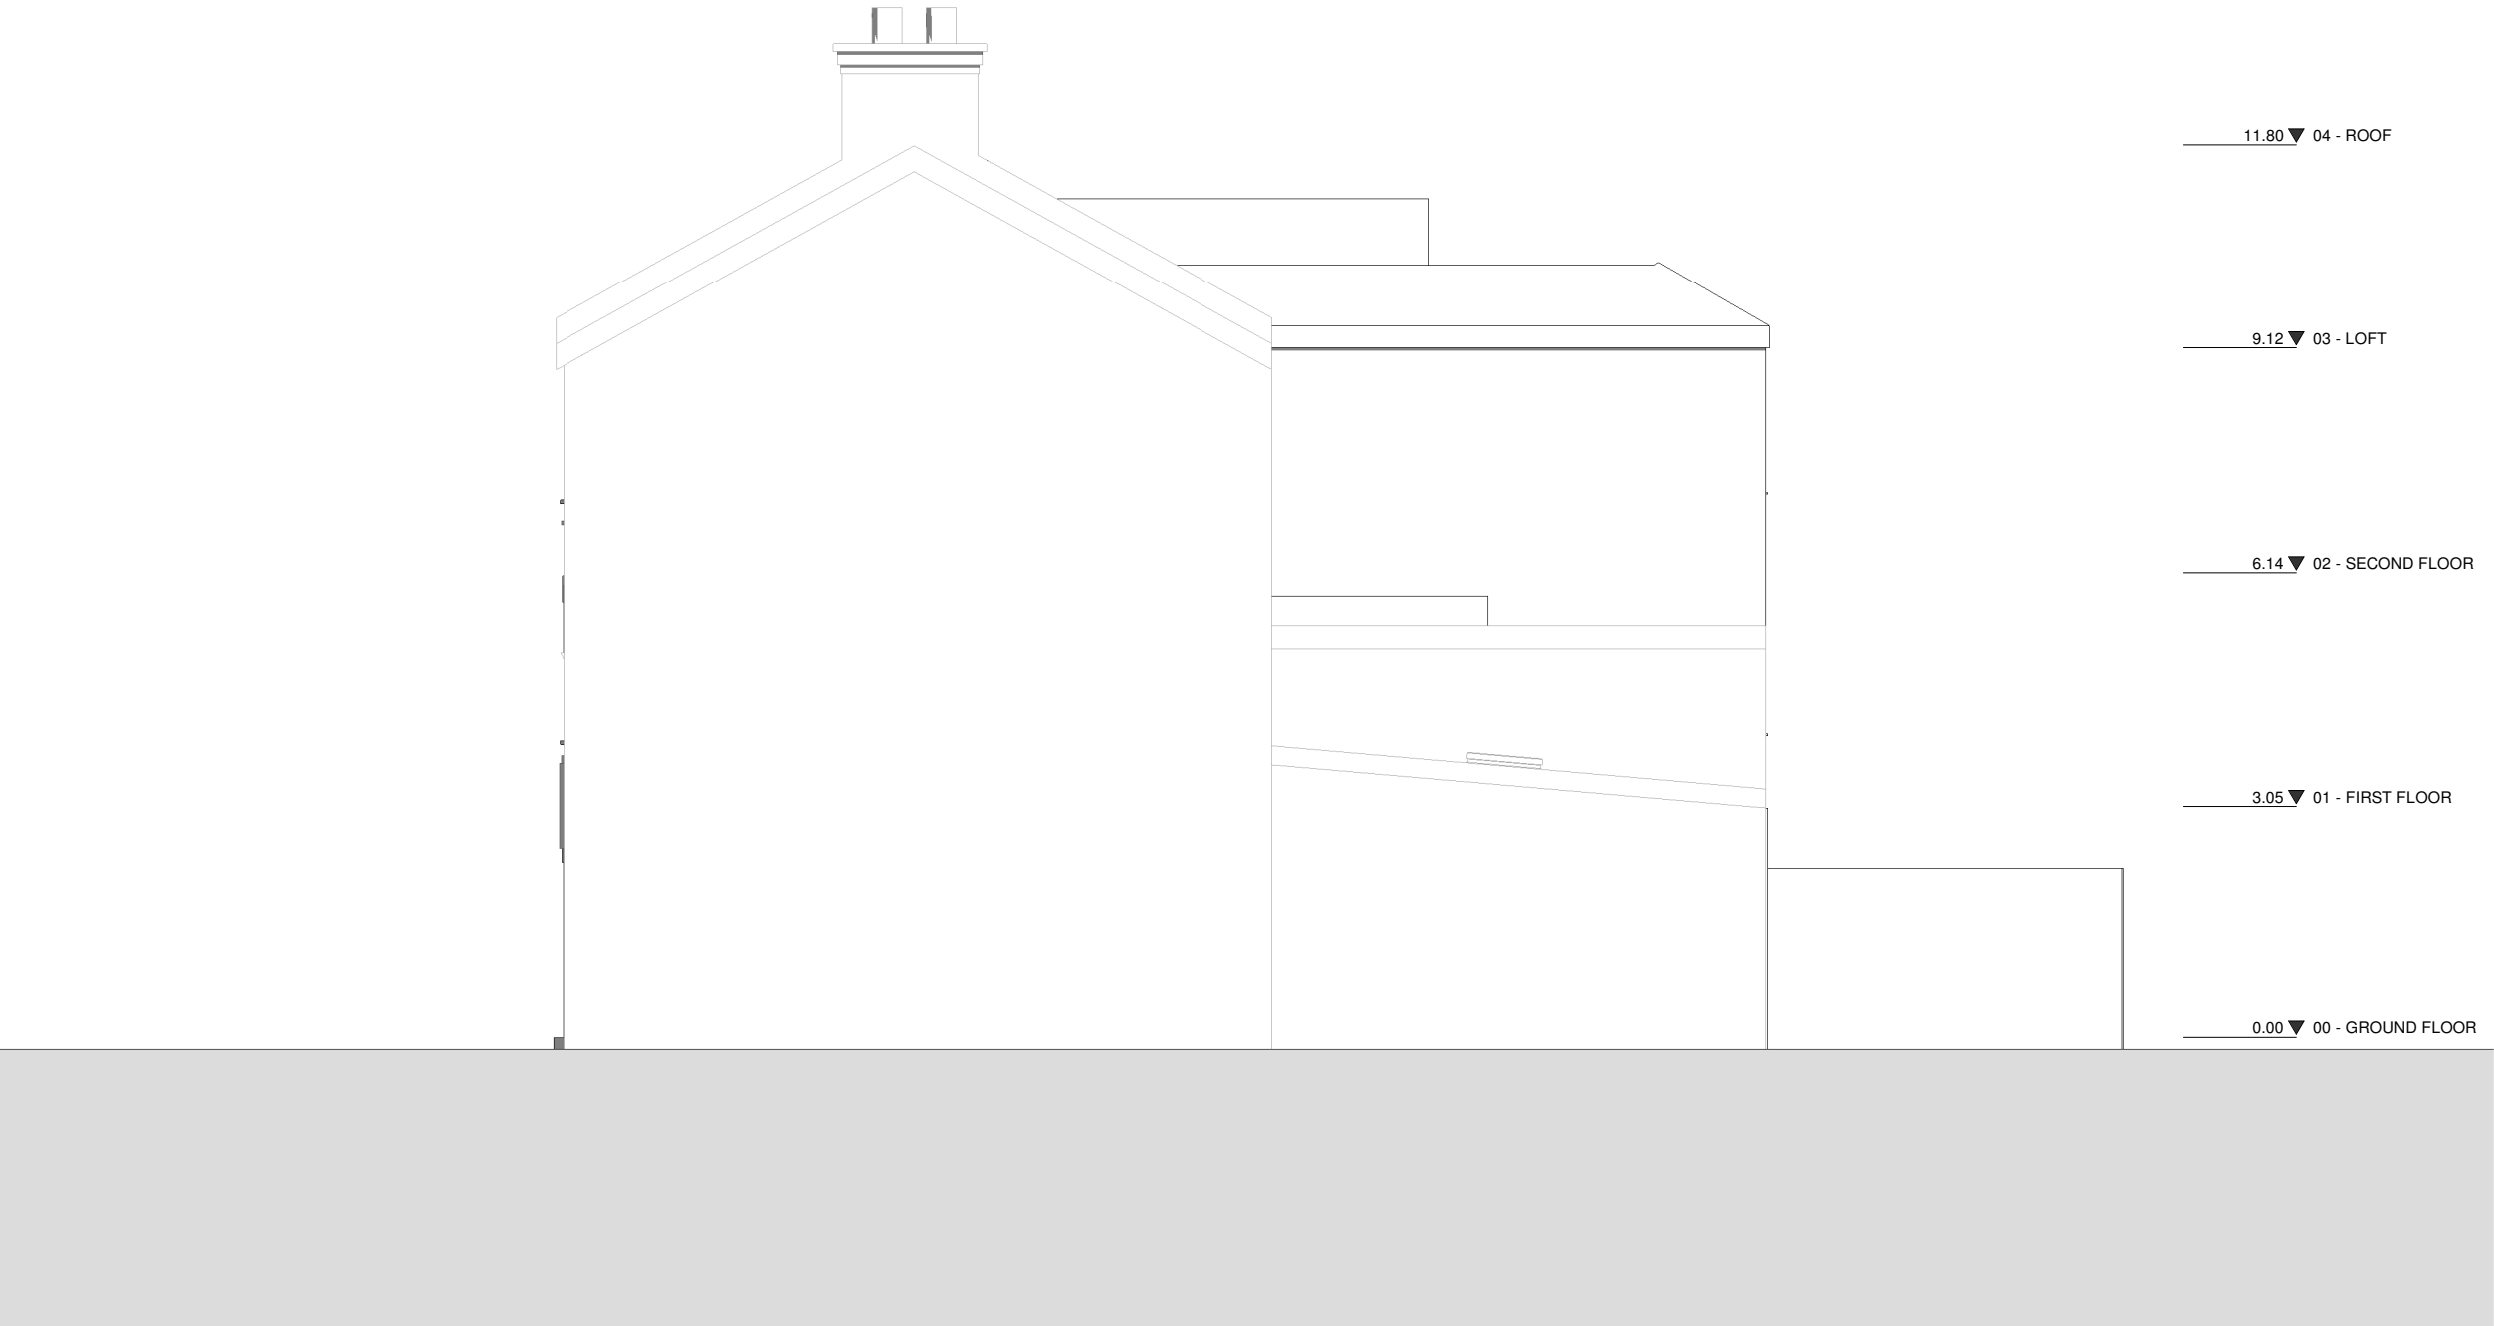

Key

Boundary Line

Demolished

| Rev No. | Date | Description |
|---------|------|-------------|
|---------|------|-------------|

Notes:

Any inaccuracies or errors to be reported to the architect/surveyor immediately and prior to any work commencing. All dimensions to be verified on site. All work to comply with British Standards Code of practice. All external surfaces and materials to match existing. This drawing and all information provided within it is the copyright of UPP Consultants Ltd. and reproduction without prior consent is strictly forbidden.

|                |        |
|----------------|--------|
| Dwg No         | Drawn  |
| 001TU-A-06-004 | Mahbub |

|                    |           |
|--------------------|-----------|
| Drawing            | Checked   |
| Existing Elevation | Raffaello |

|              |            |
|--------------|------------|
| Scale        | Issue Date |
| 1 : 100 @ A3 | 23.09.2020 |



Project Address

1 Turnpike Lane, Hornsey, London N8 0EP

|                            |              |
|----------------------------|--------------|
| Client                     | Status       |
| Chris Aria Investments Ltd | For Planning |