


No.	Description	Date



Key to Line

Boundary 233 sqm

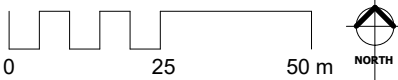

1 **Site Location Plan**
1 : 625 @ A1
1 : 1250 @ A3

Project Status	
Planning	
	
CONTRACTORS MUST VERIFY ALL DIMENSIONS ON SITE BEFORE STARTING WORK. THIS DRAWING IS COPYRIGHT.	
Project	
2A Holmesdale Road N6 5TQ	
Client	
Owner	
Drawing Title	
Existing Site Block Plan	
Project Number	Date
210608	Jun 21
Drawn by	Checked by
Author	Checker
Scale	Revision
1 : 2500 @ A3 A1 : 1250 @ A1	
Drawing No. AE100	
31/03/2026 07:16:13	

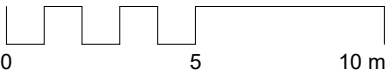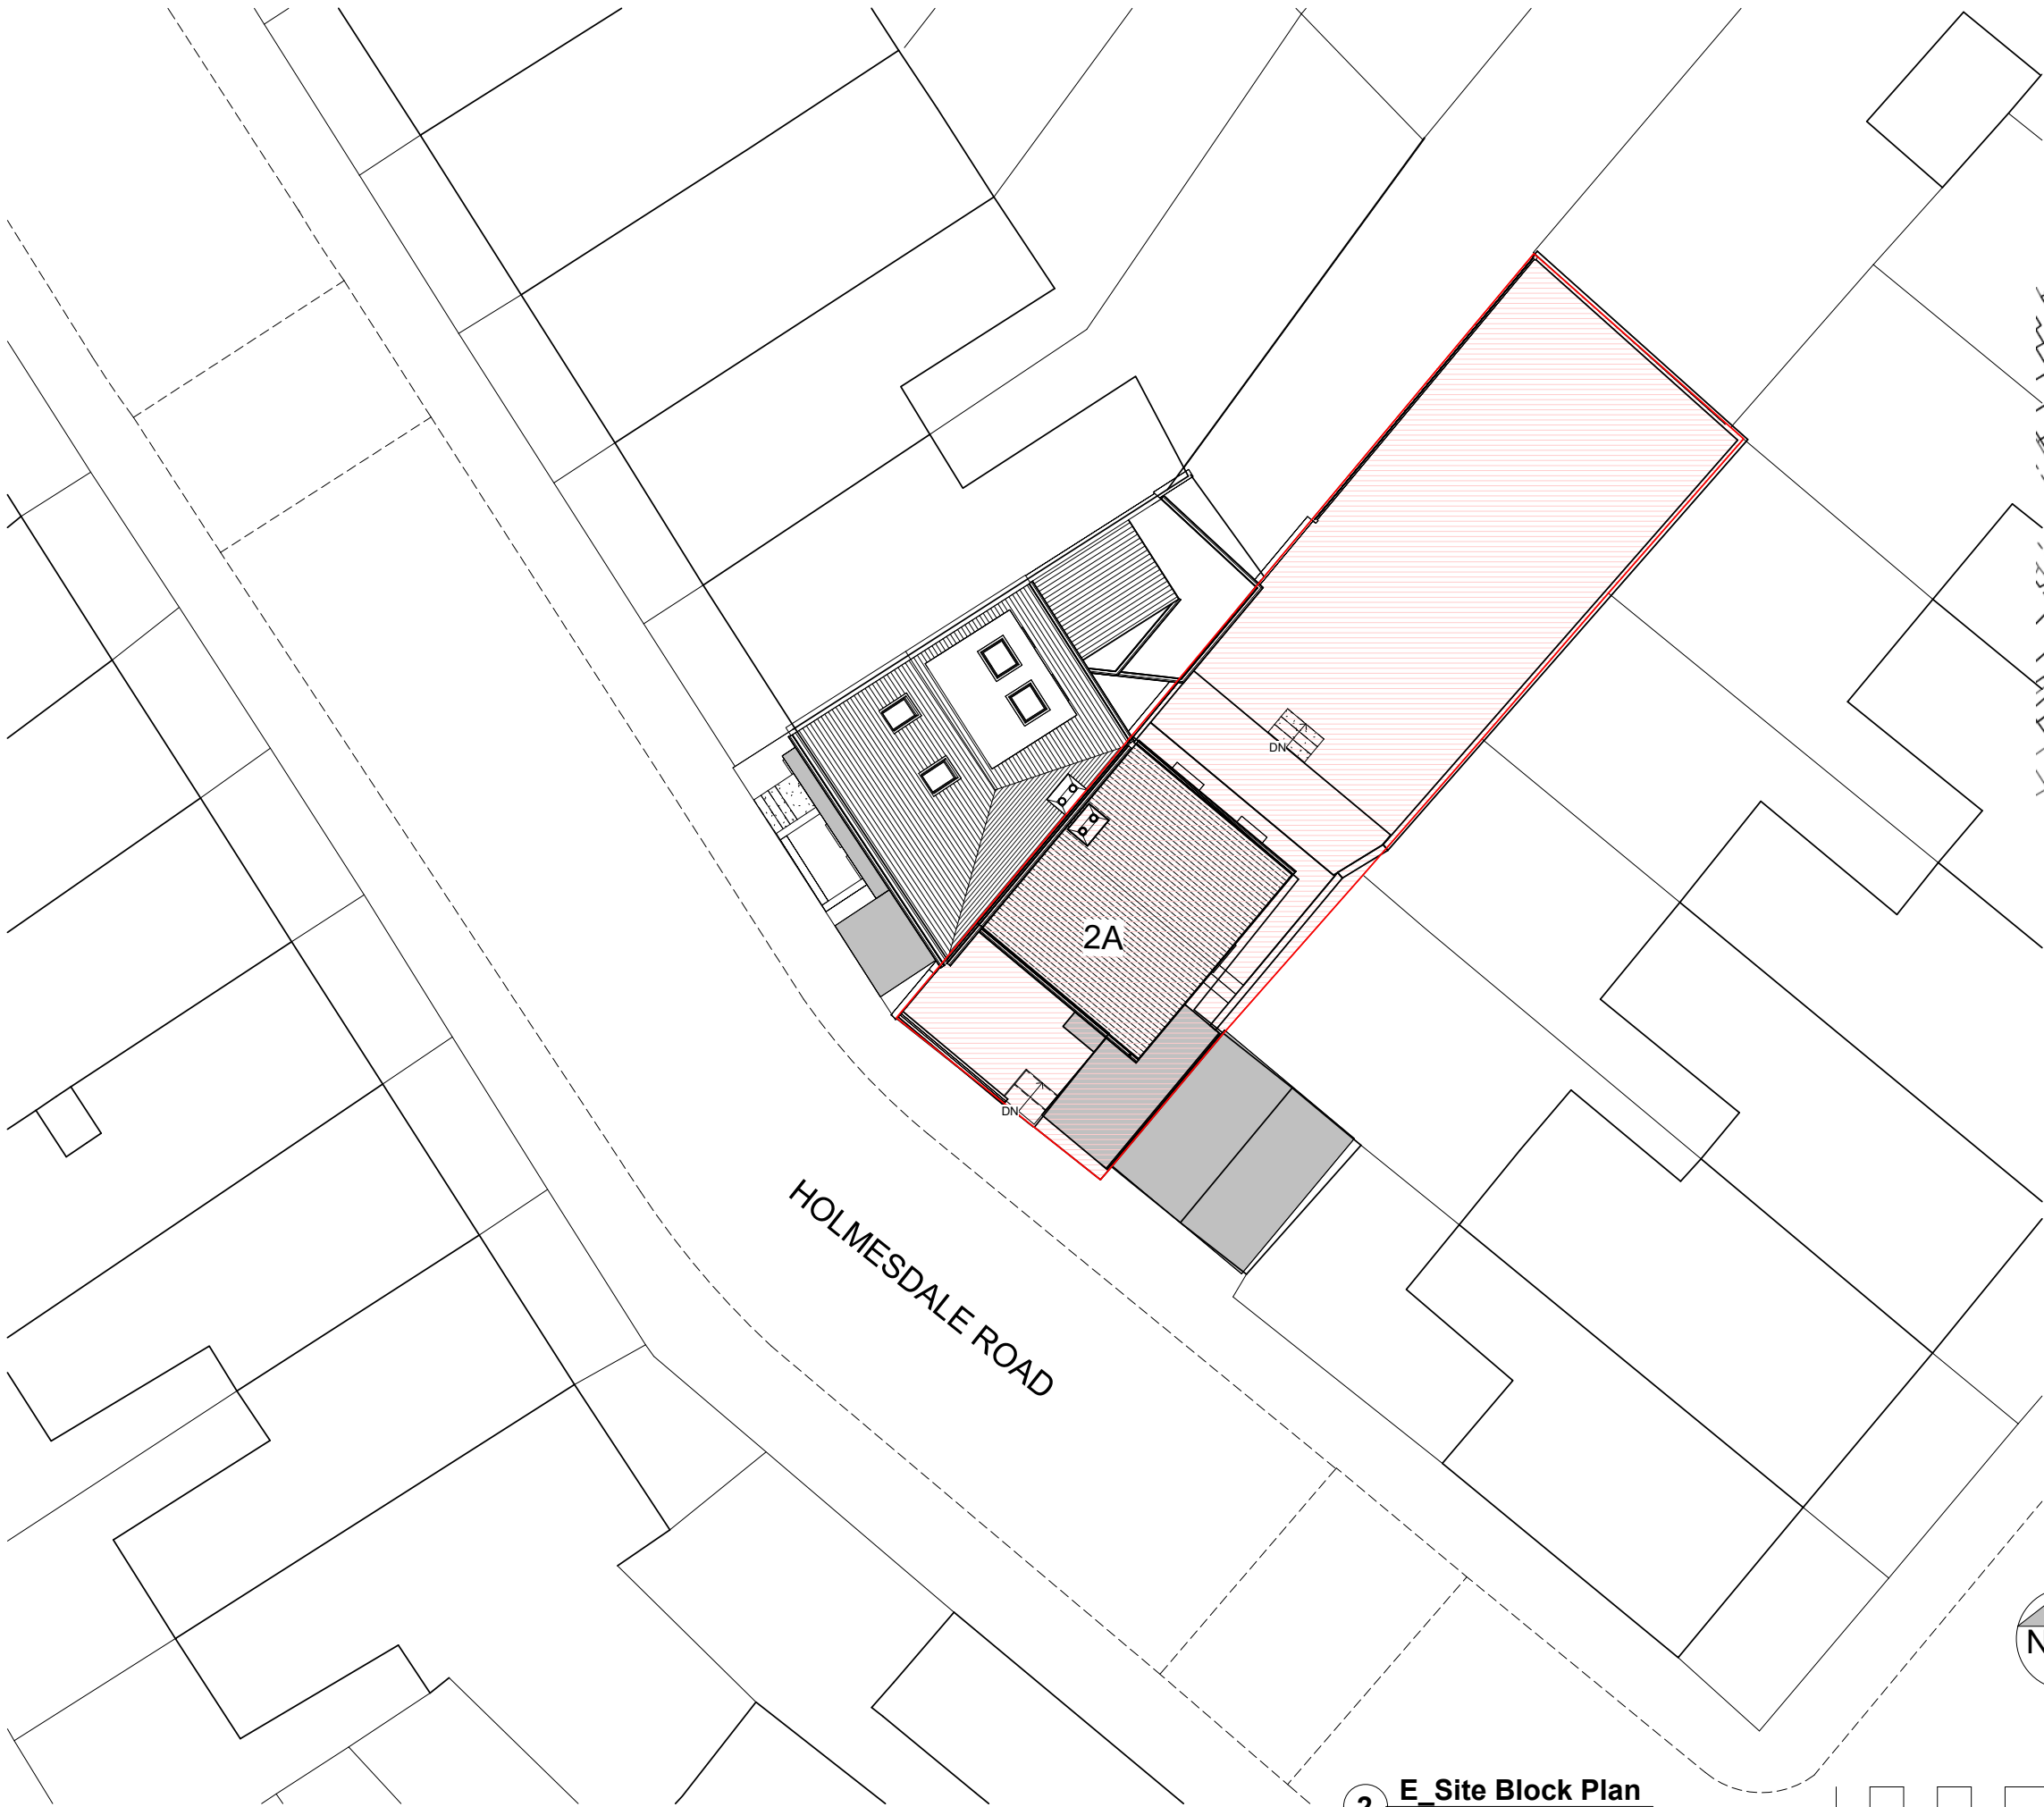


2 **E. Site Block Plan**
1 : 100 @ A1
1 : 200 @ A3

No.	Description	Date

Key to Line



Boundary 233 sqm

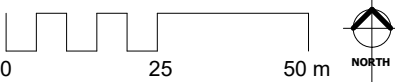

1 Site Location Plan.
1 : 625 @ A1
1 : 1250 @ A3

Project Status	
Planning	
CONTRACTORS MUST VERIFY ALL DIMENSIONS ON SITE BEFORE STARTING WORK. THIS DRAWING IS COPYRIGHT.	
Project	
2A Holmesdale Road N6 5TQ	
Client	
Owner	
Drawing Title	
Proposed Site Block Plan	
Project Number	Date
210608	Jun 21
Drawn by	Checked by
Author	Checker
Scale	Revision
1 : 2500 @ A3 A1 : 1250 @ A1	
Drawing No.	
AP100	

31/03/2026 07:16:29

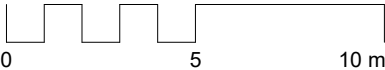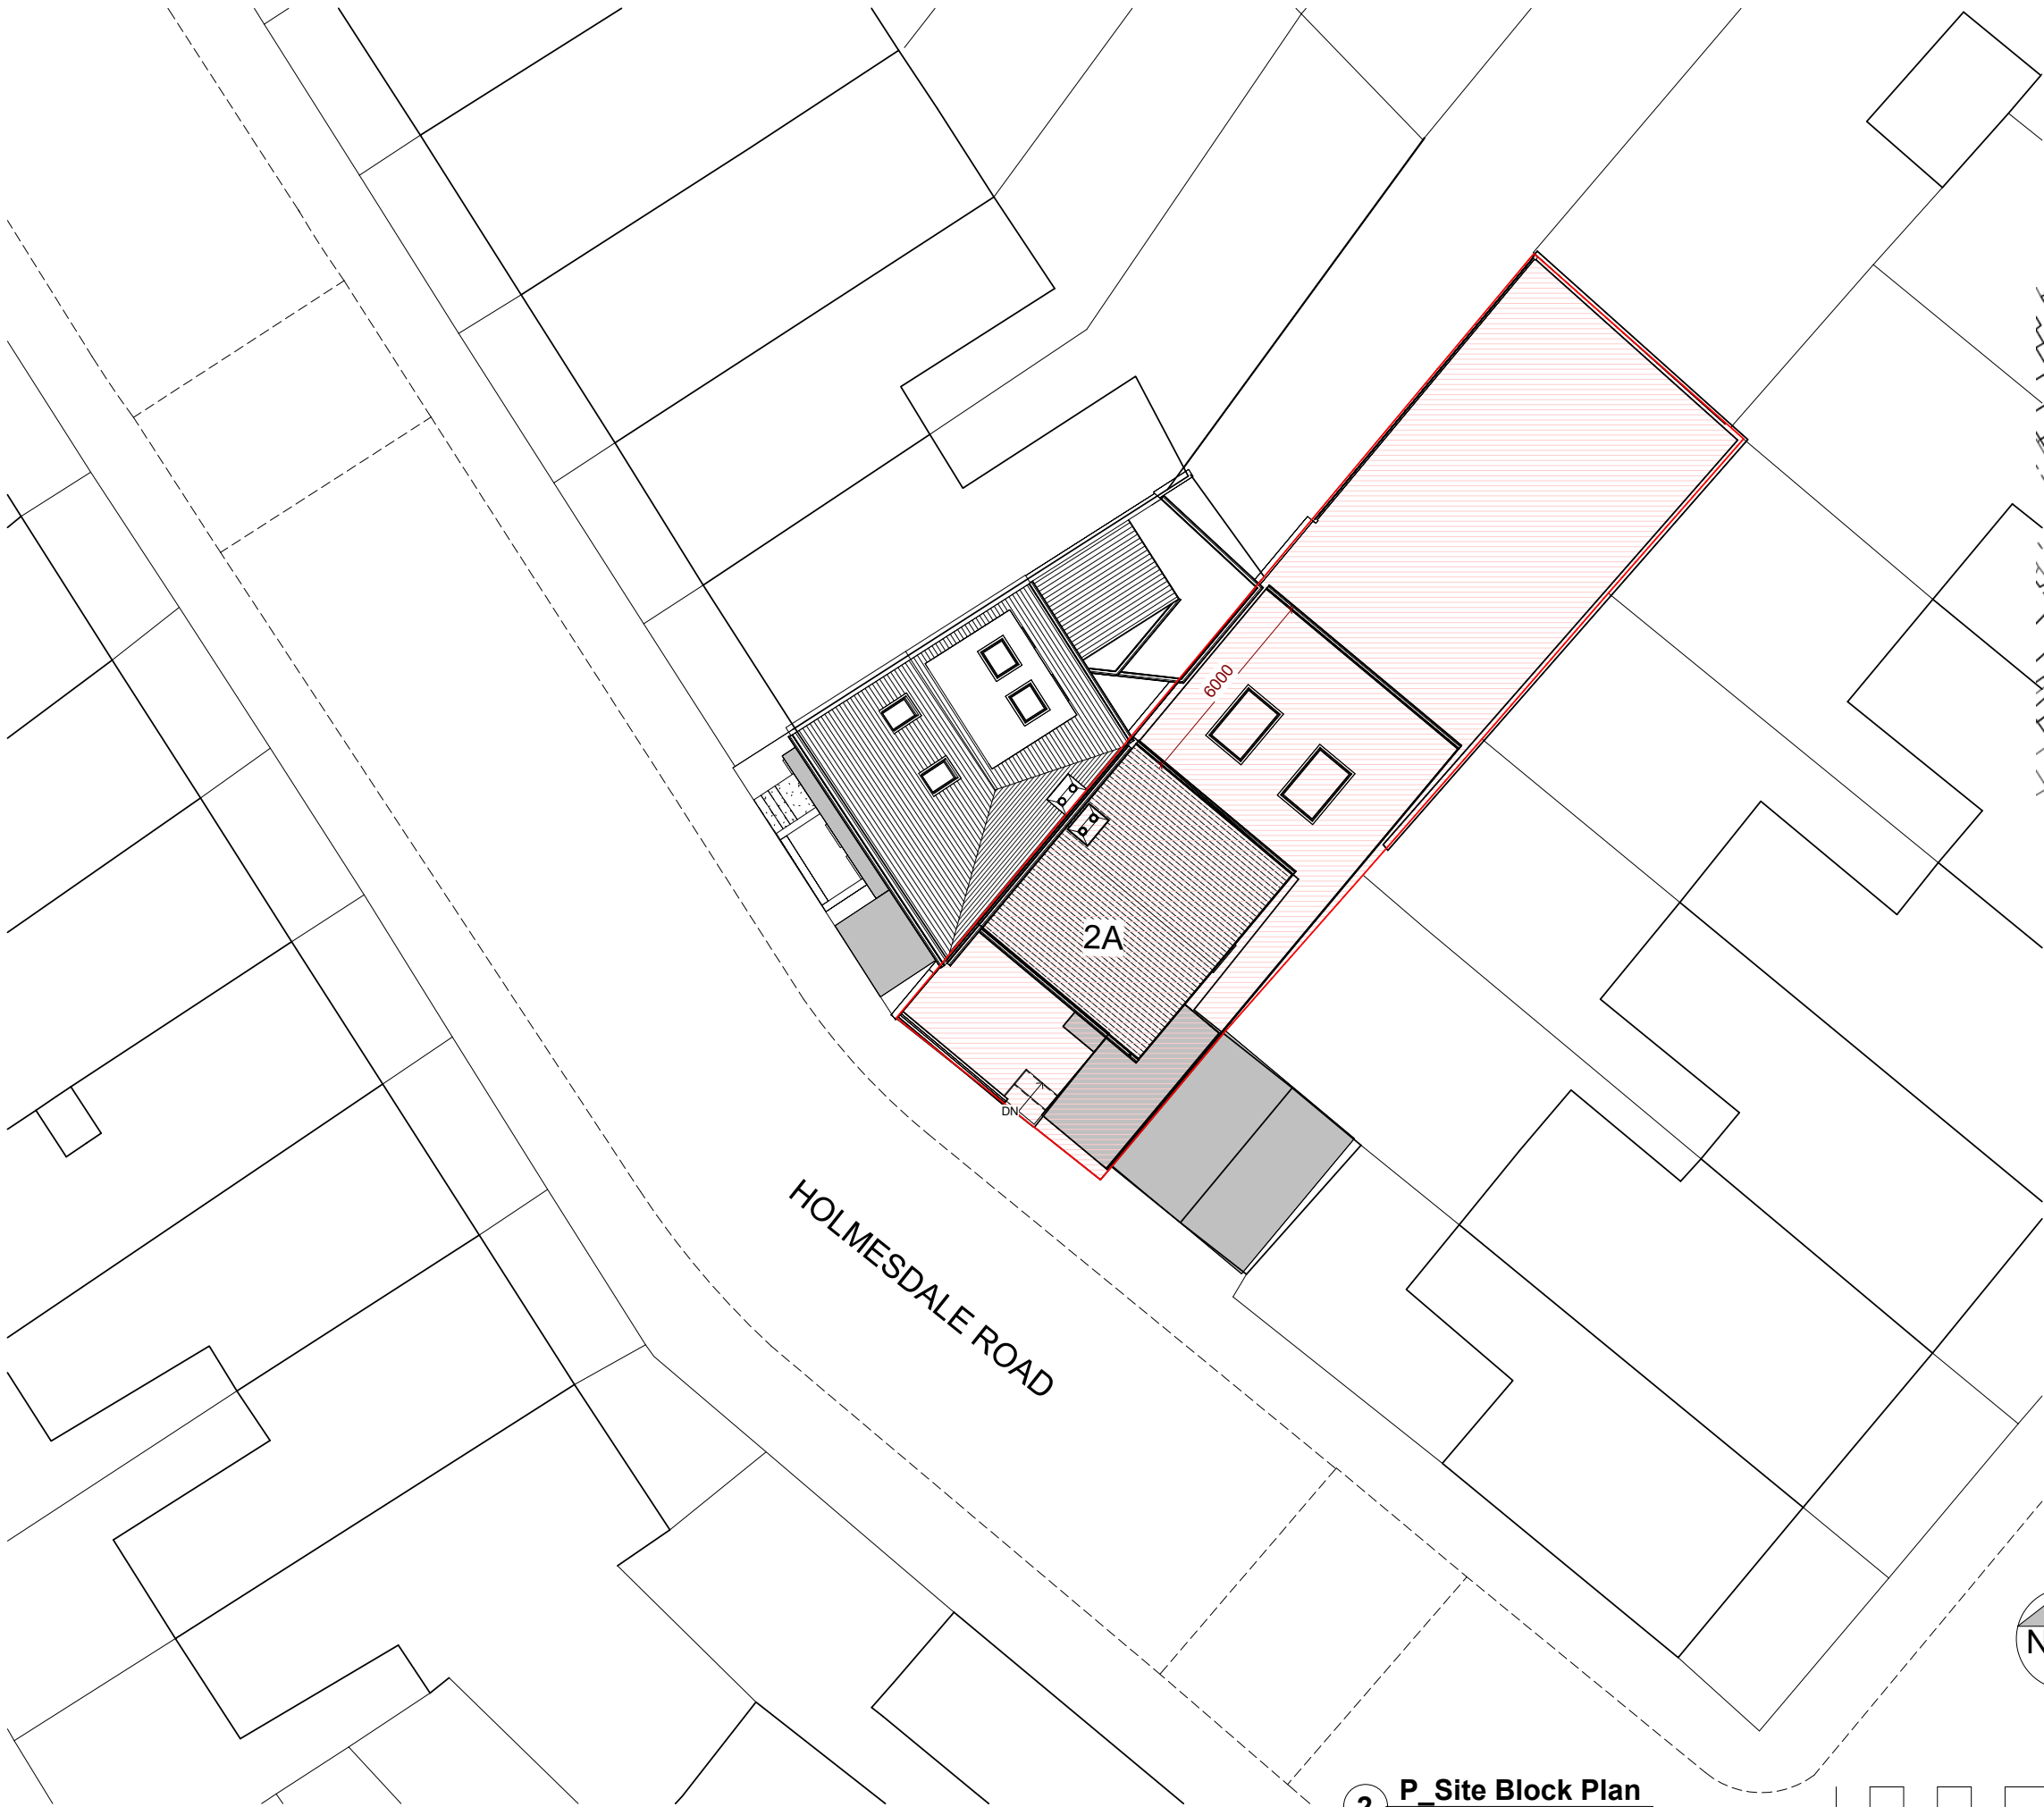

2 P Site Block Plan
1 : 100 @ A1
1 : 200 @ A3