


Red – Existing original steel windows to be replaced with new steel double-glazed units on a like-for-like basis within existing openings.

Blue – Existing original stained glass windows retained in situ (no works proposed; excluded from this application)

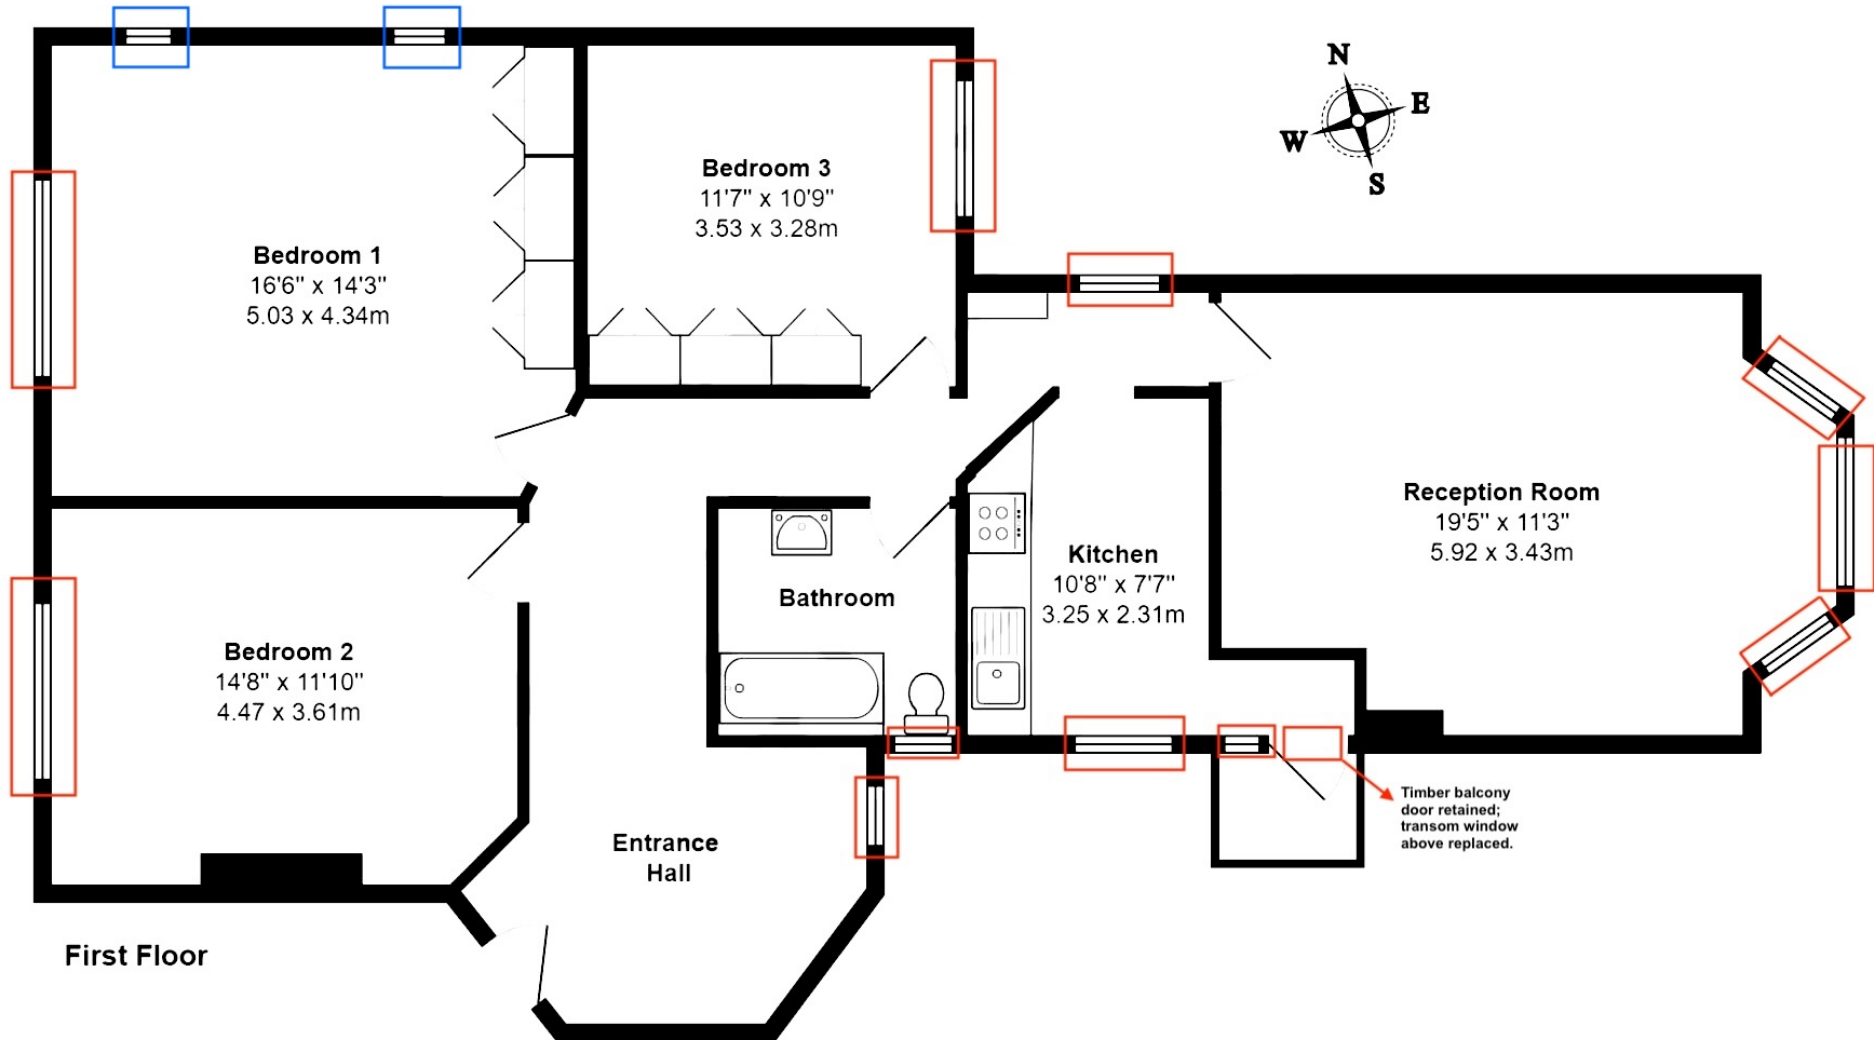

Southwood Hall N6

Total Area: 1163 ft² ... 108.0 m²

All measurements are approximate and for display purposes only