



76 Milton Park

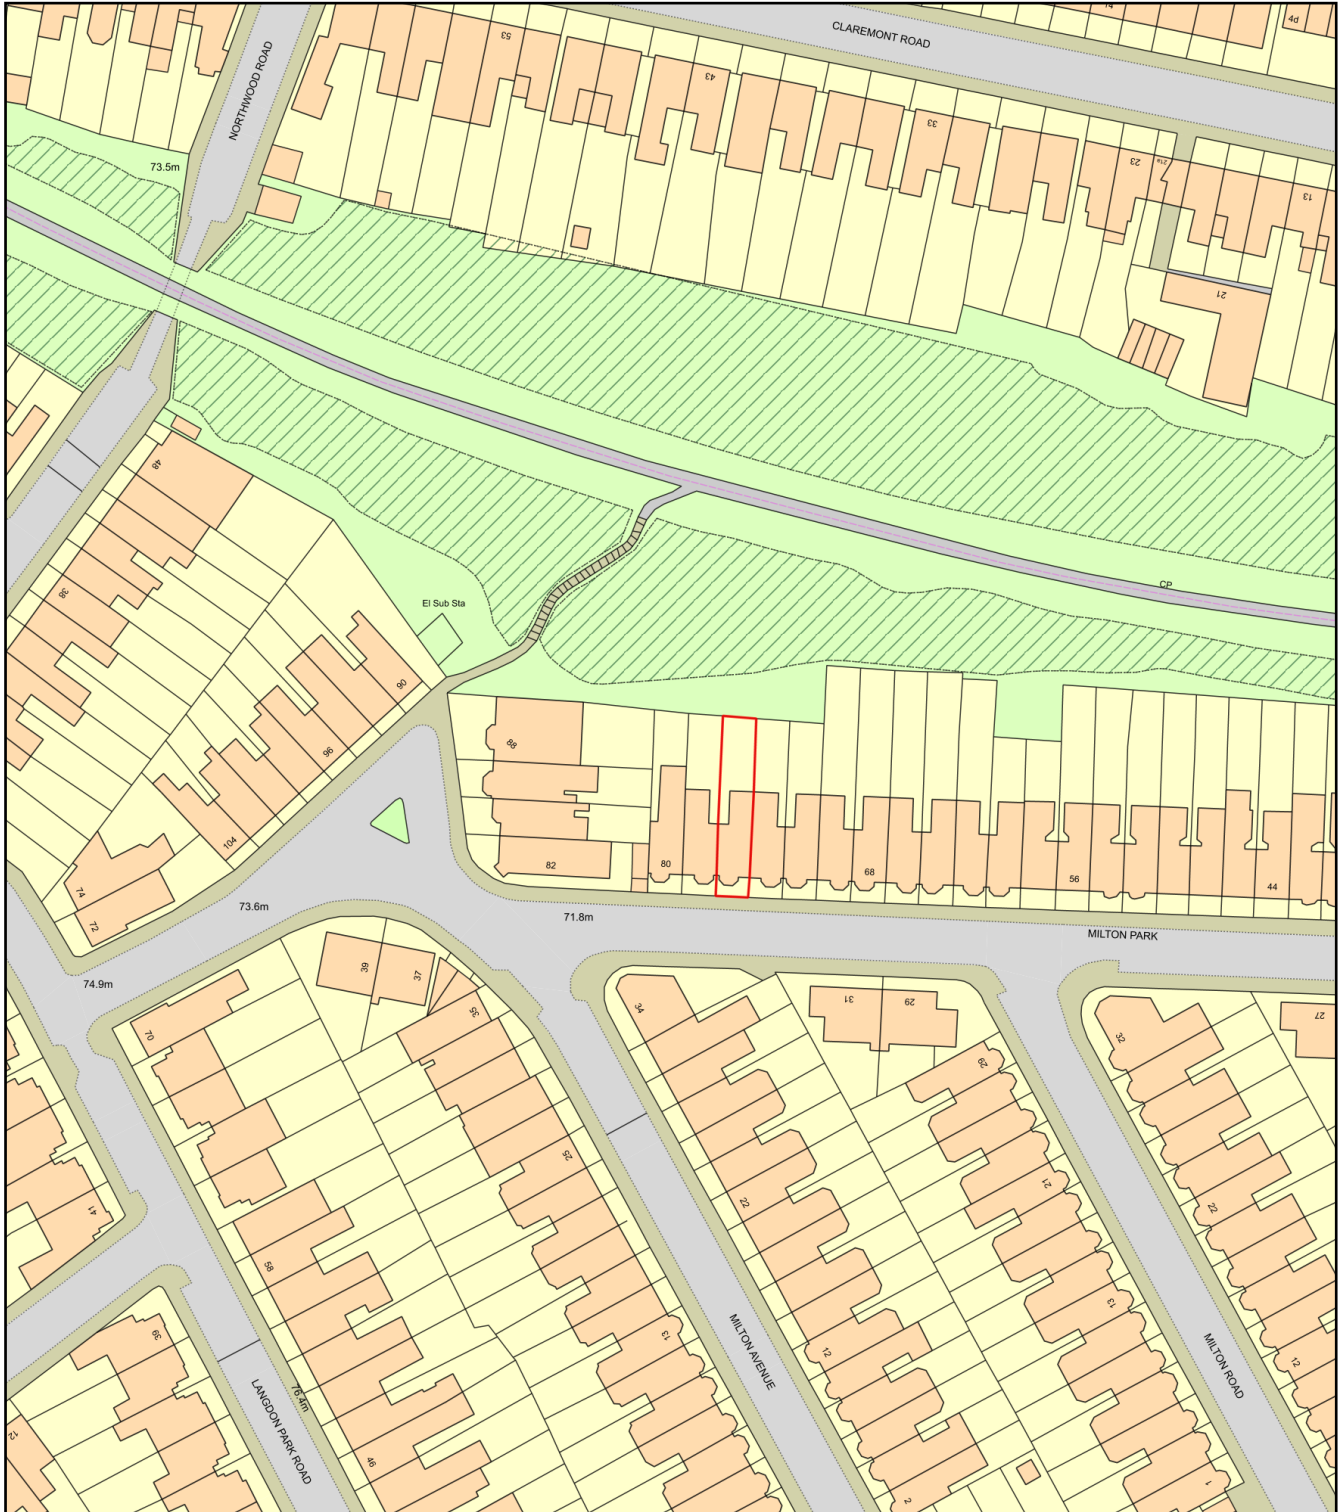

0 50
Metres

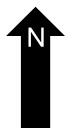

Plan Produced for: 76 Milton Park

Date Produced: 05 Apr 2026

Plan Reference Number: TQRQM26095204708363

Scale: 1:1250 @ A4