
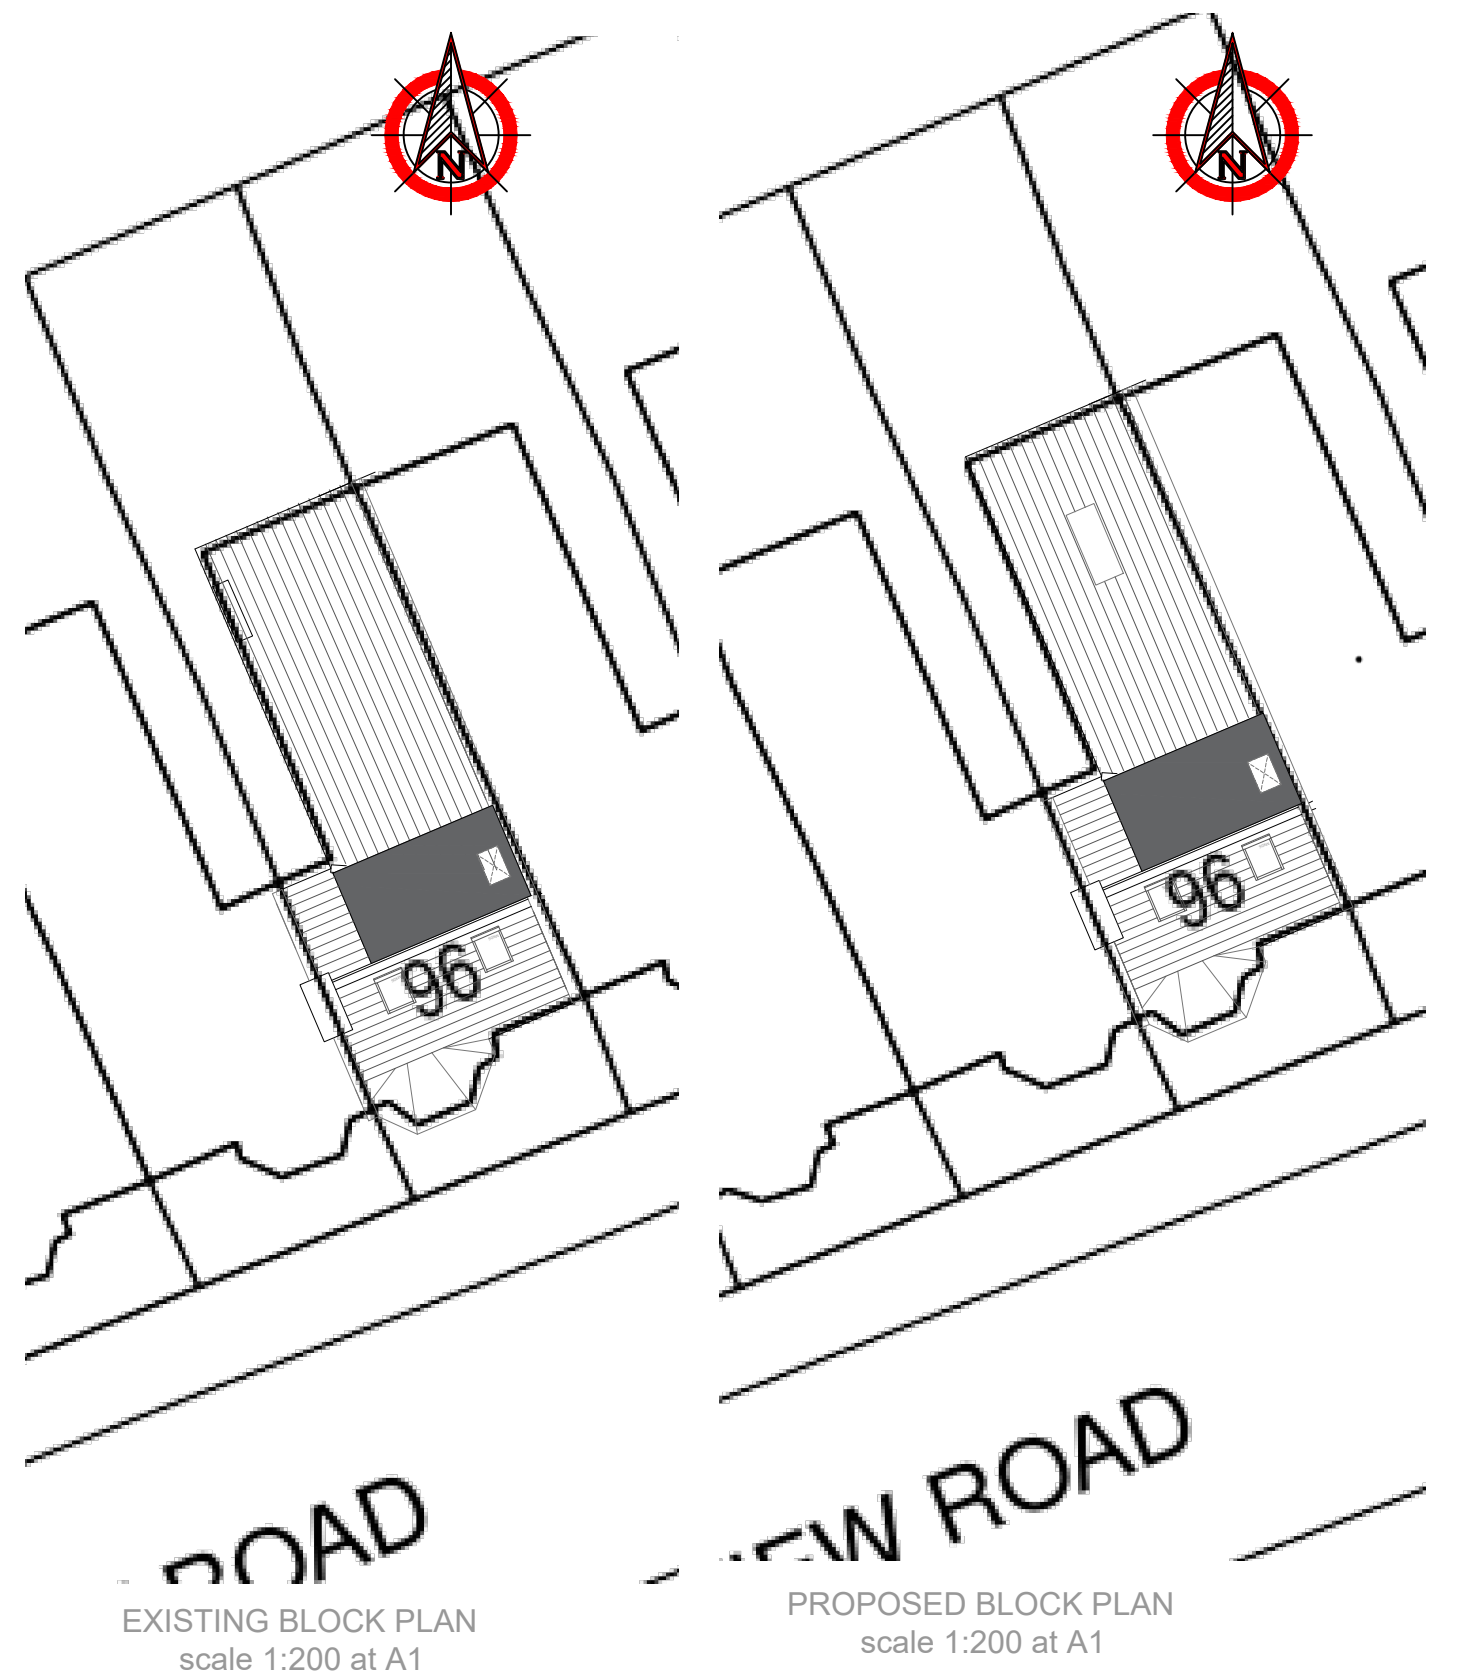
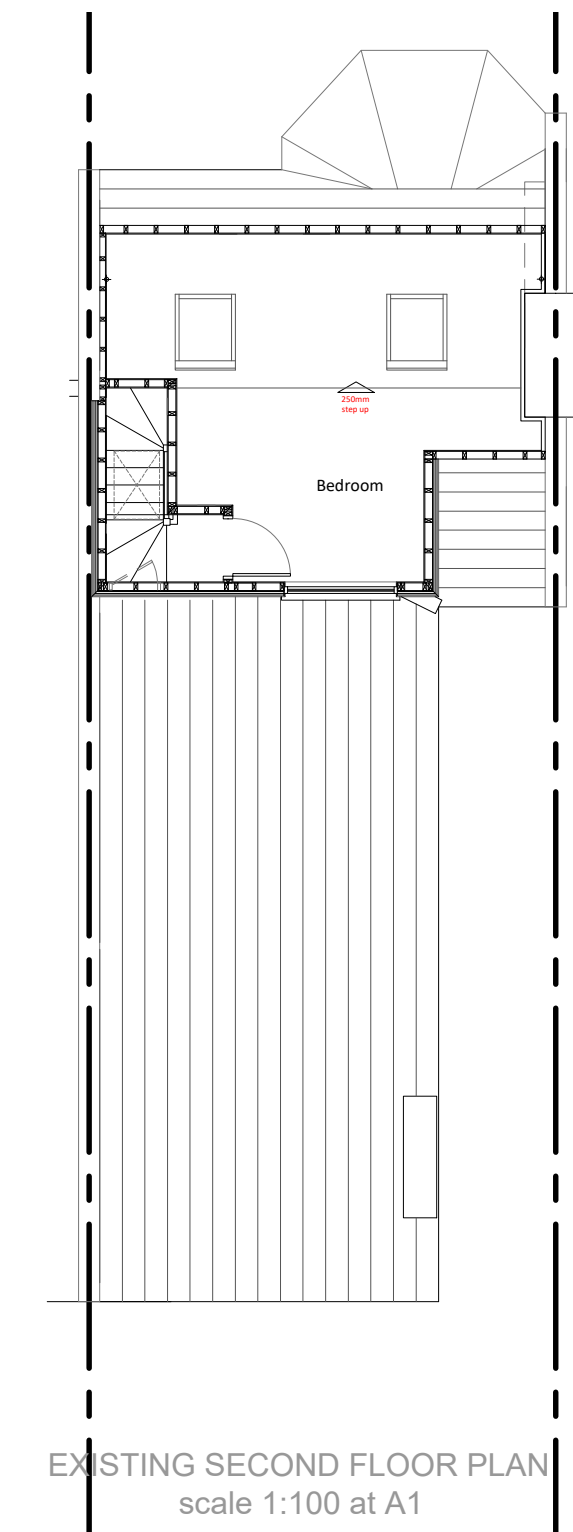
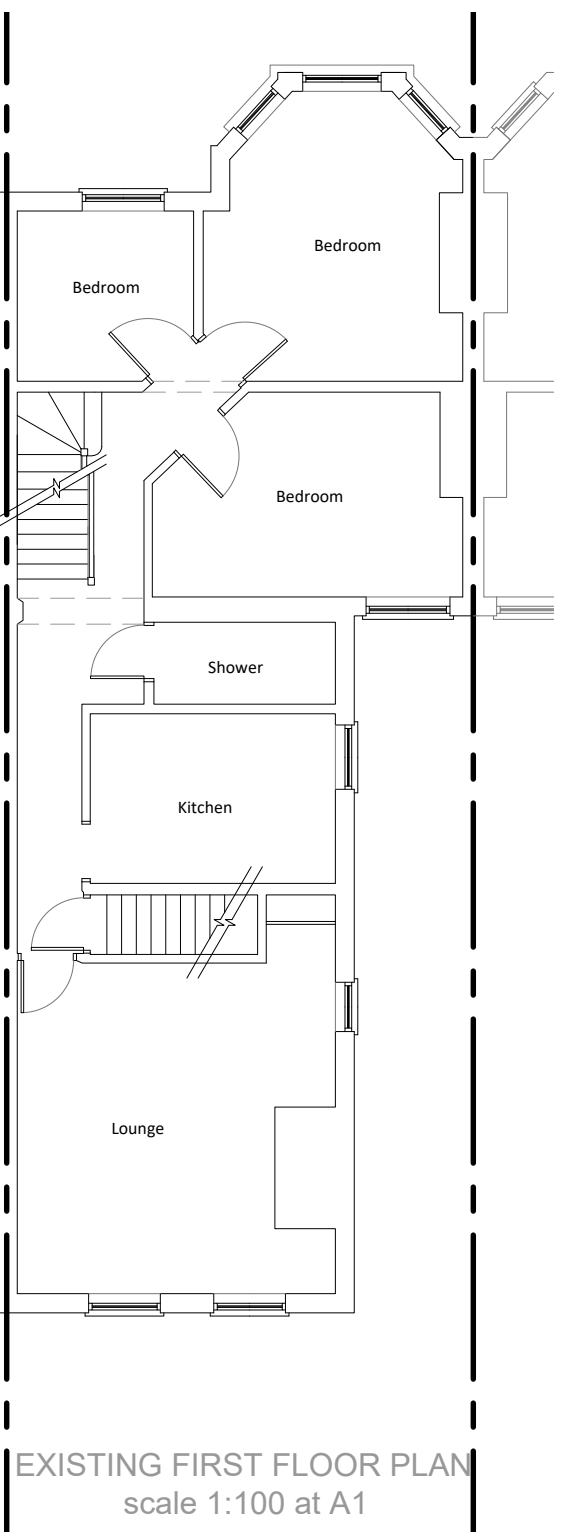
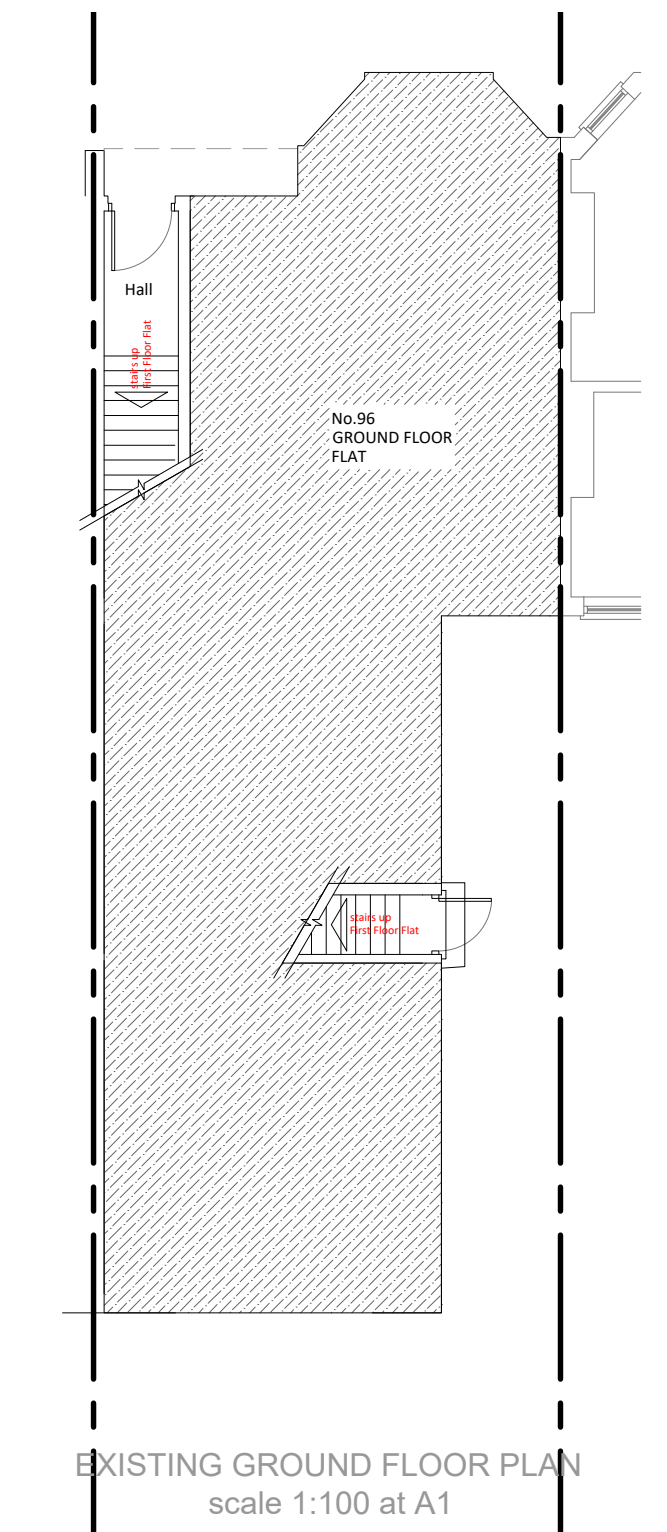
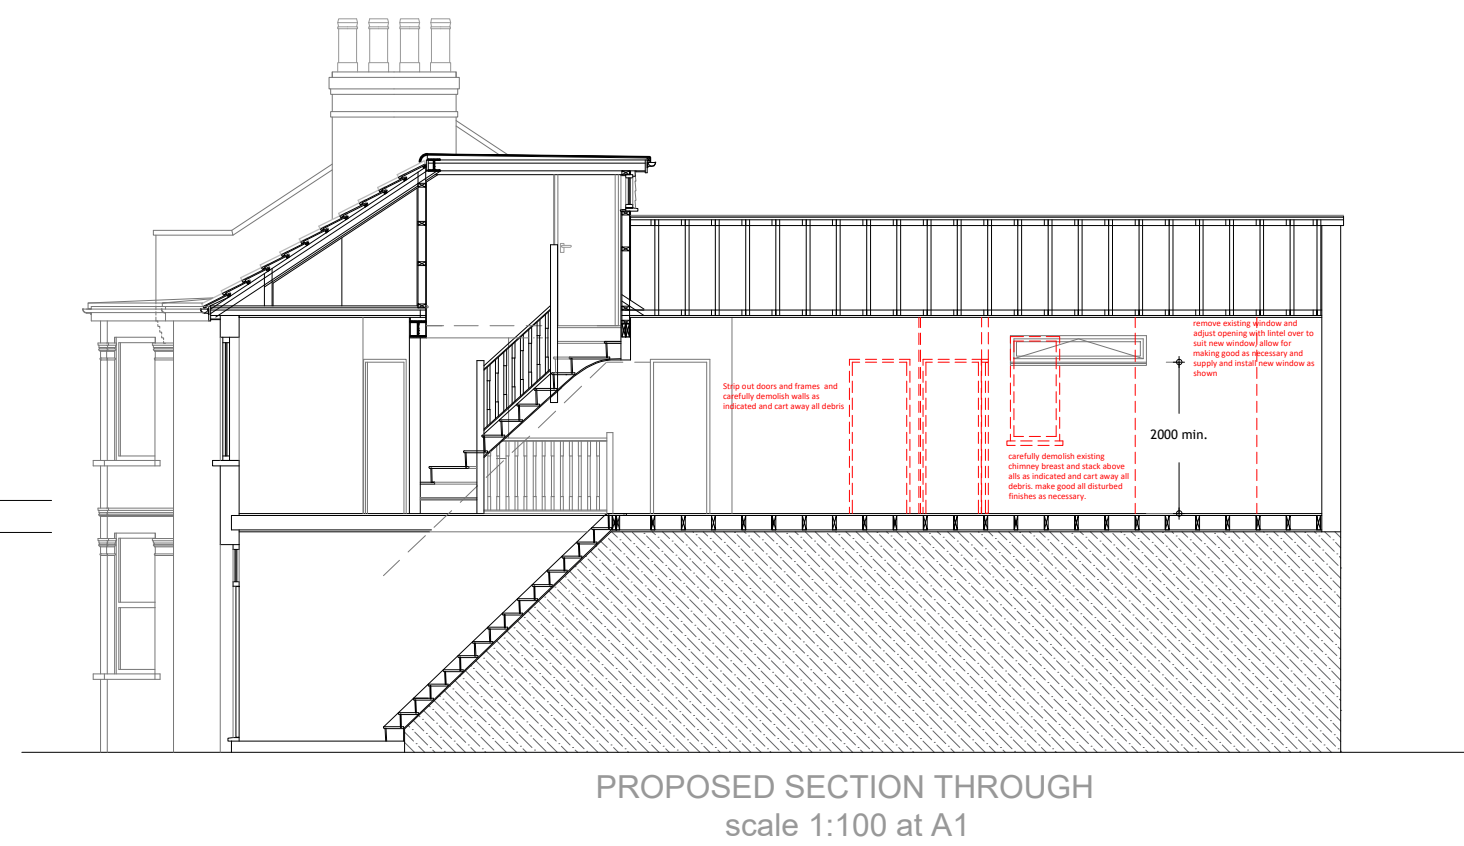
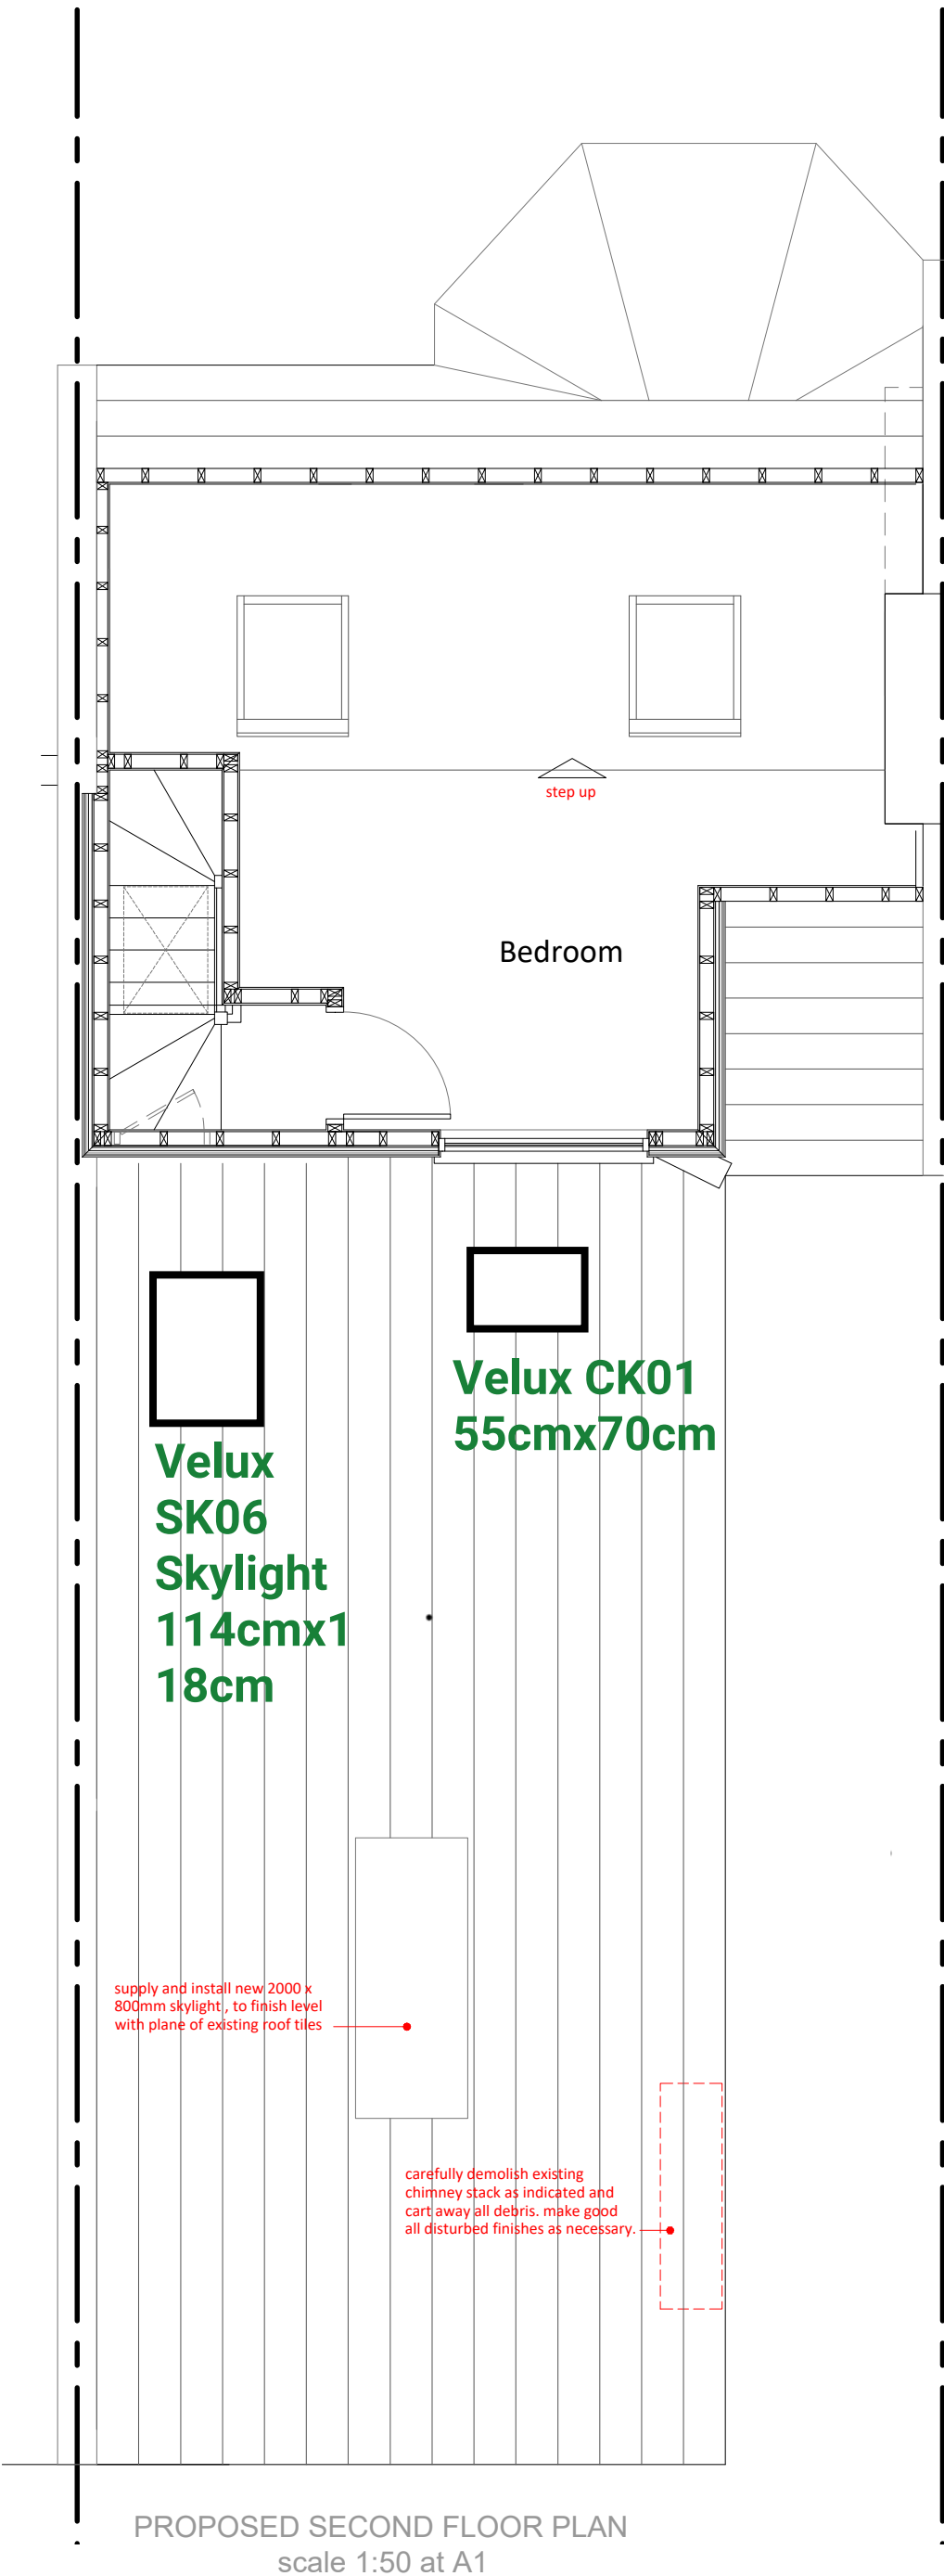
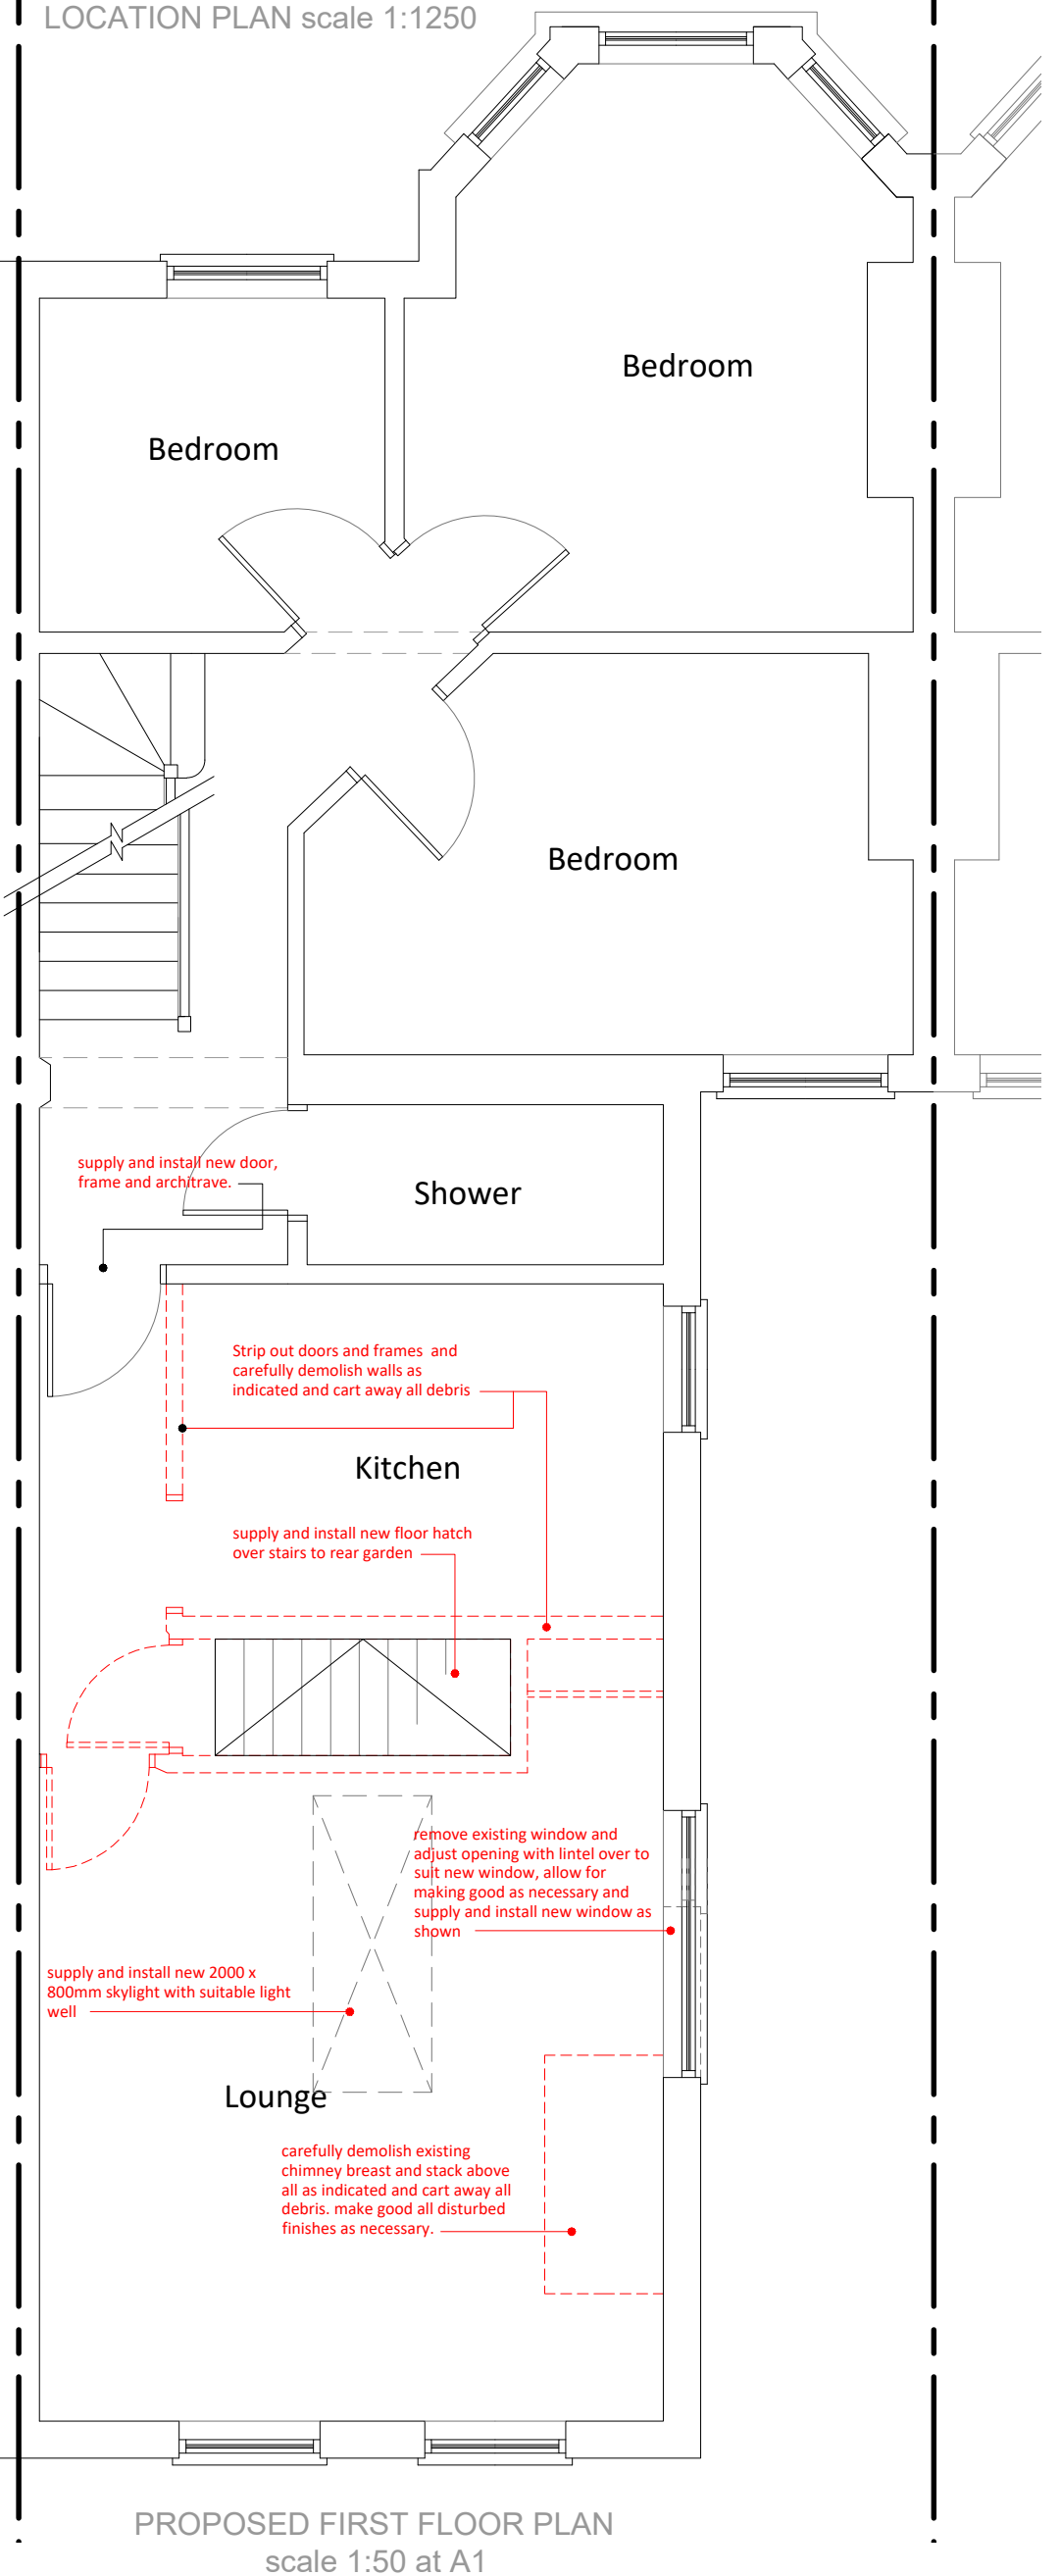
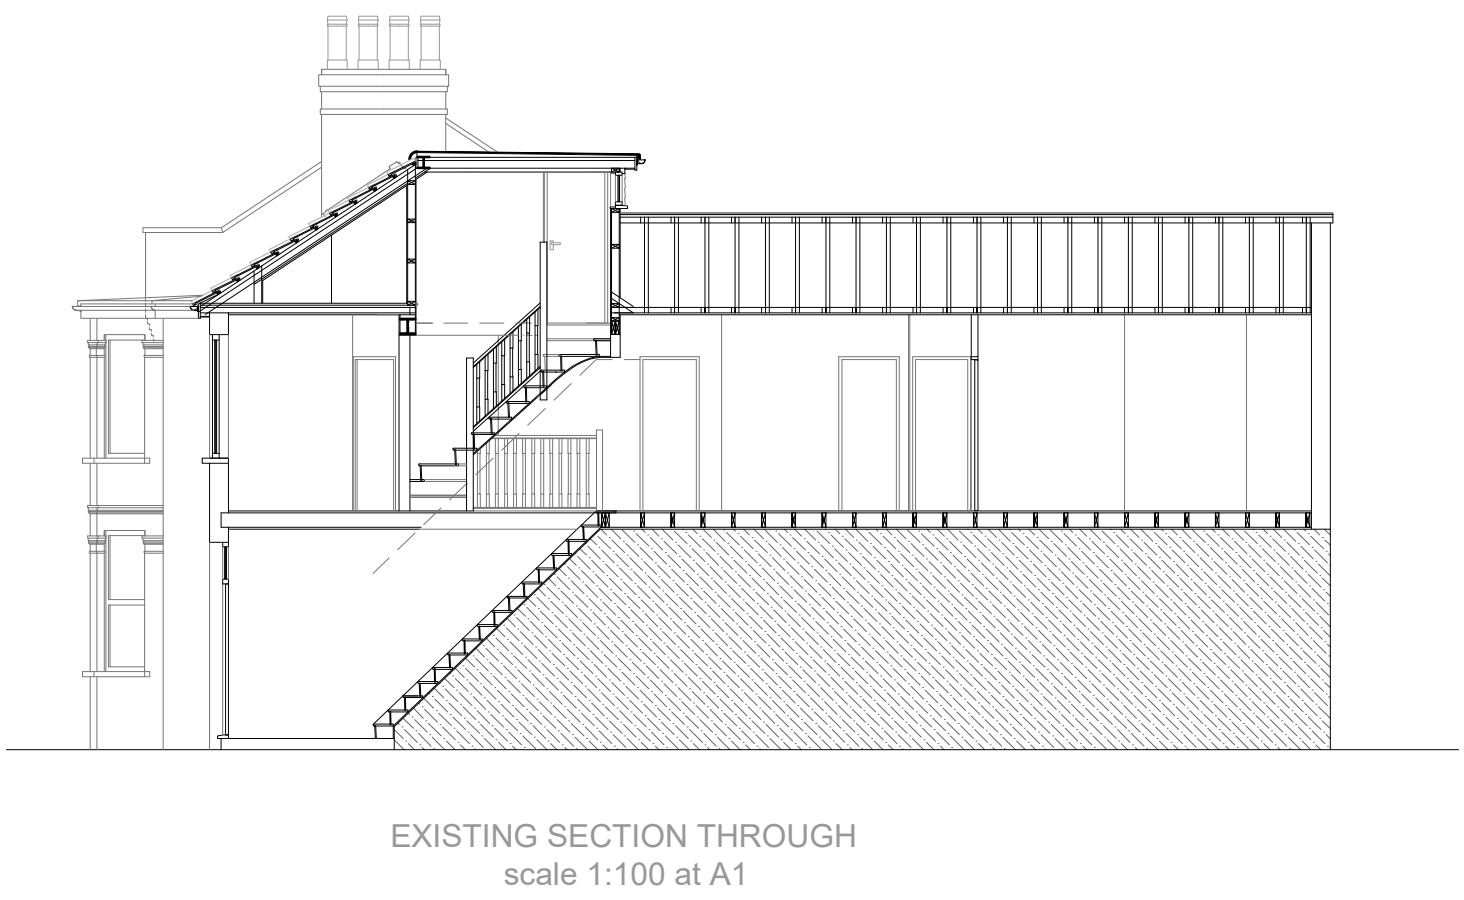
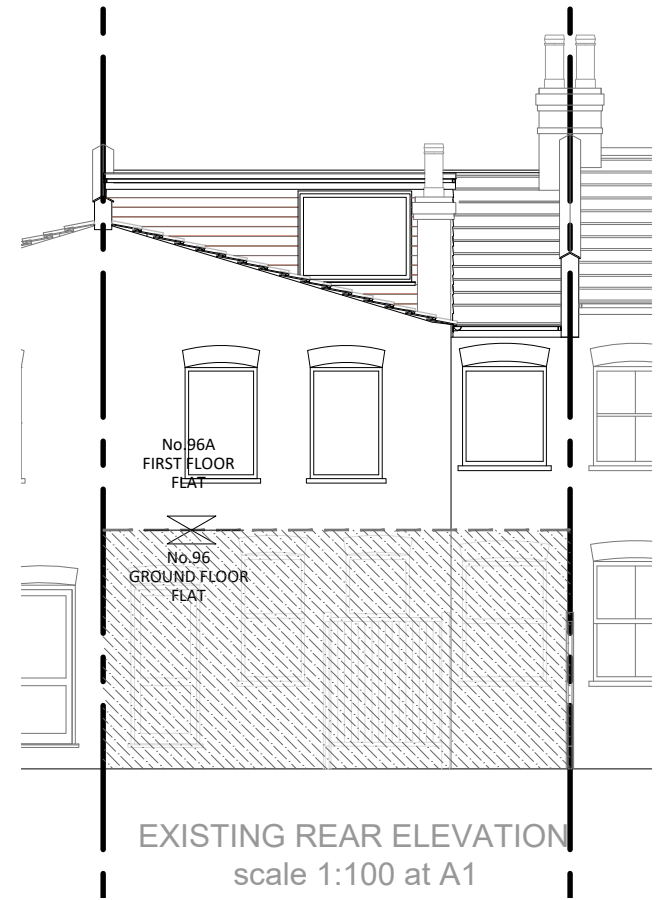
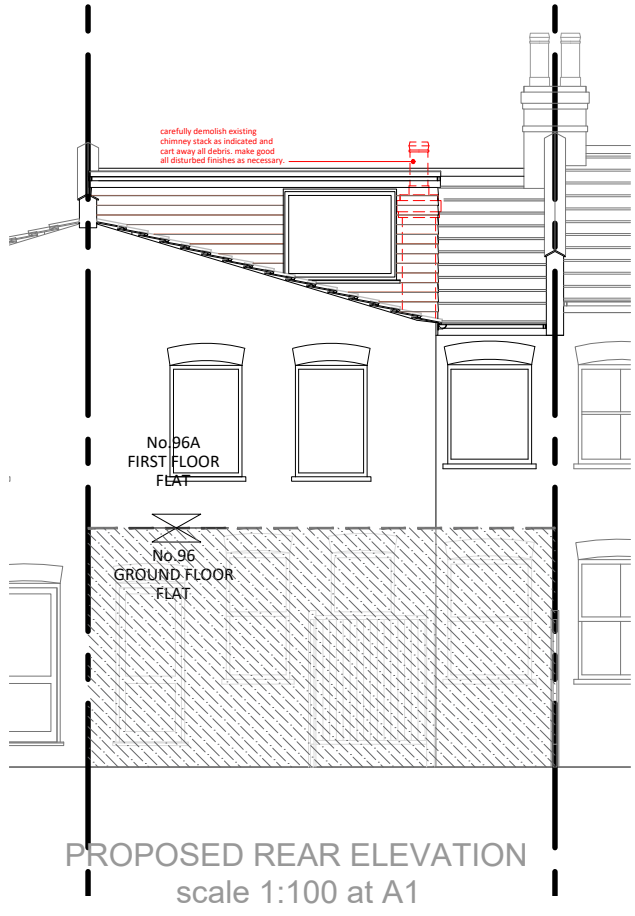
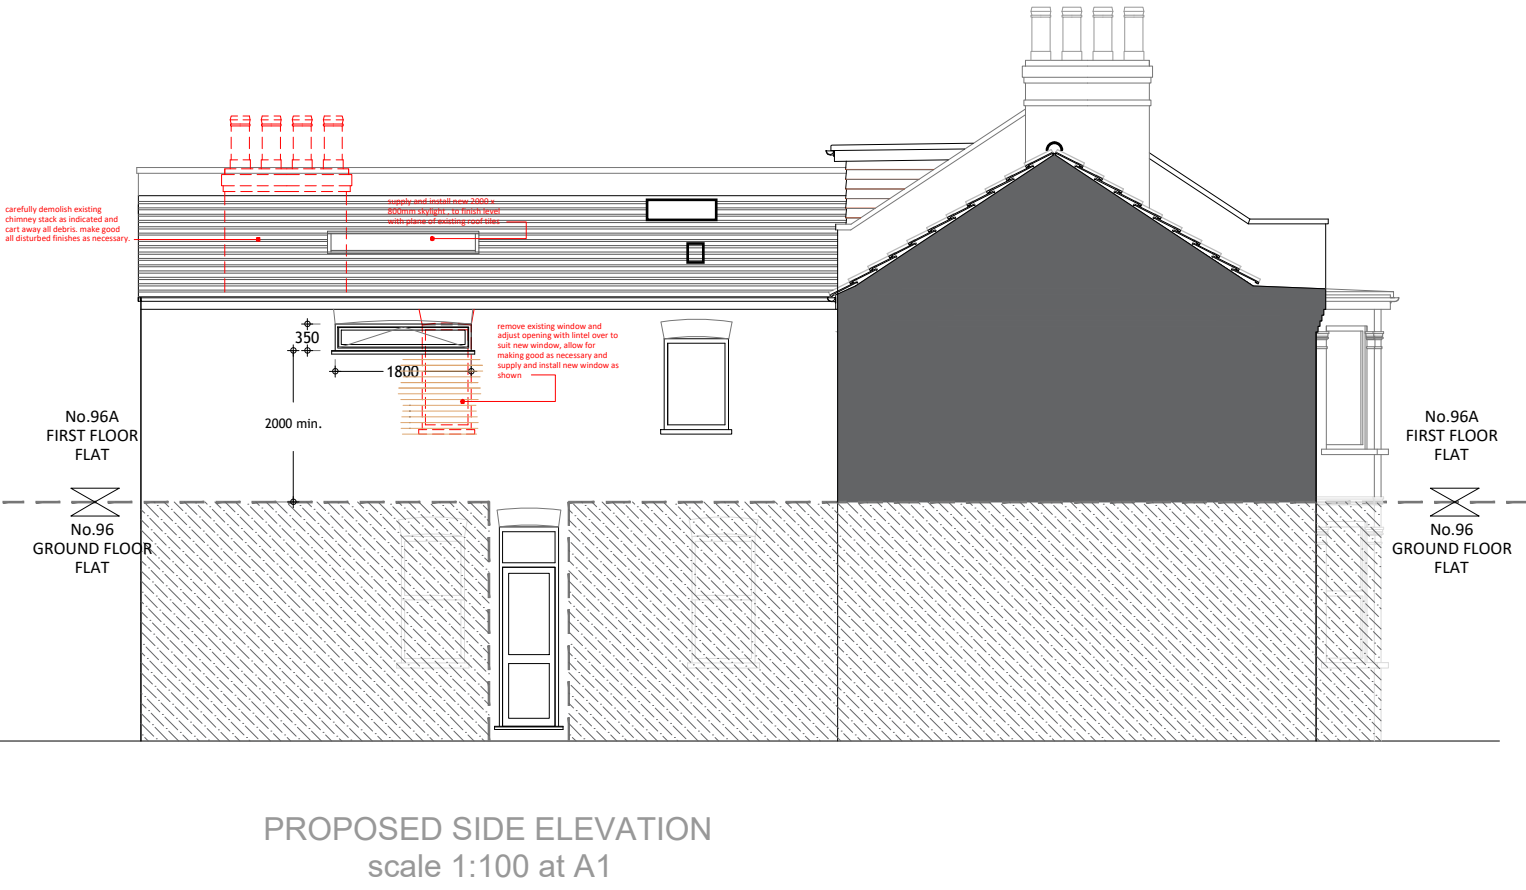
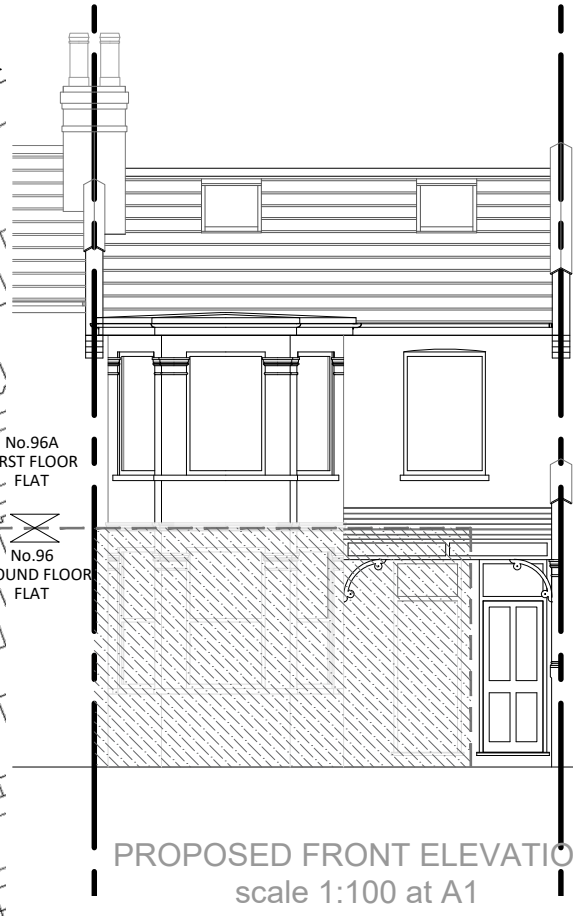


All dimensions to be confirmed on site before any work commences. Godden & Grimshaw Ltd. retain copyright of design, scheme & ownership of drawings. Drawing to be read in conjunction with the specification and all relevant drawings. We recommend approvals obtained from all statutory bodies prior to commencement of works. Any works undertaken without approval is done so at owners risk.

96A North View Road, London N8 7LP	Proposed Loft Conversion including Rear Dormer and 2 No Velux windows to Front Roof Slope Existing and Proposed Plans, Sections & Elevations	Scale : 1:50, 1:100 1:200 1:1250 Client: Alexia & Jonathan Deane	Date : December 2023 Drawing No : N8-7LP-96A-01H
--	--	---	---

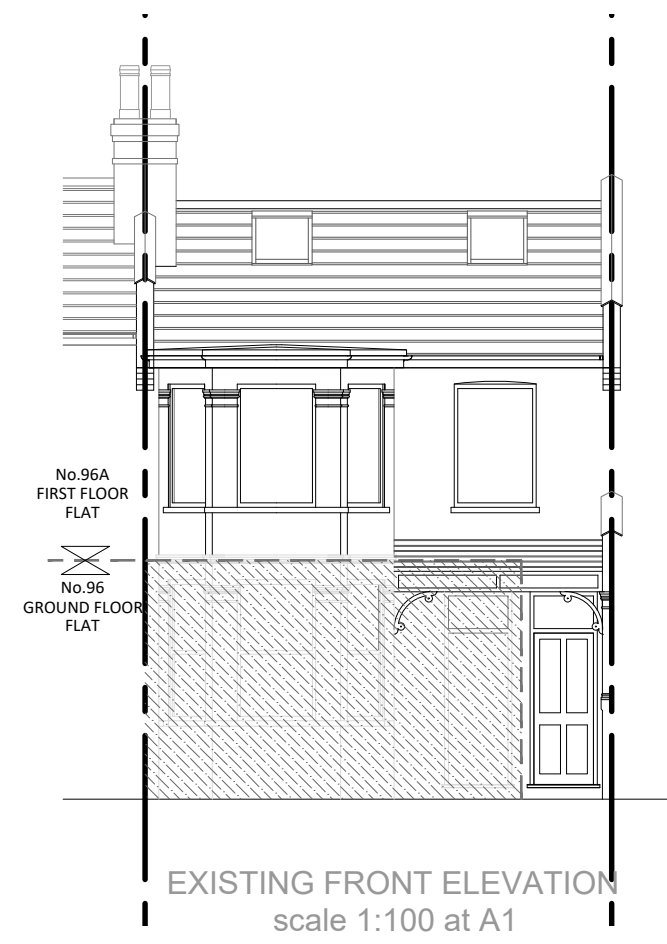