



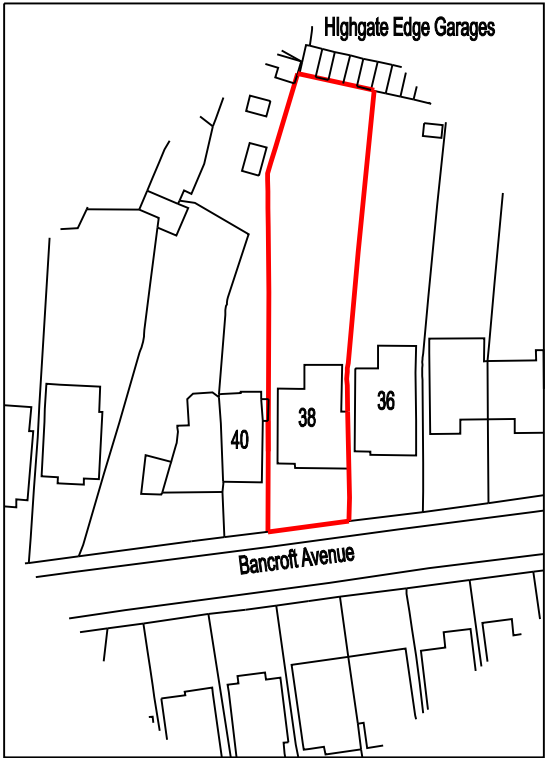

Locaton Plan 1:1250

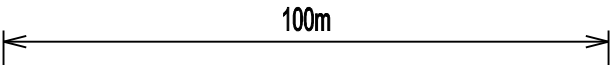

Job 38 Bancroft Avenue N2 0AS
for Tamara and Malcolm Weir

notes
revisions

Goldsmith
chartered architects

77 Bartholomew Rd
London NW5 2AH
tel 020 7209 0673
fax 020 7916 8965

©Goldsmith Architects Ltd

drawing name Location Plan	revision
drawing no. 38 Loc 01	
status For Information	
scale 1:1250	paper size A4
date Feb 2026	dwn by RG
	'north' ↗