




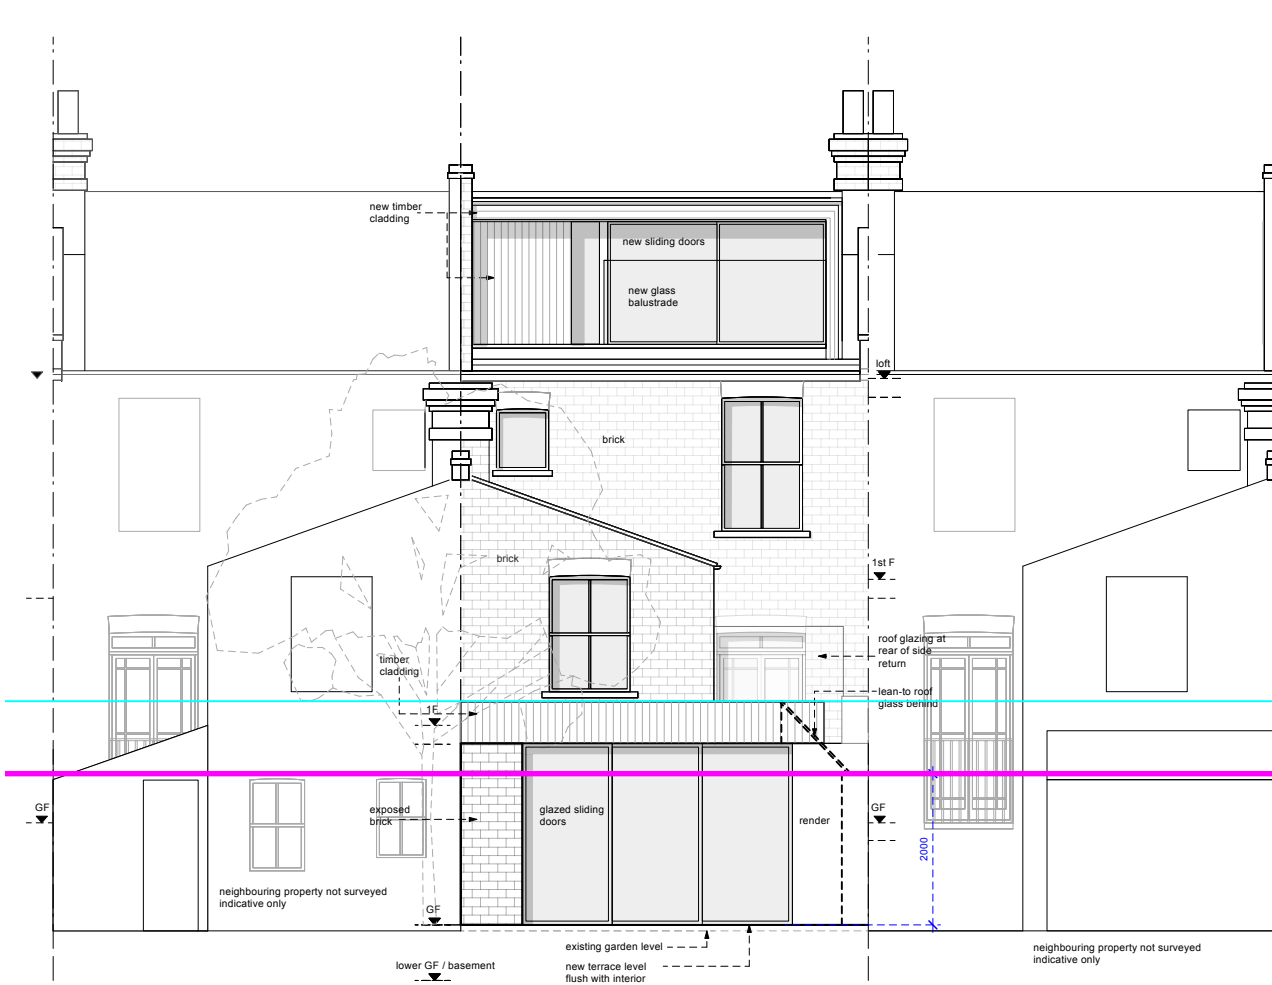

REAR
ELEVATION

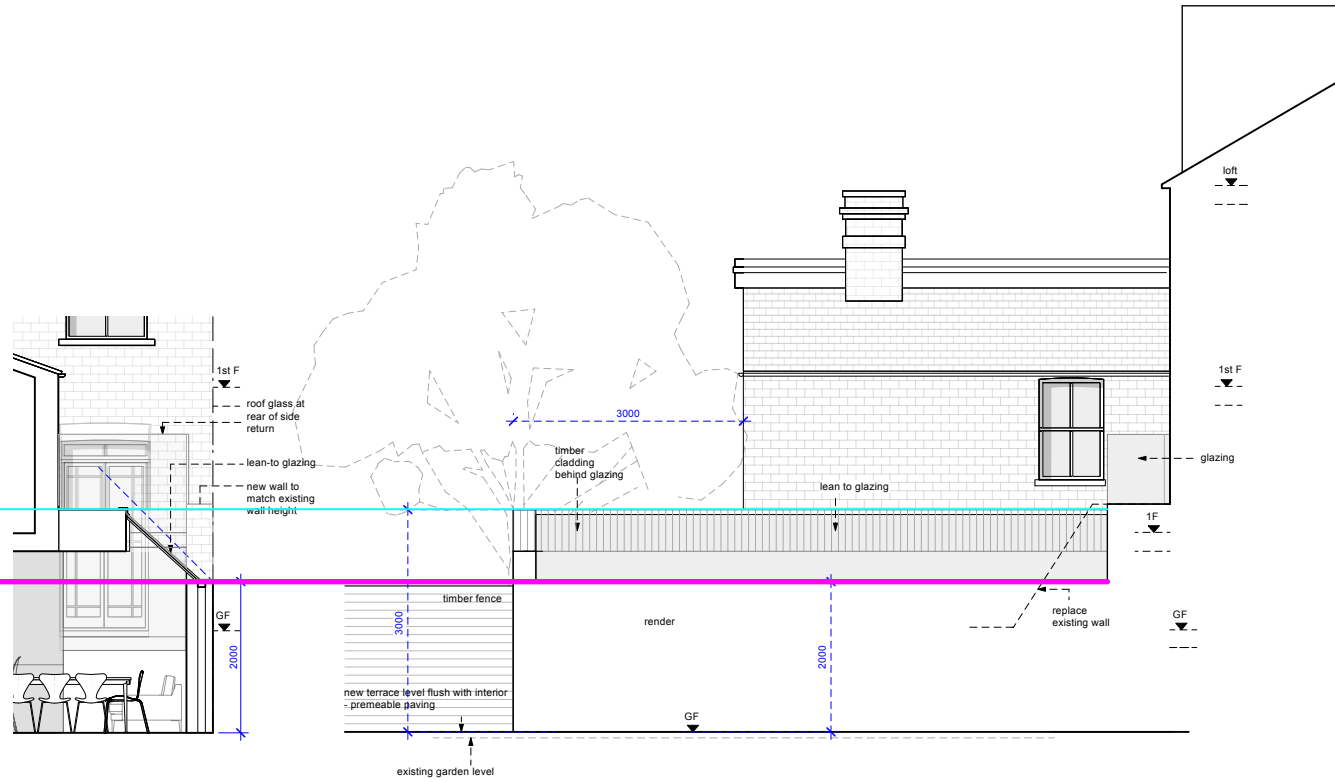

SIDE
ELEVATION

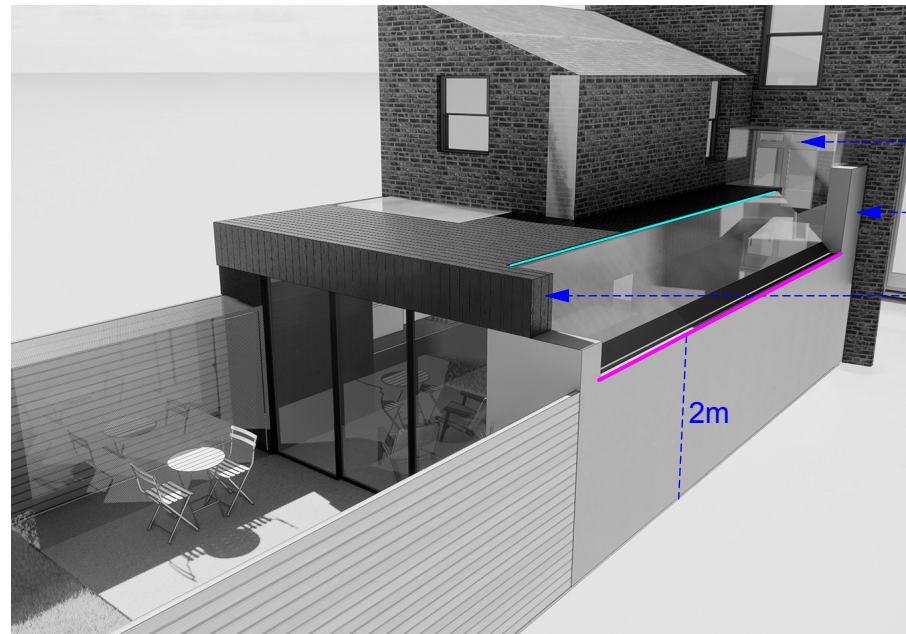

I	Stage 3: Developed Design issued for INFORMATION - Council	07/04/2026
H	Stage 3: Developed Design issued for INFORMATION - client	18/03/2026
G	Stage 3: Developed Design issued for INFORMATION - client - council	19/02/2026
F	Stage 3: Developed Design issued for INFORMATION - client	12/02/2026
E	Stage 3: Developed Design issued for INFORMATION - client	06/02/2026
D	Stage 3: Developed Design issued for INFORMATION - client - Council	23/01/2026
C	Stage 3: Developed Design issued for INFORMATION - client	21/01/2026
B	Stage 3: Developed Design issued for INFORMATION - client	16/01/2026
A	Stage 2: Concept Design issued for INFORMATION - client	16/12/2025

Rev	Date
-----	------

DRAWING STATUS INFORMATION

Issued only for purpose indicated

This drawing to be read in conjunction with all consultants information.

All dimensions to be checked on site. Do not scale, except for planning purposes.

This drawing is protected by copyright.

JOB NUMBER 344

JOB TITLE **Smith-Green Residence**
69 Lothair road South
London
N4 1EN

DRAWING TITLE

Rear and side elevations proposed

SCALE: 1:100@A3; 1:50@A1

DATE: DECEMBER 2025

DRAWING NO. REV

A/02/103B I