







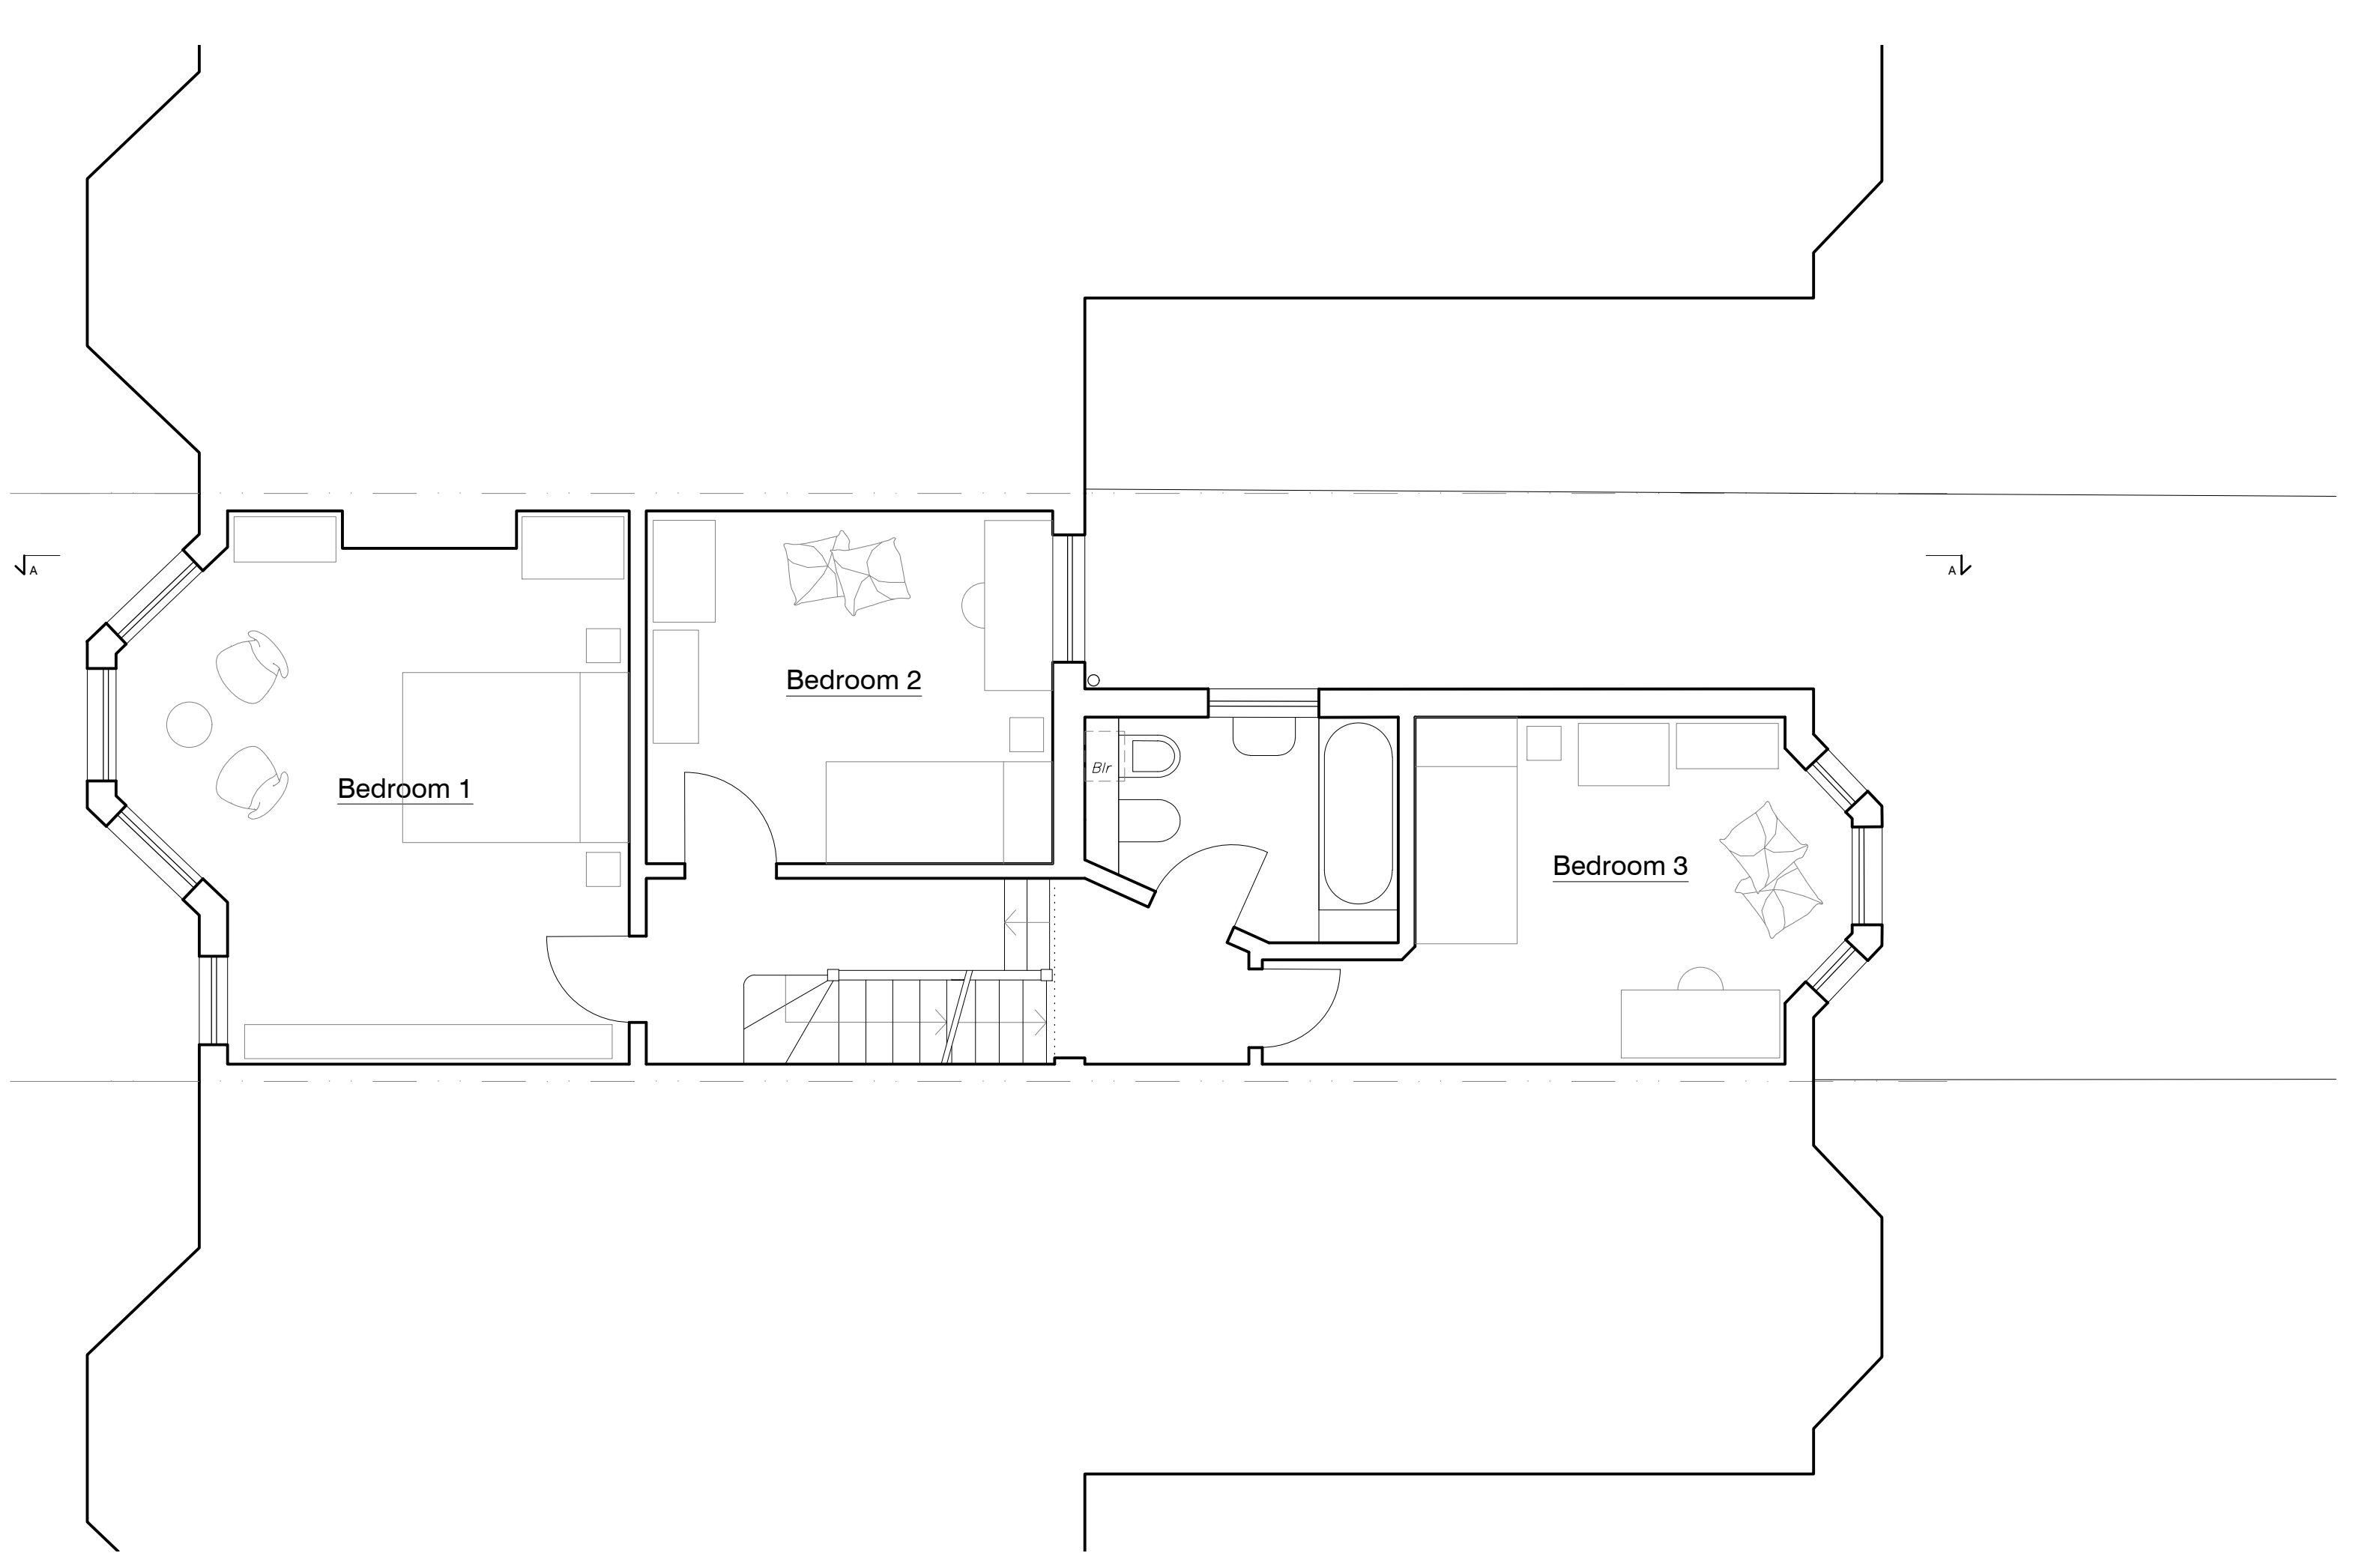


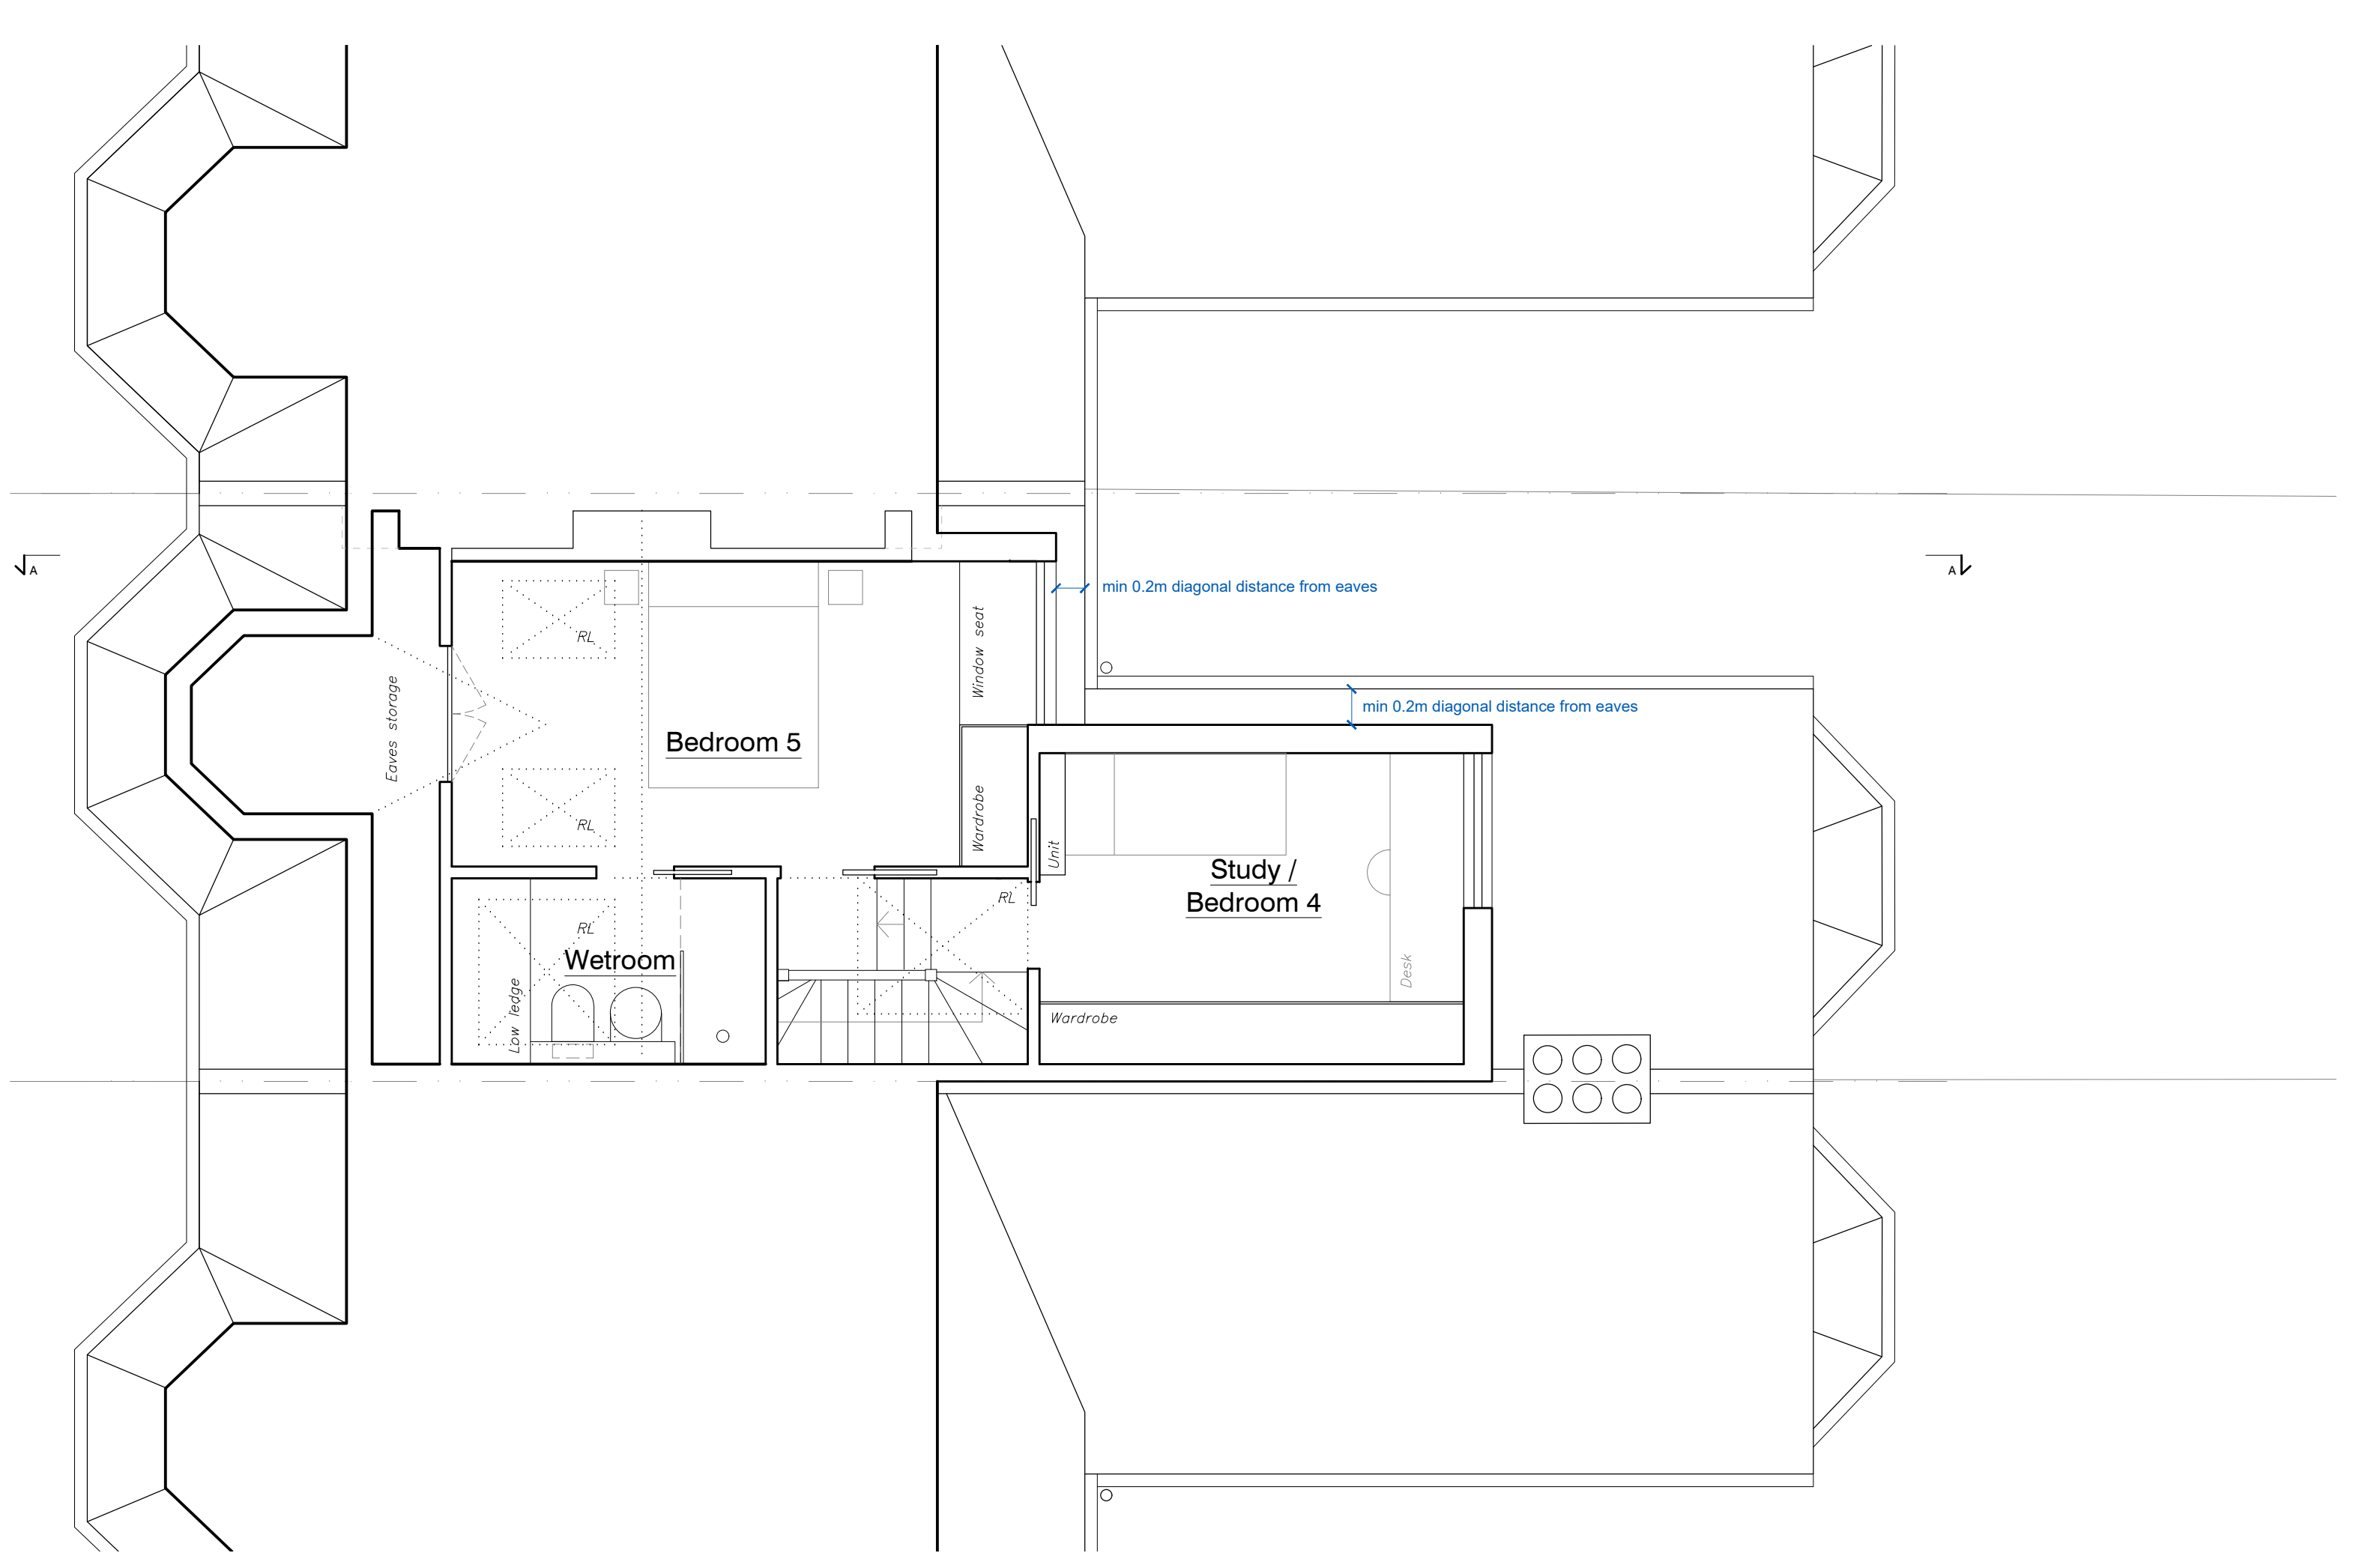

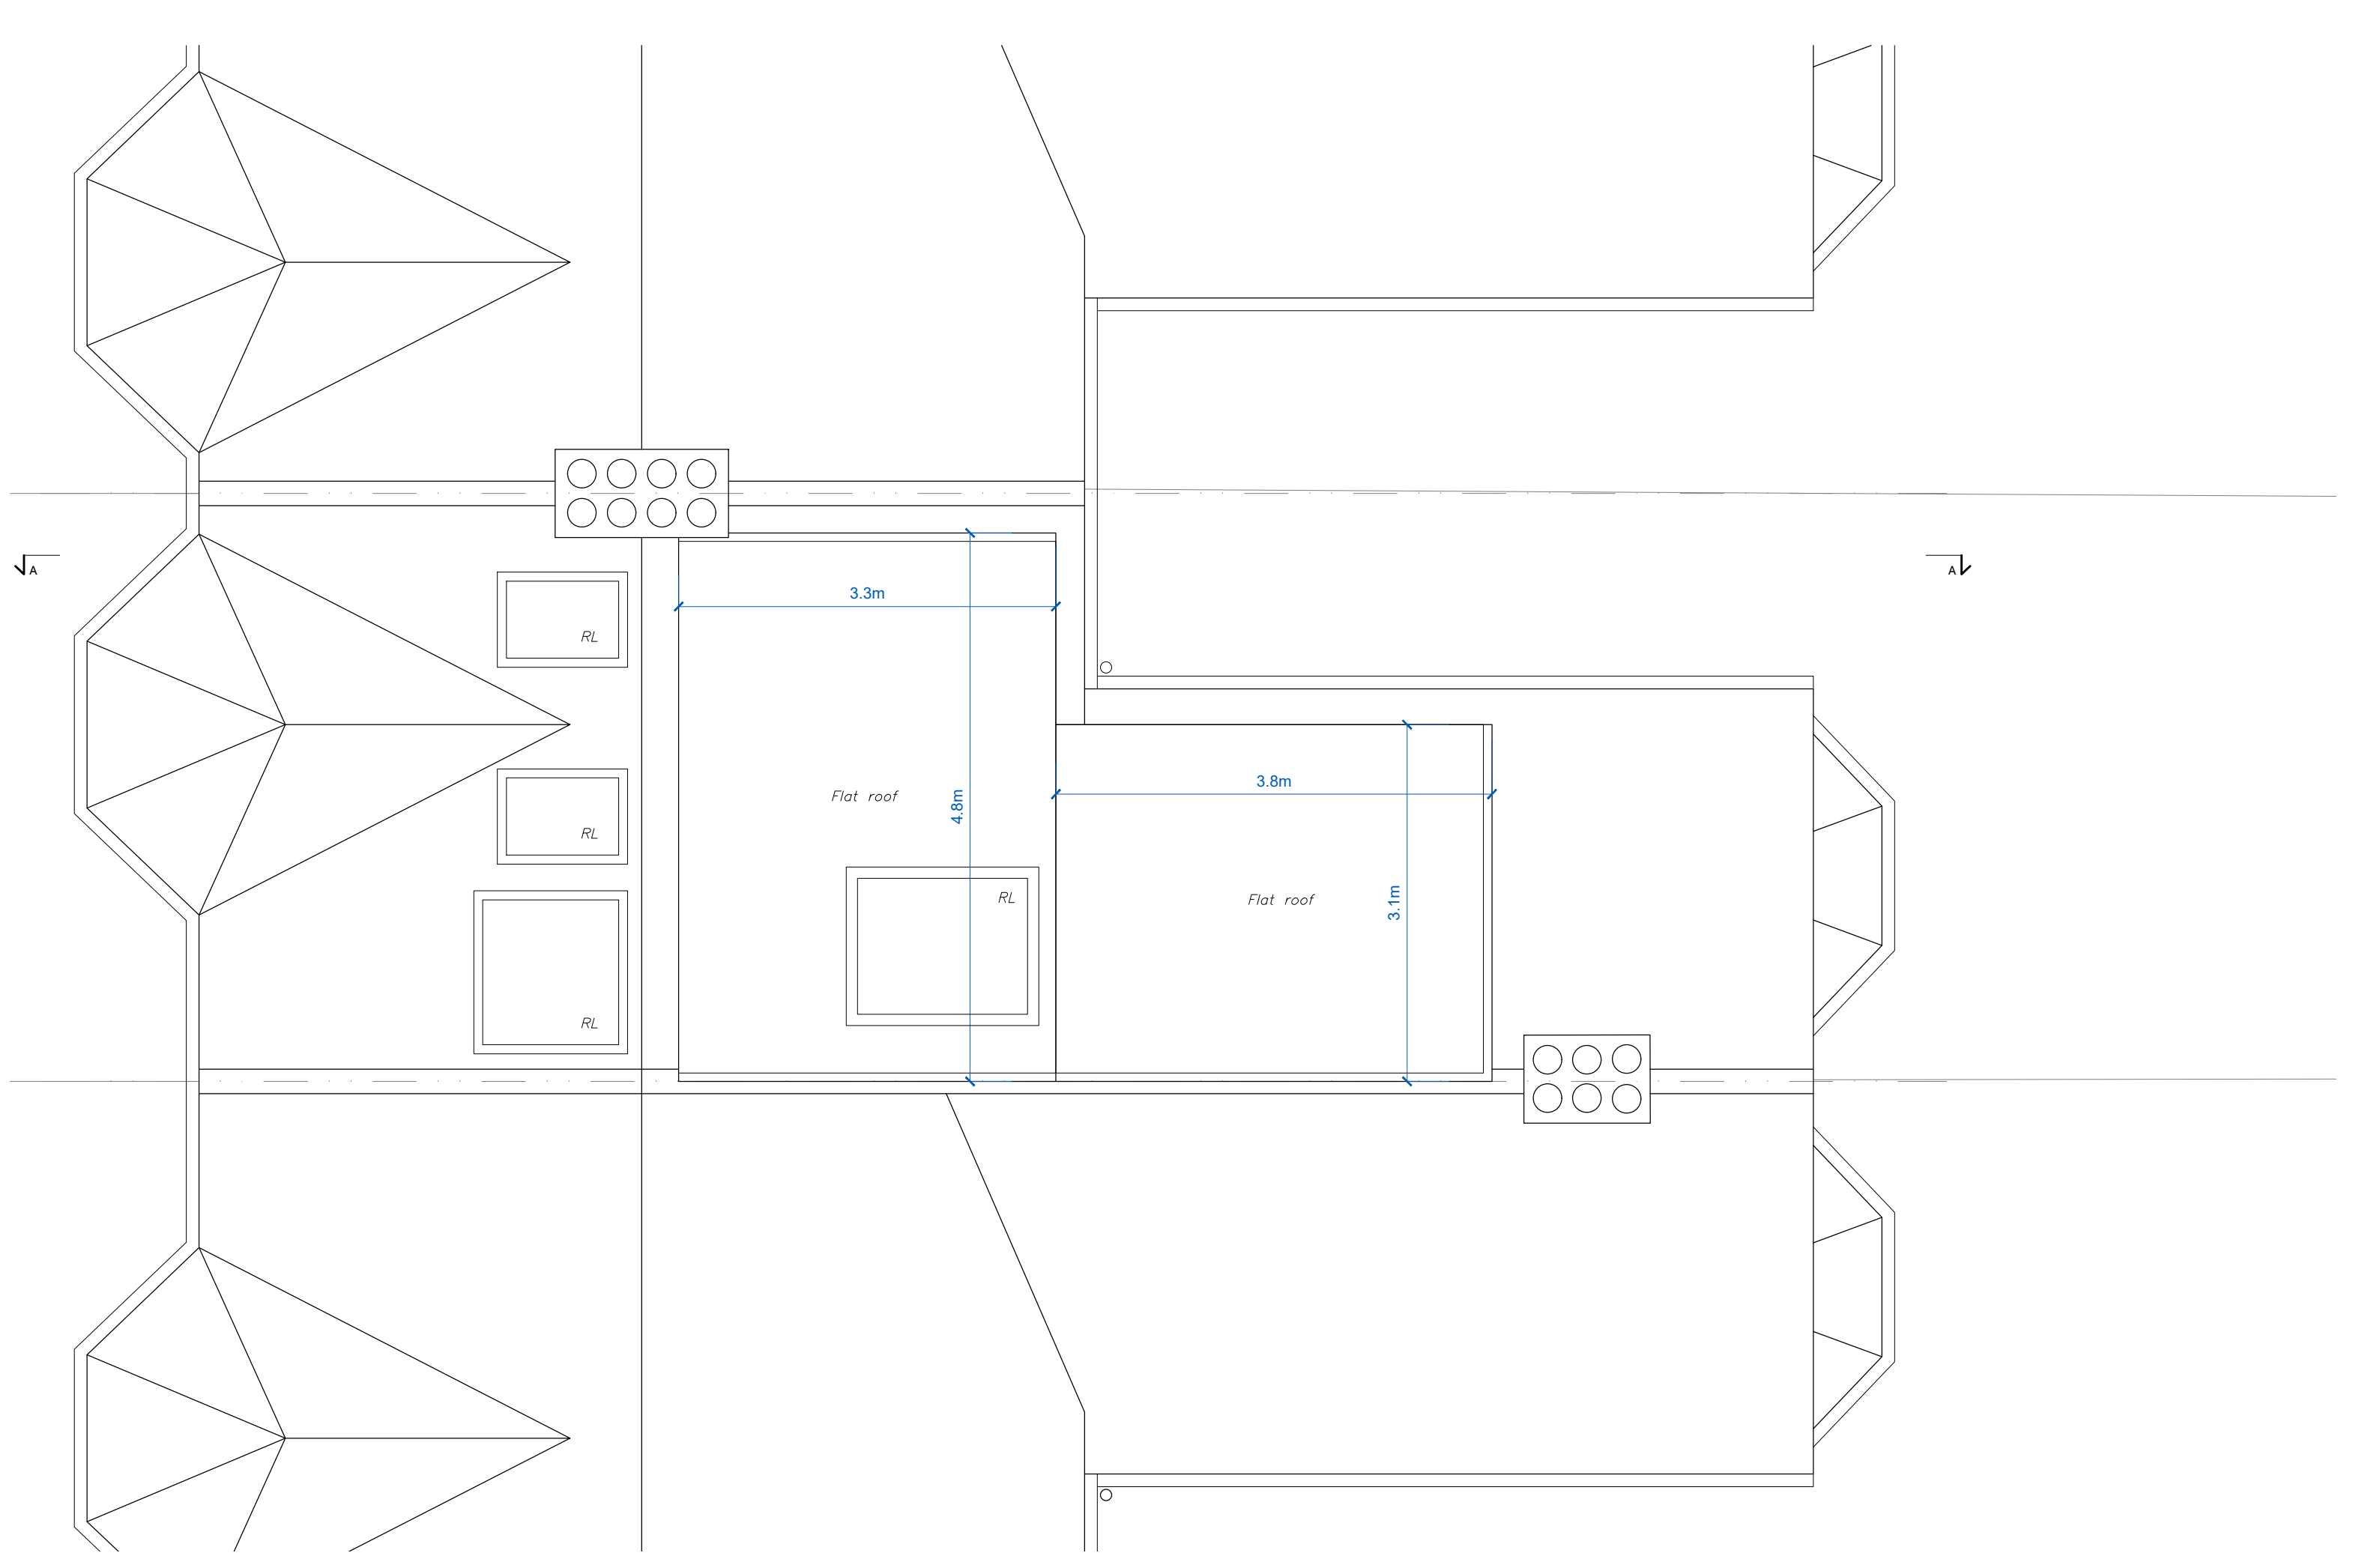


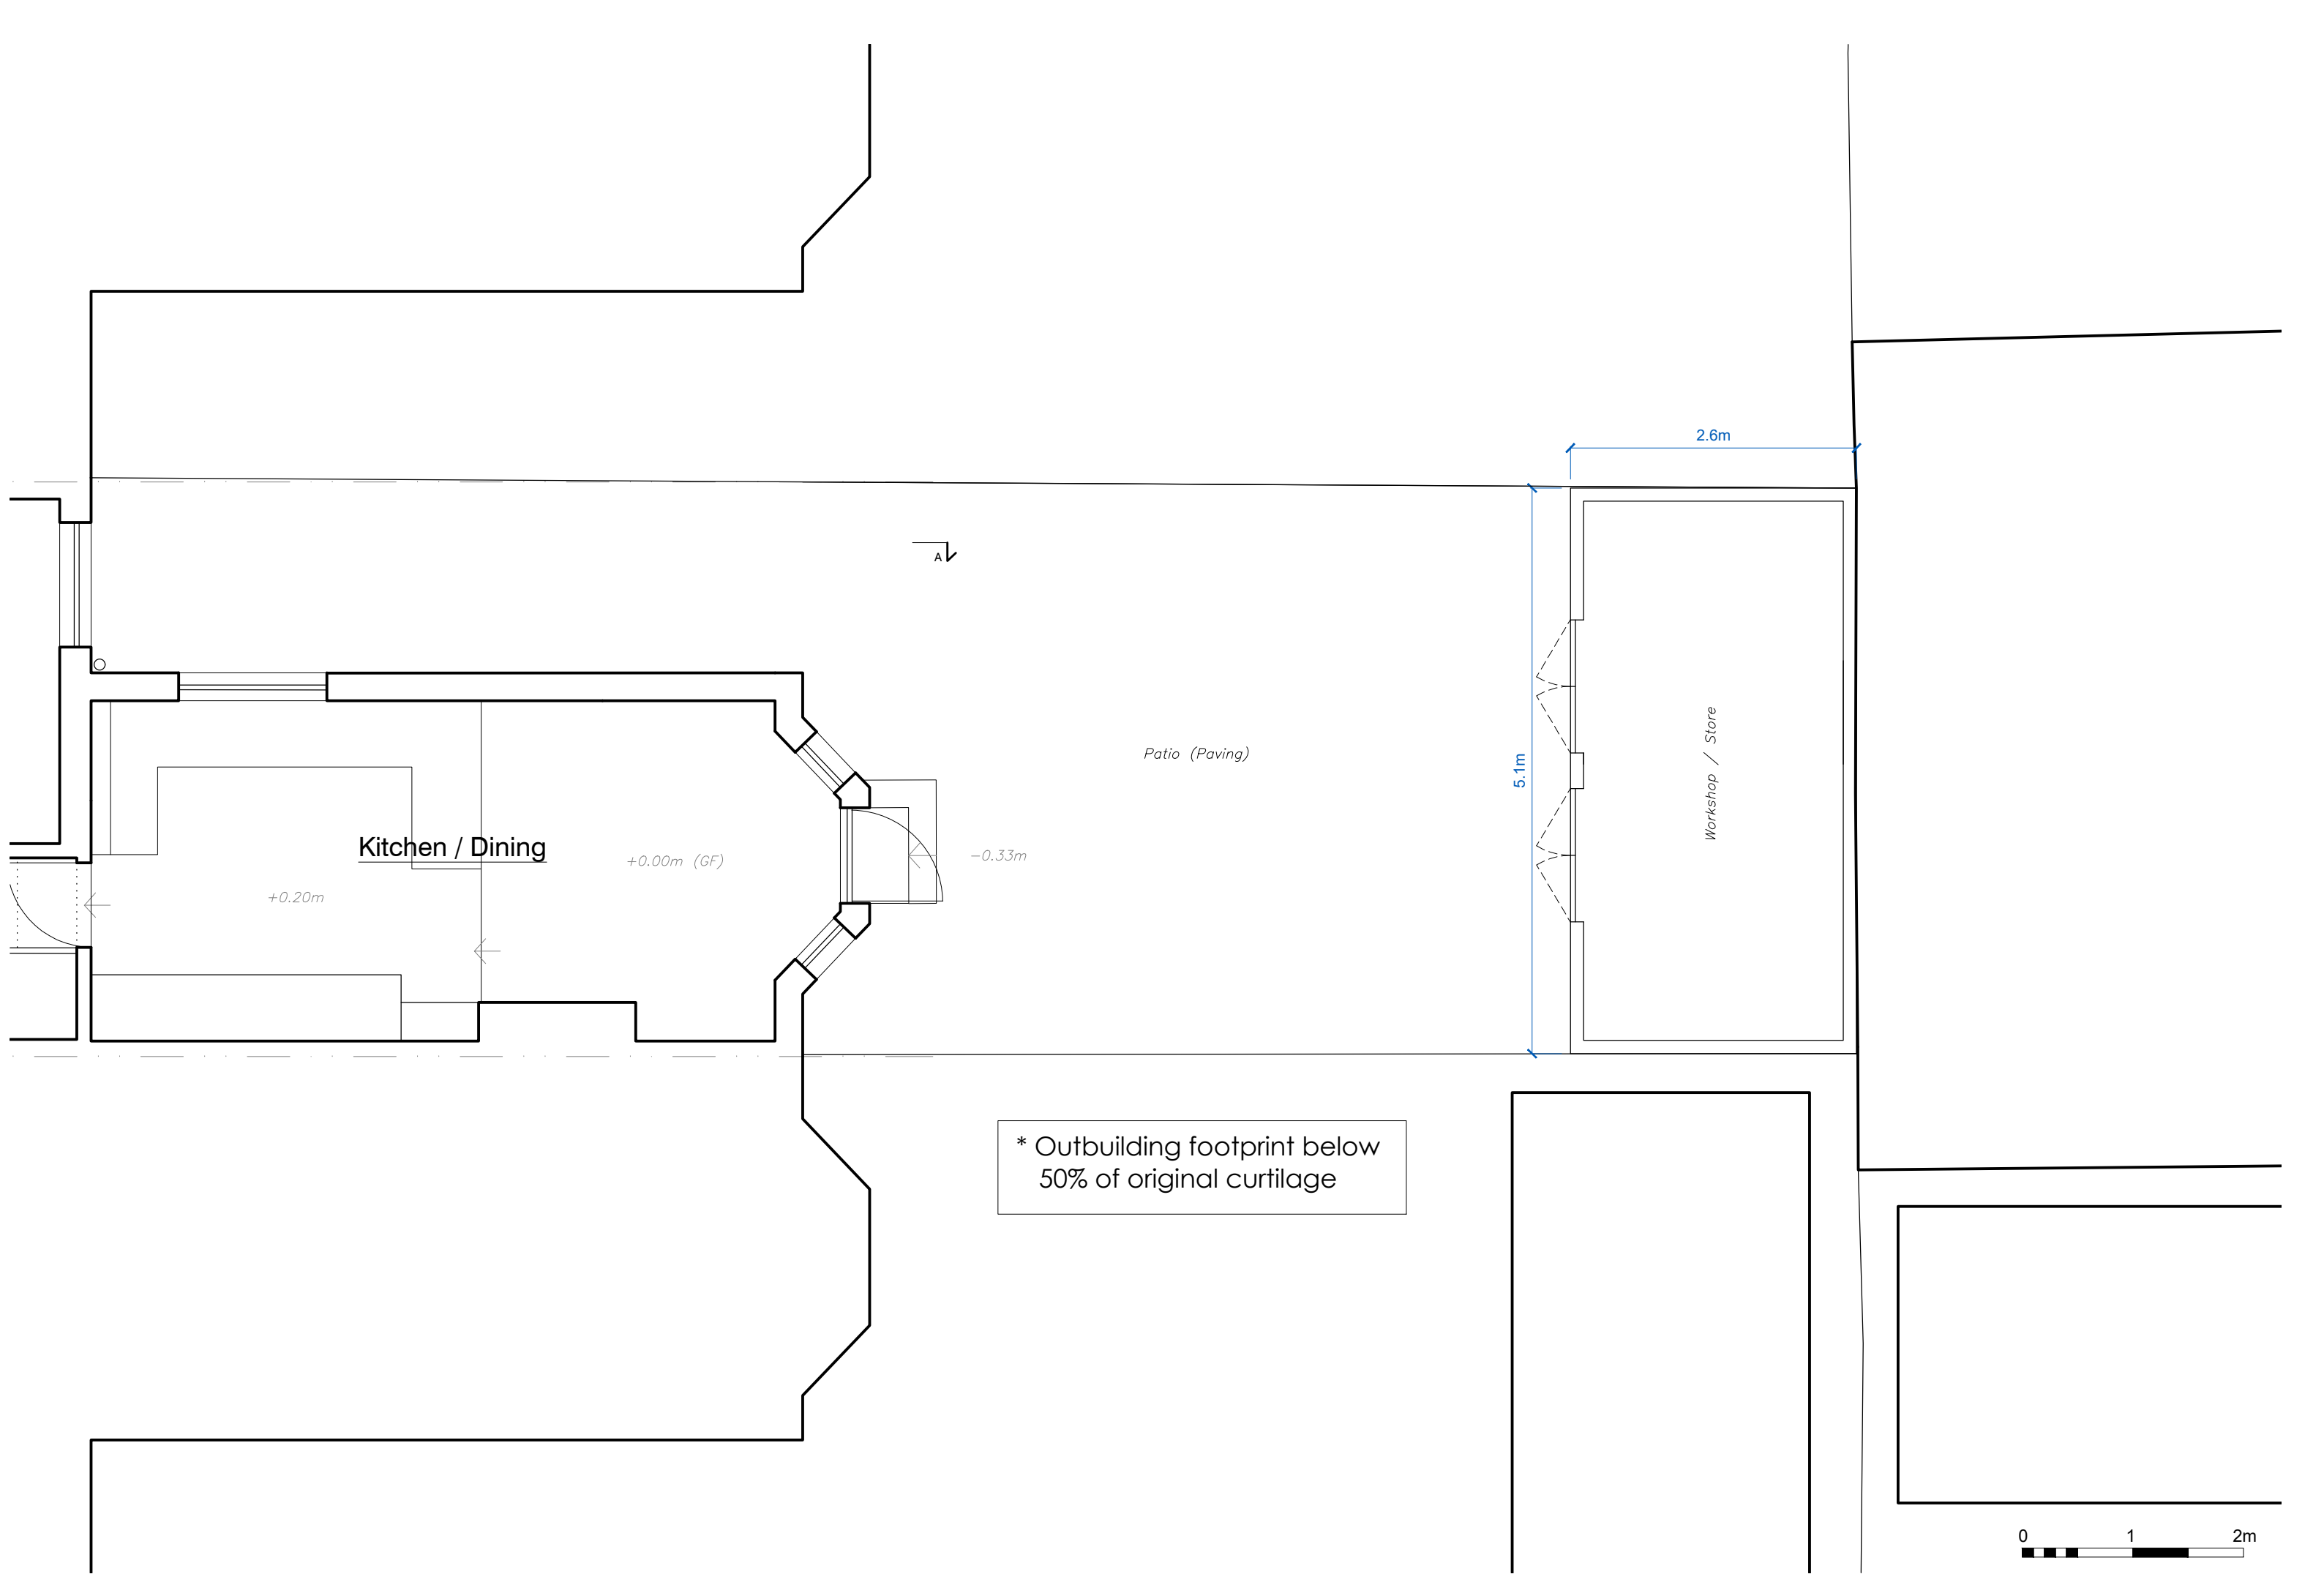


* Outbuilding footprint below 50% of original curtilage

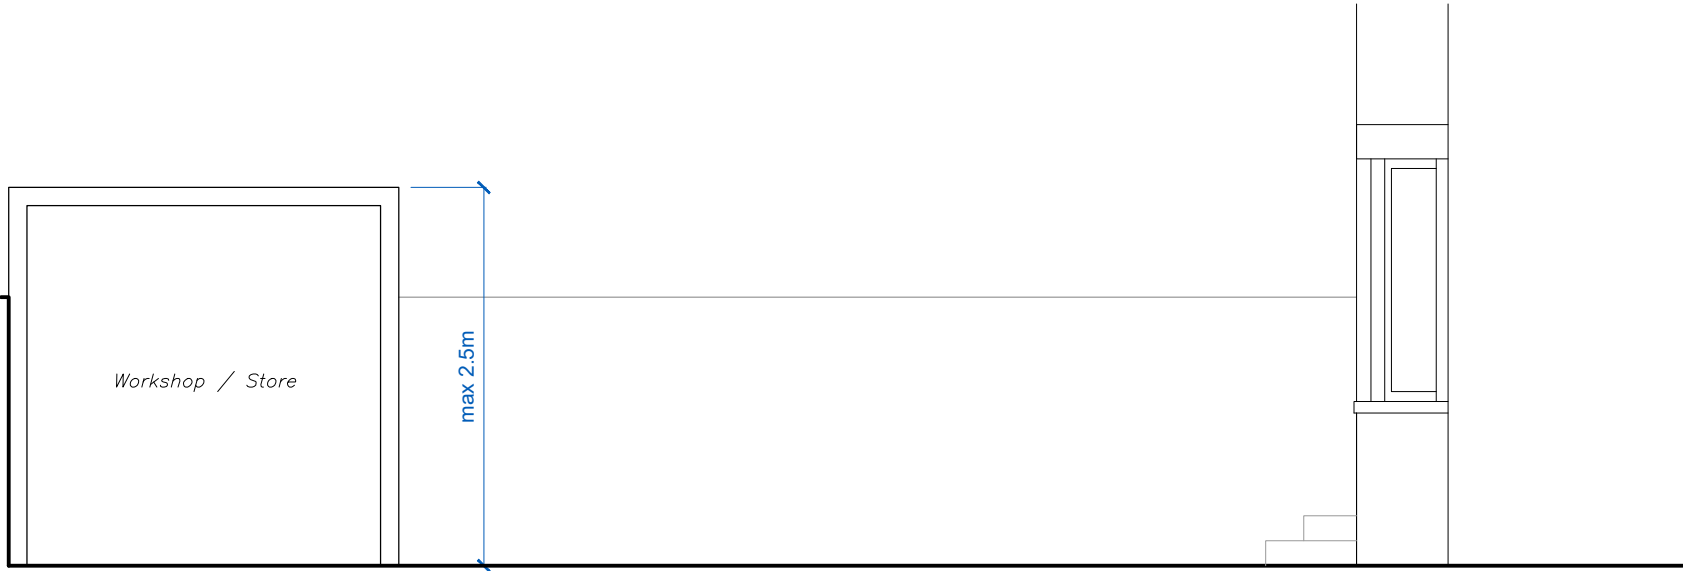

Proposed Outbuilding Section

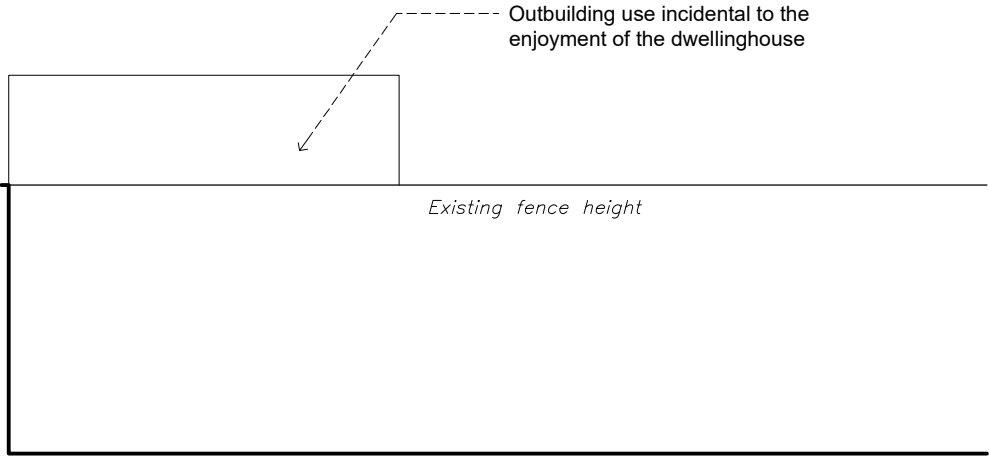

Proposed Outbuilding Side Elevation

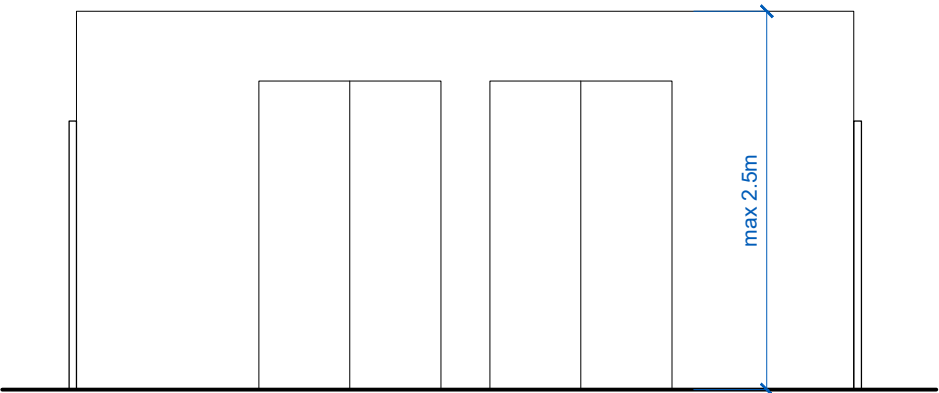

Proposed Outbuilding Front Elevation





Dormer Volume Calculation

Main Dormer:
1/2 (2.3 x 3.3) x 4.8 = 18.2 m³

Outrigger Dormer:
1/2 (1.1 + 2.5) x 3.1 x 3.8 = 21.2 m³

Total:
39.4 m³

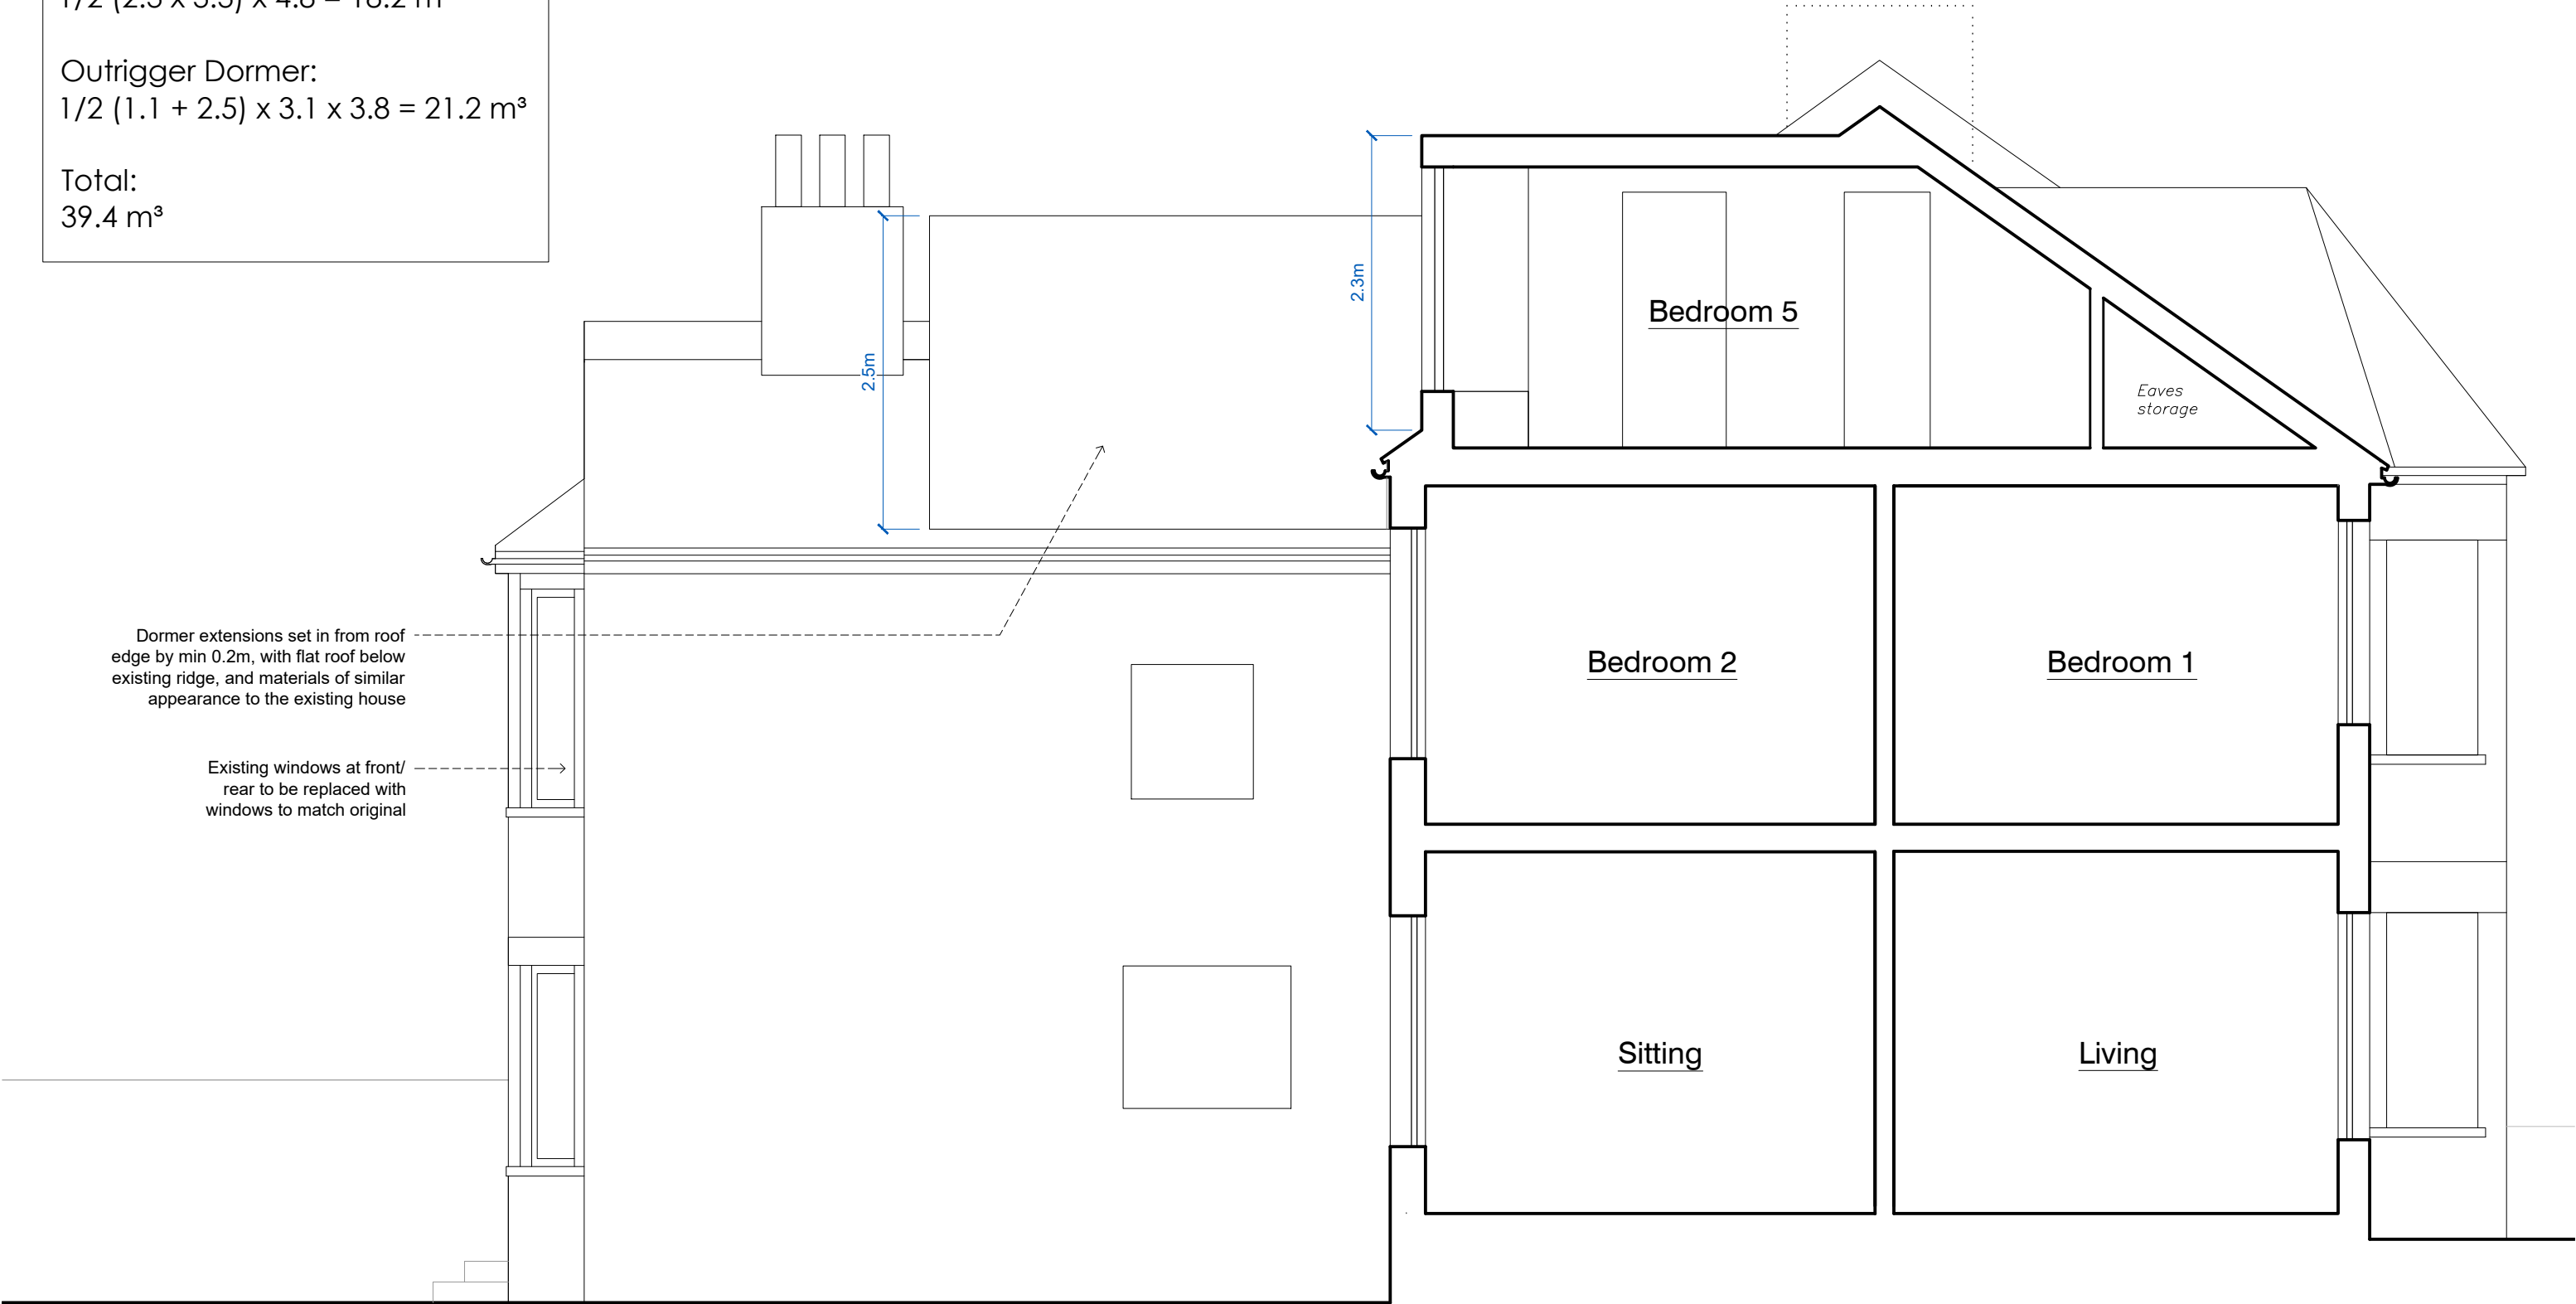

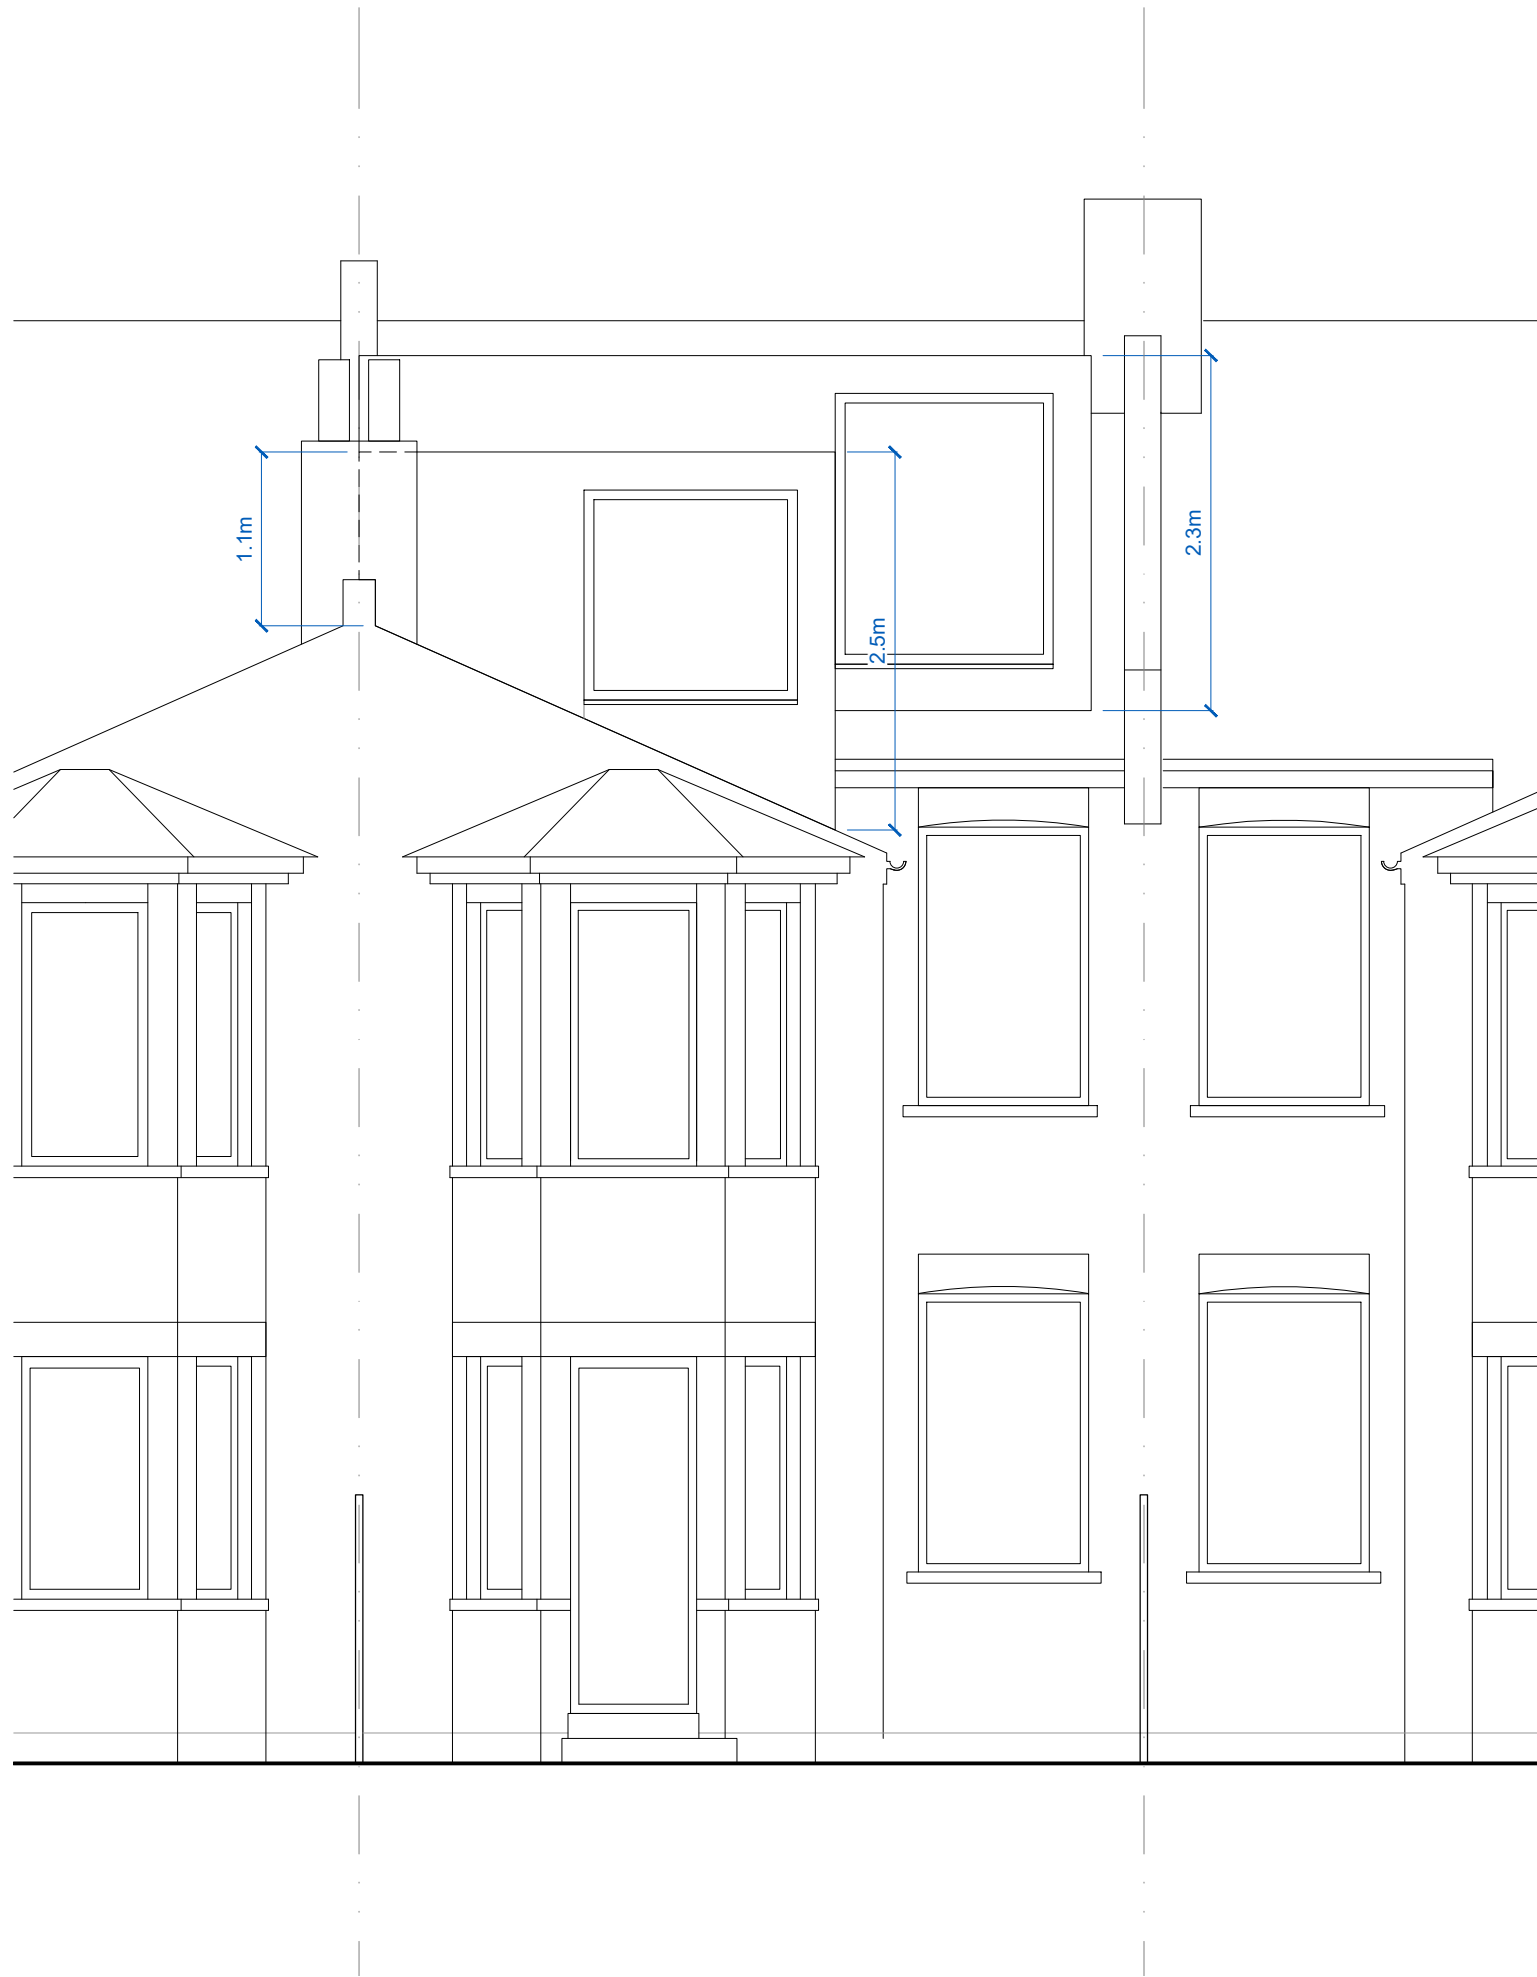

Proposed Rear Elevation



Proposed Front Elevation

