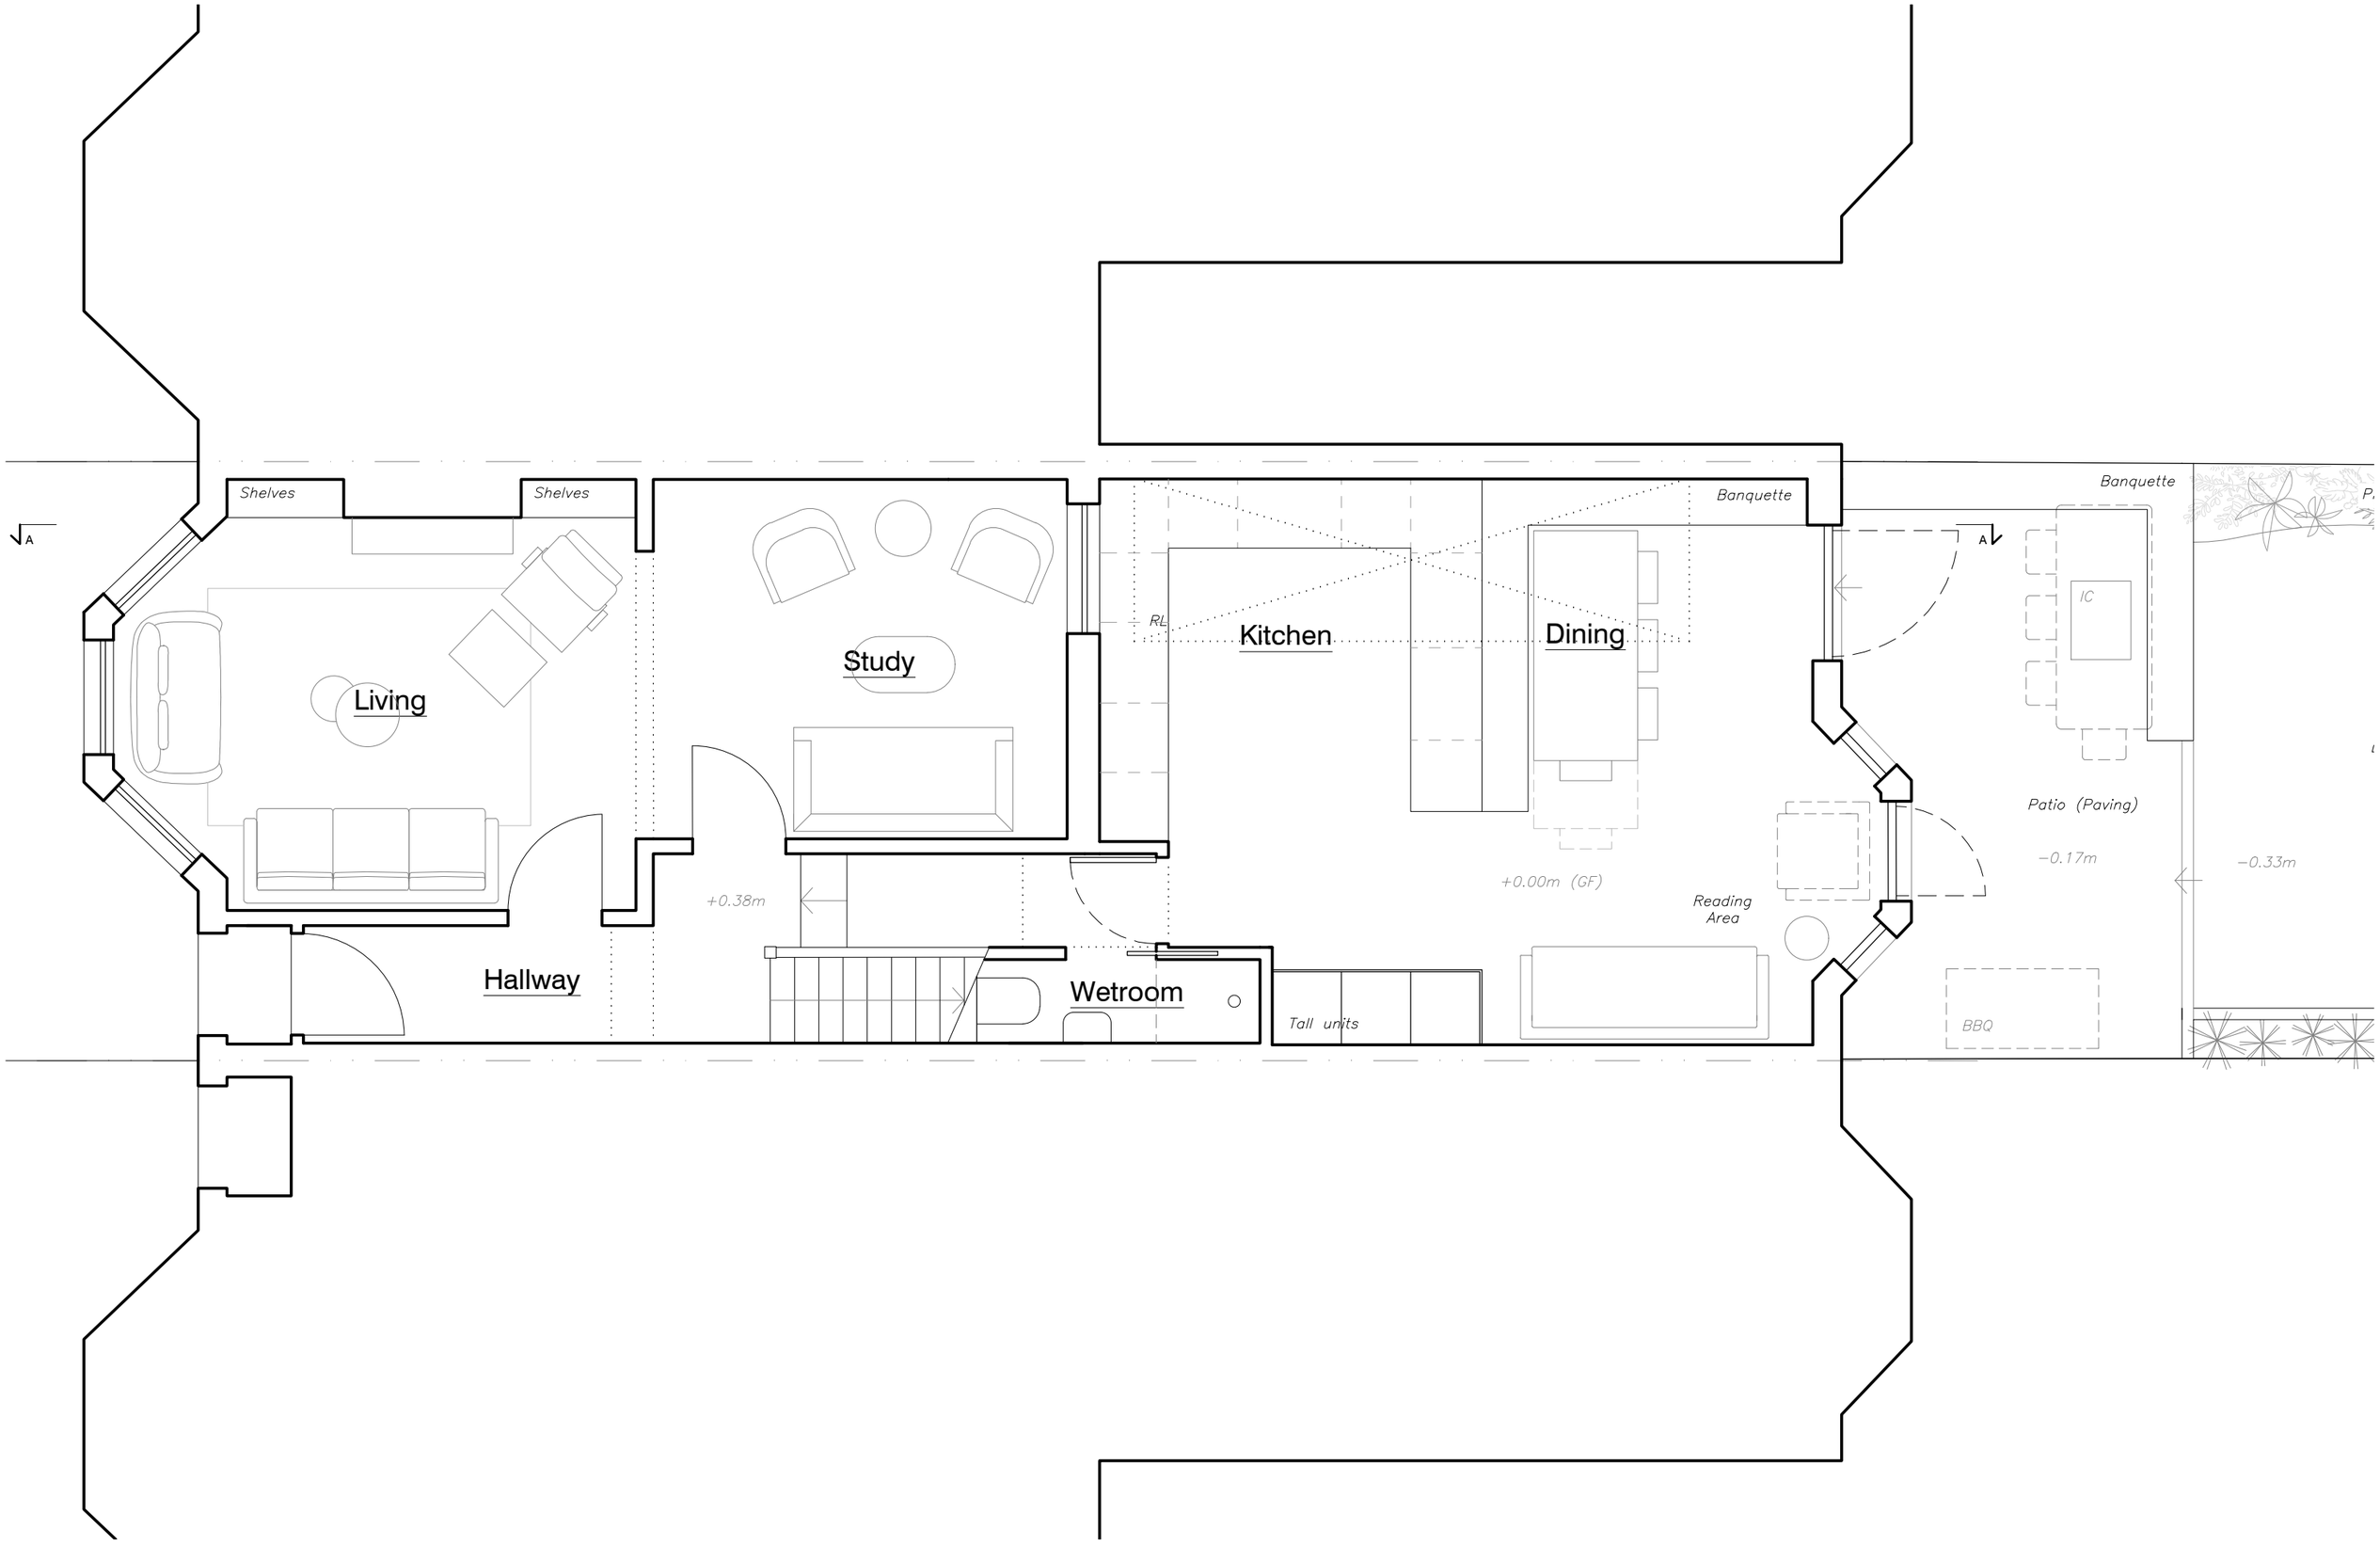

CURTAZ	STUDIO 13 Kirkstall Avenue London N17 6PH W. curtazstudio.com T. 07966904469	2454 project no.	PL.200 dwg no.	29 Kirkstall Avenue N17 6PH project	Proposed Ground Floor Plan drawing title	revision dwg status	- 	drawn checked	MC 	03/26 date	north point
1:50 @A3 unless noted otherwise scale	All dimensions in mm u.n.o. Do not scale from drawing. All dimensions, levels, and conditions to be checked/confirmed by the contractor prior to construction. Any discrepancies to be reported to the architect. To be read in conjunction with the specification and all other drawings. notes										

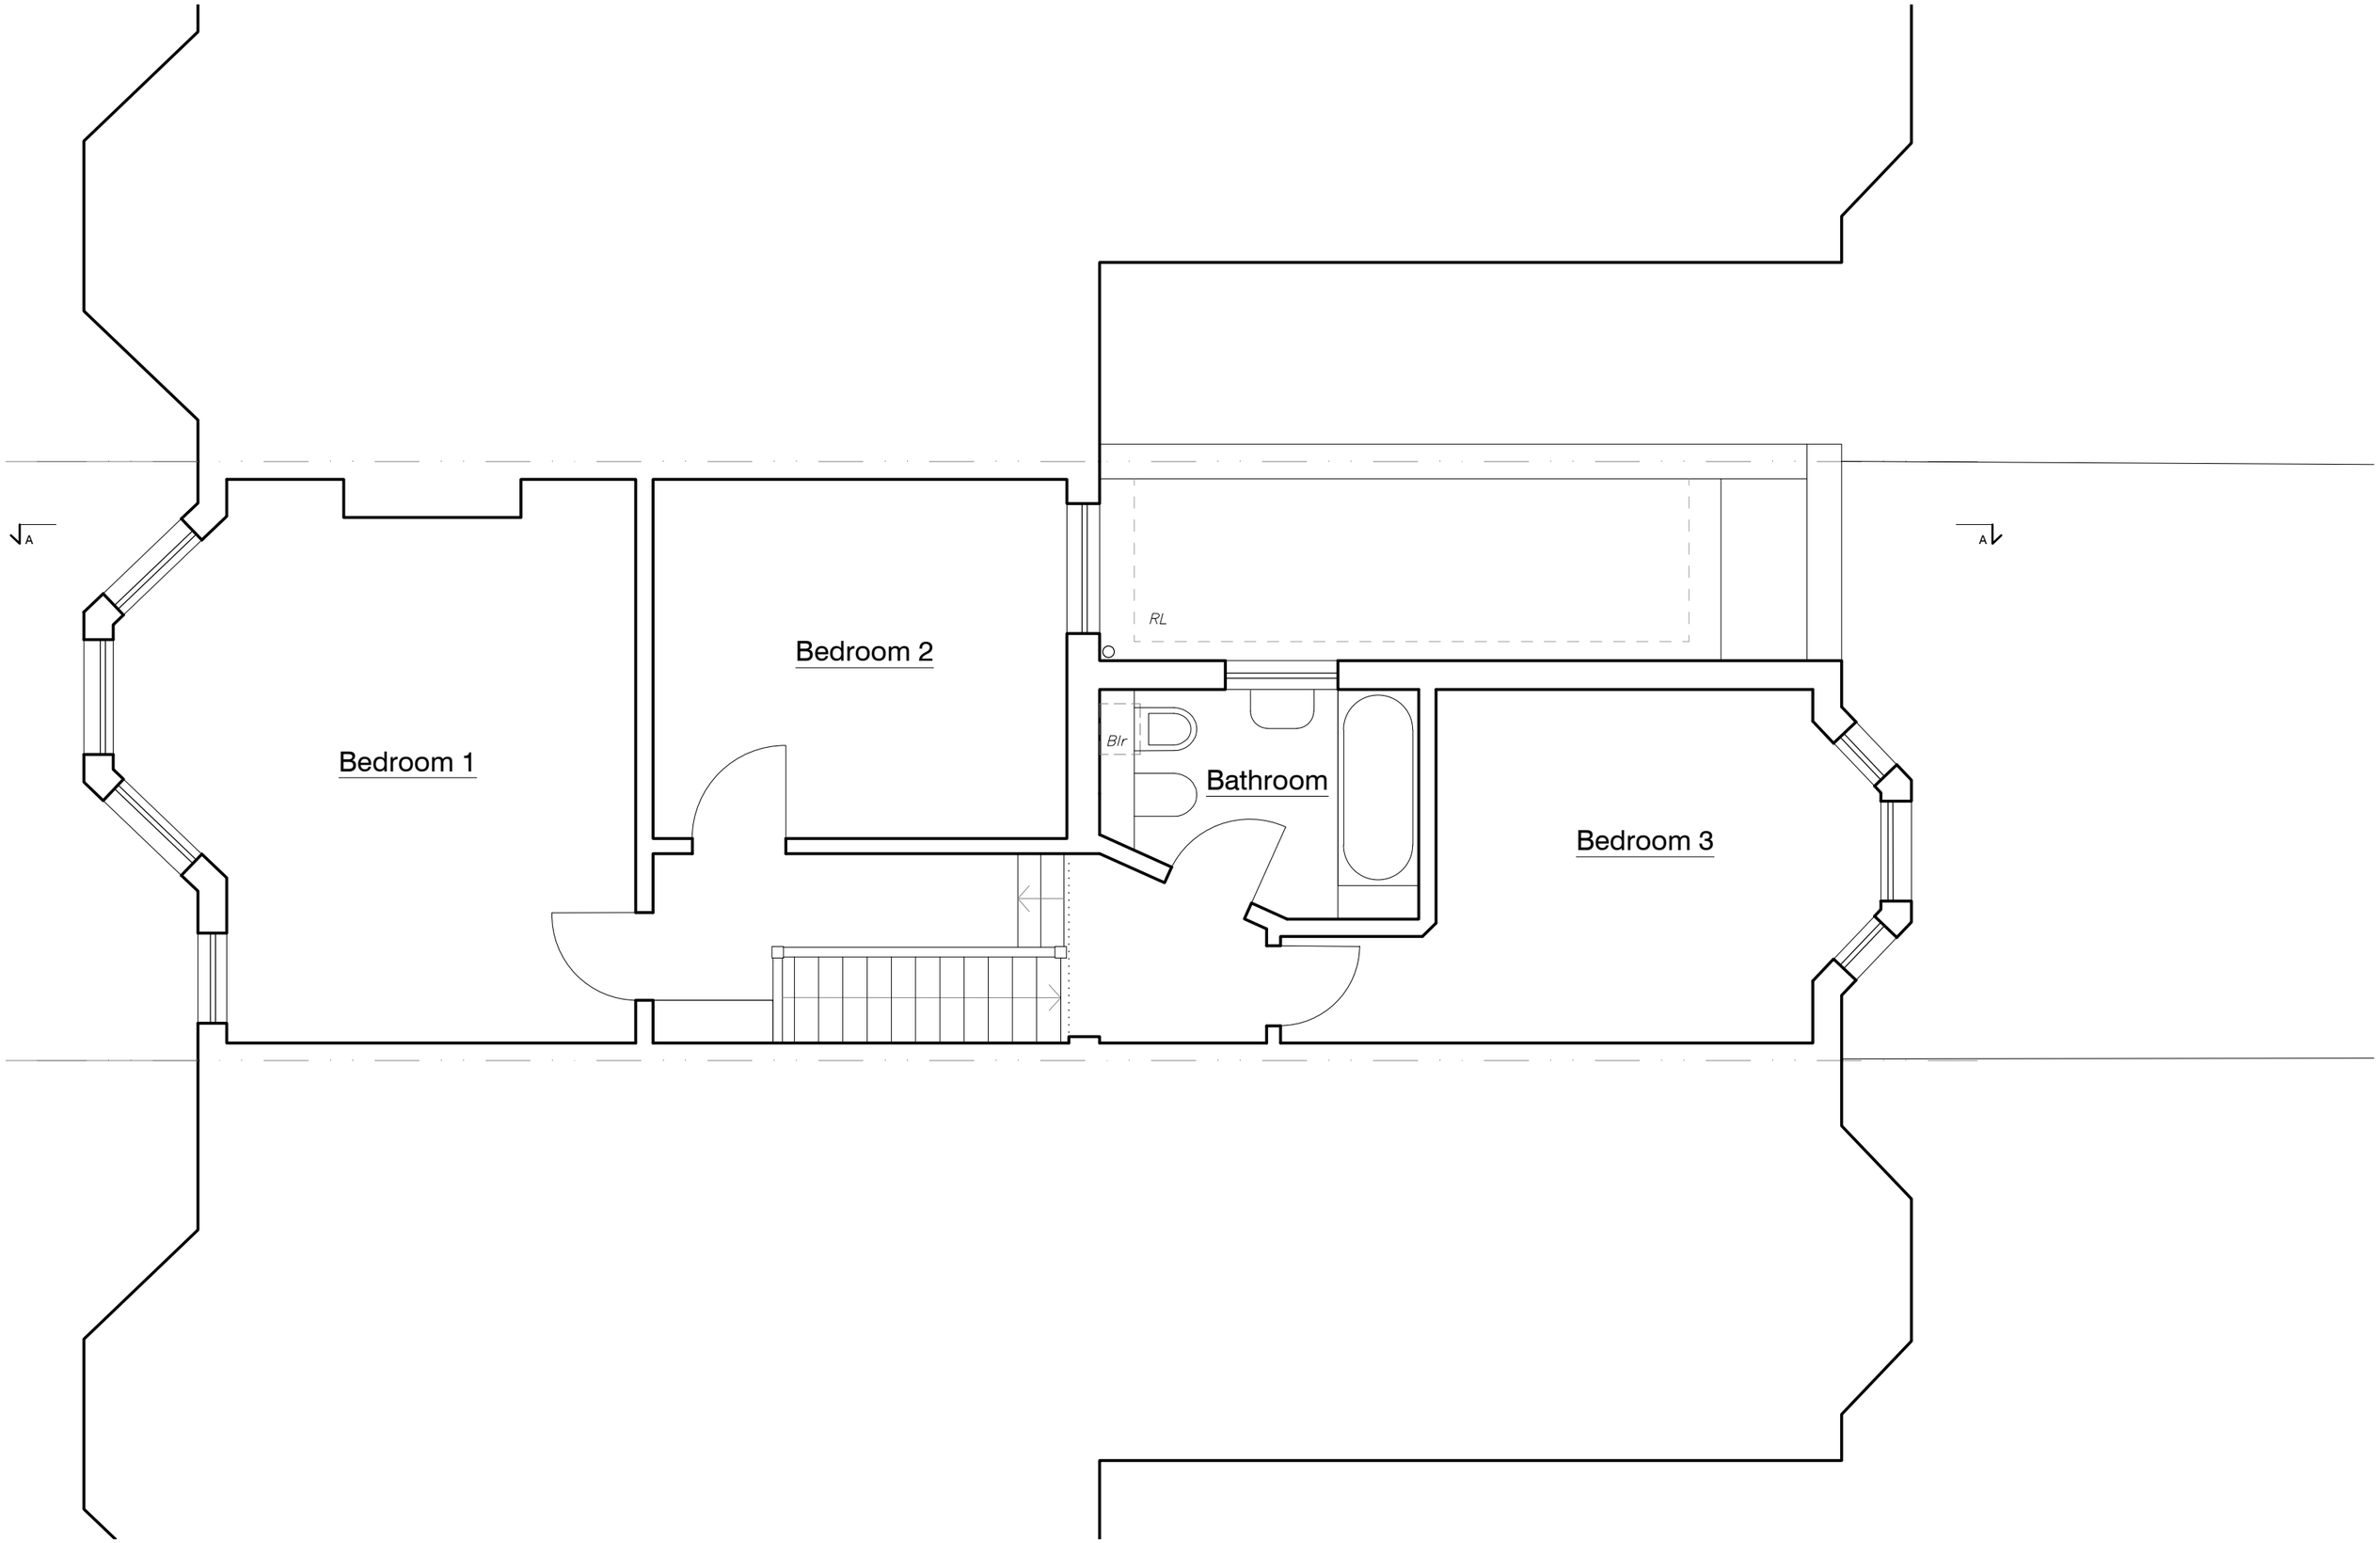

0 1 2m

CURTAZ	STUDIO 13 Kirkstall Avenue London N17 6PH W. curtazstudio.com T. 07966904469	2454 project no.	PL.201 dwg no.	29 Kirkstall Avenue N17 6PH project	Proposed First Floor Plan drawing title	revision dwg status	- 	drawn checked	MC 	03/26 date	north point

scale: 1:50 @A3 unless noted otherwise

notes: All dimensions in mm u.n.o. Do not scale from drawing. All dimensions, levels, and conditions to be checked/confirmed by the contractor prior to construction. Any discrepancies to be reported to the architect. To be read in conjunction with the specification and all other drawings.

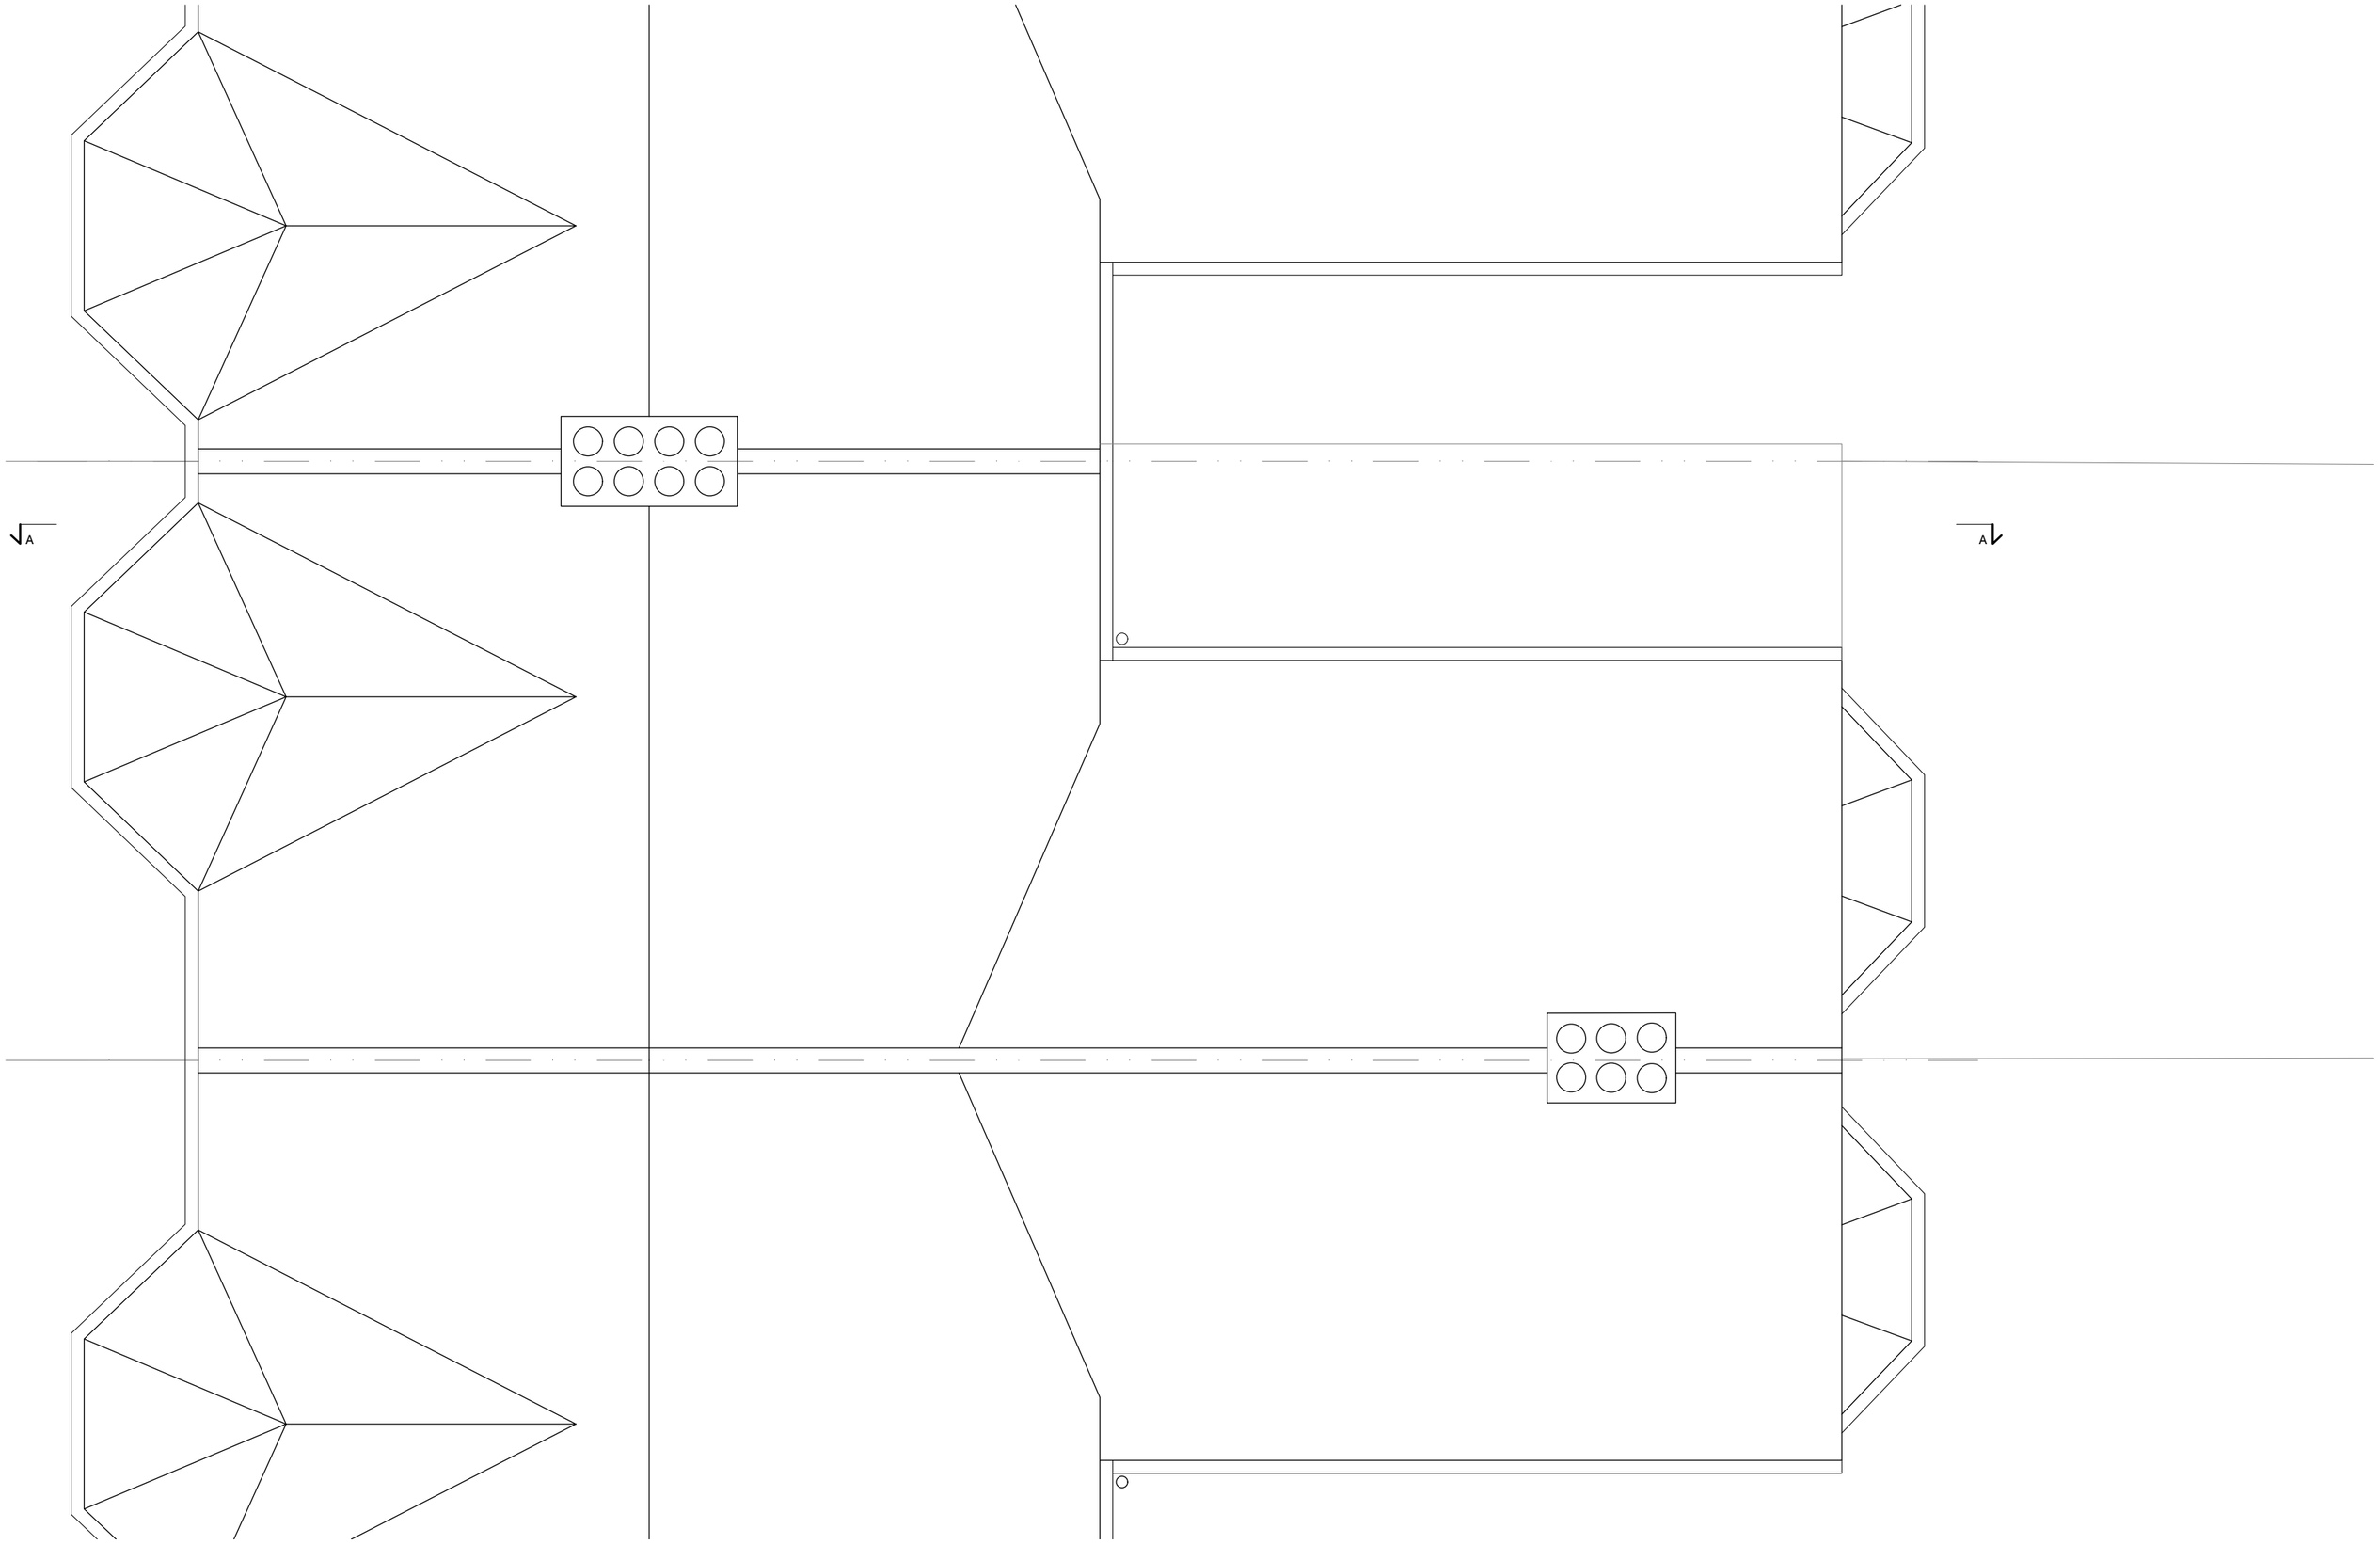

0 1 2m

CURTAZ	STUDIO 13 Kirkstall Avenue London N17 6PH W. curtazstudio.com T. 07966904469	**2454** project no.	**PL.203** dwg no.	29 Kirkstall Avenue N17 6PH project	Proposed Roof Plan drawing title	revision dwg status	- 	drawn checked	MC 	03/26 date	north point

scale: 1:50 @A3 unless noted otherwise

notes: All dimensions in mm u.n.o. Do not scale from drawing. All dimensions, levels, and conditions to be checked/confirmed by the contractor prior to construction. Any discrepancies to be reported to the architect. To be read in conjunction with the specification and all other drawings.

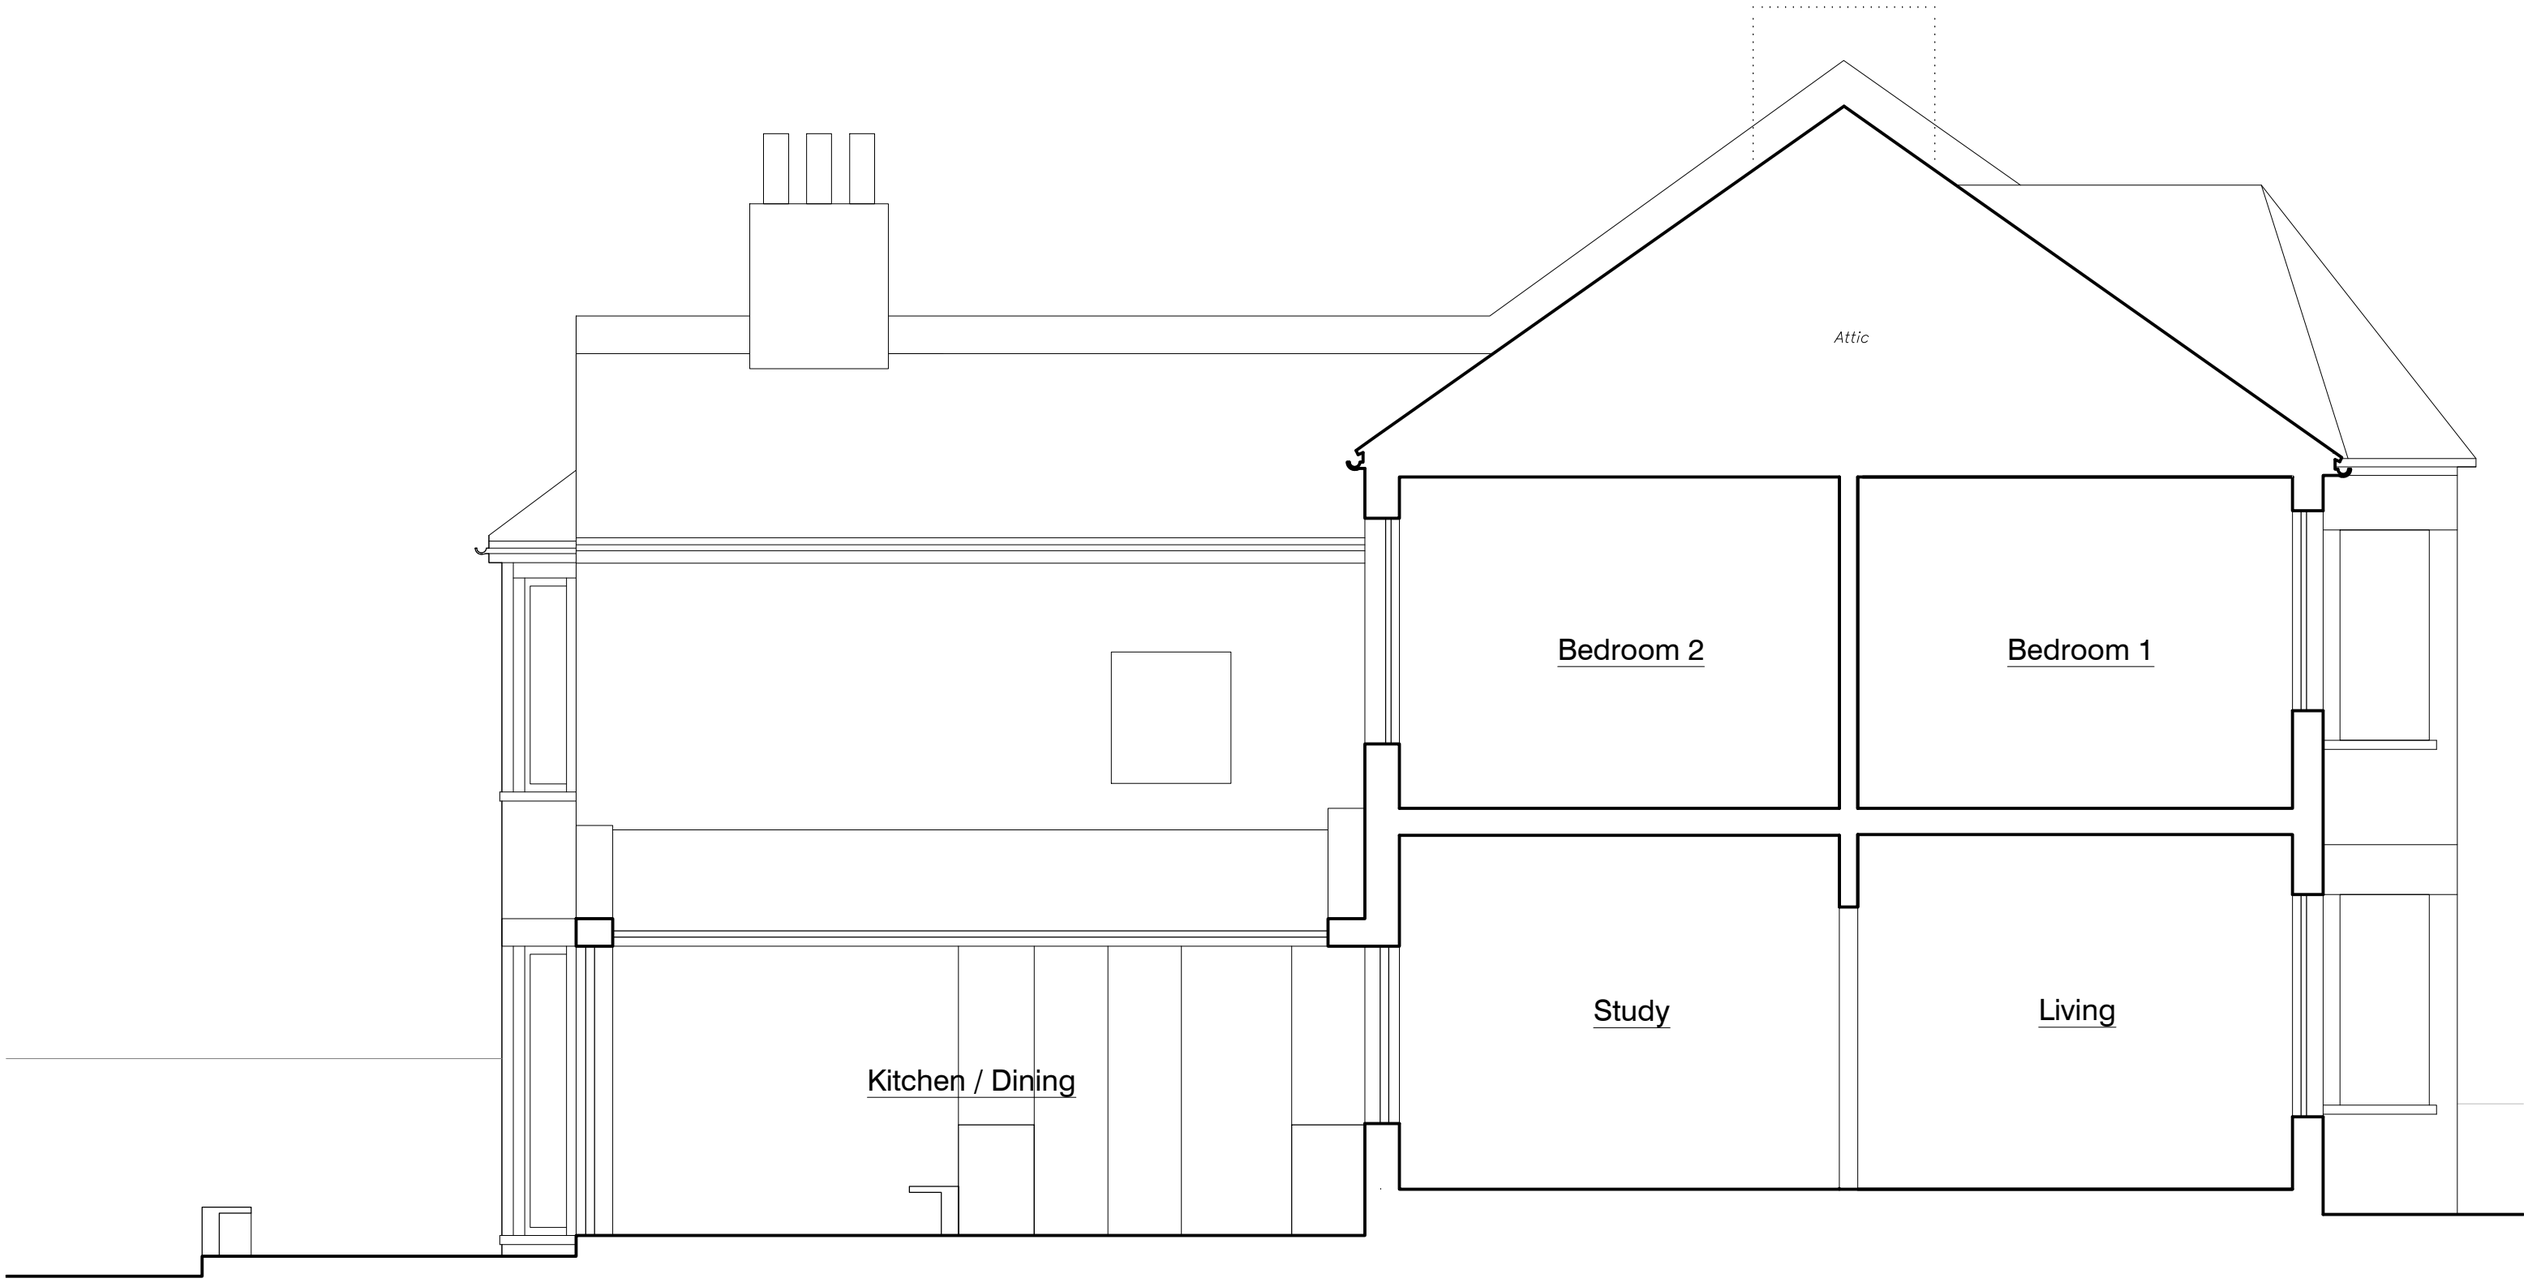

0 1 2m

CURTAZ | STUDIO 13 Kirkstall Avenue London N17 6PH W. curtazstudio.com T. 07966904469	2454 project no.	PL.210 dwg no.	29 Kirkstall Avenue N17 6PH project	Proposed Section A-A drawing title	revision dwg status	- 	drawn checked	MC 	03/26 date	north point	1:50 @A3 unless noted otherwise scale	All dimensions in mm u.n.o. Do not scale from drawing. All dimensions, levels, and conditions to be checked/confirmed by the contractor prior to construction. Any discrepancies to be reported to the architect. To be read in conjunction with the specification and all other drawings. notes

Proposed Rear Elevation

Proposed Front Elevation

0 1 2m

CURTAZ STUDIO 13 Kirkstall Avenue London N17 6PH W. curtazstudio.com T. 07966904469	2454 project no.	PL.220 dwg no.	29 Kirkstall Avenue N17 6PH project	Proposd Rear / Front Elevations drawing title	revision dwg status	- 	drawn checked	MC 	03/26 date	north point	1:50 @A3 unless noted otherwise scale

notes: All dimensions in mm u.n.o. Do not scale from drawing. All dimensions, levels, and conditions to be checked/confirmed by the contractor prior to construction. Any discrepancies to be reported to the architect. To be read in conjunction with the specification and all other drawings.