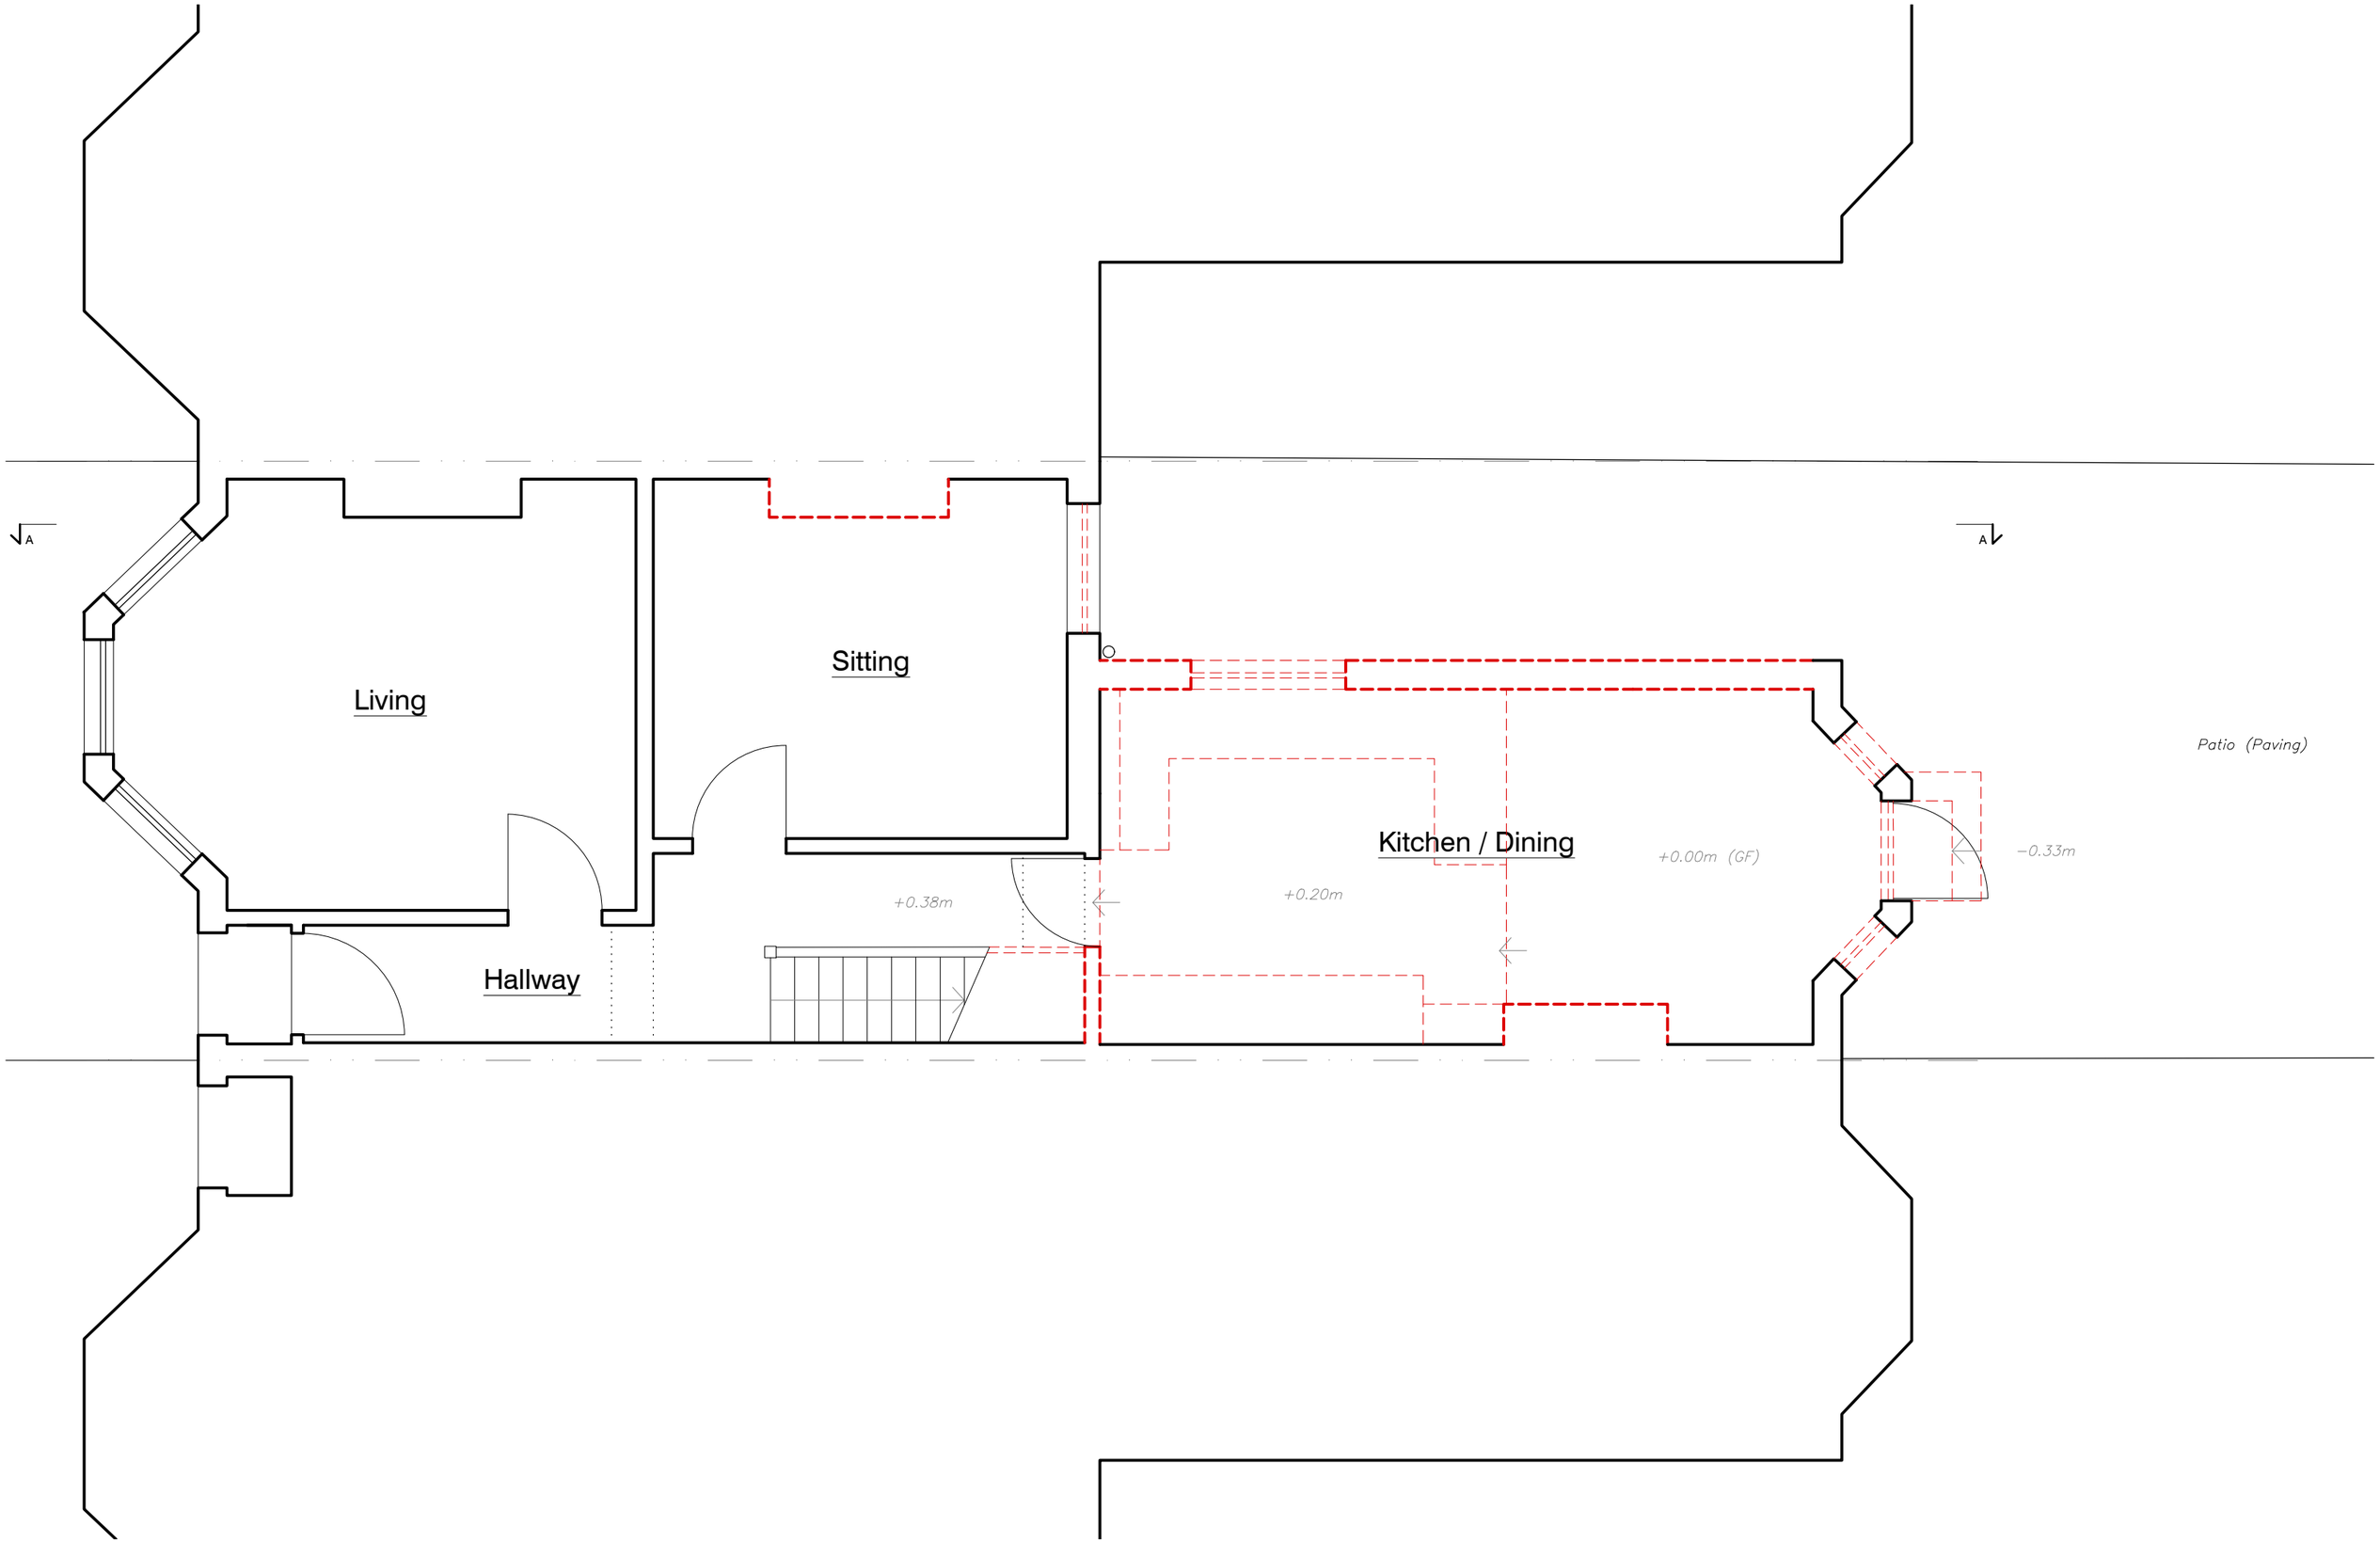

demolition

0 1 2m

CURTAZ STUDIO 13 Kirkstall Avenue London N17 6PH W. curtazstudio.com T. 07966904469	2454 project no.	PL.100 dwg no.	29 Kirkstall Avenue N17 6PH project	Existing Ground Floor Plan drawing title	revision dwg status	- 	drawn checked	MC 	03/26 date	north point	1:50 @A3 unless noted otherwise scale

notes: All dimensions in mm u.n.o. Do not scale from drawing. All dimensions, levels, and conditions to be checked/confirmed by the contractor prior to construction. Any discrepancies to be reported to the architect. To be read in conjunction with the specification and all other drawings.

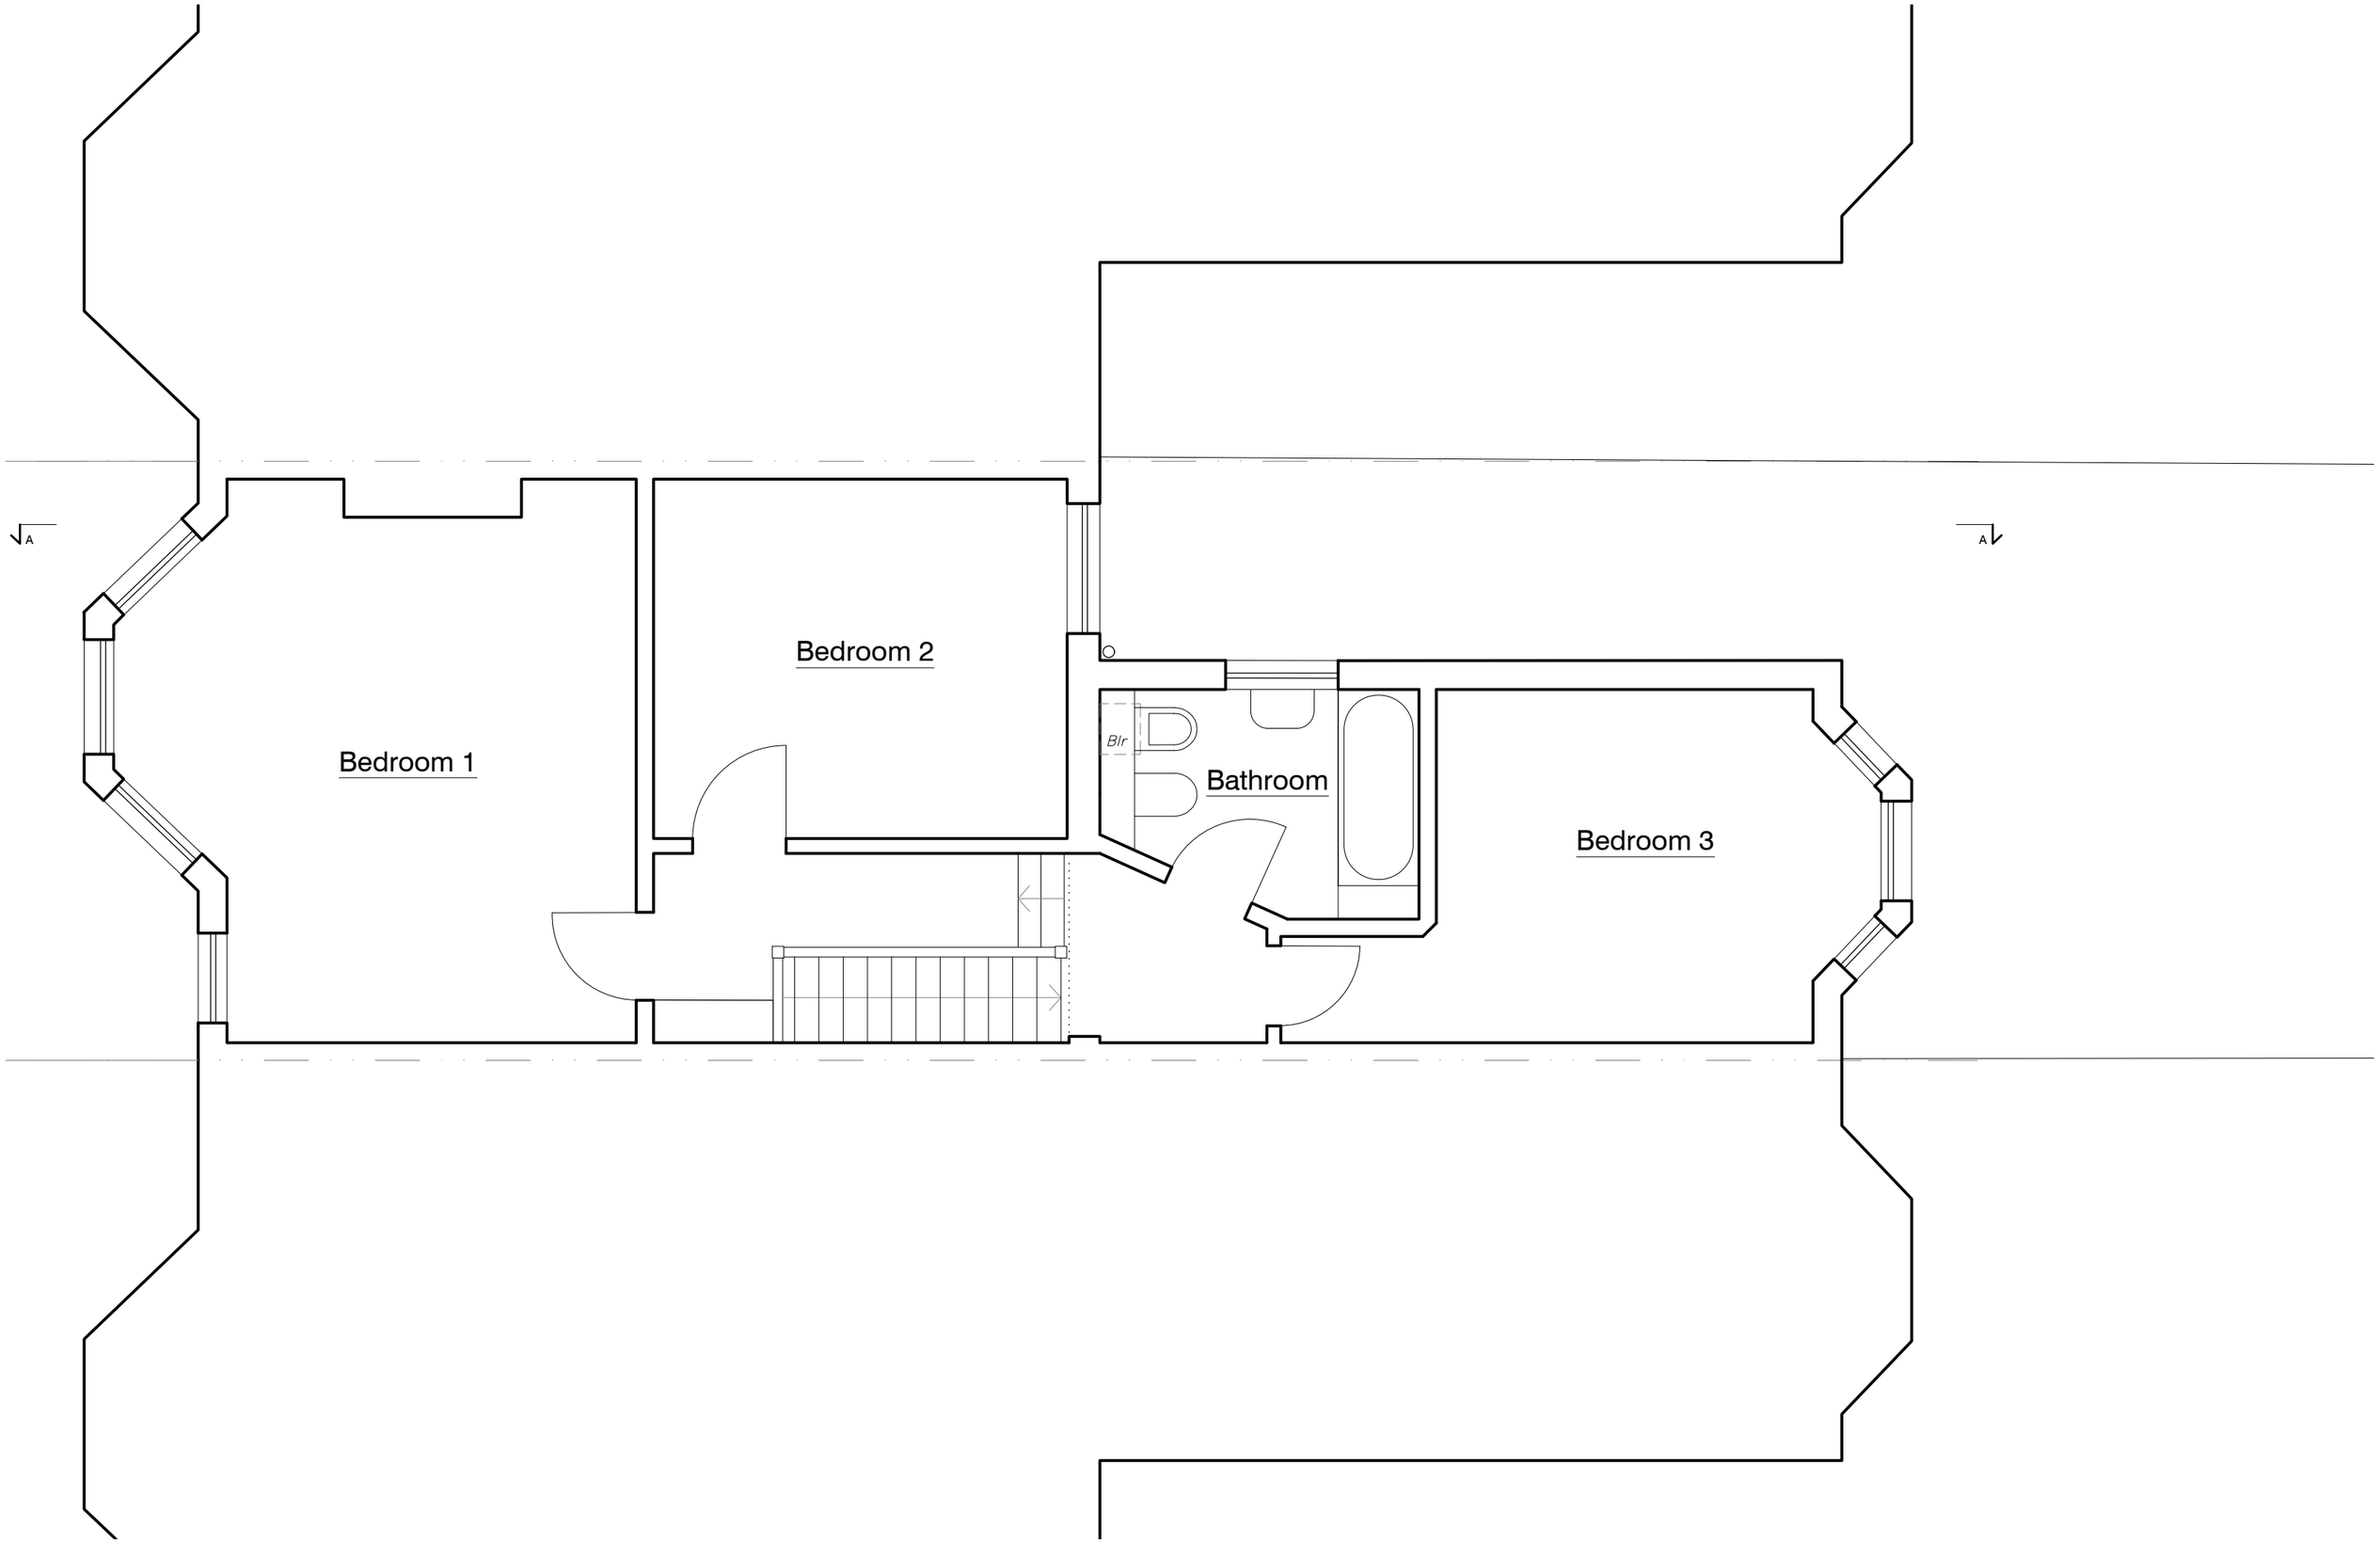

demolition

0 1 2m

CURTAZ STUDIO 13 Kirkstall Avenue London N17 6PH W. curtazstudio.com T. 07966904469	2454 project no.	PL.101 dwg no.	29 Kirkstall Avenue N17 6PH project	Existing First Floor Plan drawing title	revision dwg status	- 	drawn checked	MC 	03/26 date	north point	1:50 @A3 unless noted otherwise scale	All dimensions in mm u.n.o. Do not scale from drawing. All dimensions, levels, and conditions to be checked/confirmed by the contractor prior to construction. Any discrepancies to be reported to the architect. To be read in conjunction with the specification and all other drawings. notes

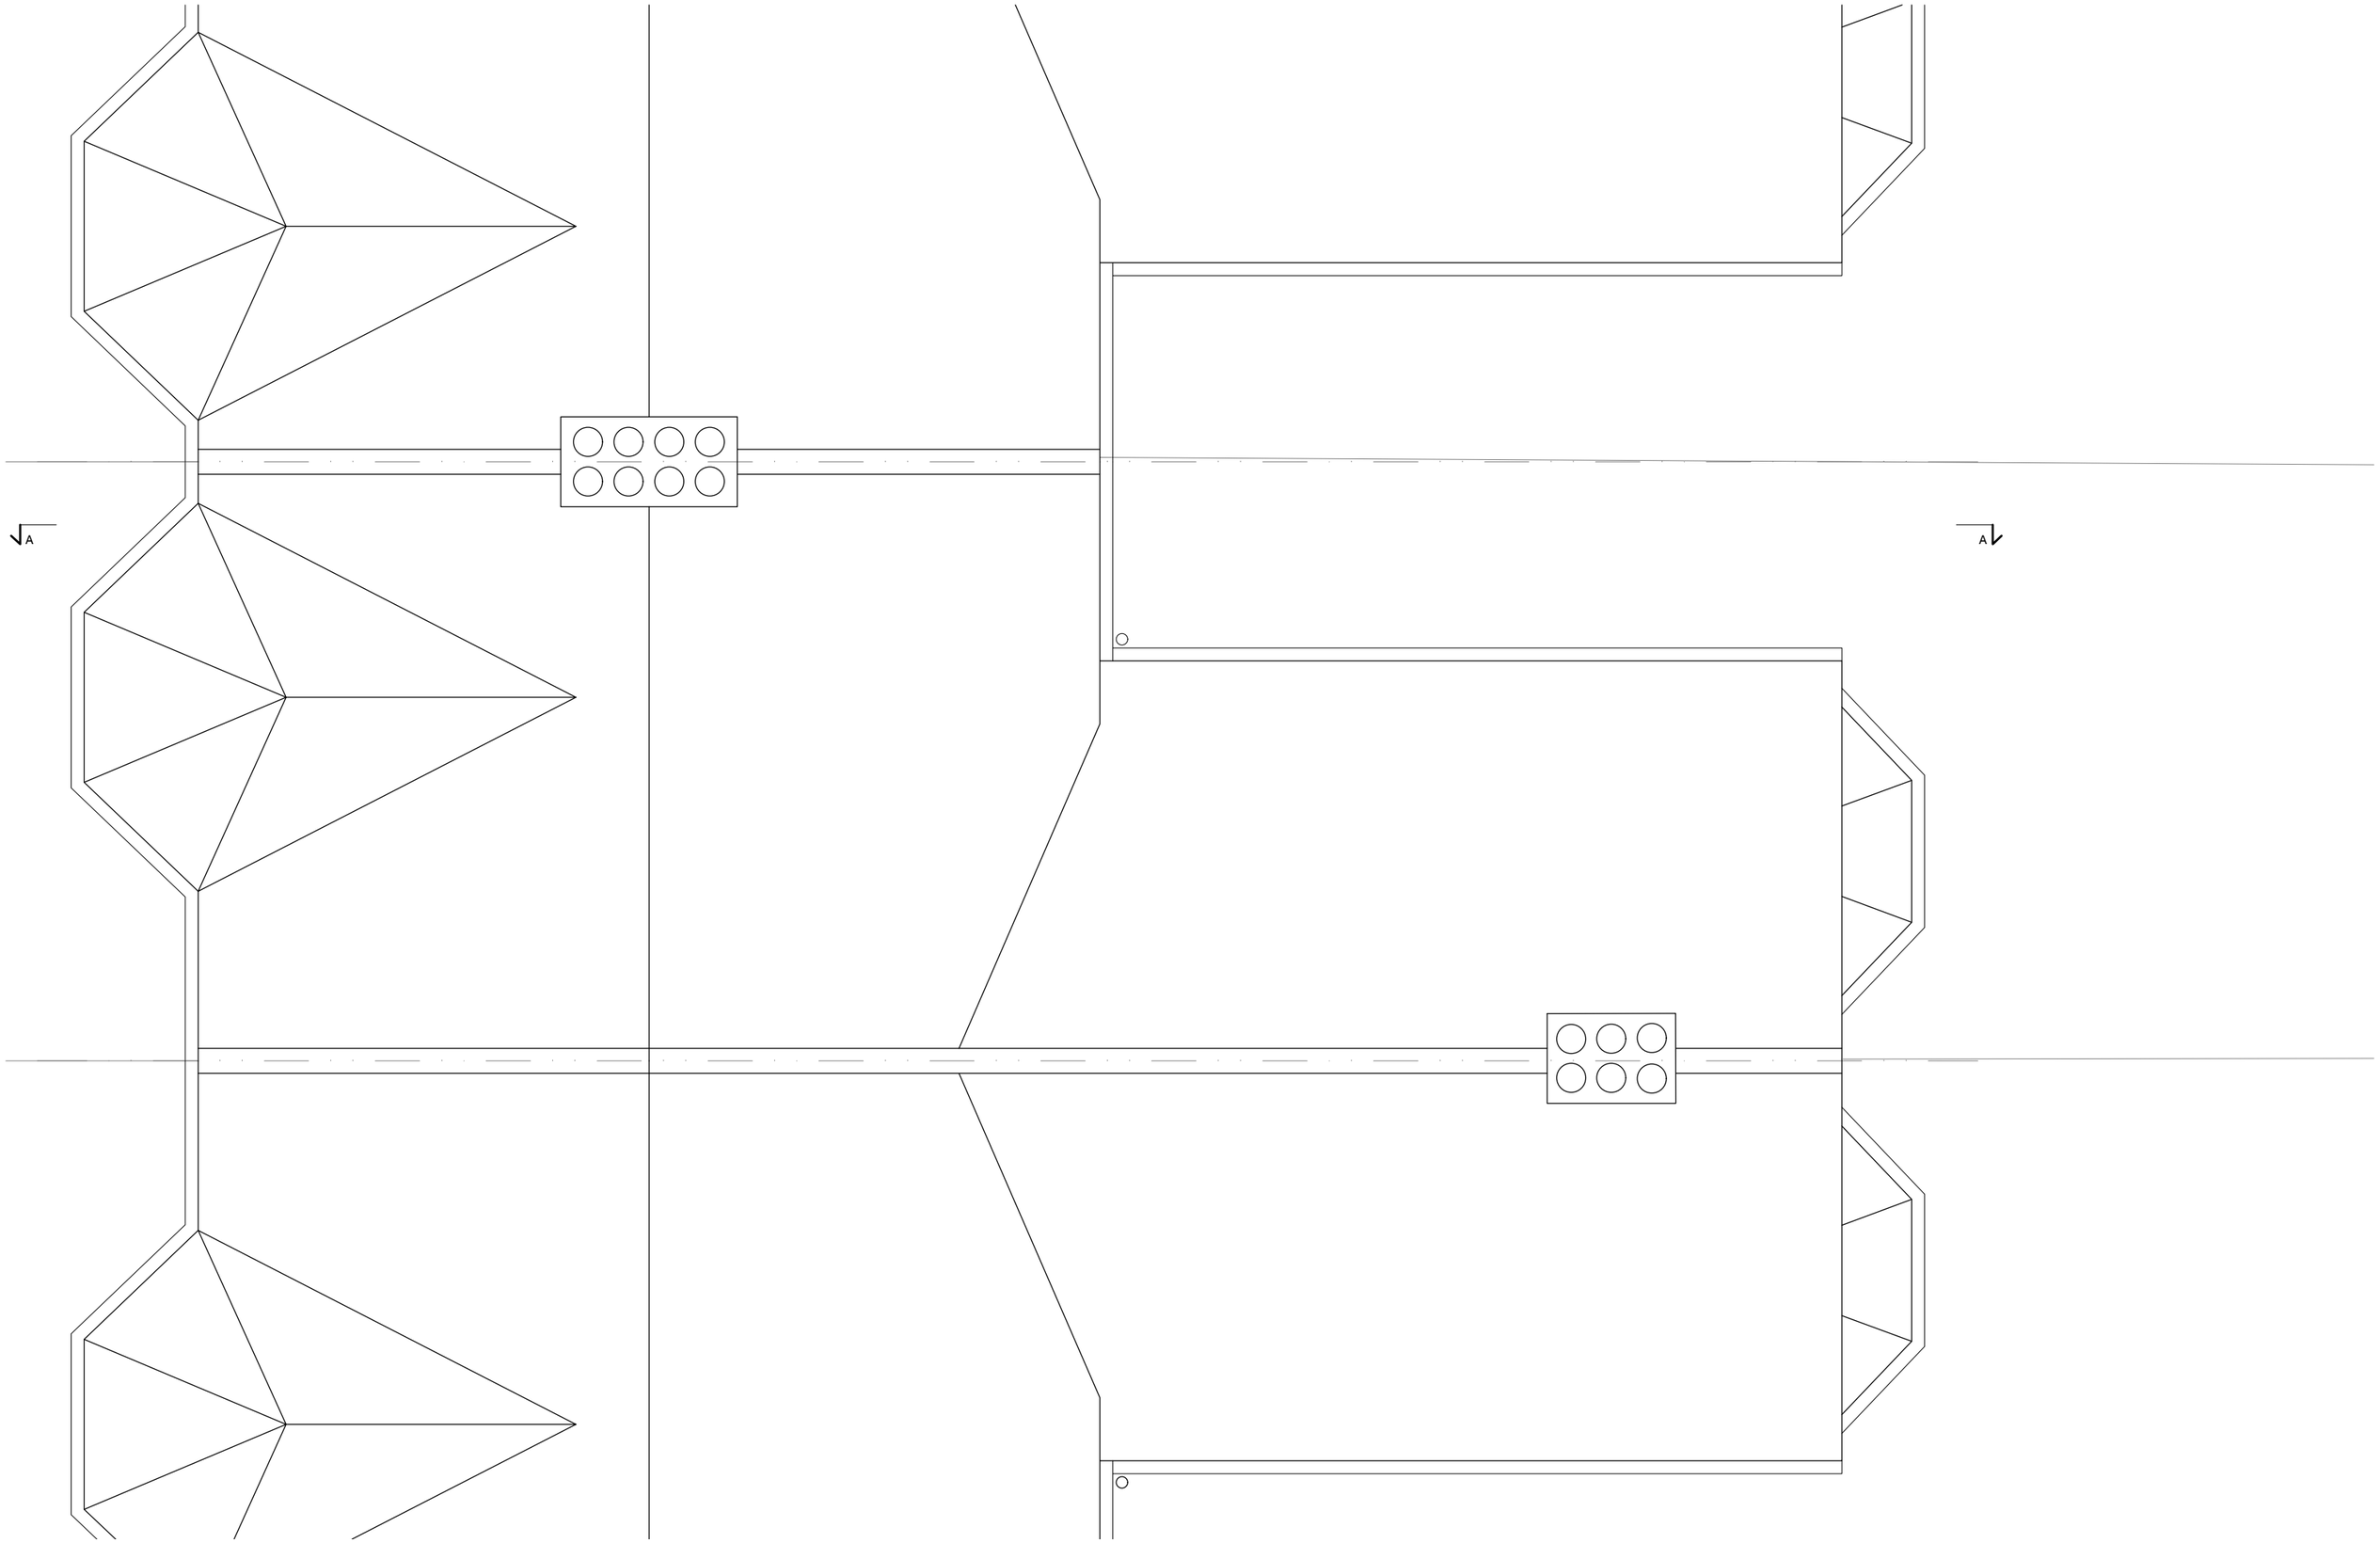

demolition

0 1 2m

CURTAZ STUDIO 13 Kirkstall Avenue London N17 6PH W. curtazstudio.com T. 07966904469	2454 project no.	PL.103 dwg no.	29 Kirkstall Avenue N17 6PH project	Existing Roof Plan drawing title	revision dwg status	- 	drawn checked	MC 	03/26 date	north point	1:50 @A3 unless noted otherwise scale

notes: All dimensions in mm u.n.o. Do not scale from drawing. All dimensions, levels, and conditions to be checked/confirmed by the contractor prior to construction. Any discrepancies to be reported to the architect. To be read in conjunction with the specification and all other drawings.

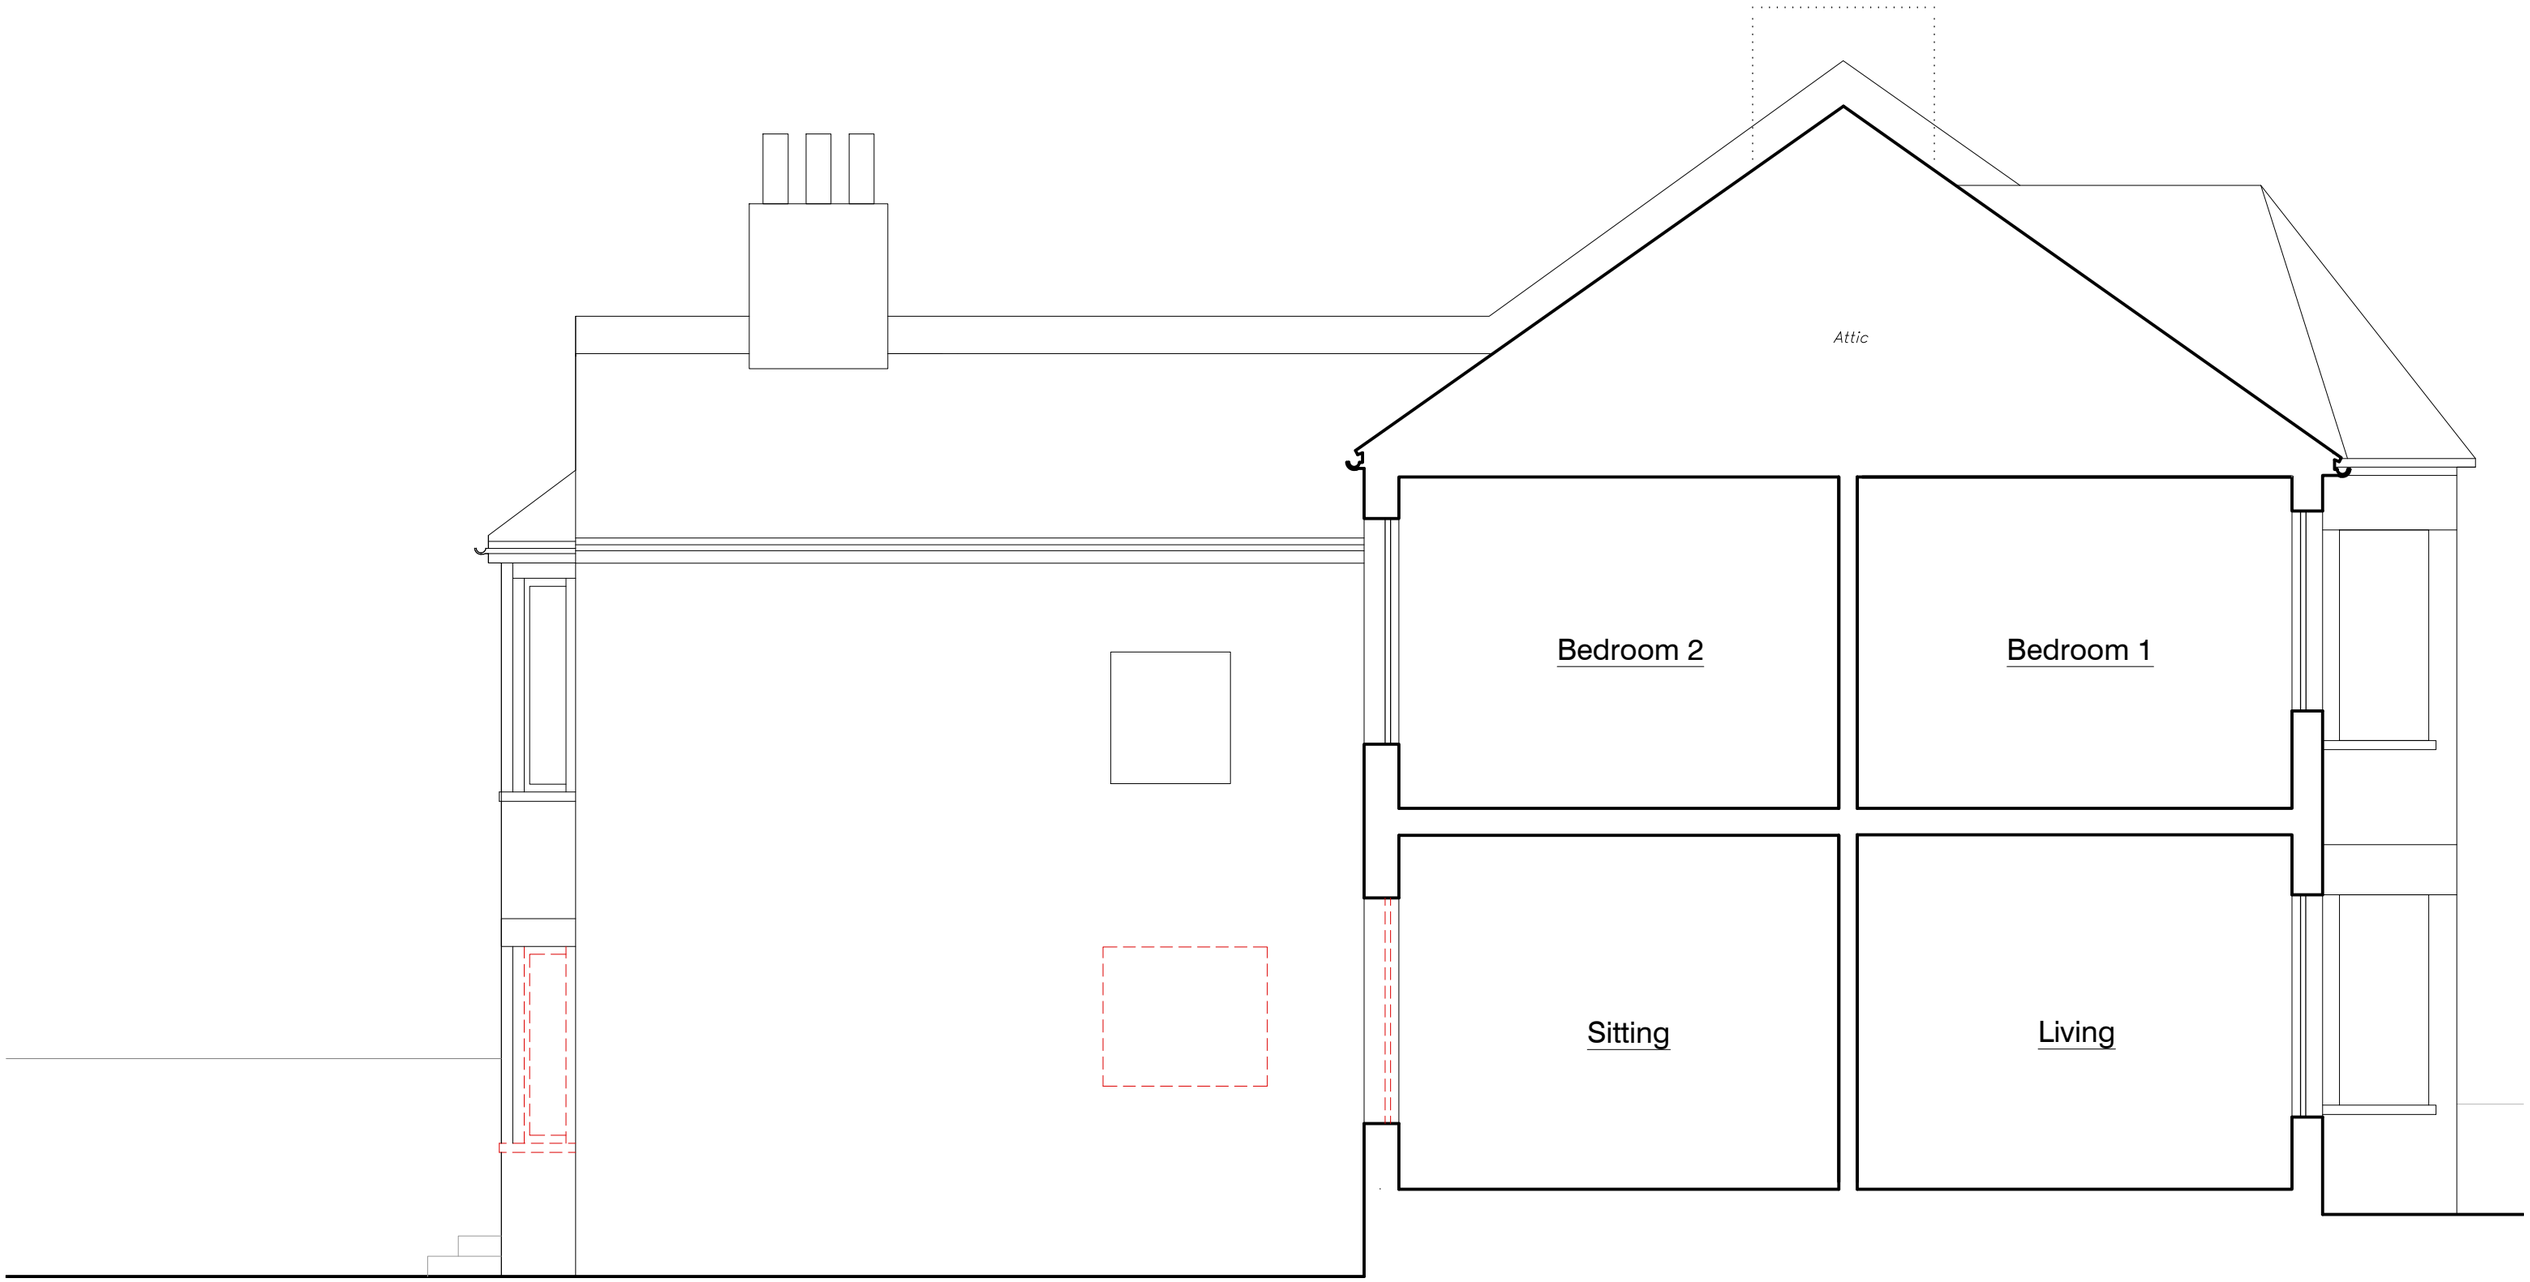

demolition

0 1 2m

CURTAZ | STUDIO 13 Kirkstall Avenue London N17 6PH W. curtazstudio.com T. 07966904469	2454 project no.	PL.110 dwg no.	29 Kirkstall Avenue N17 6PH project	Existing Section A-A drawing title	revision dwg status	- 	drawn checked	MC 	03/26 date	north point	1:50 @A3 unless noted otherwise scale	All dimensions in mm u.n.o. Do not scale from drawing. All dimensions, levels, and conditions to be checked/confirmed by the contractor prior to construction. Any discrepancies to be reported to the architect. To be read in conjunction with the specification and all other drawings. notes

Existing Rear Elevation

Existing Front Elevation

demolition

0 1 2m

CURTAZ STUDIO 13 Kirkstall Avenue London N17 6PH W. curtazstudio.com T. 07966904469	2454 project no.	PL.120 dwg no.	29 Kirkstall Avenue N17 6PH project	Existing Rear / Front Elevations drawing title	revision dwg status	- 	drawn checked	MC 	03/26 date	north point	1:50 @A3 unless noted otherwise scale

notes: All dimensions in mm u.n.o. Do not scale from drawing. All dimensions, levels, and conditions to be checked/confirmed by the contractor prior to construction. Any discrepancies to be reported to the architect. To be read in conjunction with the specification and all other drawings.