NOTES

ALL DIMENSIONS TO BE CHECKED ON SITE.

DO NOT SCALE FROM THIS DRAWING
EXCEPT FOR THE PURPOSES OF LOCAL AUTHORITY
PLANNING

EXISTING FRONT ELEVATION
Scale 1:50 @A1

EXISTING FLANK ELEVATION
Scale 1:50 @A1

EXISTING REAR ELEVATION
Scale 1:50 @A1

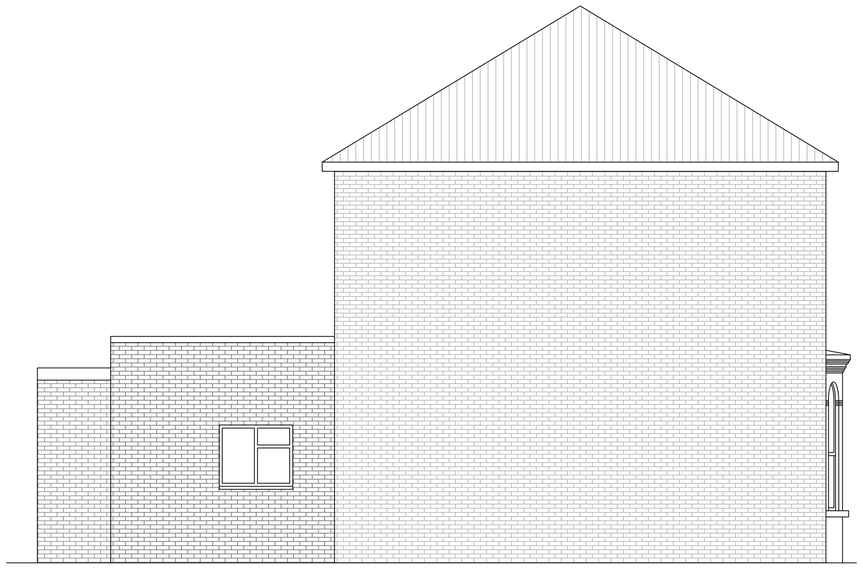

EXISTING FLANK ELEVATION
Scale 1:50 @A1

REV No.	DATE	REMARKS

yes
consulting ltd
E: office@yesconsultingltd.co.uk
T: 07833 327550

Client	Job Title 2 Gladwell Road London N8 9AA	Drawing Title Existing Elevations	Scale	Sheet size A1
			Date	Drn. by
			Drg. No. EX02	Rev.