




NOTES
ALL DIMENSIONS TO BE CHECKED ON SITE.
DO NOT SCALE FROM THIS DRAWING
EXCEPT FOR THE PURPOSES OF LOCAL AUTHORITY
PLANNING

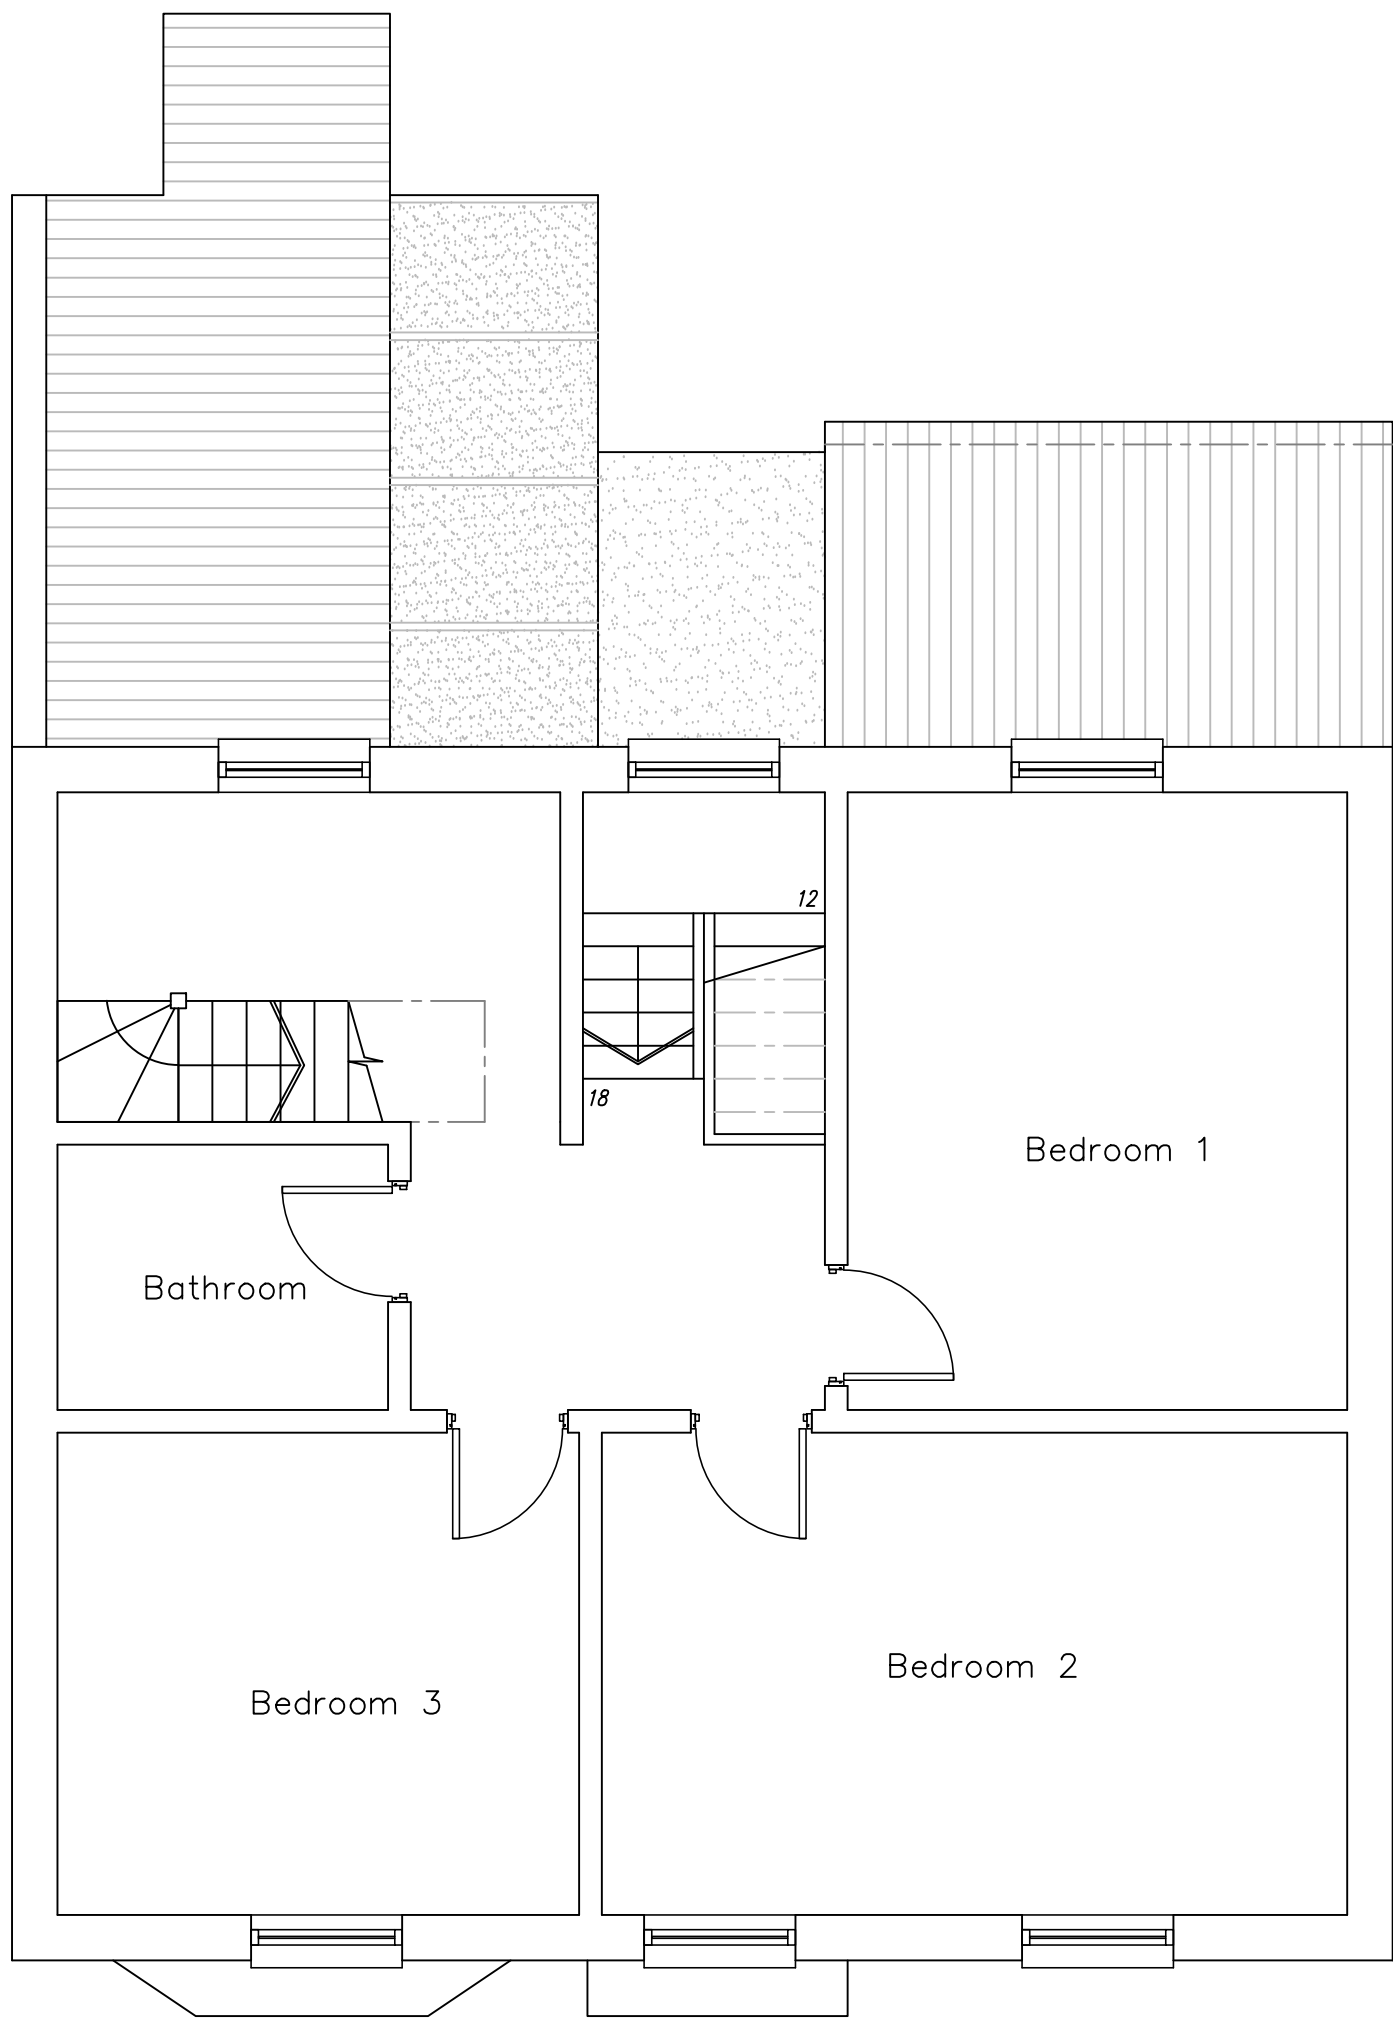


EXISTING FIRST FLOOR
Scale 1:50 @A1

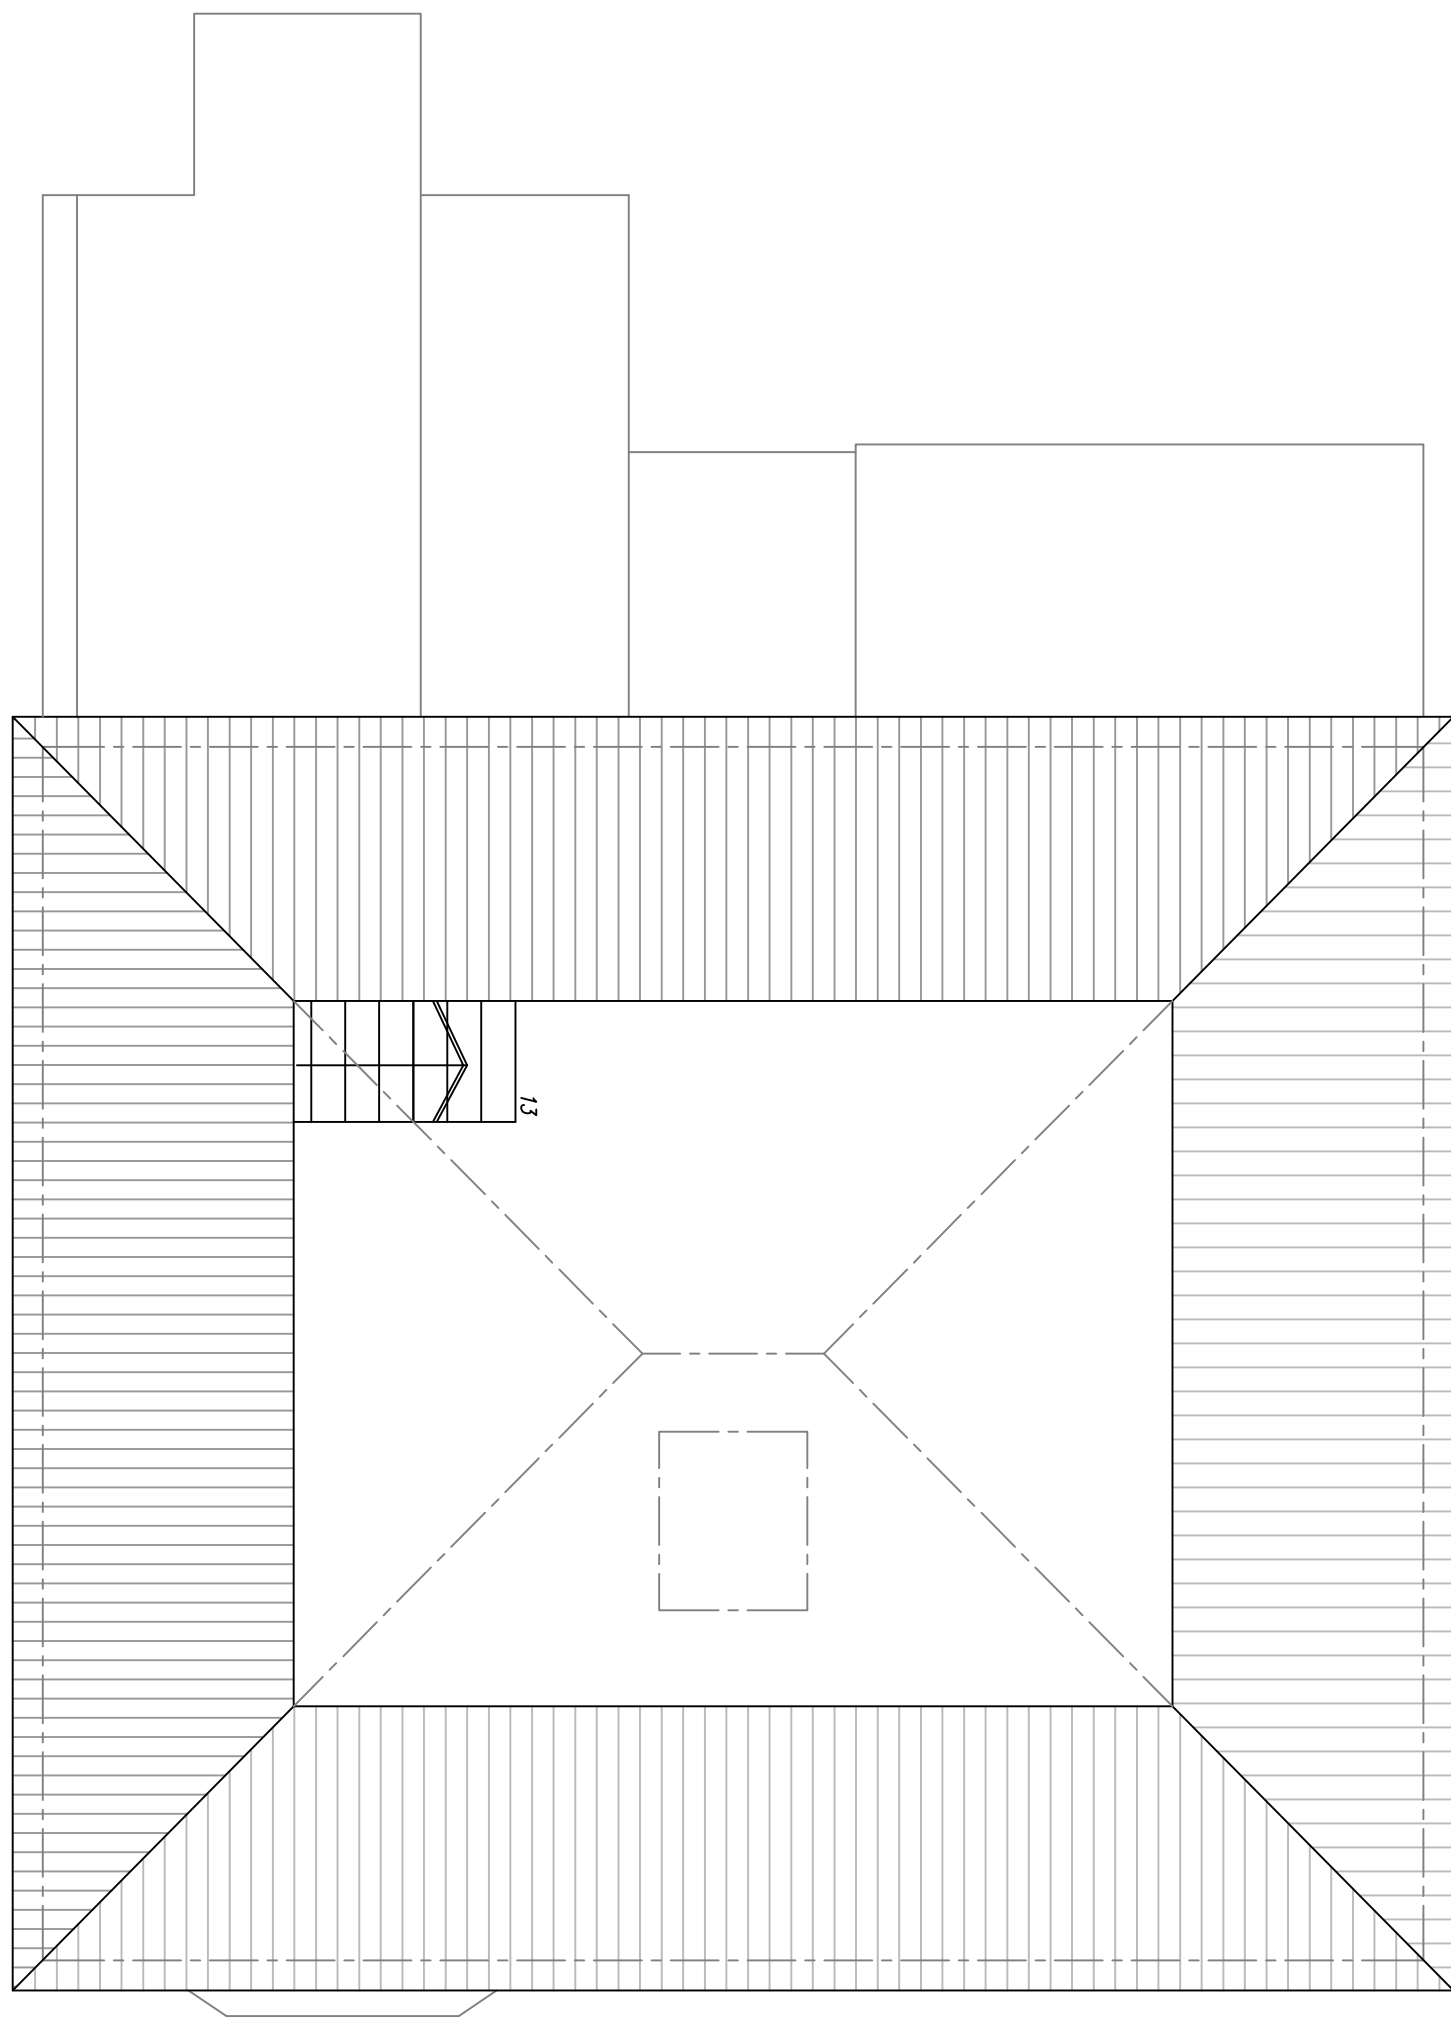

EXISTING LOFT
Scale 1:50 @A1

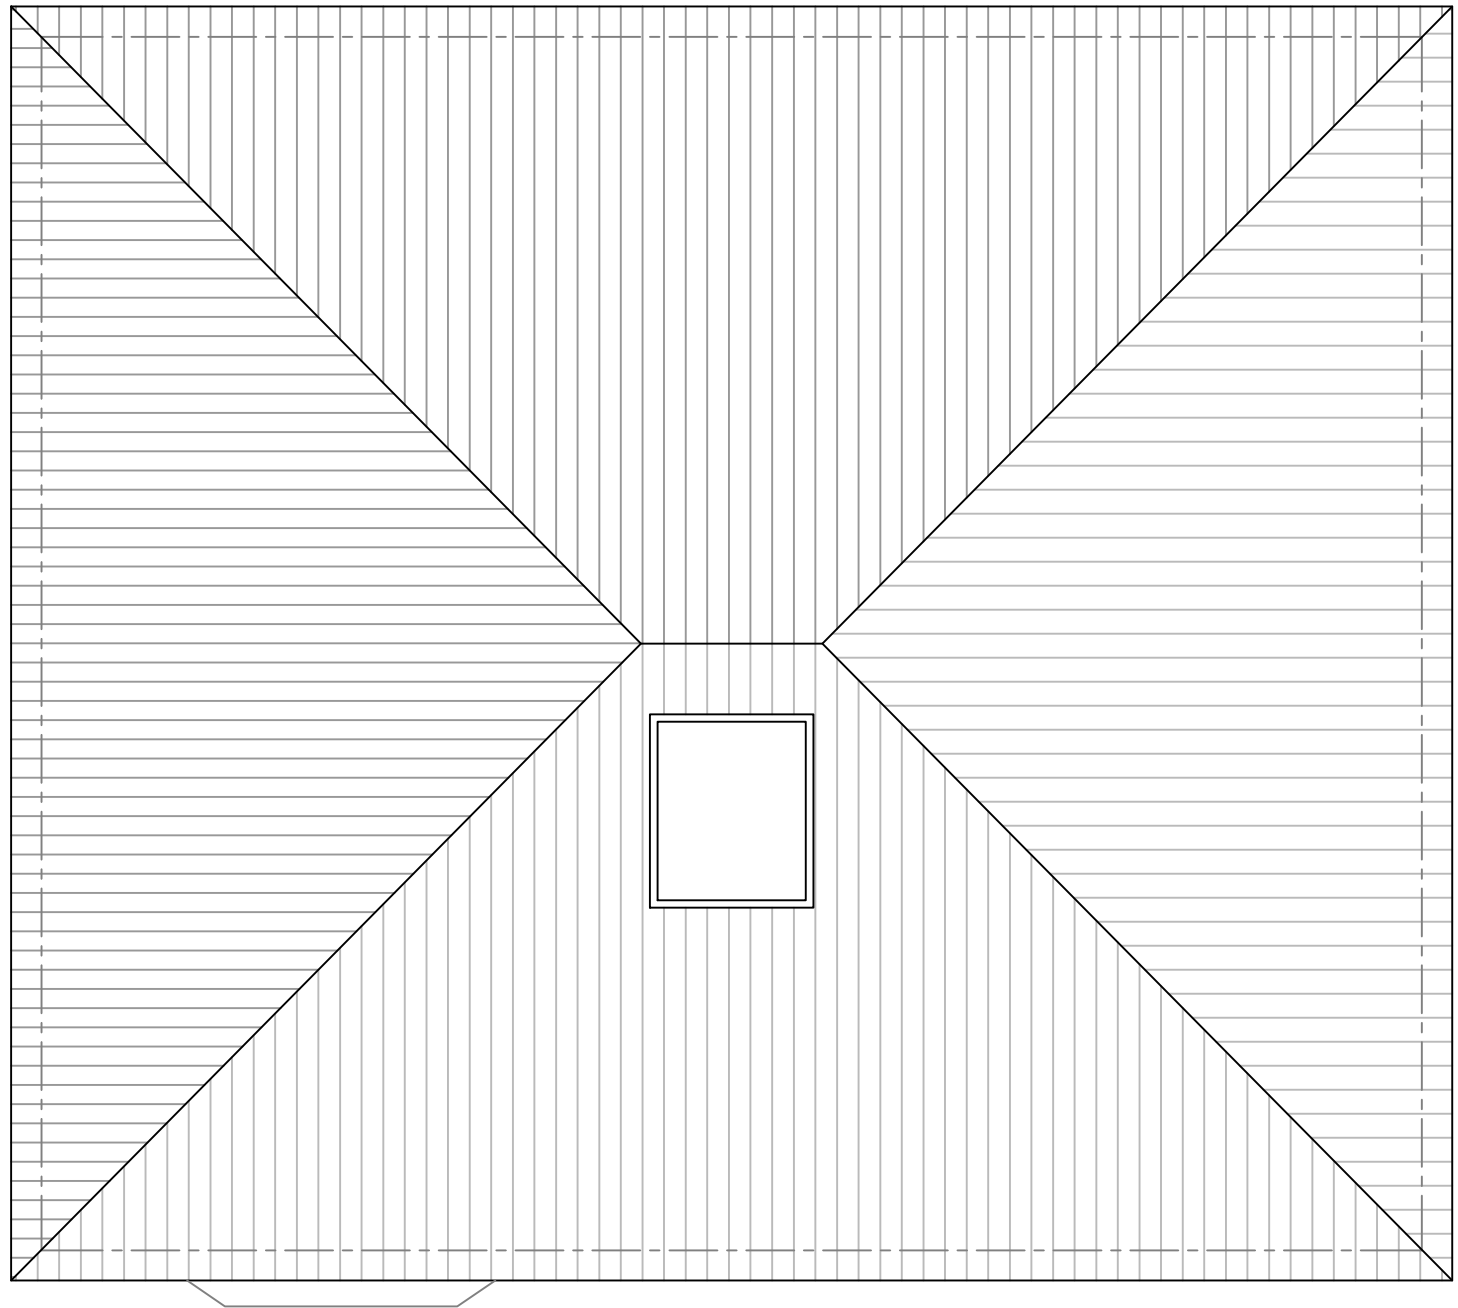


EXISTING ROOF
Scale 1:50 @A1

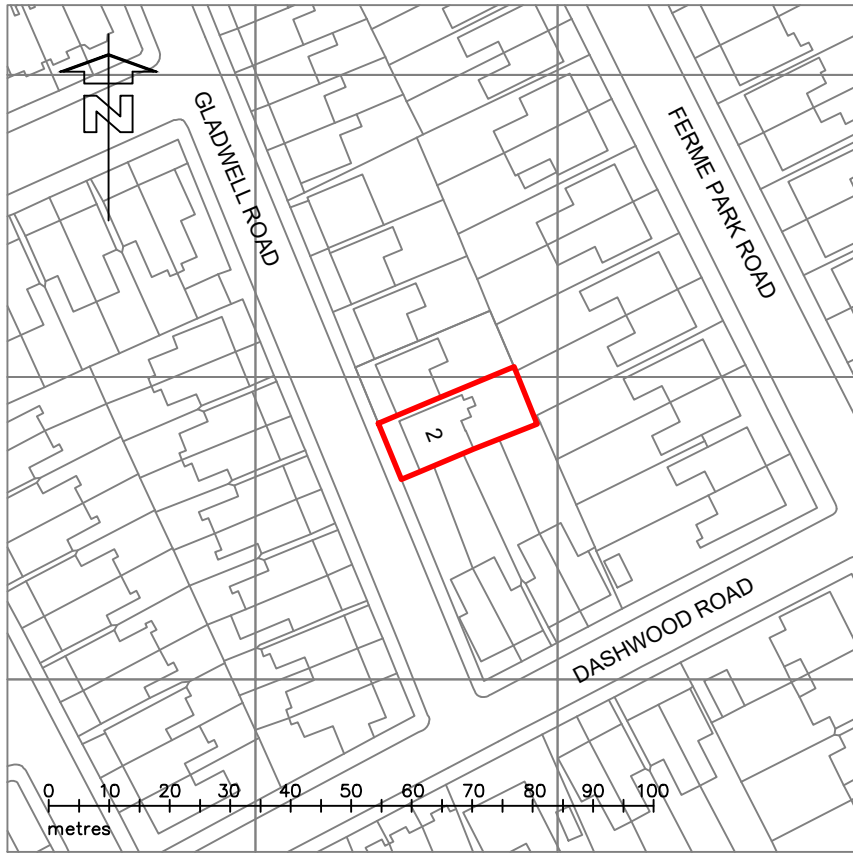

OS PLAN
Scale 1:1250 @A1

REV No.	DATE	REMARKS

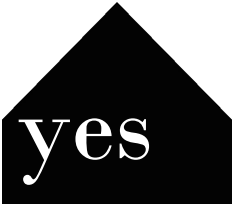

consulting ltd
E: office@yesconsultingltd.co.uk
T: 07833 327550

Client	Job Title		Scale	Sheet size
	2 Gladwell Road		Date	Drn. by
	London		Org. No.	Rev.
N8 9AA		Existing Plans	EX01	