


Location Plan

Site Address: Easting: 528557 Northing: 188711

Date Produced: 09-Apr-2026

Scale: 1:1250 @A3

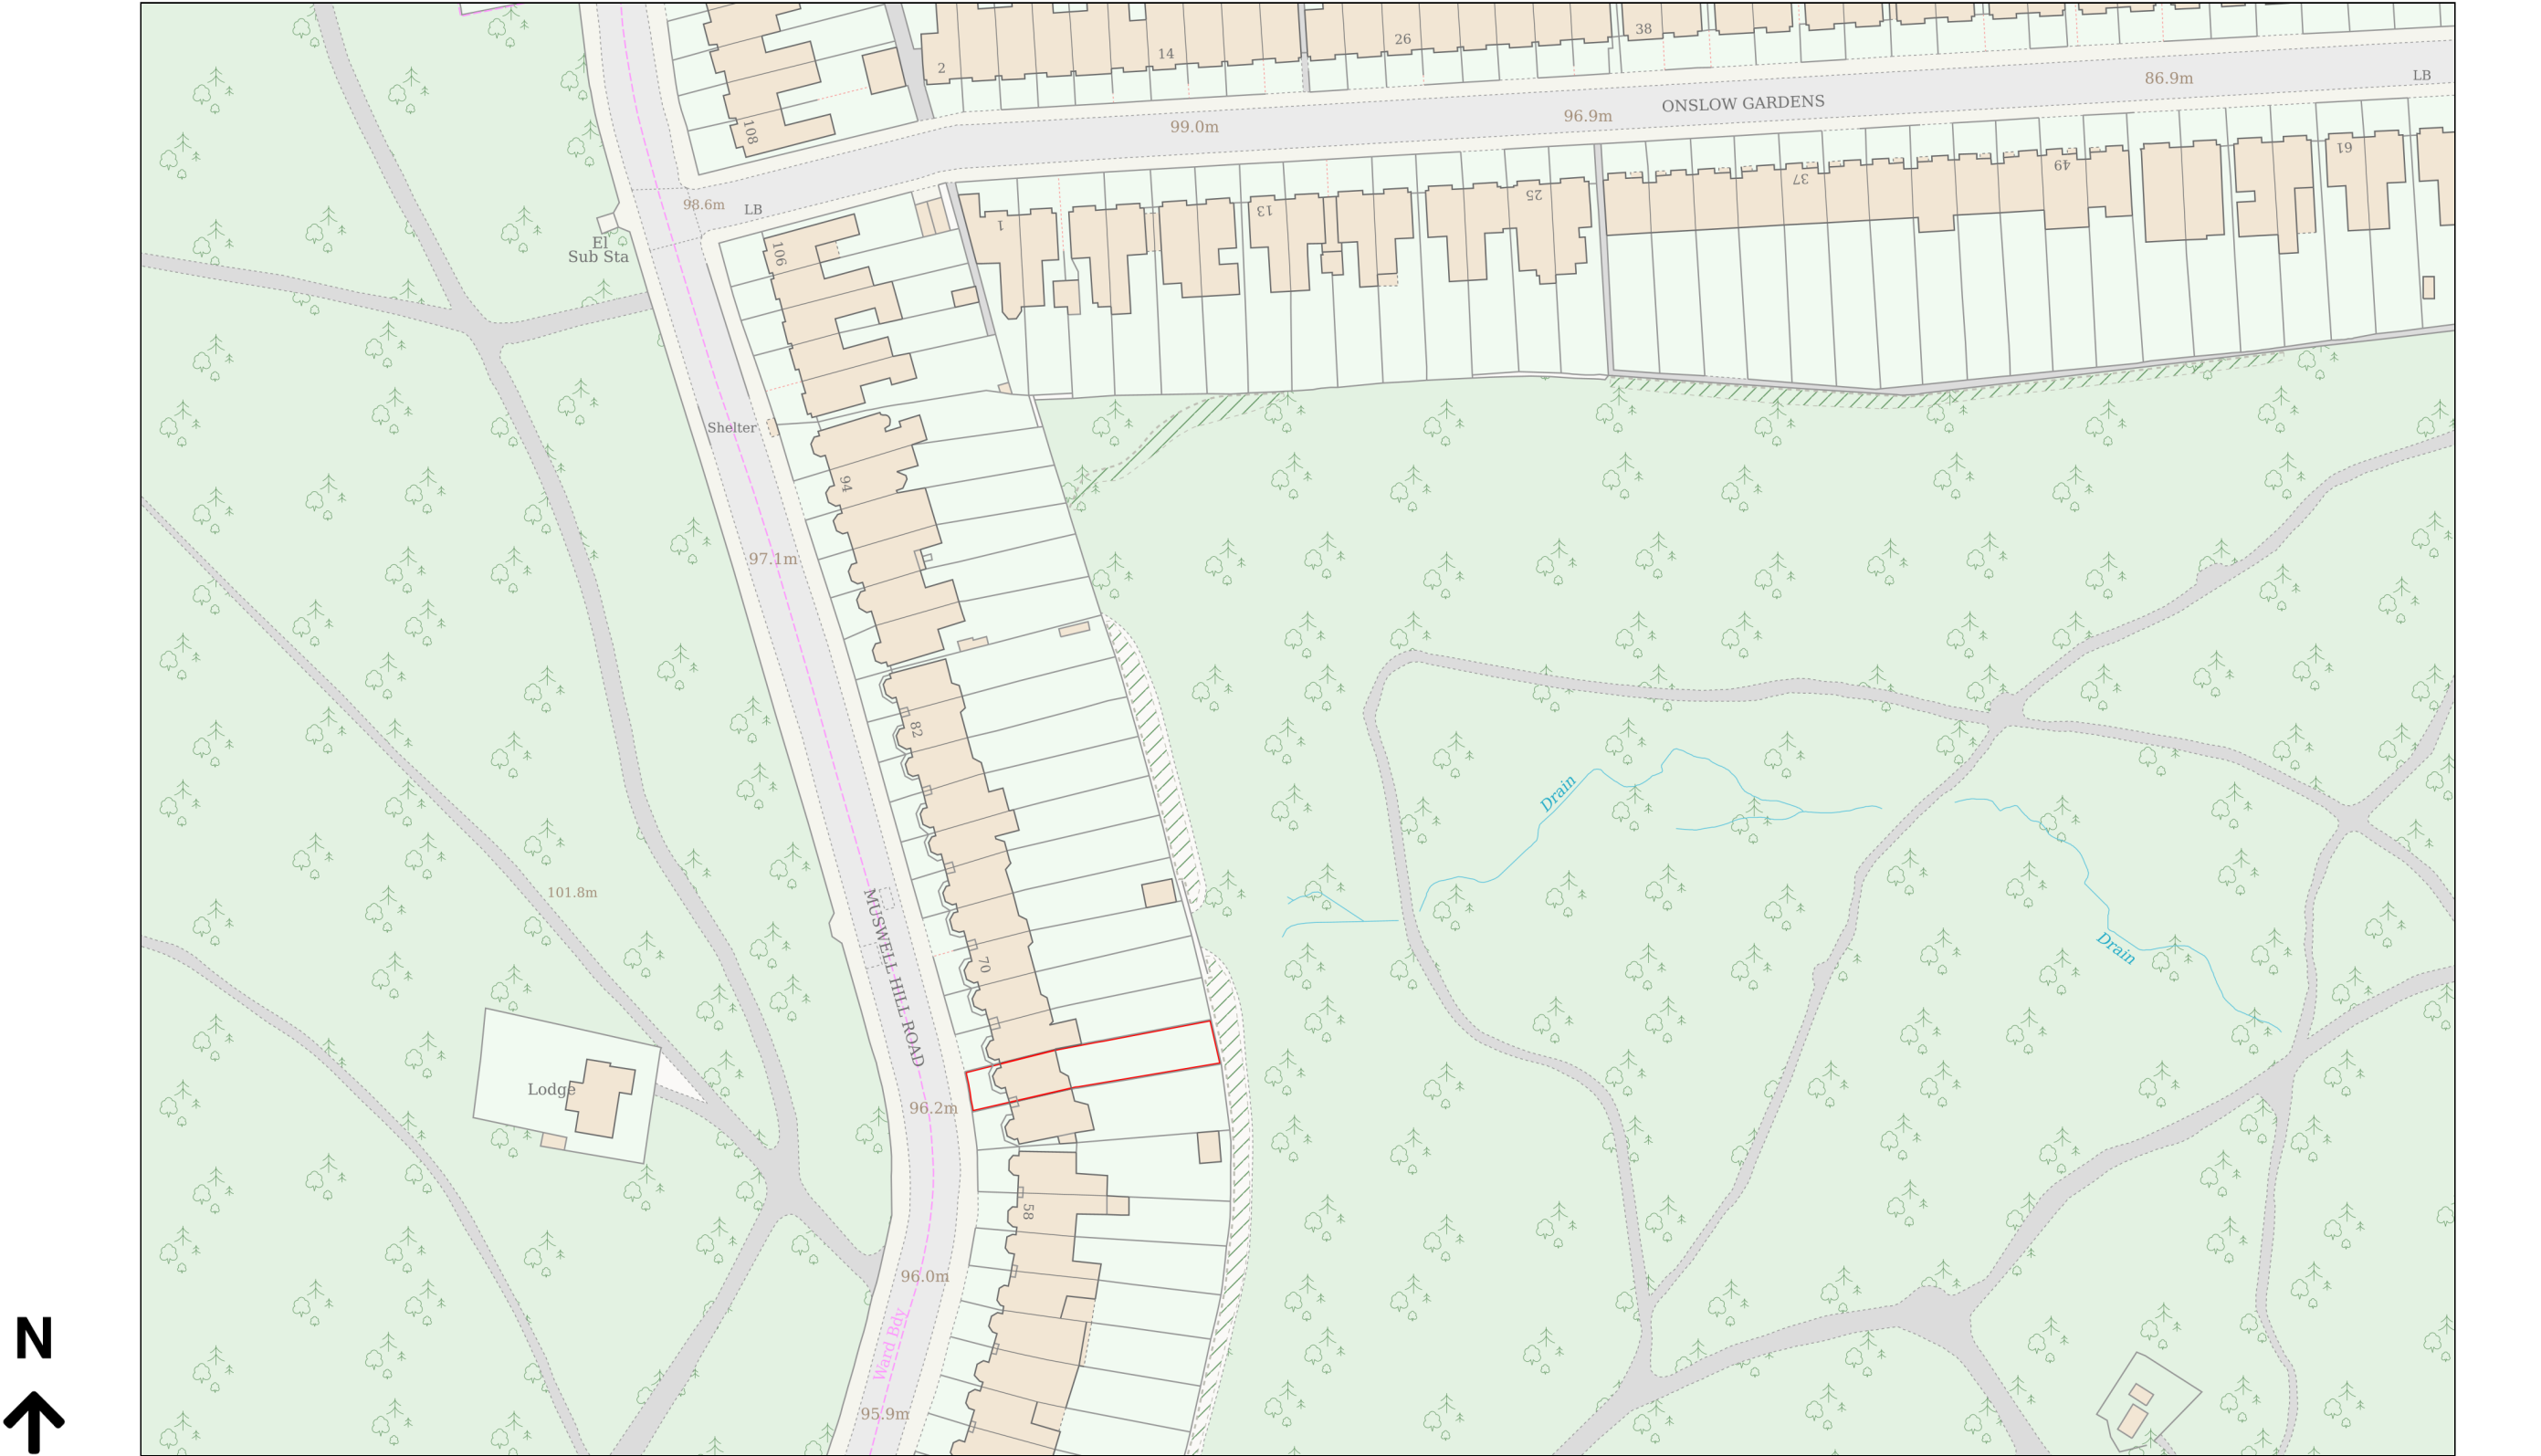

Planning Portal Reference: PP-14833310v1