


PLANNING

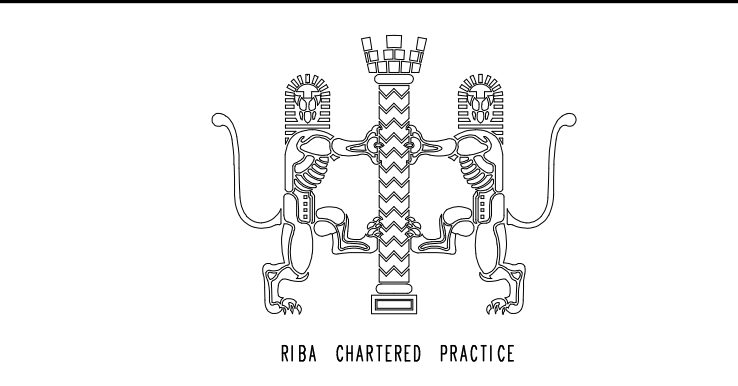

No.	Date	By	Contents
-----	------	----	----------

Revisions

Site Address	64 MUSWELL HILL RD MUSWELL HILL LONDON N10 3JR
--------------	---


Job Title
REMOVING SECTION OF ROOF
FOR ADDITIONAL OUTDOOR SPACE

Drawing Title EXISTING PLANS			
Scale	1:50@A1	Date	11/24
Drawn by	RCC		




Alan Cox
Architects
Architectural & Planning Consultants
TEL : 020 - 8440 - 7777
Web: coxassociates.co.uk


Org.No.	564425-001	Rev.	-
---------	------------	------	---

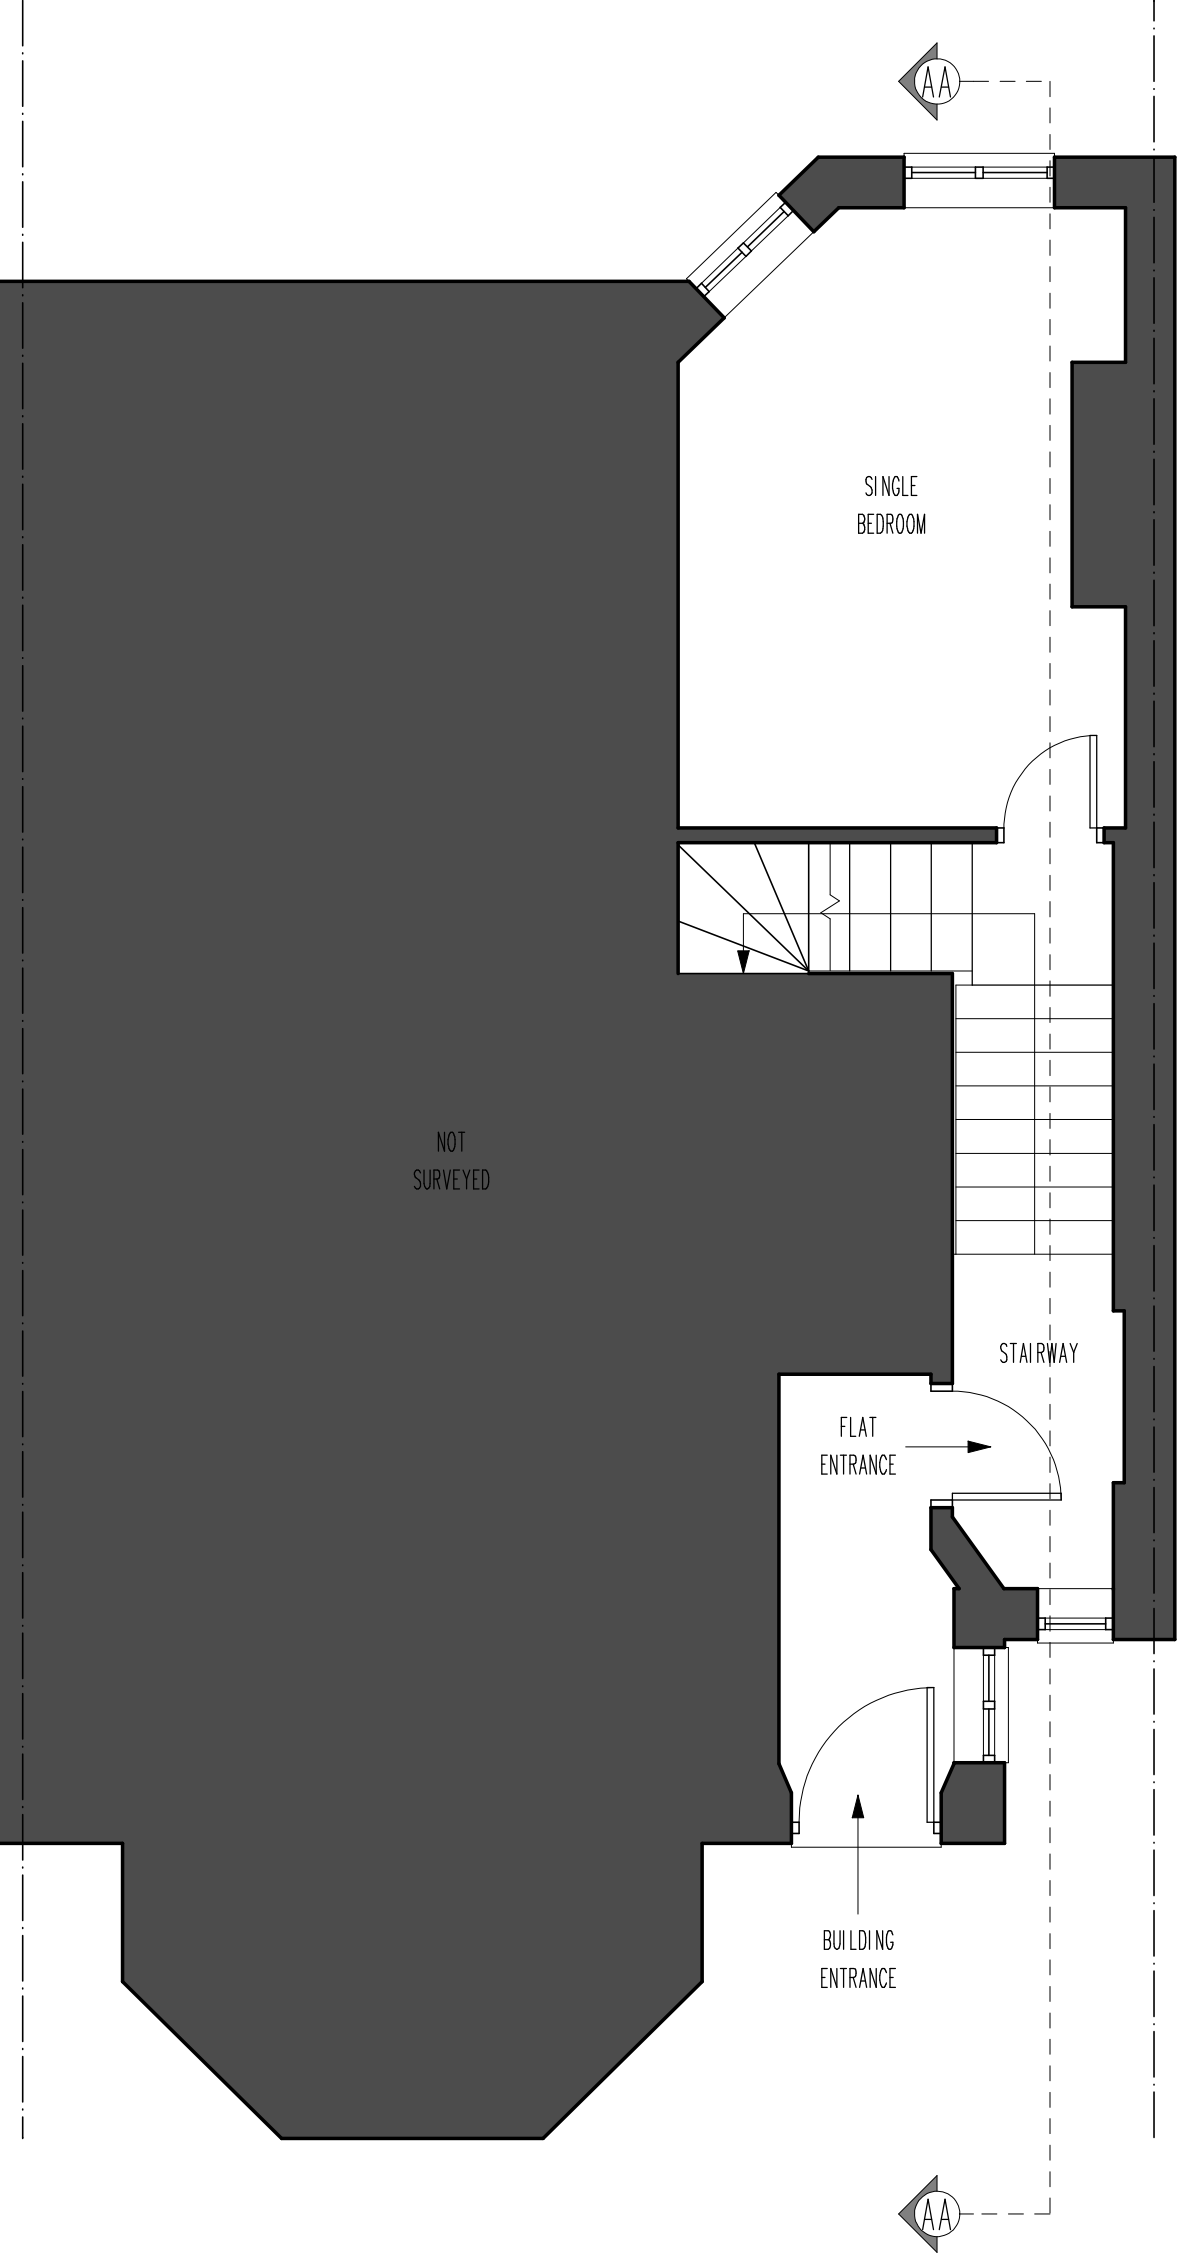

EXISTING GROUND FLOOR

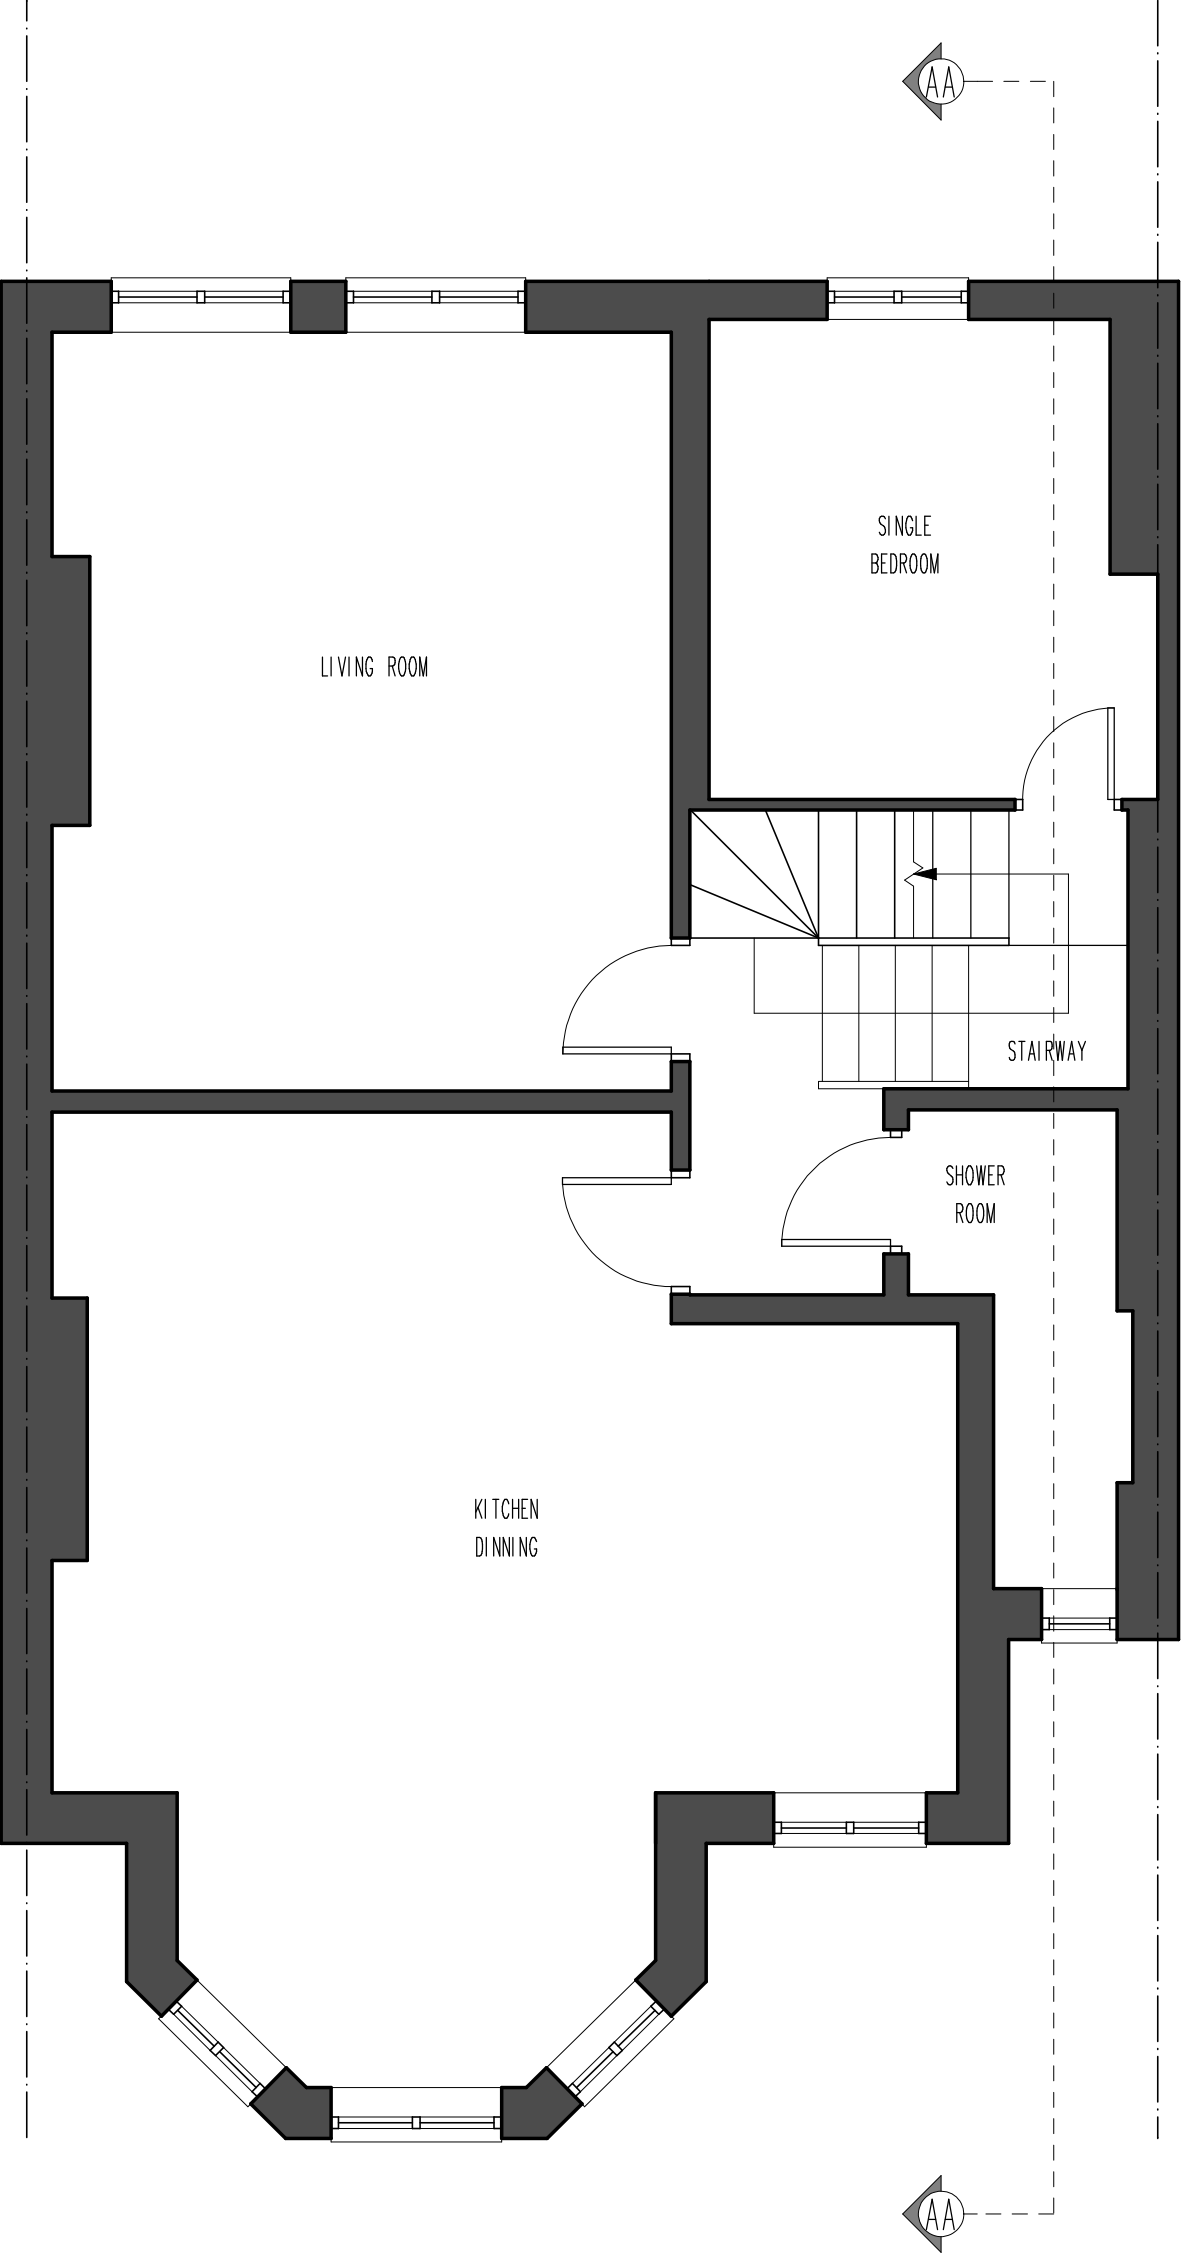

EXISTING FIRST FLOOR

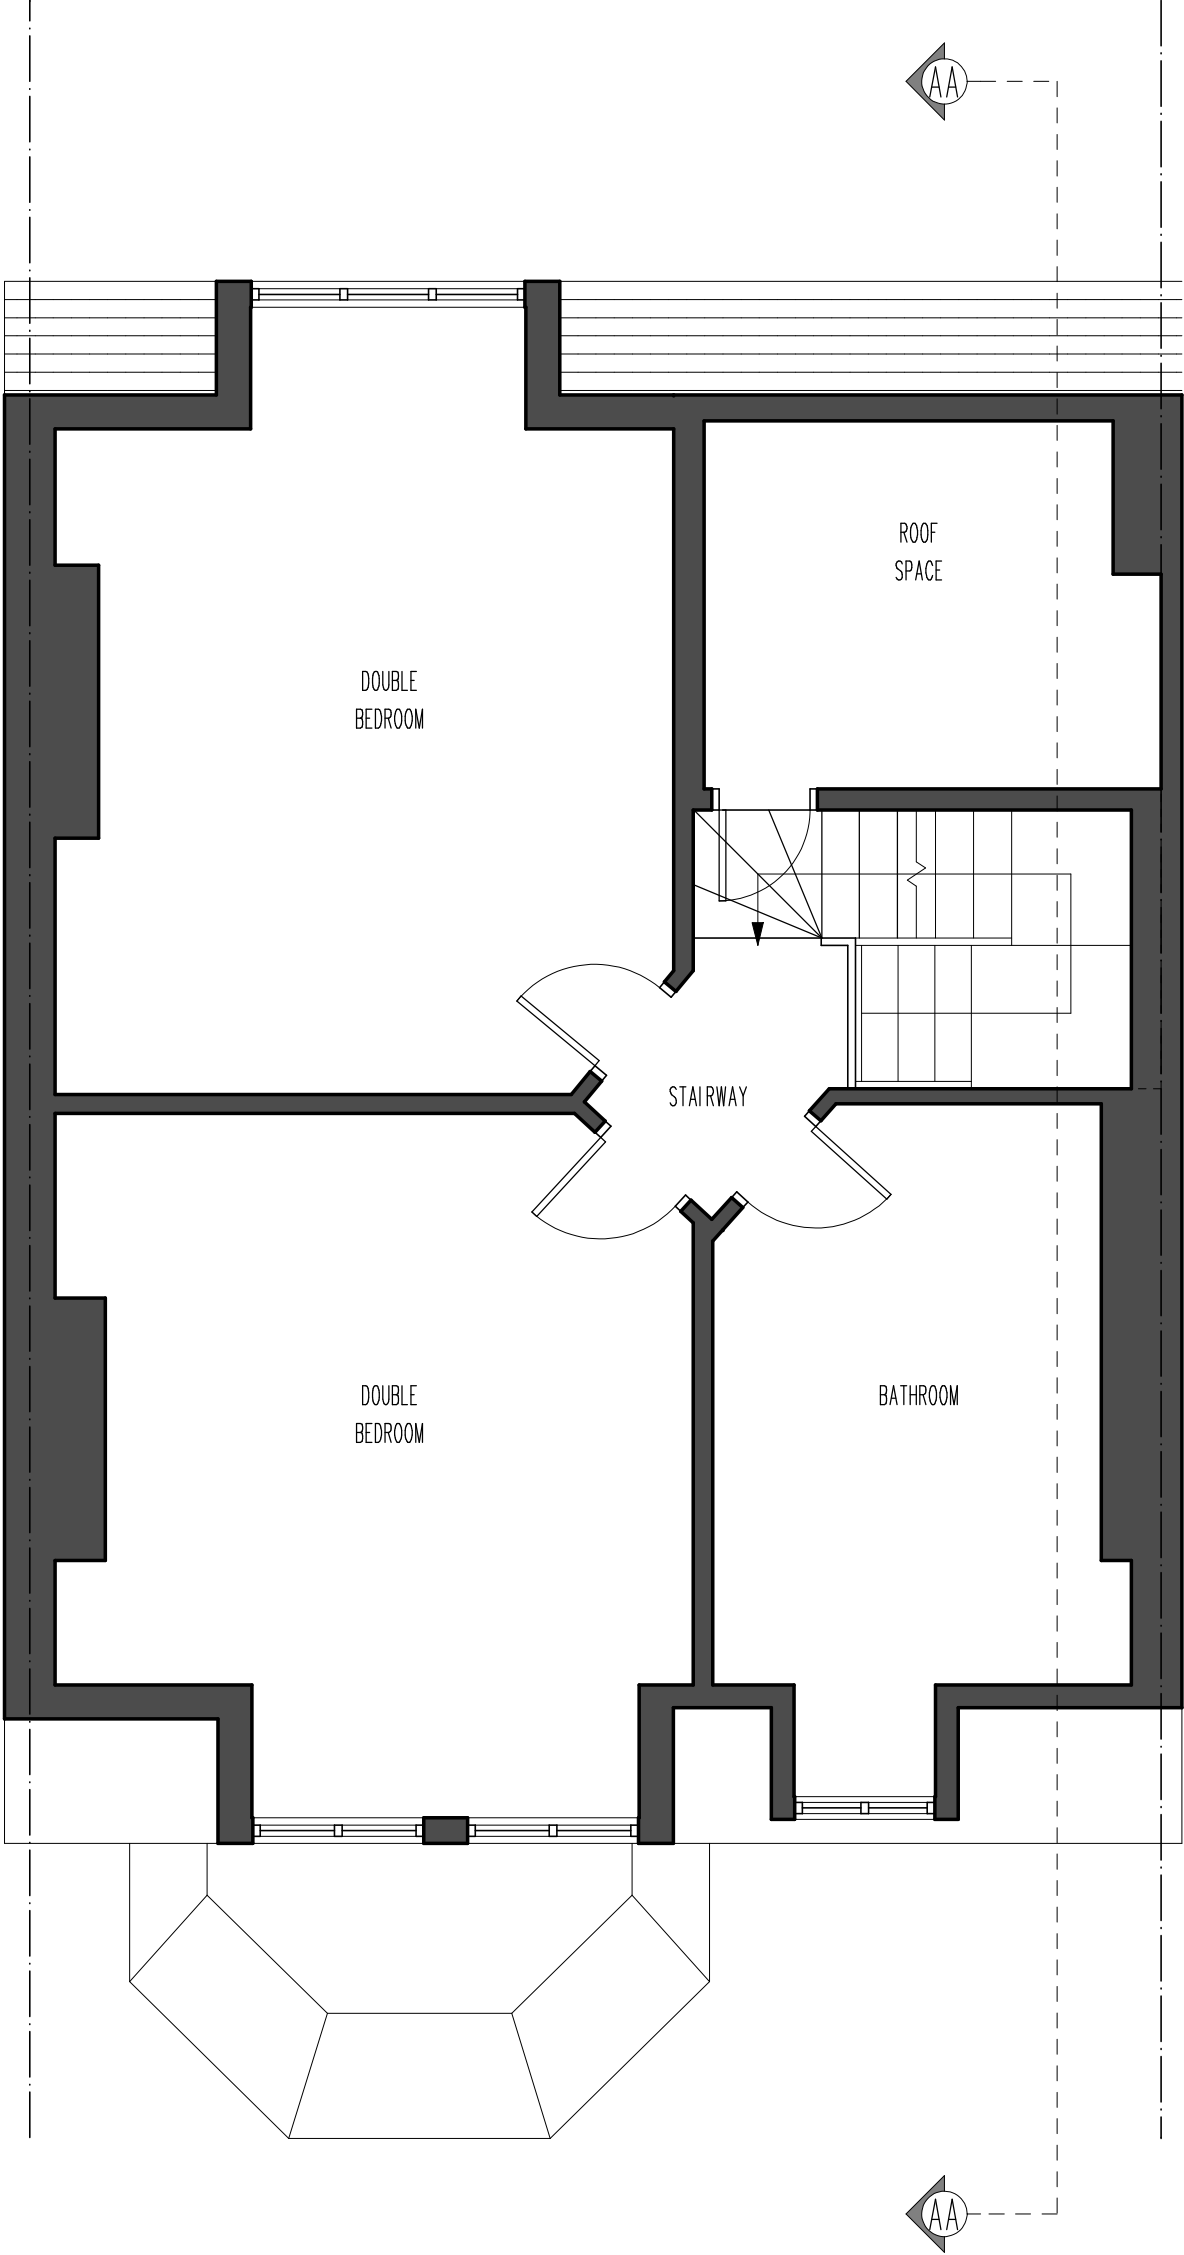

EXISTING SECOND FLOOR