



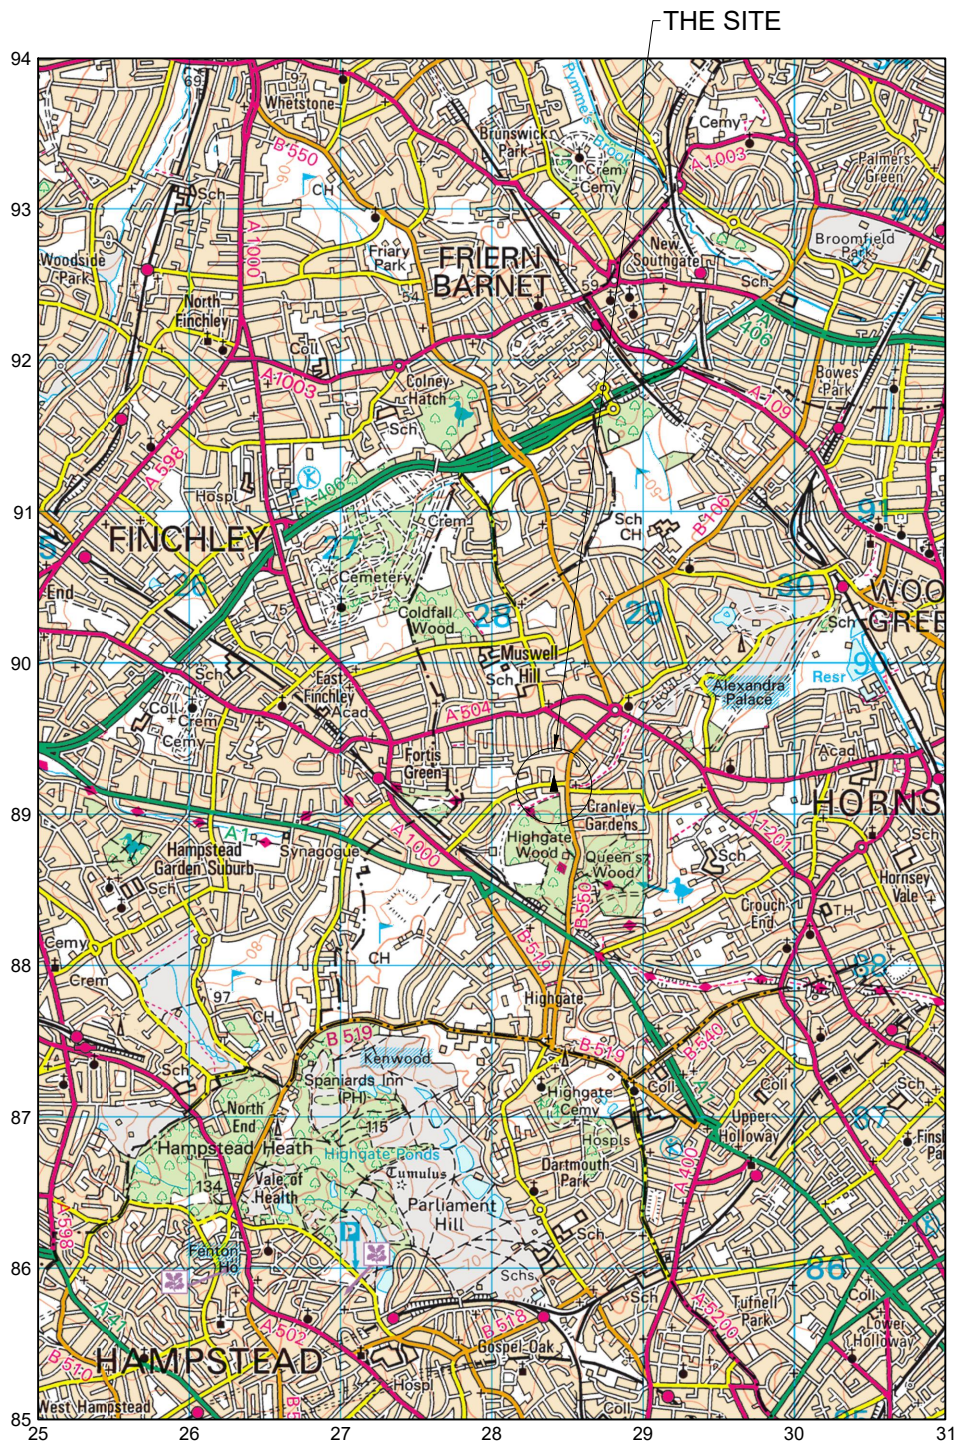

LOCATION PLAN
SCALE 1:50,000

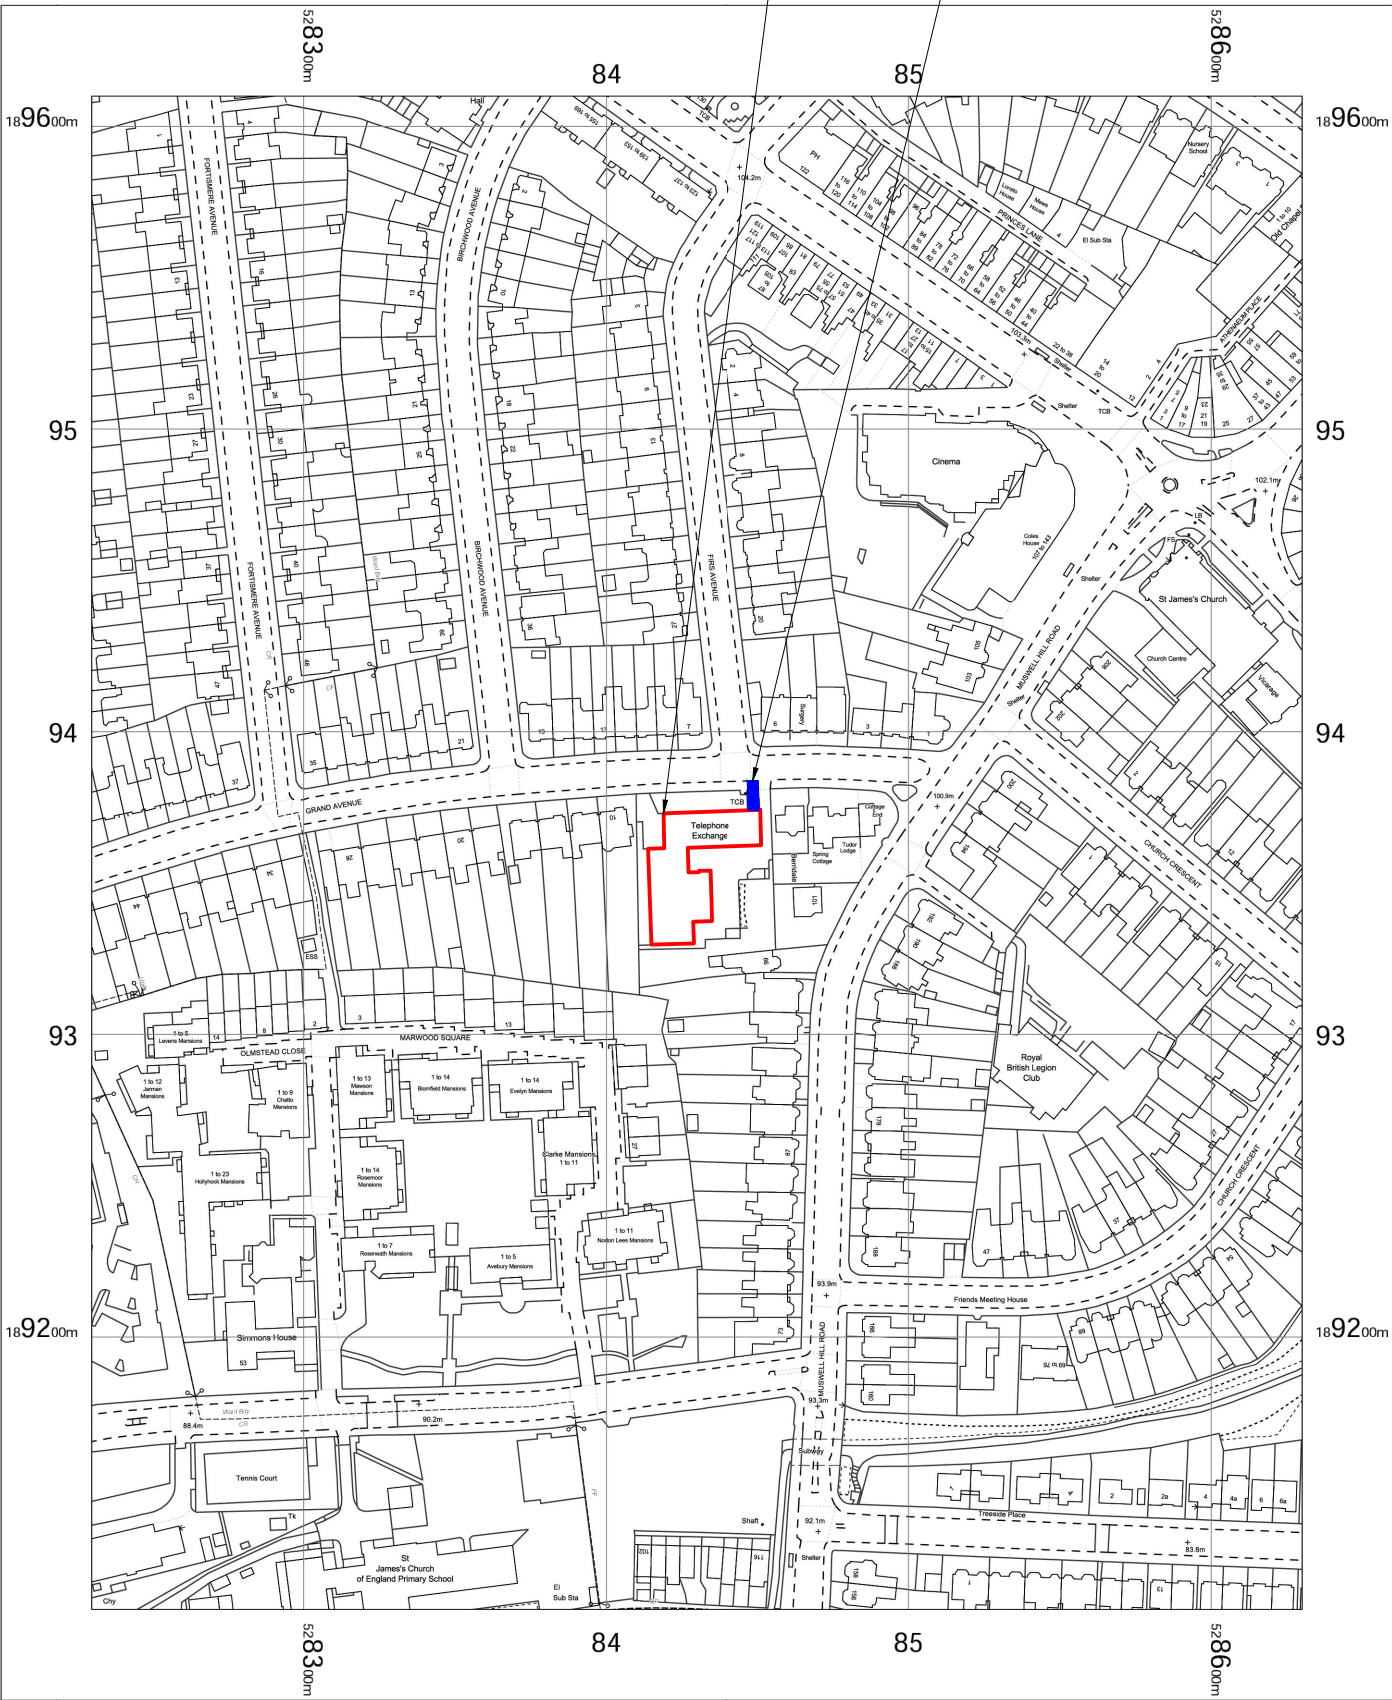

LOCATION PLAN
SCALE 1:2500



©2020 Cellnex
All rights reserved. No part of this publication may be reproduced, stored in a retrieval system or transmitted in any form or by any means (Electronic, Mechanical, Photocopying, Recording or otherwise), without the prior written consent of the Company.

NOTES

BASED UPON ORDNANCE
SURVEY DIGITAL DATA
WITH THE PERMISSION OF
THE CONTROLLER OF HIS
MAJESTY'S STATIONERY
OFFICE, © CROWN
COPYRIGHT. LICENCE NO.
AC0000806982

O.S. LANDRANGER MAP
No. 176

8	COL MOD.UK.0006386 LOCATION PLAN	12-03-26	HFC	HFC
7	COM0018460 LOCATION PLAN	17/04/24	GBC	GBC
6		09/03/23	HFC	HFC
5	244663 LOCATION PLAN	07/11/22	TCS	TCS
4	216936 REVISED LOCATION PLAN	16/02/21	TCS	TCS
ISS	REVISION	DATE	DRN	APP

cellnex
driving telecom connectivity

CELLNEX UK
R+, 4TH FLOOR, 2 BLA GRAVE STREET, READING, RG1 1AZ
Tel. 020 4526 8553

SITE No **UK-LO-001139**
MUSWELL HILL ATE
GRAND AVENUE
LONDON
GREATER LONDON 1
N10 3AY

NGR	TQ 28430 89360	
OS GRID	528430 189360	
TITLE		
LOCATION PLAN		
SCALE SEE DRAWING		
DRAWN	IM	24/05/11
APPROVED	HFC	12-03-26

DRG No.	Sheet 1 of 1	Rev
UKLO001139-00-004-ML008		8