V = Ventilation

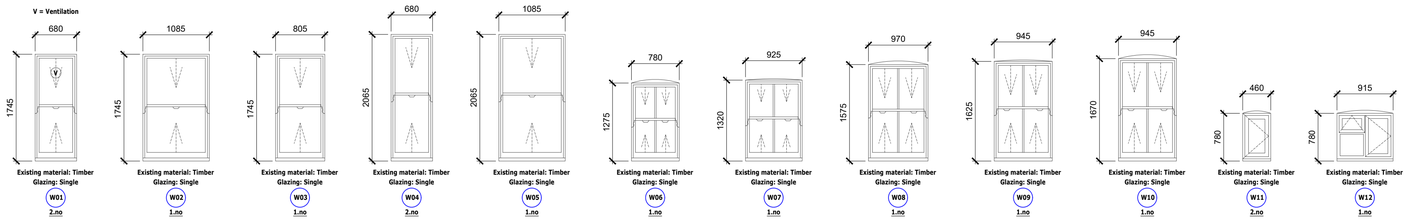


1 Existing Window Schedule

Scale:1:50 @ A1

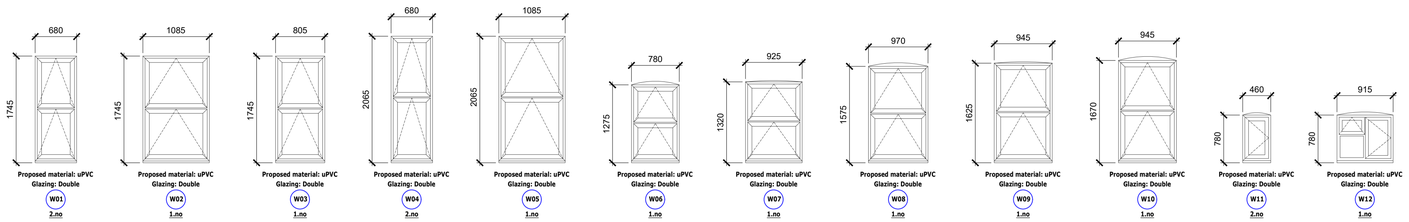


2 Proposed Window Schedule

Scale:1:50 @ A1

Scale Bar 1:50 0 0.5 1 2.5m

| Rev | Description | By | QA | DD.MM.YY |
|---|---|---|---|---|
| P1 | Planning | TVS | DM | 29.03.26 |

© This drawing and any design hereon is the copyright of Potter Raper and must not be reproduced without their written consent. All drawings remain the property of Potter Raper. Figured dimension only to be taken from this drawing. All dimensions to be checked on site. Please inform Potter Raper immediately of any discrepancies before work proceeds.

Client
Wates / Clarion

Project Name
Capital Works 2026 / 27

Project Location
94 Chester Road, Haringey, London, N17 6BZ

Sheet Name
Existing and Proposed Window Schedule

Project Status
Planning

Drawing Nr.
12235-PR-CR_94-ZZ-DR-A-PL401

Scale
1:50 @ A1

POTTER RAPER
Duncan House
1A Burnhill Road
Beckenham
Kent
BR3 3LA
Tel: 020 8658 3538