


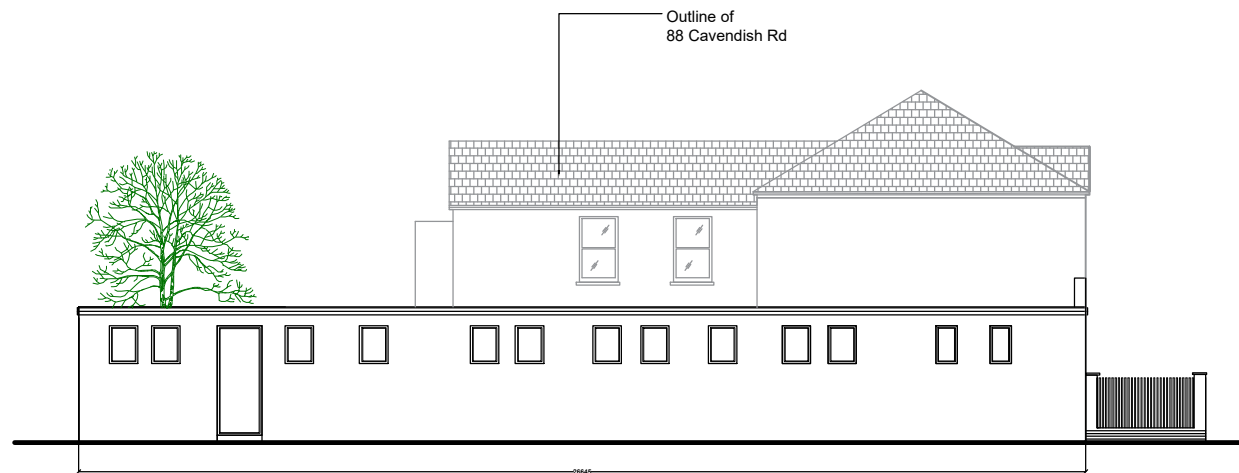


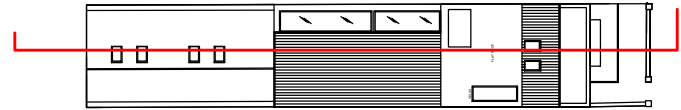


SIDE ELEVATION
EXISTING

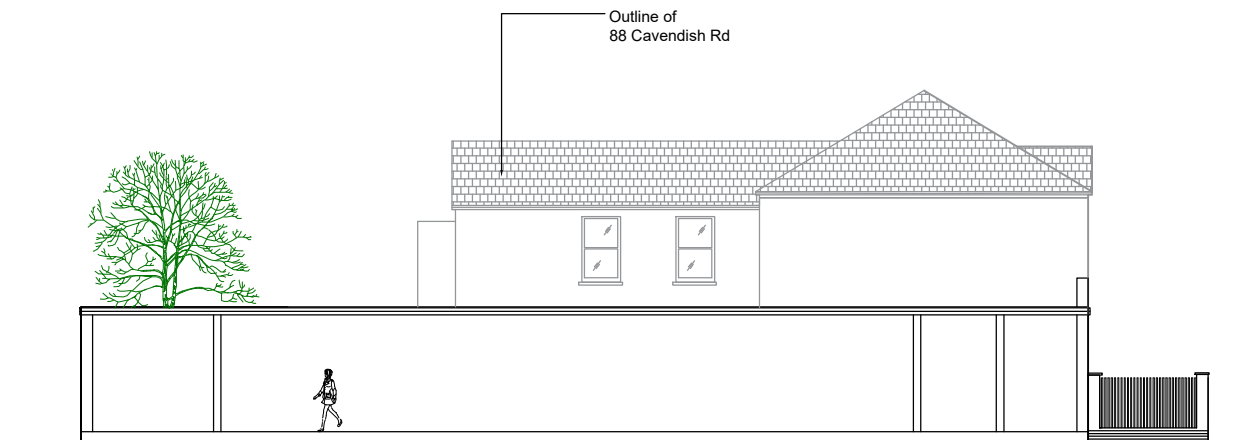



SIDE SECTION
EXISTING

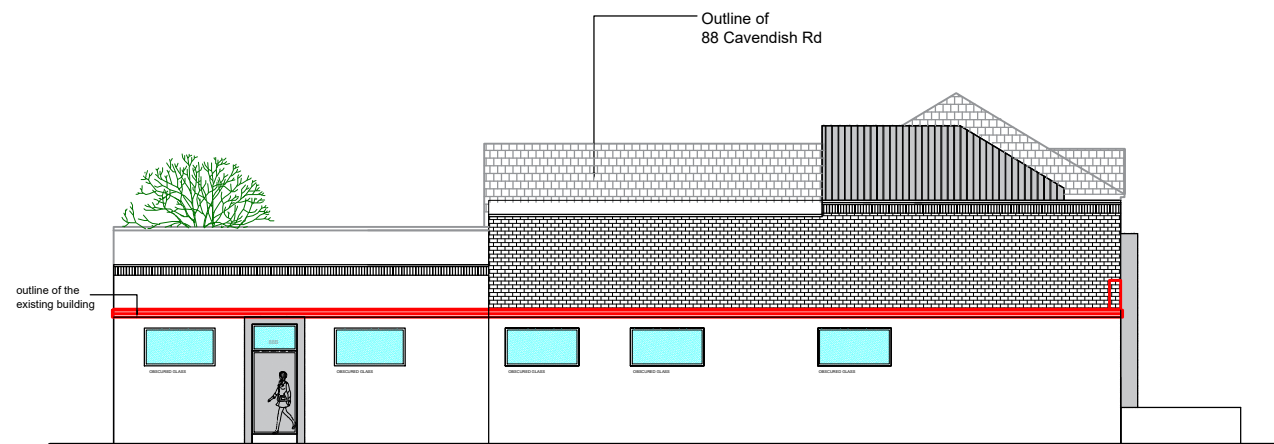

SIDE ELEVATION
PROPOSED

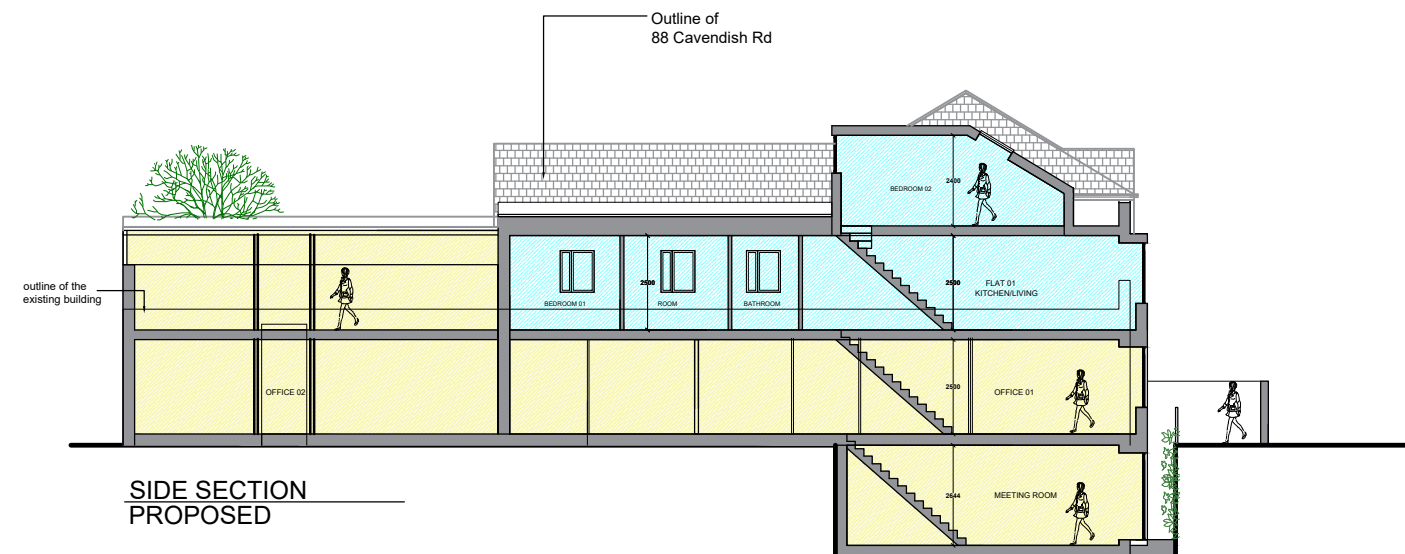

SIDE SECTION
PROPOSED

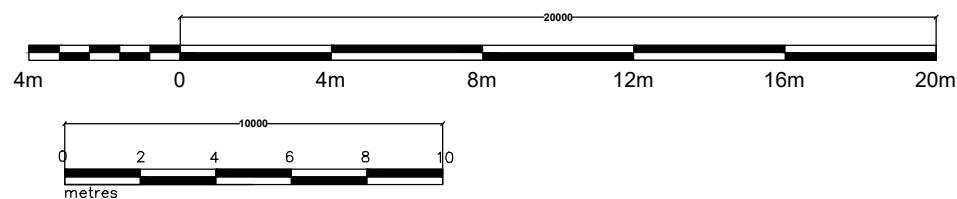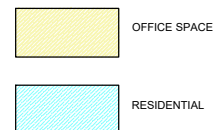

NOTE:
THE CONTRACTOR IS TO CHECK ALL
DIMENSIONS ON SITE.
THIS DRAWING IS PROPERTY OF NEW
IMAGES ARCHITECTS LTD, AND
IS NOT TO BE REPRODUCED OR
COPIED IN WHOLE OR IN PART
WITHOUT PERMISSION

REVISION DATE BY

ELEVATIONS & SECTIONS PROPOSED

Project:
88B Cavendish Road N4 1RS

ELEVATIONS & SECTIONS
PROPOSED

Drawing SE ISSUE DATE 02.2026 SCALE 1:200 @ A3

PROJECT CODE 1054-887 DRAWING NO P-4

NEW IMAGES ARCHITECTS

Architecture | Design | Build

Grove Lodge Unit 09
287 Regent's Park Road N3 3JY
M: 07903 399767
info@newimagesarchitects.co.uk
www.newimagesarchitects.co.uk



RIBA Chartered Practice