KEY - PROPOSED WORKS

MAIN BUILDING: LOCATION OF PROPOSED GF OPENINGS

PROPOSED GF CANOPY & FACADE SCREENING SYSTEM




1 PROPOSED SECTION
1:100




2 PROPOSED SECTION
1:100

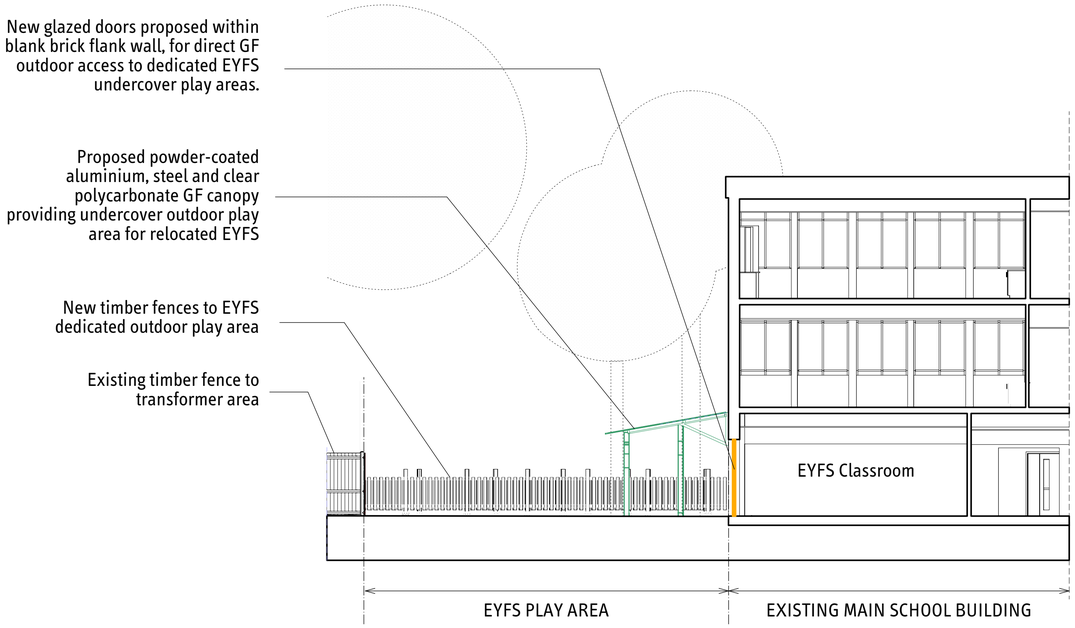


3 PROPOSED SECTION
1:100

0m 3m 5m 10m

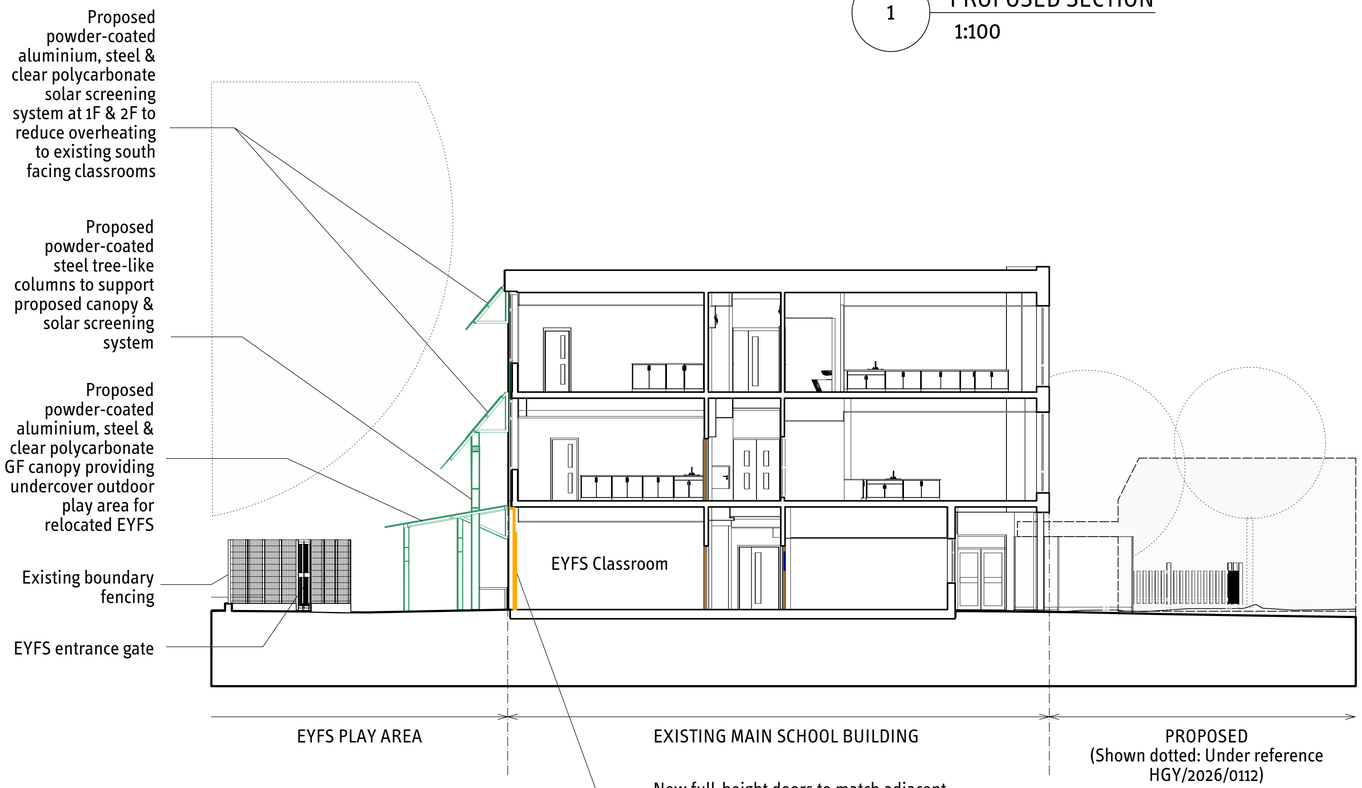


OPENSTUDIO

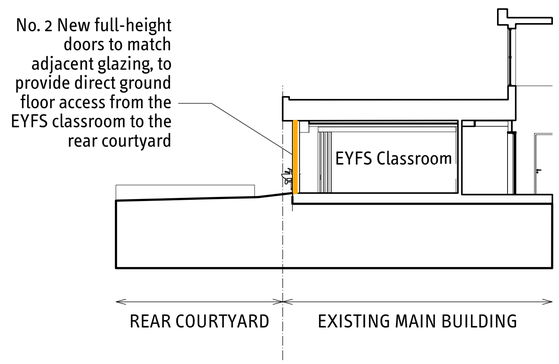
openstudio architects limited
architecture furniture landscape
50 Great Portland Street
London W1W 7ND
T 020 7580 5885
info@openstudioarchitects.com


REVISIONS

| Date | Revision |
|---|---|
| | |

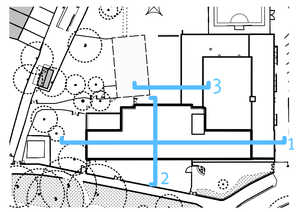ISSUED FOR PLANNING PERMISSION ONLY


Note:
All drawings are the copyright of openstudio architects.
Do not scale drawings.
All dimensions to be checked on site. Refer any discrepancies to the architect before beginning any work. Any work undertaken without reference to the architect for confirmation is at the contractor's risk.


ST MARY'S C.o.E PRIMARY SCHOOL

RECTORY GARDENS, HORNSEY
LONDON, N8 7PJ

SCALE: 1:100@A1/1:200@A3
DATE: 04/03/2026 REVISION DATE:
DRAWN BY: CK CHECKED BY: JB
PROJECT NUMBER: STM.2310

PROPOSED SECTIONS

DRAWING NUMBER:
STM_PP_06

SUITABILITY: REVISION: