


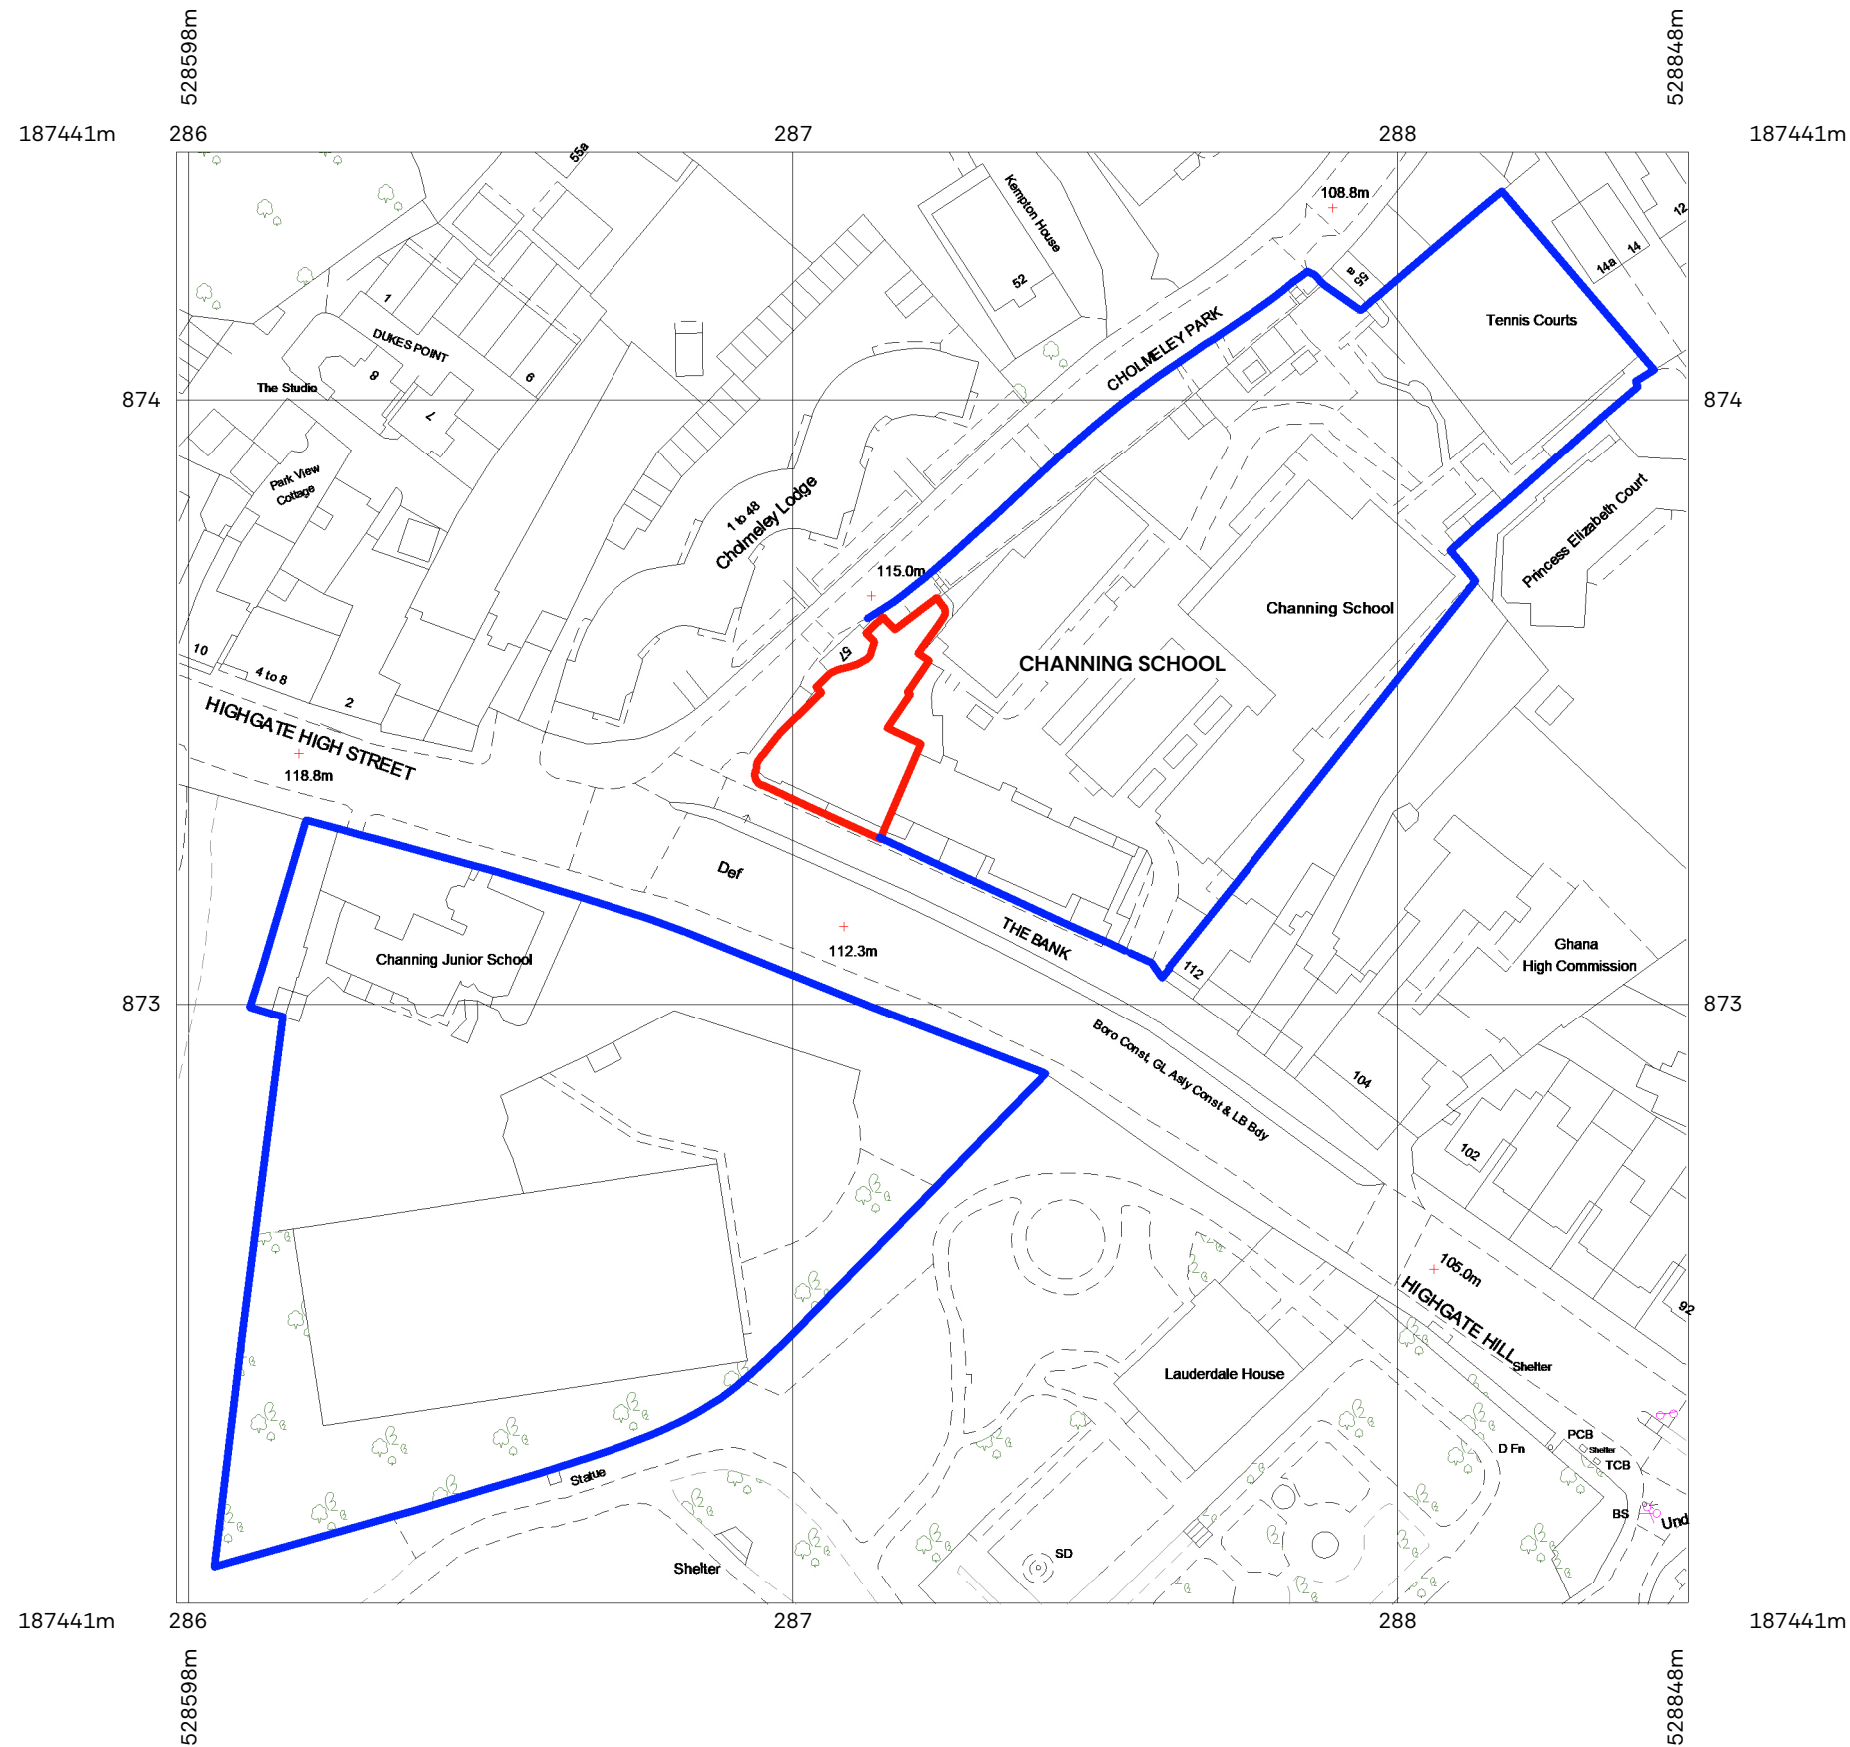

Client & Project
Channing School For Girls
Channing School Replanning 2026

Document Title
Site Location Plan

P01	Issued for Listed Building Approval	13/02/2026
Rev.	Description	
Project Stage	Purpose	Scale @ A3
RIBA 3	Planning	1:1250
Document Reference.	Proj. Ref. - 2527	
Project-Originator-Zone-Level-Type-Role-Number	Rev.	Status
2527-NVB-CSR-XX-DR-A-00001	P01	S2

Scale	1:1250 @ A3										
	12.5	25	37.5	50	62.5	75	87.5	100	112.5	125m	

Copyright: Nugent Vallis Brierley LTD.
Trading As: NVB
Registered: In the UK (2471929)

Address: Rook Lane Chapel, Bath Street, Frome, Somerset, BA11 1DN
Contact: 01373 468 030 mailbox@nvbstudio.co.uk
Disclaimer: Responsibility will not be accepted for errors made in scaling from this drawing. Figured dimensions only must be used

