


1 EXISTING SECTION BB  
1 : 50 @ A1, 1:100 @ A3

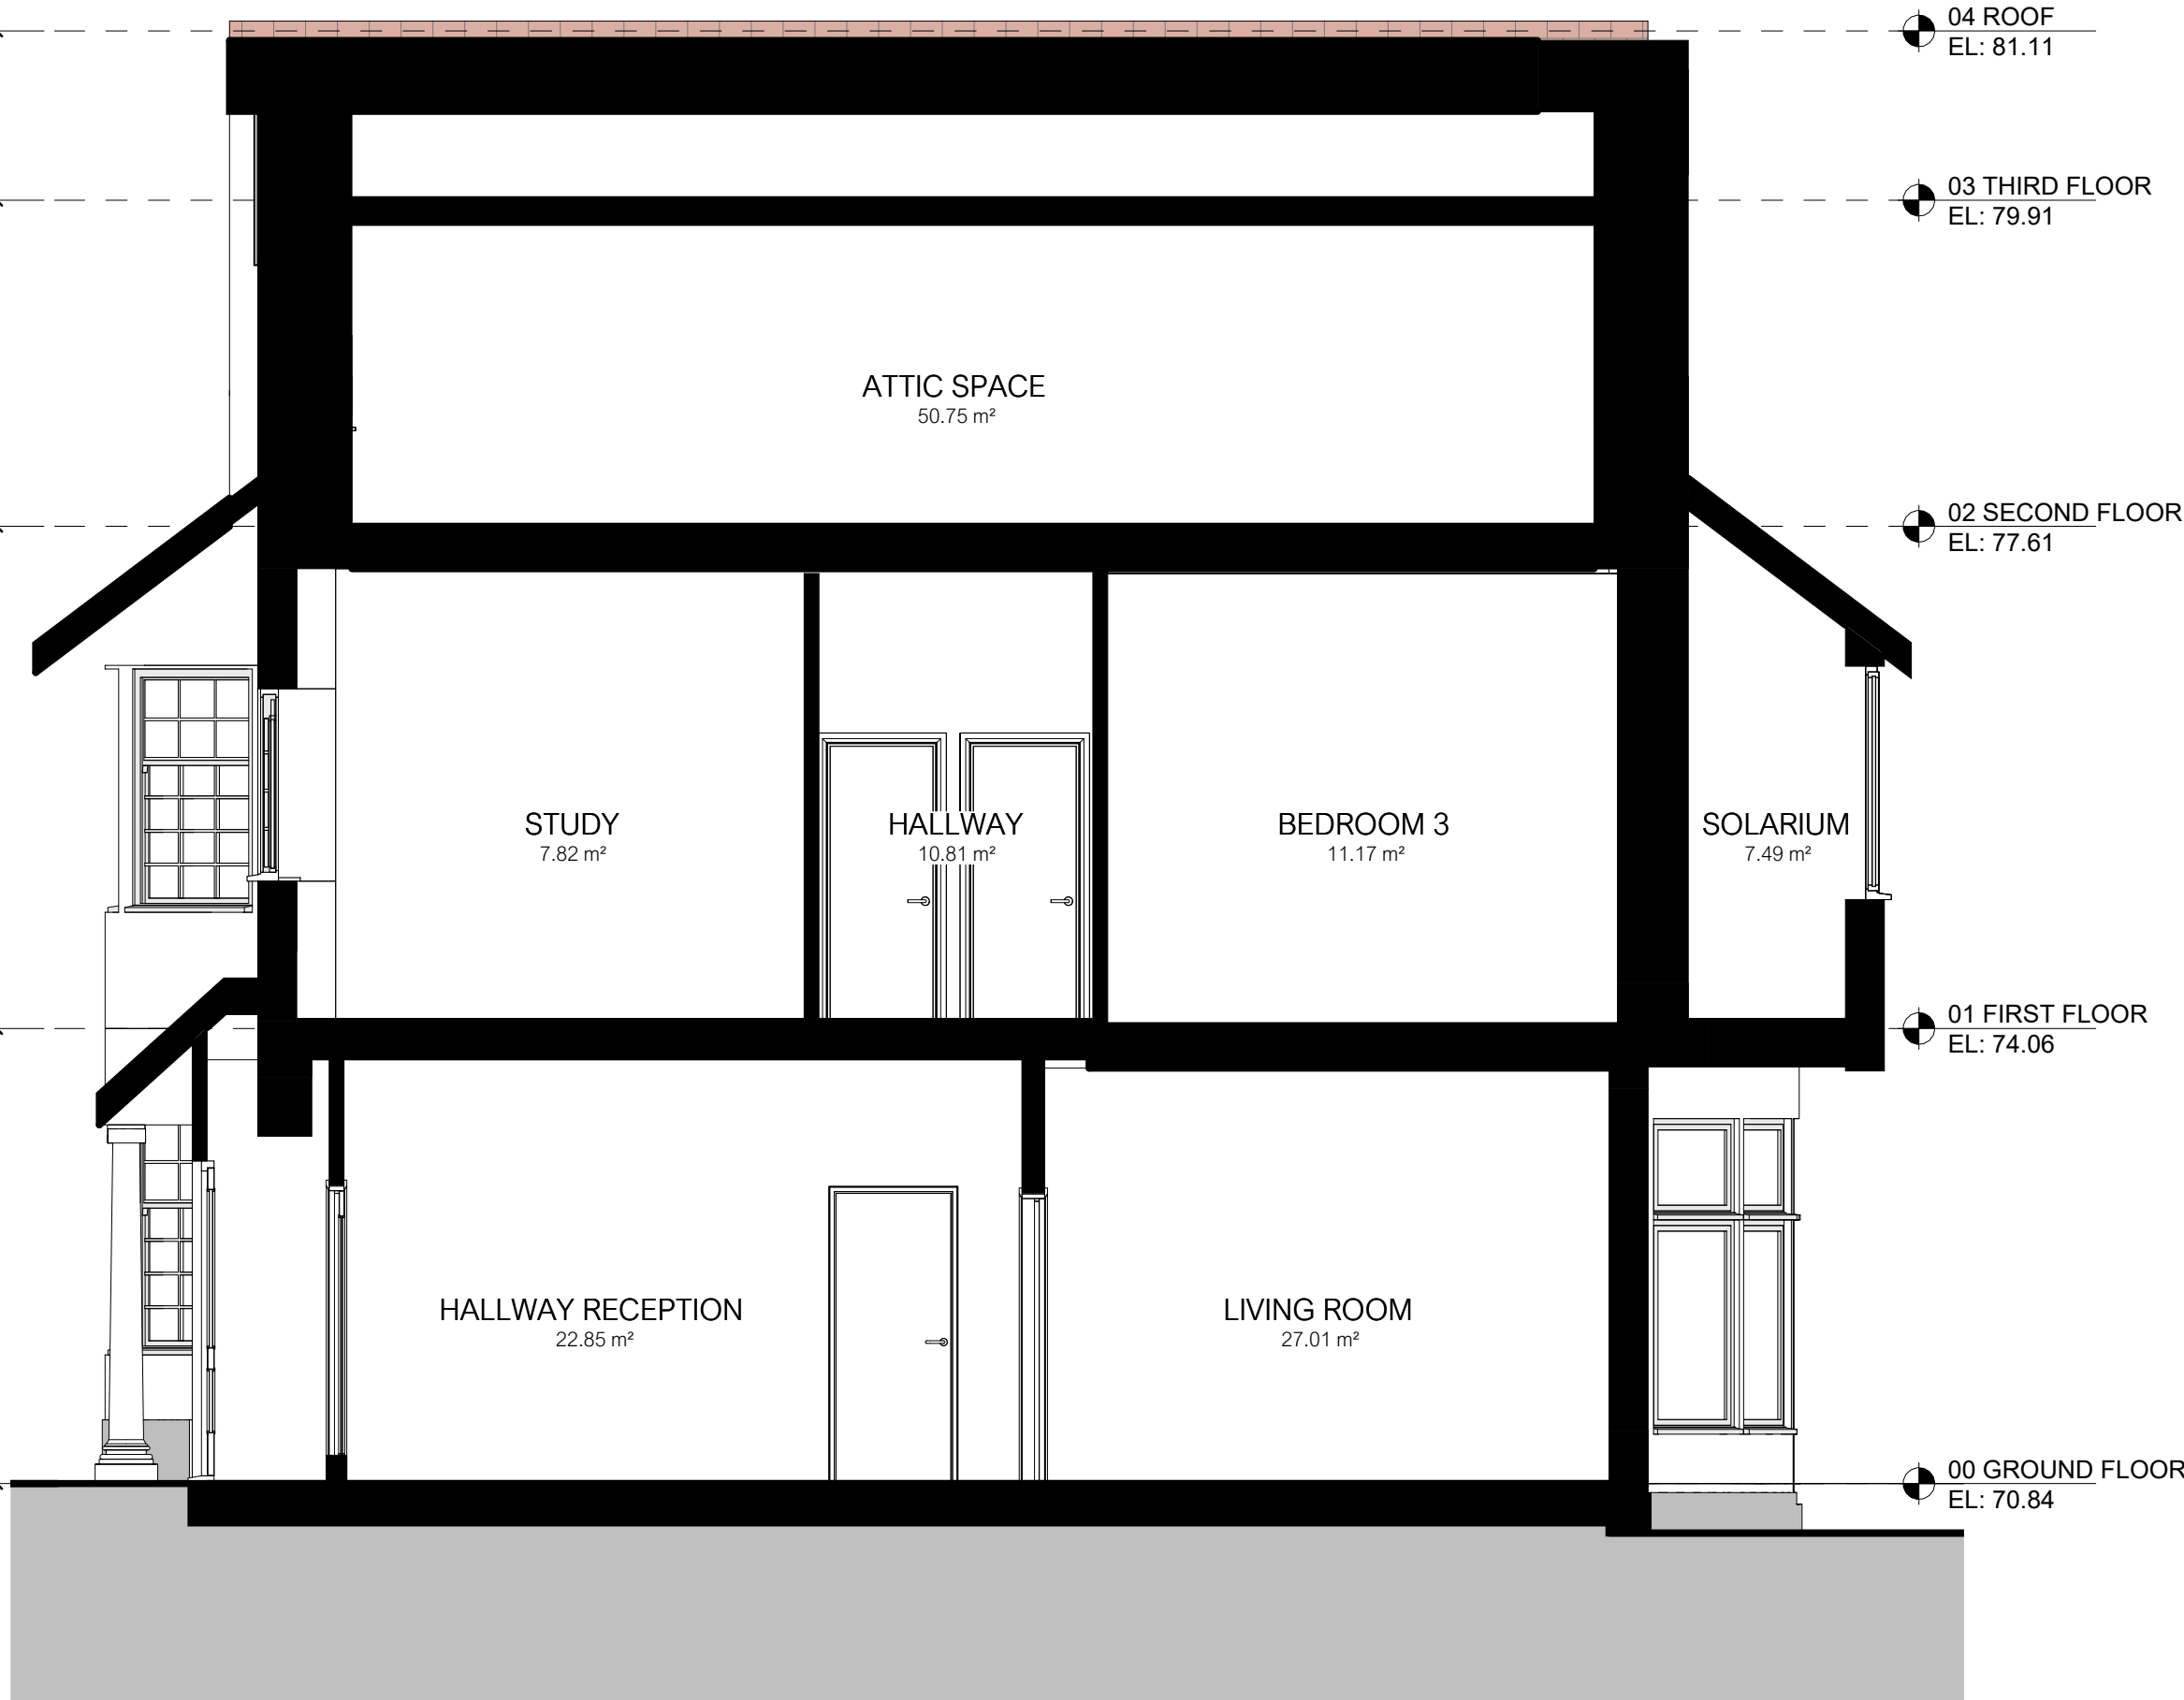

2 PROPOSED SECTION BB  
1 : 50 @ A1, 1:100 @ A3



3 EXISTING SECTION CC  
1 : 50 @ A1, 1:100 @ A3



4 PROPOSED SECTION CC  
1 : 50 @ A1, 1:100 @ A3




LINEWORKS

Drawings Notes:

This drawing is intended for the purpose indicated in the status box only. Scale from this drawing for planning purposes only. All site dimensions shown should be checked on site and discrepancies verified with the architect. This drawing must be read in conjunction with the relevant details and specifications shown.

SCALE BAR:

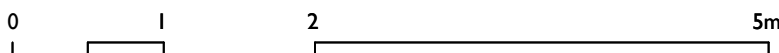

| Rev | Date     | Note     | CHKD |
|-----|----------|----------|------|
| P1  | 10.04.26 | PLANNING | AK   |
|     |          |          |      |
|     |          |          |      |
|                 |                                         |
|-----------------|-----------------------------------------|
| Drawing Status: | PLANNING                                |
| Drawing Title:  | EXISTING AND PROPOSED SECTION BB AND CC |
| Client:         | MR STAVROS STYLLIS                      |

|                    |                  |                |          |
|--------------------|------------------|----------------|----------|
| Drawing Reference: | 0924             | GA 311         | P1       |
| Project No.        | Drawing Number   | Revision       |          |
| Scale @A1: 1 : 50  | Drawn By: AK     | Checked By: RH | 10.04.26 |
| Project Title:     | 98 VALLANCE ROAD |                |          |