





ADDRESS 45 Circus Road, London NW8 9JH
EMAIL: info@myplanningconsultancy.com
Telephone: 0203 888 8877
Website: www.myplanningconsultancy.co.uk

GENERAL NOTES:
Do not scale from this drawing except for planning purposes.
This drawing must be read in conjunction with all other architectural and structural drawings and specifications. All dimensions are in millimeters unless otherwise stated.

BUILDING NOTES:
4. The contractor must ensure that all materials comply with the relevant British Standards and possess current Agrément certificates.
5. All products must be installed strictly in accordance with the manufacturer's instructions.

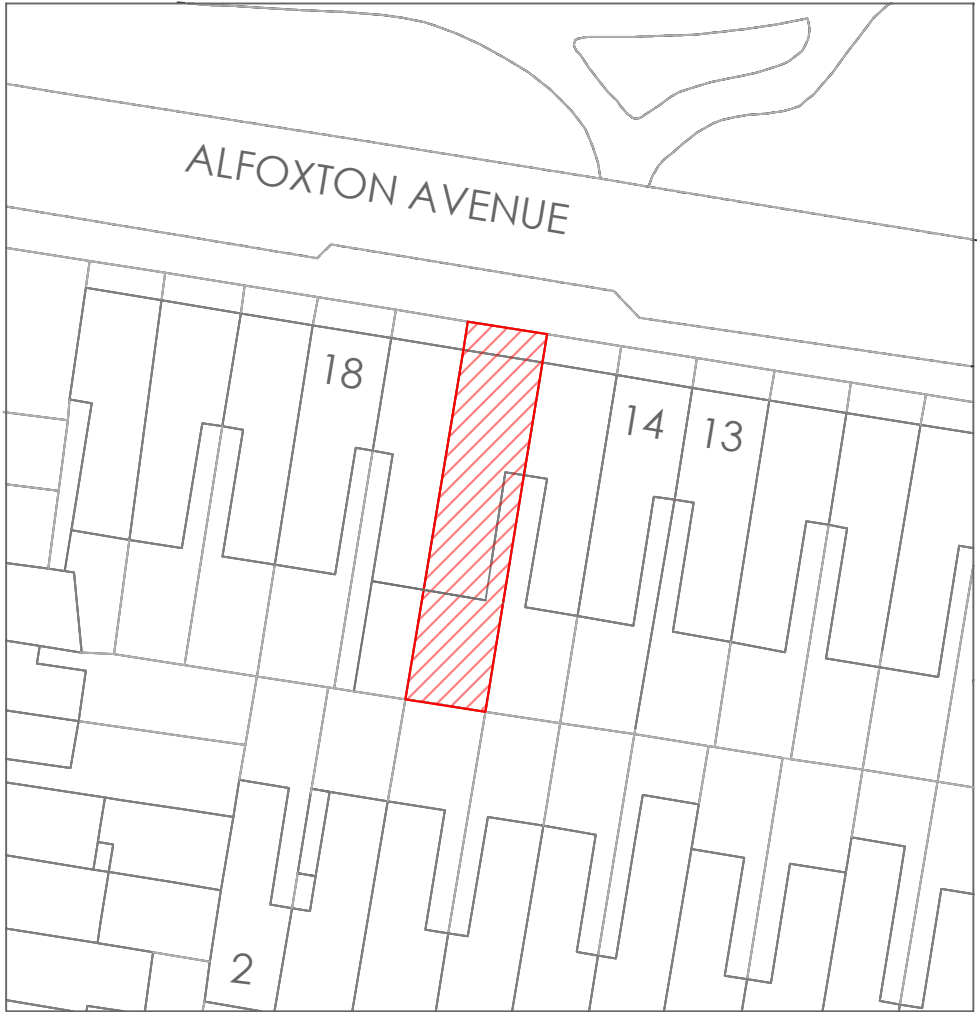

1 PRE-EXISTING BLOCK PLAN
1:500 A3

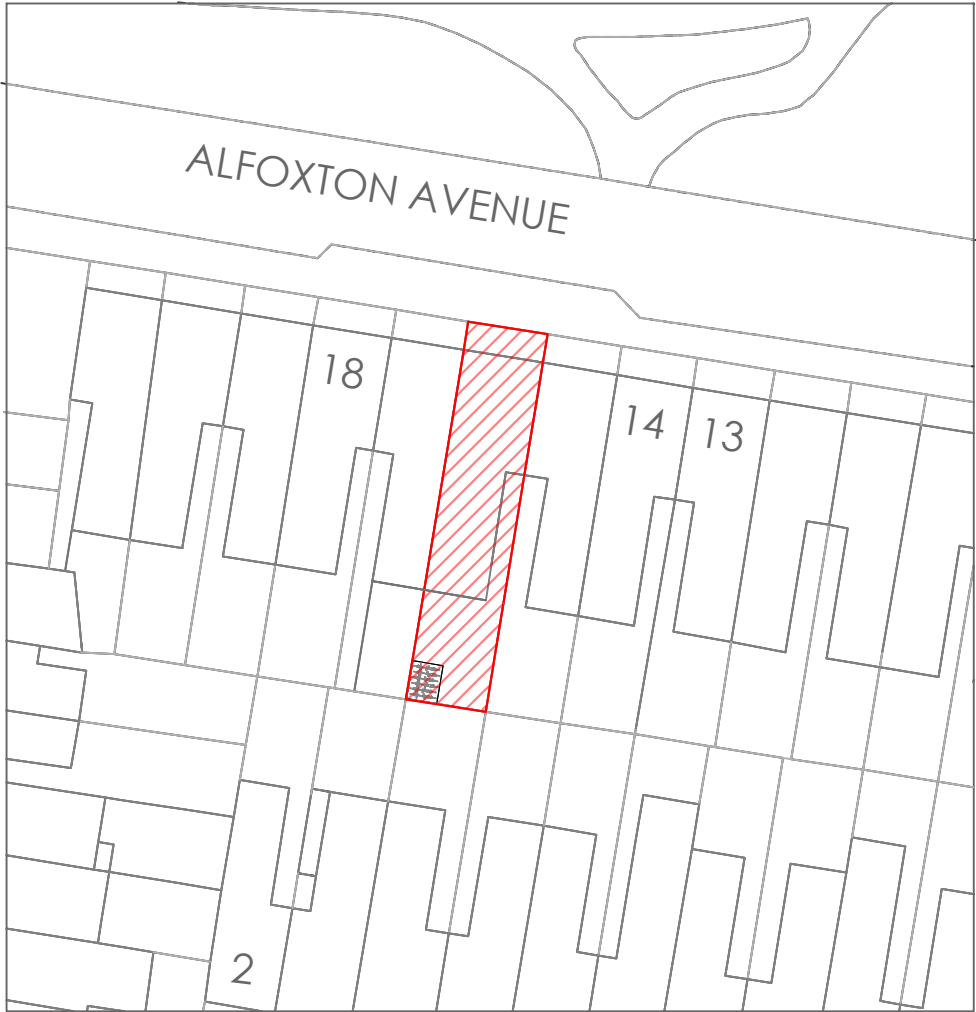

1 EXISTING BLOCK PLAN
1:500 A3

Legend

 Site Boundary

 Existing Wall

SCALE

0.5 1 1.5 2 2.5 5

Rev -	For Planning Purposes Only	20/03/2026
-------	----------------------------	------------

PLANNING PERMISSION

PROJECT:
16 ALFOXTON AVENUE
LONDON
N15 3DD

PROJECT DESCRIPTION:

CHANGE OF USE FROM
USE CLASS C3
TO USE CLASS 4 (HMO - HOUSE IN
MULTIPLE OCCUPATION)

CLIENT:
PROPERTY OWNER

DWG. TITLE:
EXISTING BLOCK PLAN
PROPOSED BLOCK PLAN

DATE: 20/03/2026	SCALE: 1:500 @ A3	JOB NO: 1075
DRAWN BY: ZGB	REV. DATE:	
DRWG. NO: 26_1075_100	REV:	CHECKED BY: AS