


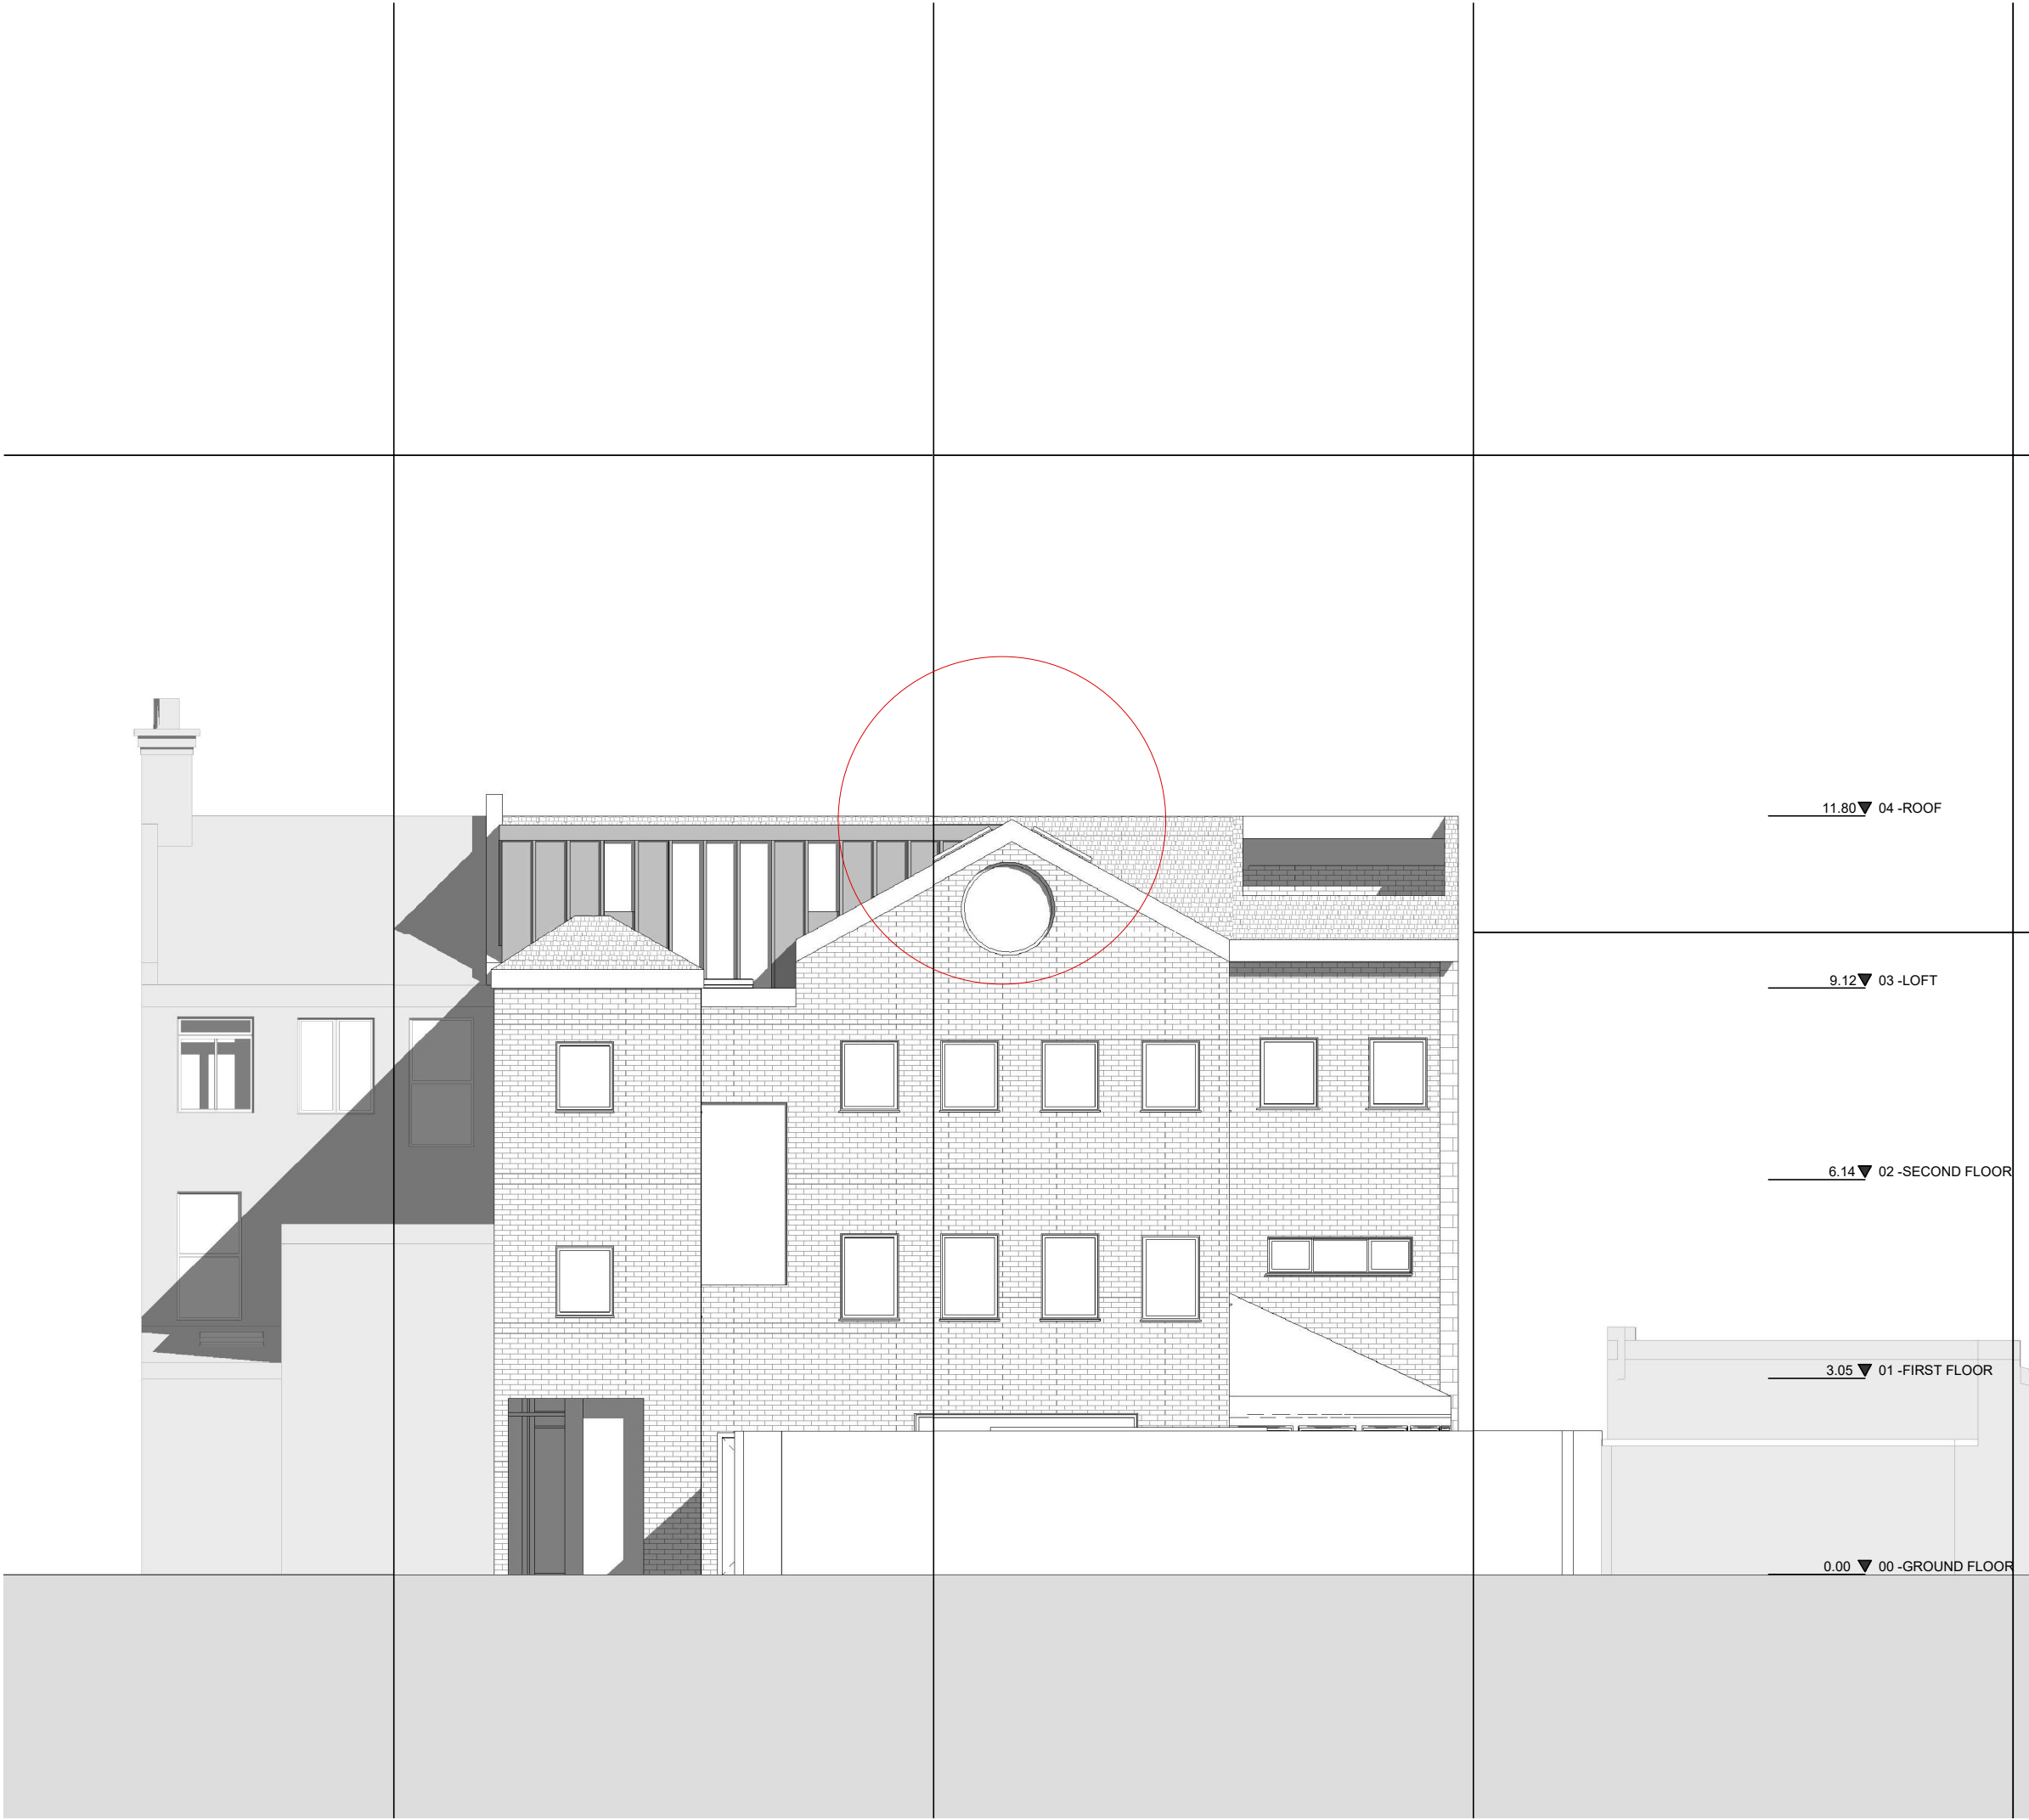

Date : May 2024

Project : 1 Tumpike Lane London N8 0EP

Dwg No : 1TLN80EP/07

Dwg Title : Proposed Elevation

Scale : A3 @1:100

All dimensions must be checked on site. Please inform A.S. of any discrepancies prior to construction. Drawings and details remain the copyright of A.S. Architectural Services Ltd a: 20 Park Drive, Grange Park, London N21 2LRP m:+44 (0) 7769 755 755 e:nick@architectural-services.net

