0 0.5 1 2 5m

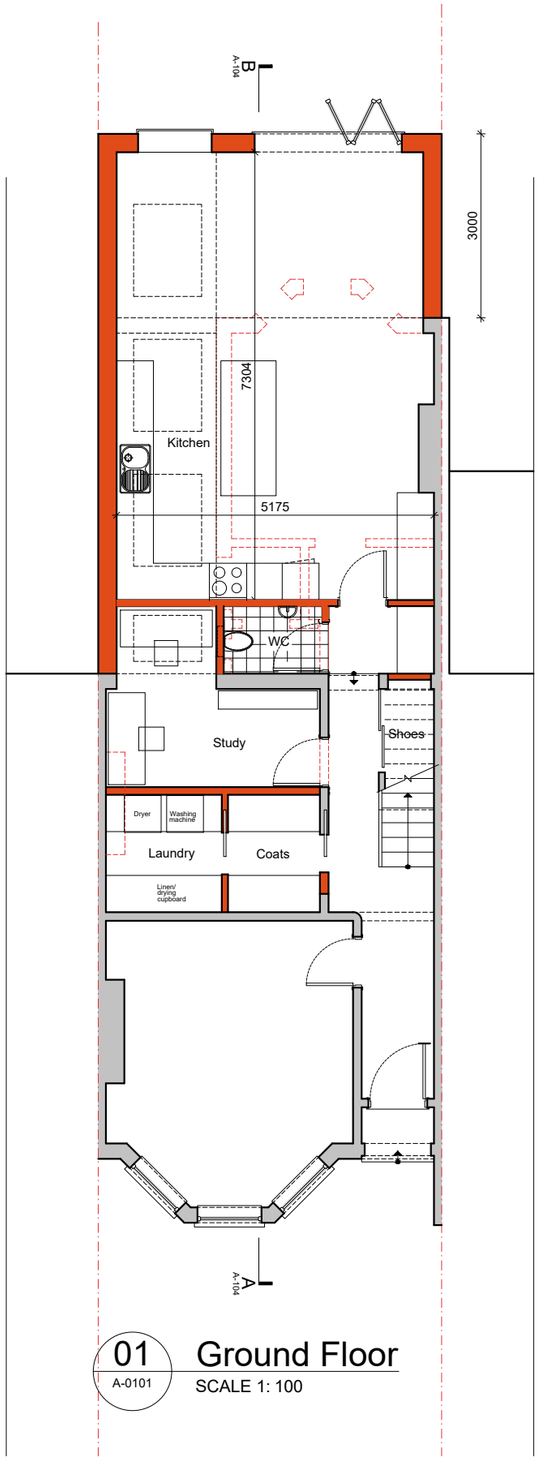

01 A-0101 **Ground Floor**
SCALE 1: 100

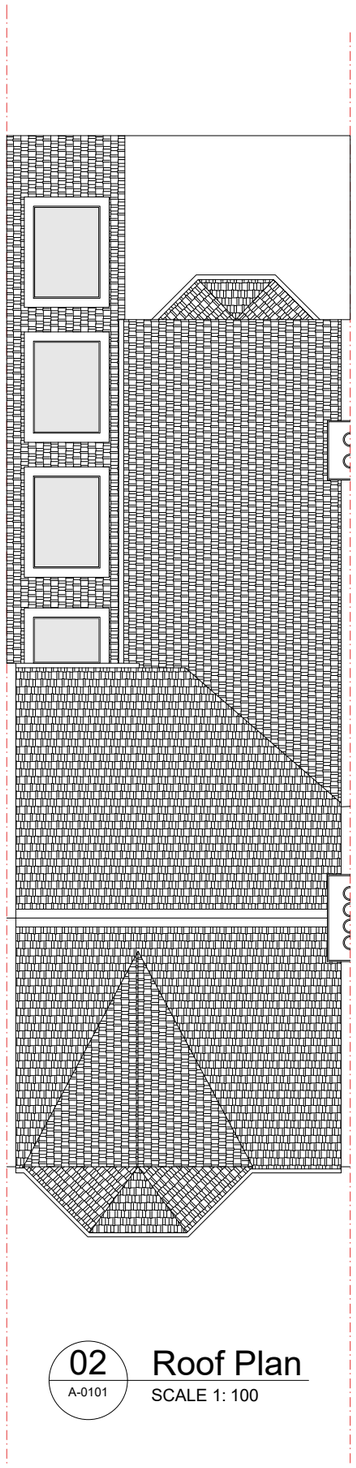

02 A-0101 **Roof Plan**
SCALE 1: 100

SAFETY, HEALTH AND ENVIRONMENTAL INFORMATION

In addition to the hazards/risks normally associated with the types of work detailed on this drawing, note the following:

CONSTRUCTION

MAINTENANCE/CLEANING

DECOMMISSIONING/DEMOLITION

Drawings are for the purpose of planning only

Existing Walls
Proposed Walls
Removed Walls

Rev.	Date	Description	By	Chk'd	App'd

Drawing Status

Suitability

Omar Sherif
Architecture LTD
196 Tufnell Park Road, London, N7 0EE
Tel +44 (0)7557194842
Email info@omarsherif.com

Project Owner

Project Title
208 Boundary Road
London N22 6AJ

Drawing Title
Existing Drawings
Ground and Roof Plans

Scale	Designed	Drawn	Checked	Authorised
1:100	OI - OS	OI - OS	OI - OS	OI - OS
Original Size	Date	Date	Date	Date
A3	2026/03/02	2026/03/02	2026/03/16	2026/03/16

Drawing Number
208BDR-P-A-0103

Revision
01

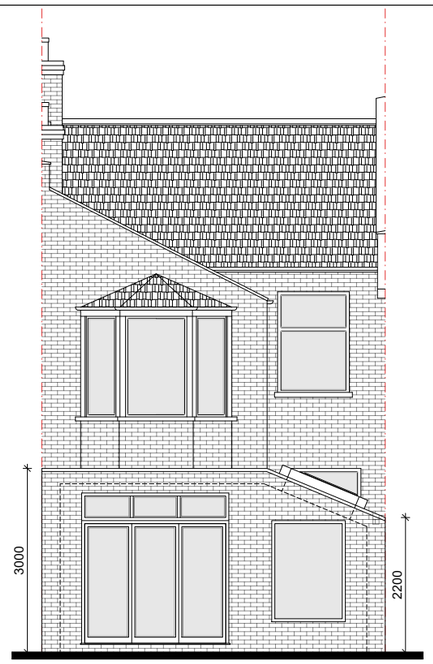

01 A-0104 **Rear Elevation**
SCALE 1: 100

02 A-0104 **Side Elevation 1**
SCALE 1: 100

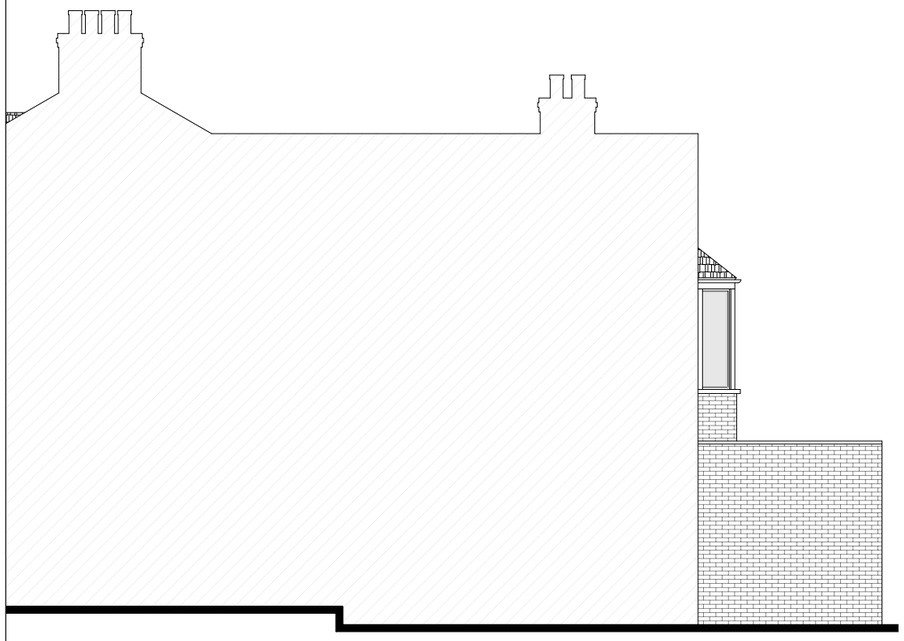

03 A-0104 **Side Elevation 2**
SCALE 1: 100

04 A-0104 **Section B-B**
SCALE 1: 100

0 0.5 1 2 5m

SAFETY, HEALTH AND ENVIRONMENTAL INFORMATION

In addition to the hazards/risks normally associated with the types of work detailed on this drawing, note the following:

CONSTRUCTION

MAINTENANCE/CLEANING

DECOMMISSIONING/DEMOLITION

Drawings are for the purpose of planning only

Rev.	Date	Description	By	Chk'd	App'd

Drawing Status

Suitability

Omar Sherif
Architecture LTD
196 Tufnell Park Road, London, N7 0EE
Tel +44 (0)7557194842
Email info@omarsherif.com

Project Owner

Project Title

208 Boundary Road

London N22 6AJ

Drawing Title

Proposed Drawings
Elevations & Section

Scale	Designed	Drawn	Checked	Authorised
1:100	OI - OS	OI - OS	OI - OS	OI - OS
Original Size A3	Date 2026/03/02	Date 2026/03/02	Date 2026/03/16	Date 2026/03/16

Drawing Number

208BDR-P-A-0104

Revision