




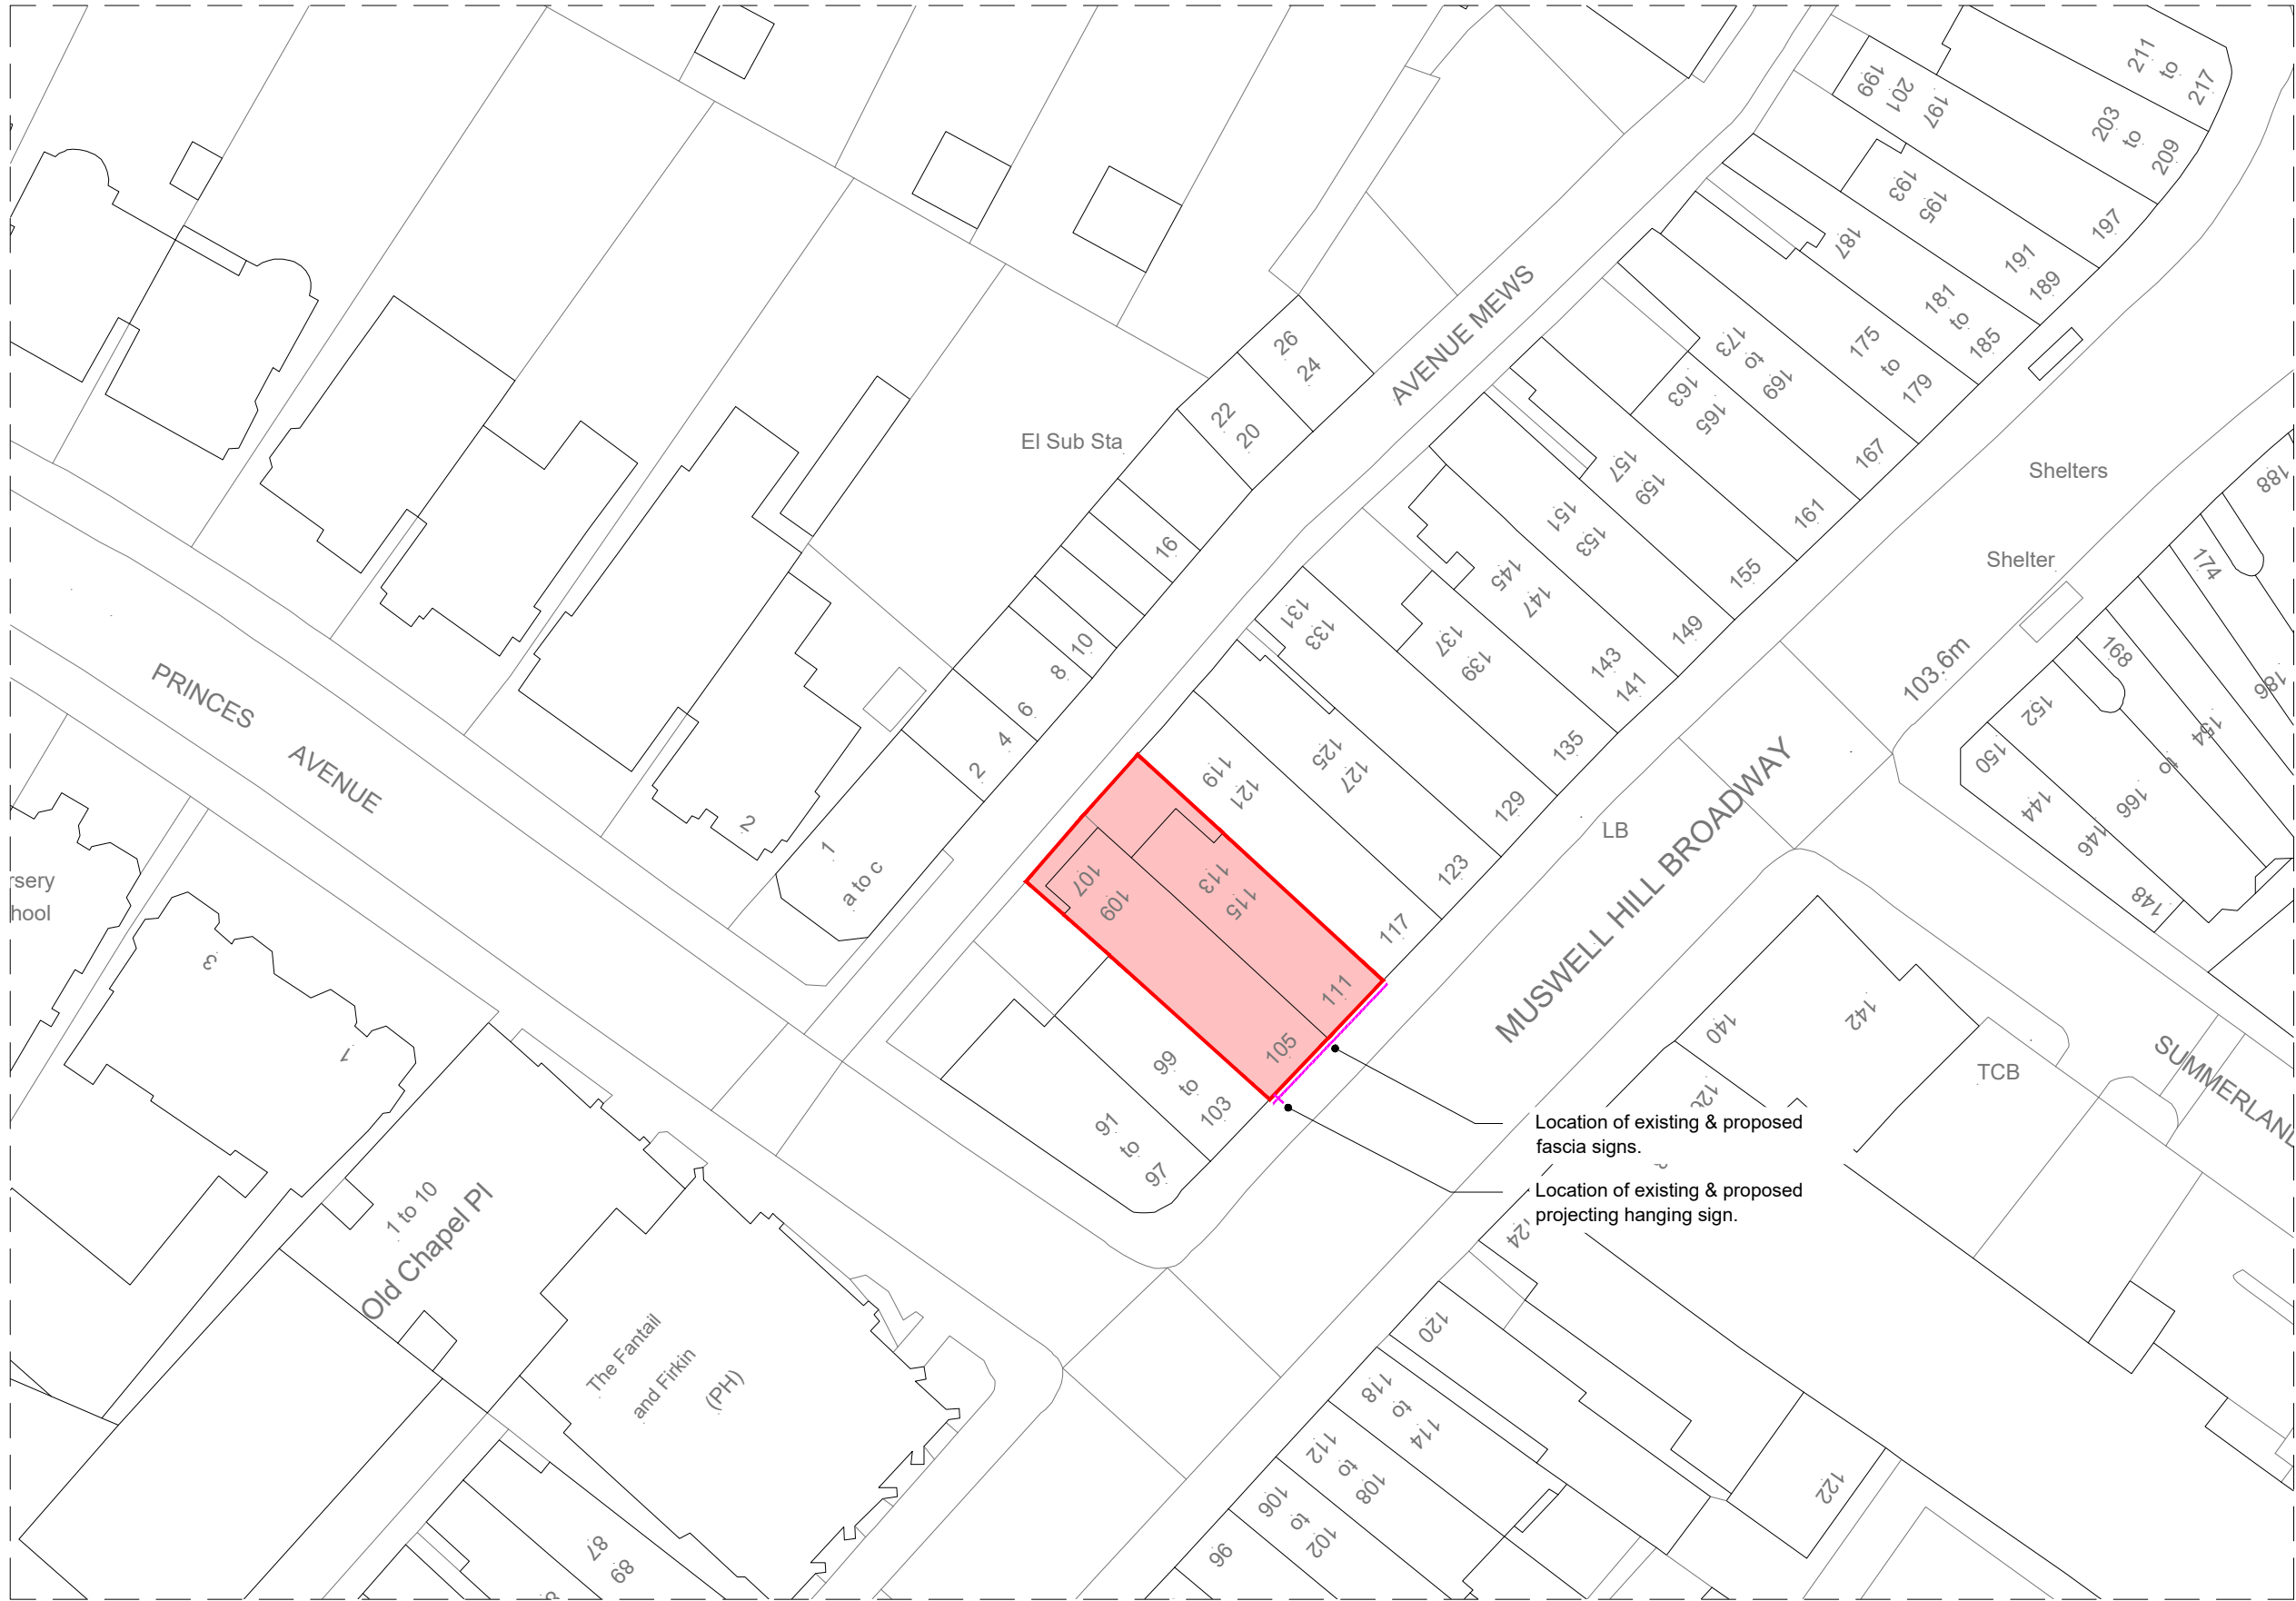

EXISTING & PROPOSED BLOCK PLAN
1:500 @ A3

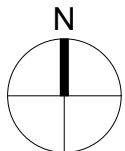

©Crown Copyright and database rights 2025 OS Licence no. AC0000849896

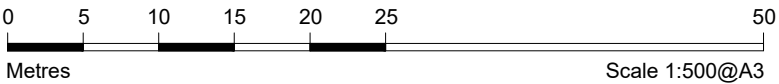

Notes.
This Drawing is the copyright and property of Santander UK PLC. It must not be copied or published without written consent.

Do not scale from this drawing.

Rev	Description	Date	By

PLANNING

Client

Project

Muswell Hill
105-115 Muswell Hill Broadway,
London, N10 3RS

Title

Existing and Proposed Block Plan

Scale

1:500 @ A3

Drn	BG	App
Date	24/03/2026	Date

Client drawing number	rev.
MuswellHill-0287-BP-EX-PR-PL	-