




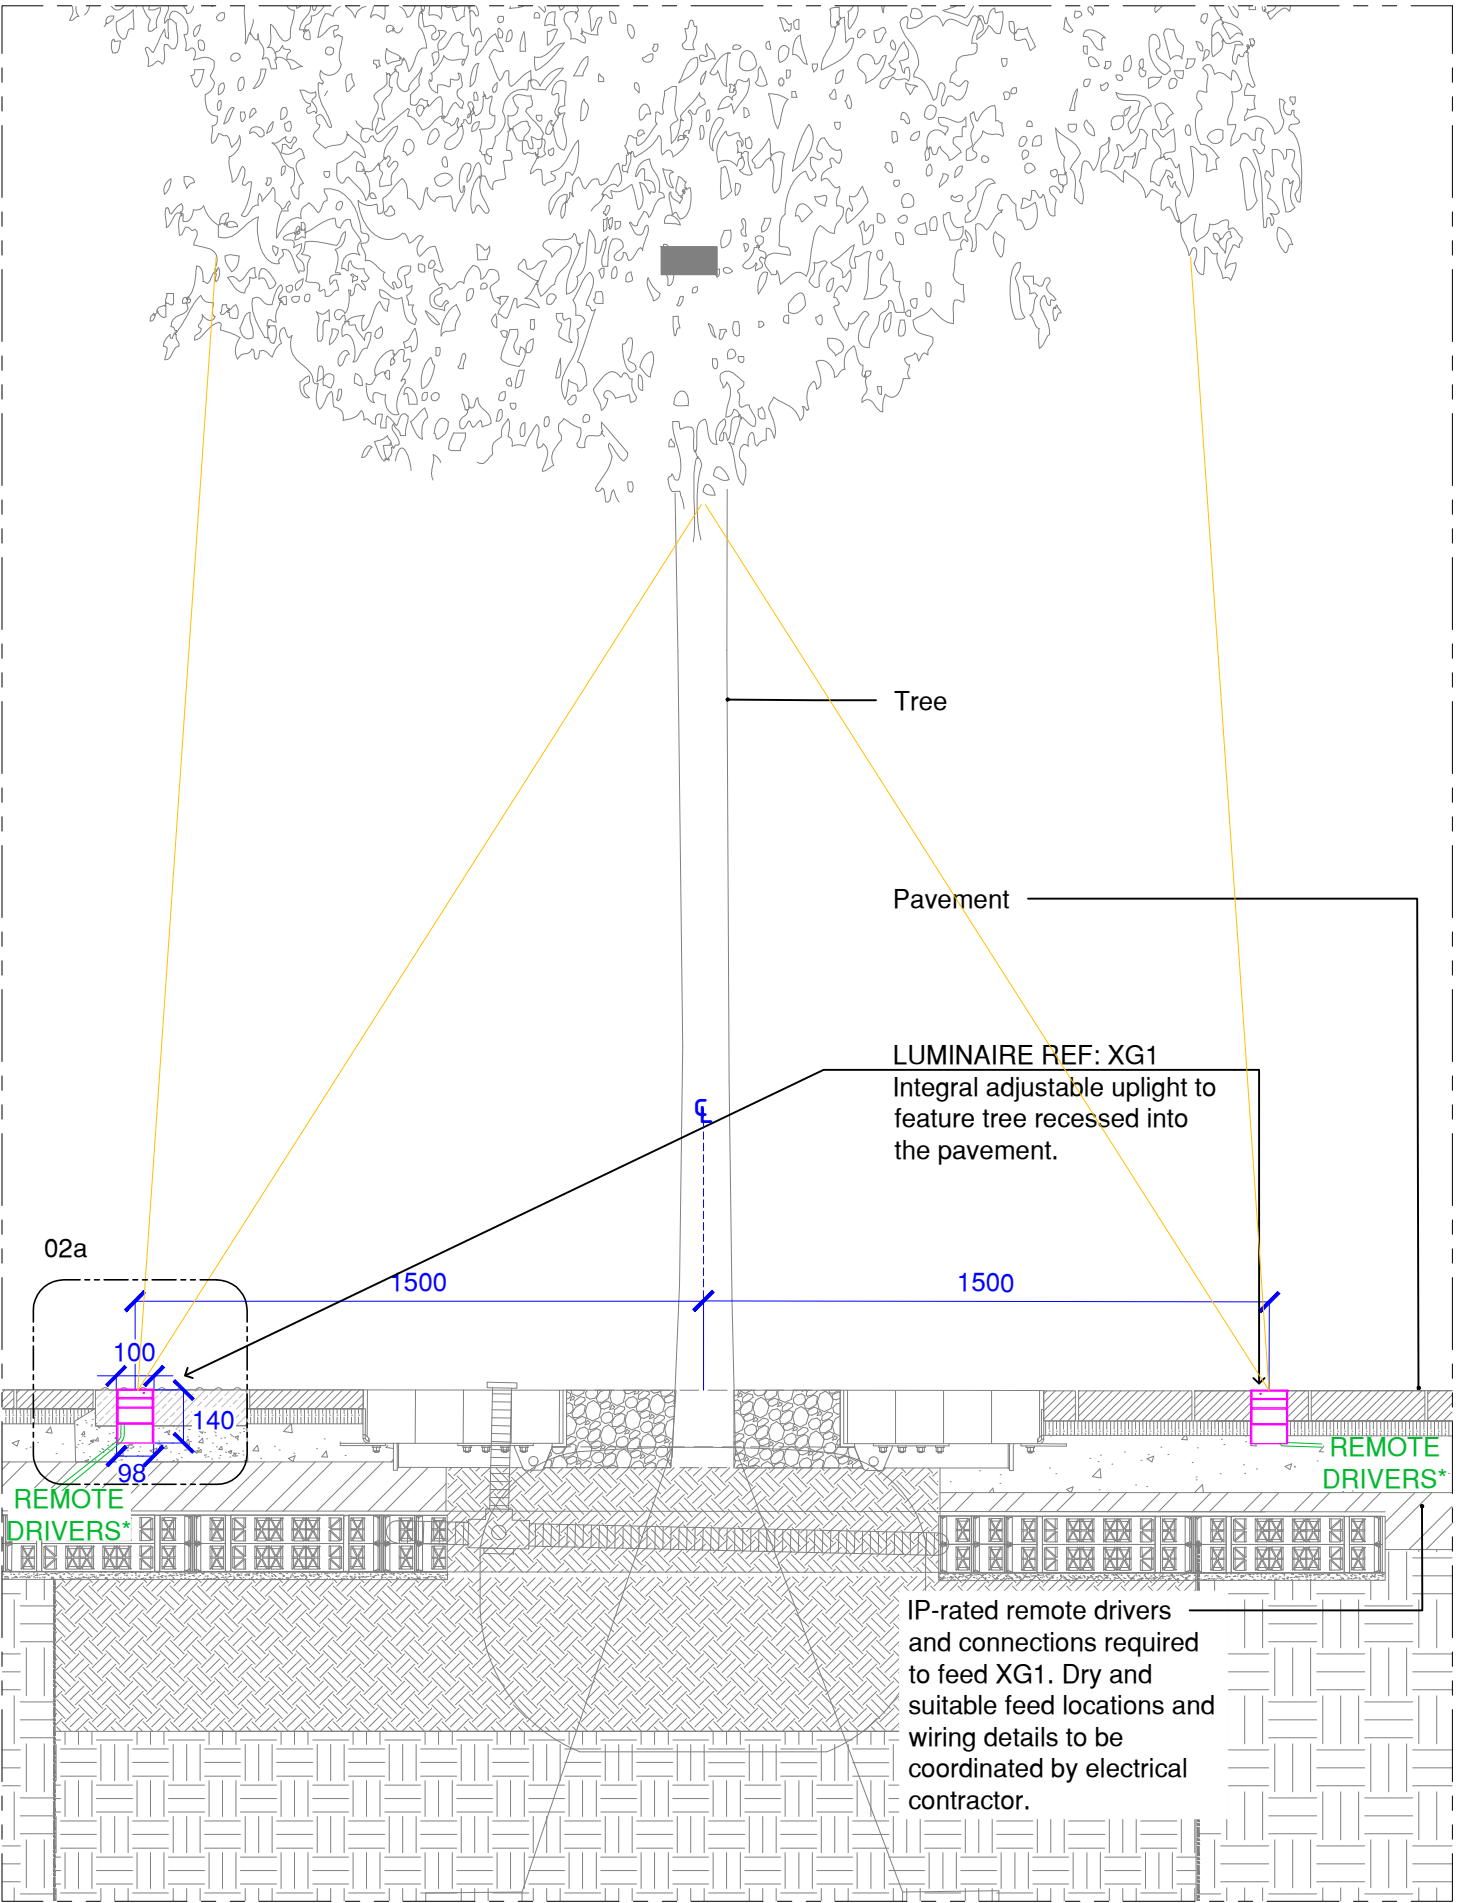


01a Tree Pit Type 1 Uplight - Position 01
Scale = 1:20

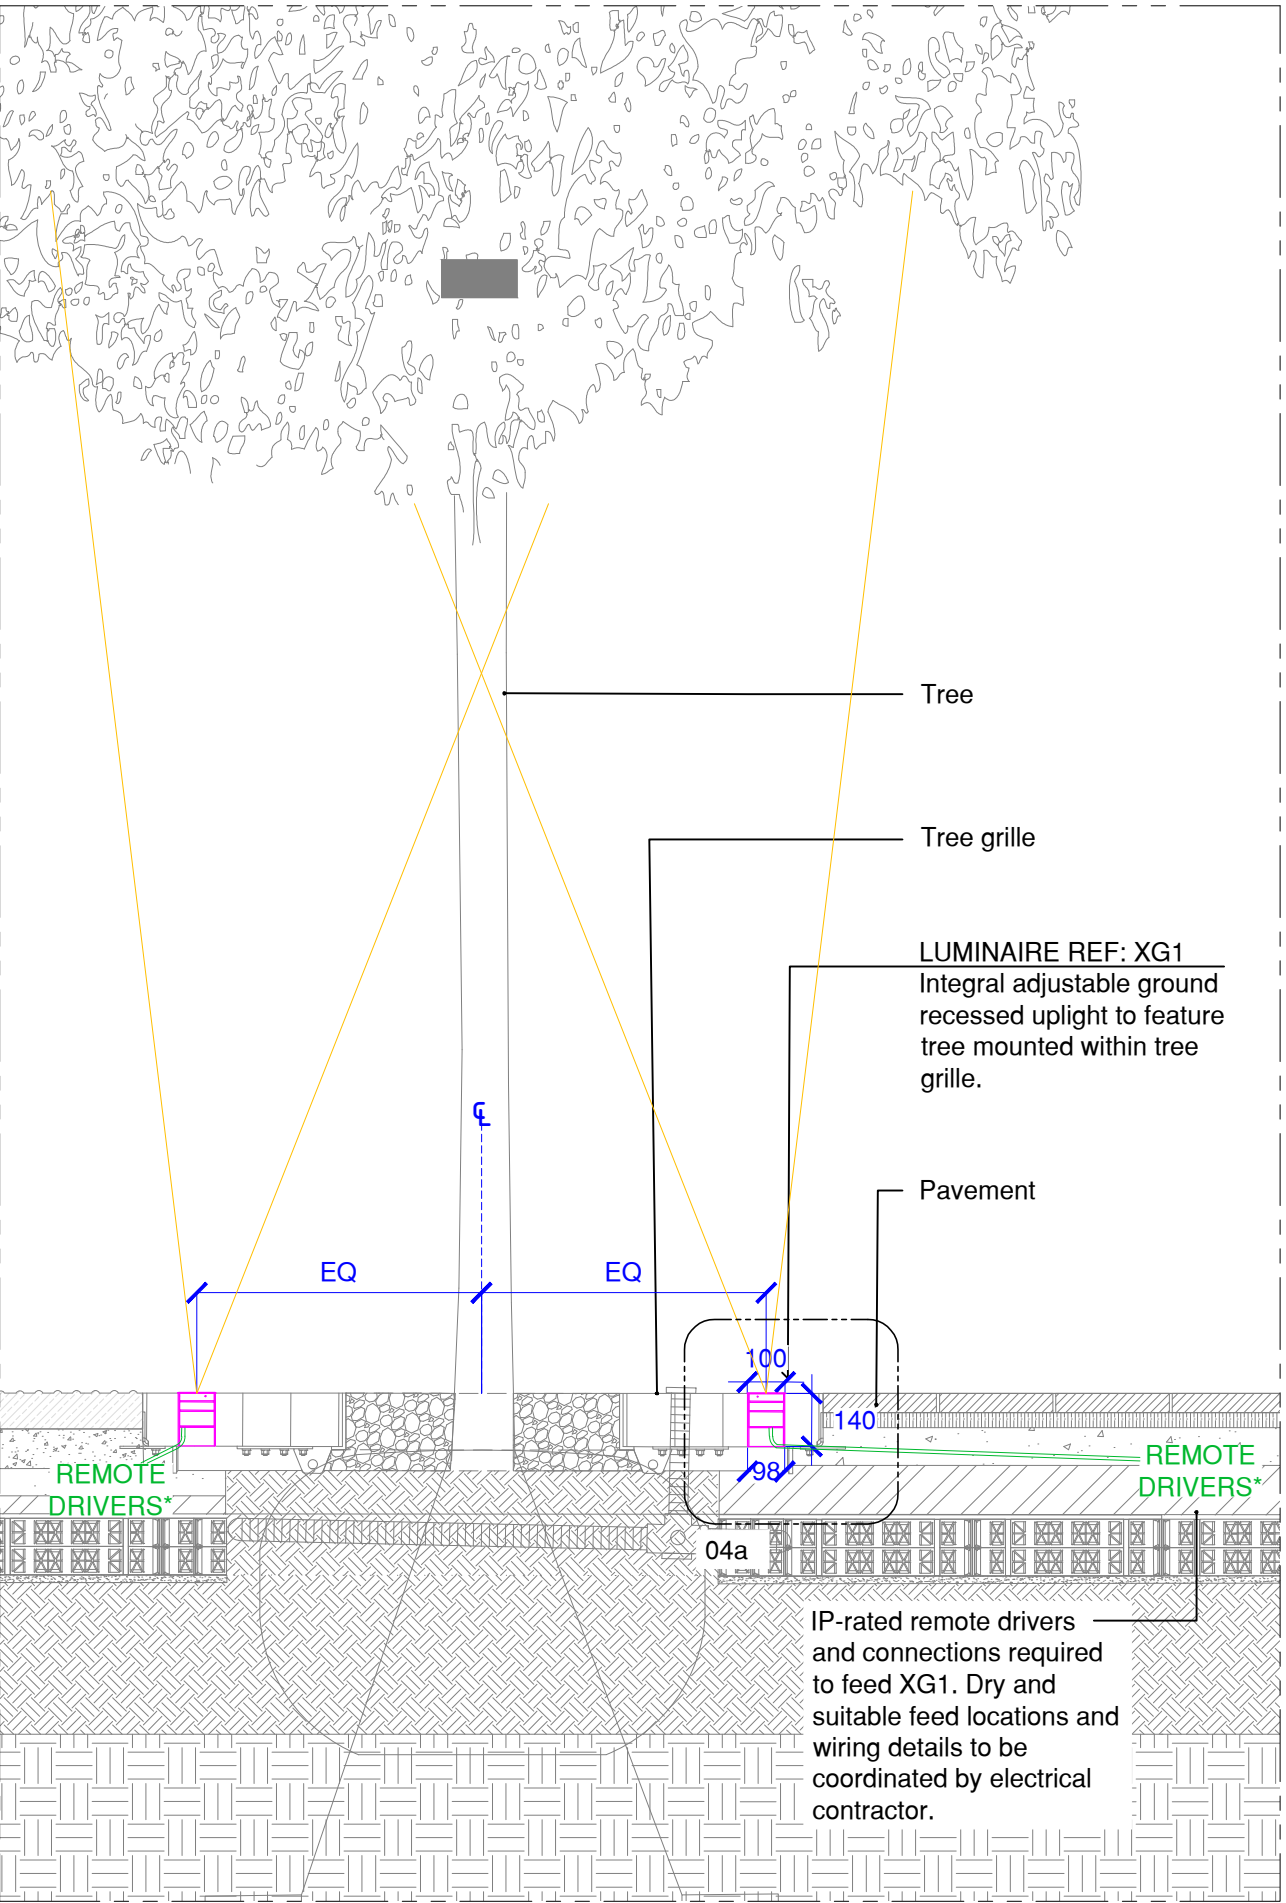


01b Tree Pit Type 1 Uplight - Position 02
Scale = 1:20

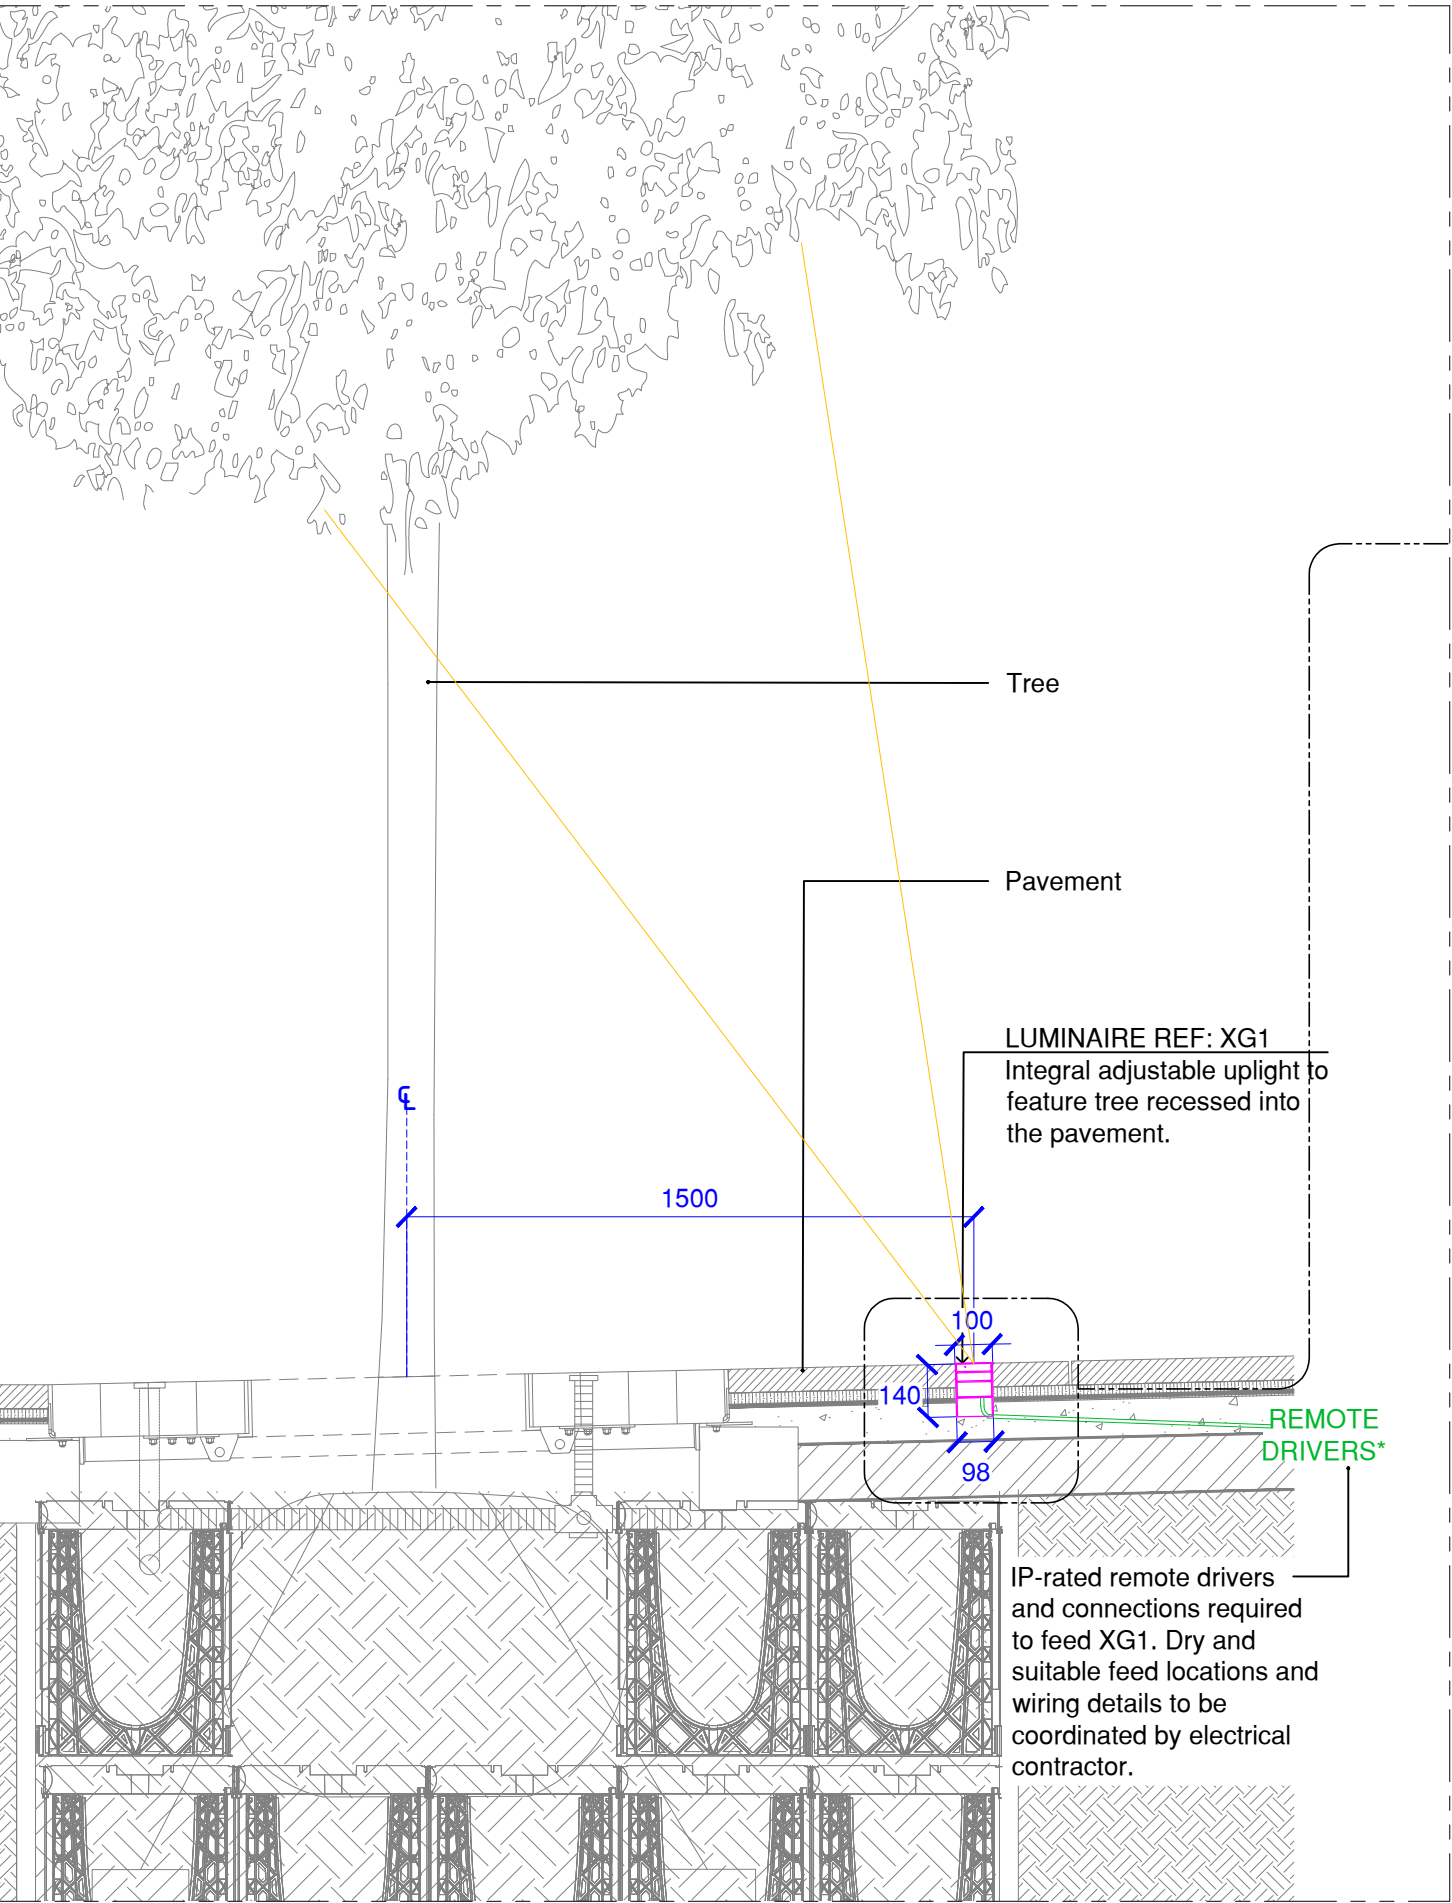


02 Tree Pit Type 2 Uplight
Scale = 1:20

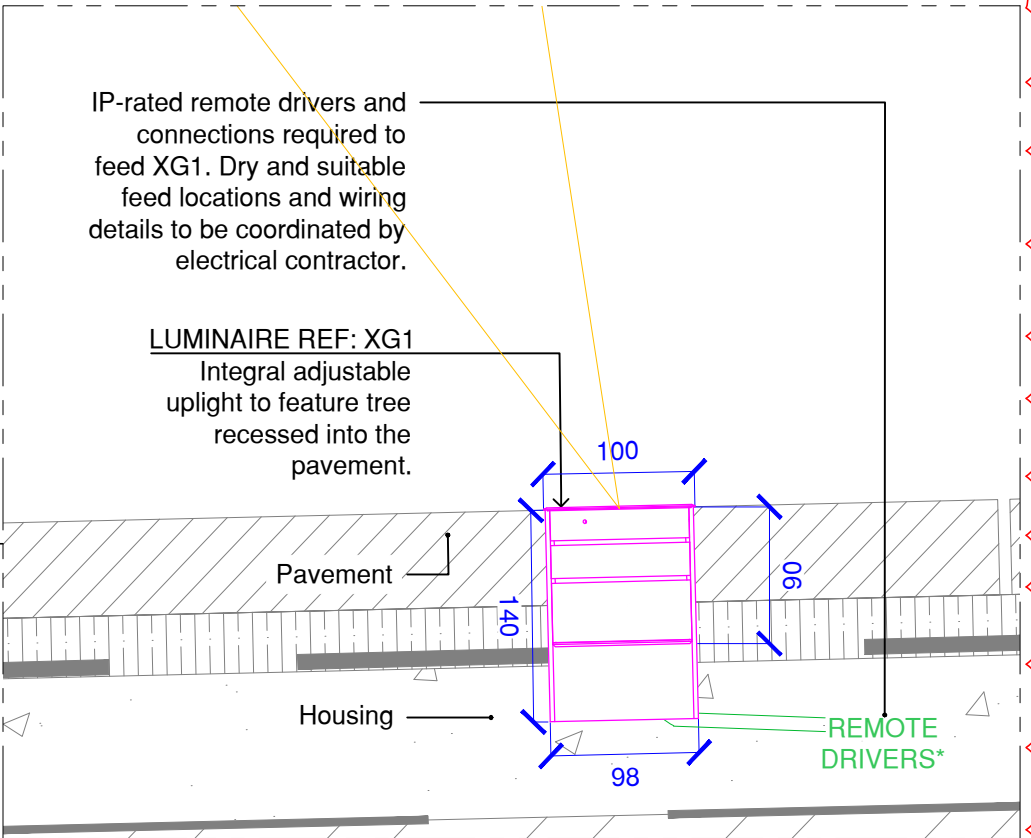


02a Ground Recessed Uplight Detail
Scale = 1:5

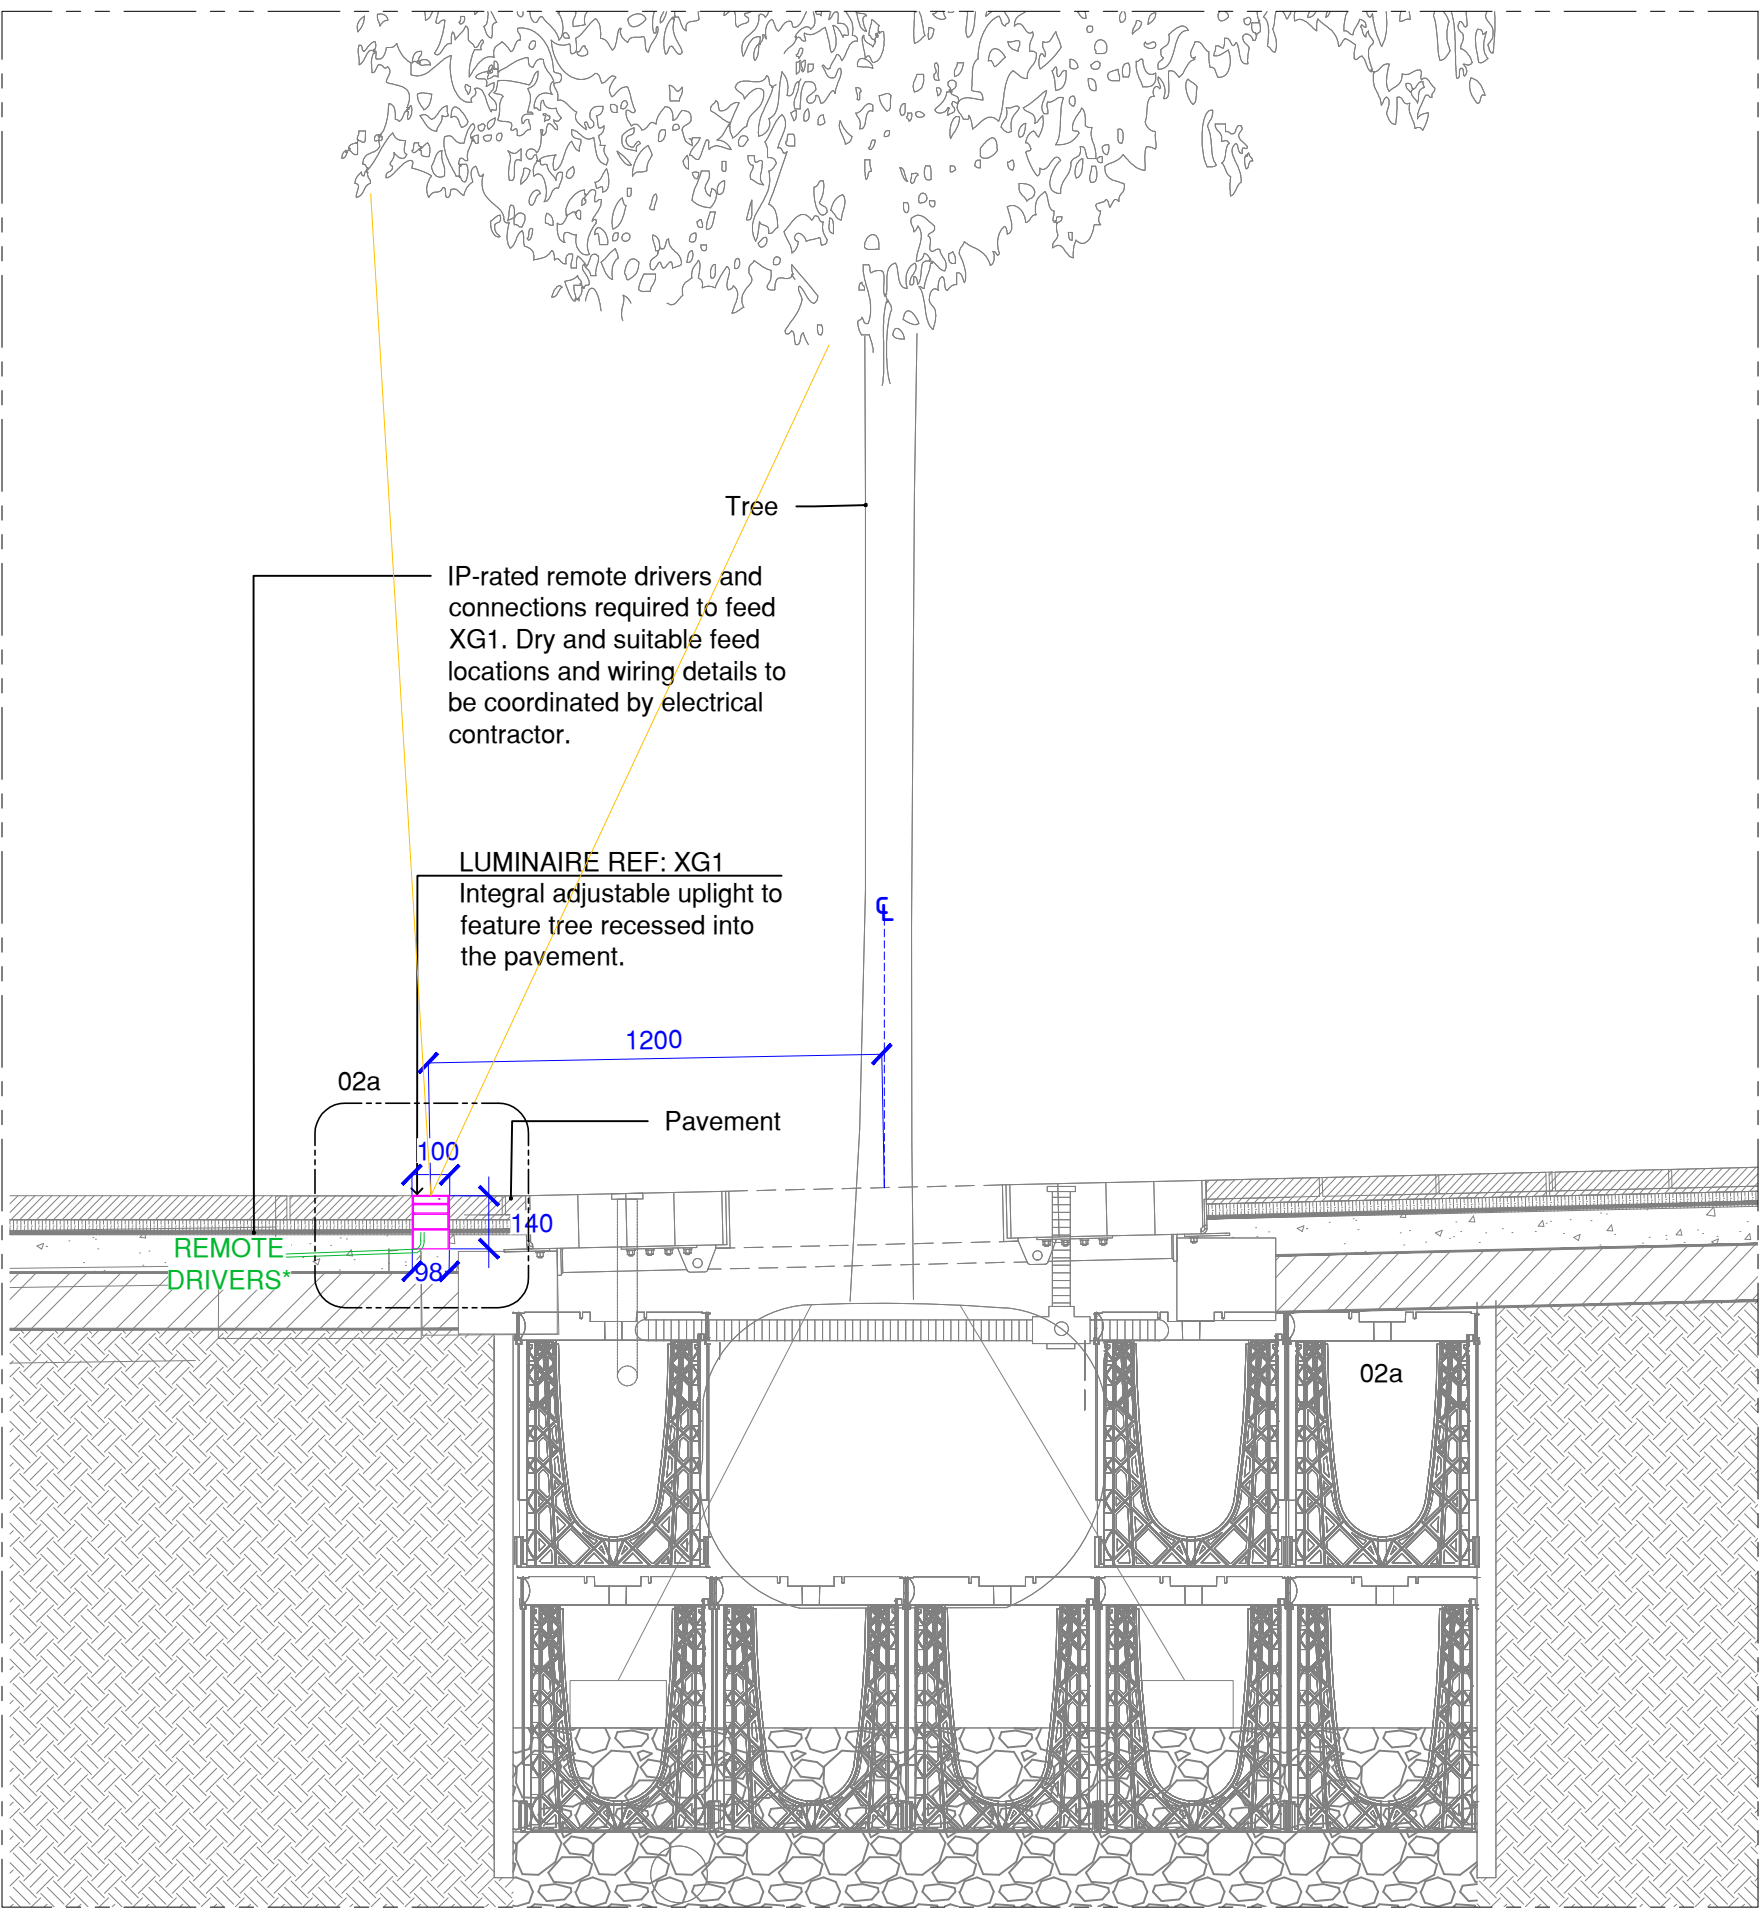


03 Tree Pit Type 3 Uplight
Scale = 1:20

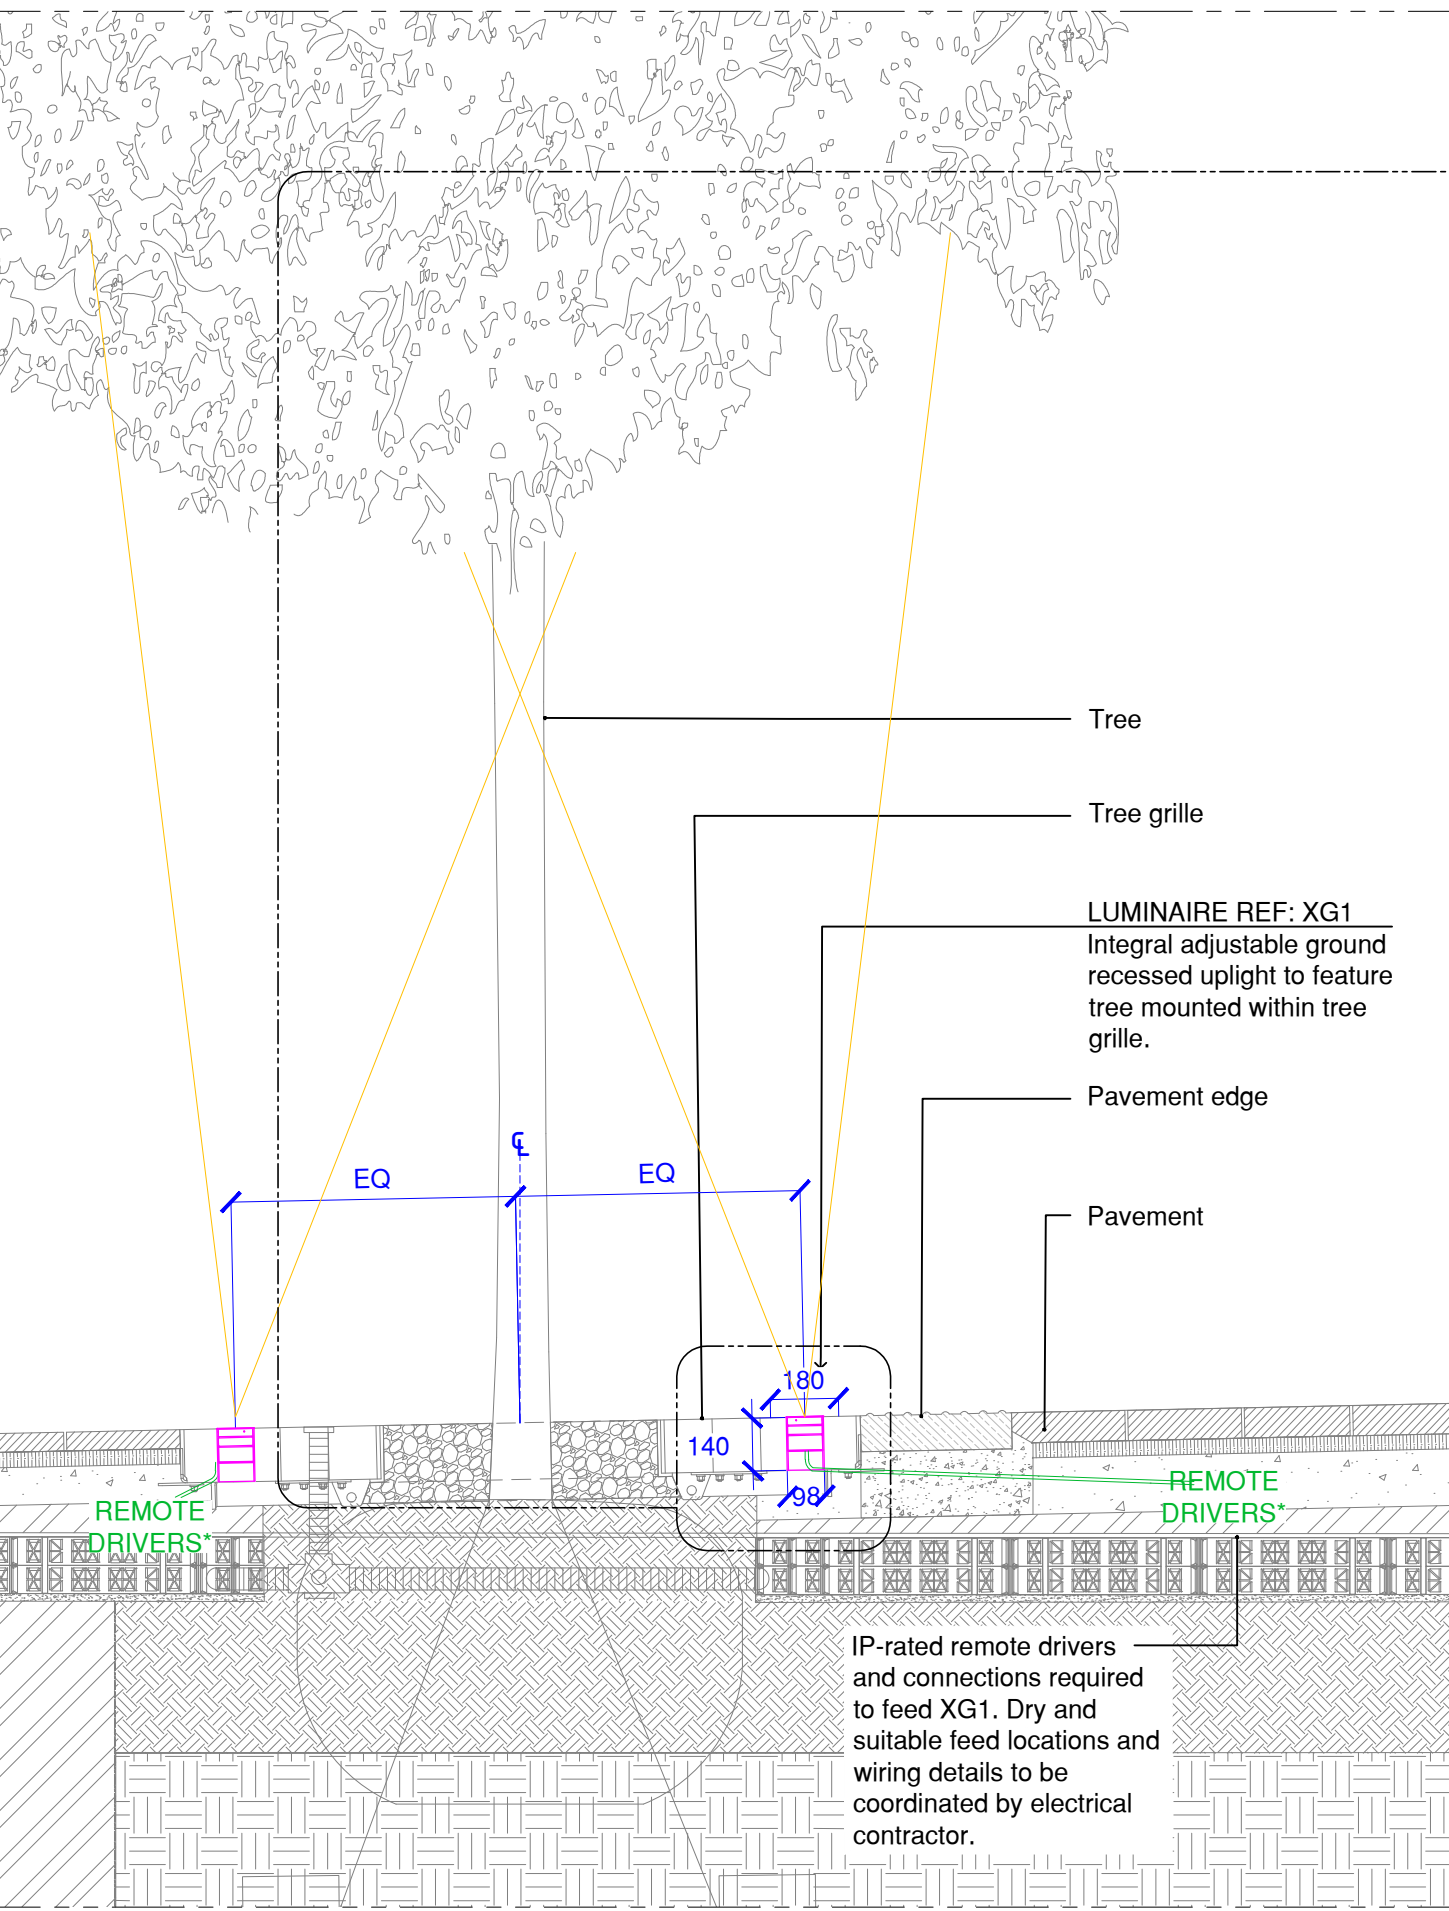

04 Tree Pit Type 4 Uplight
Scale = 1:20

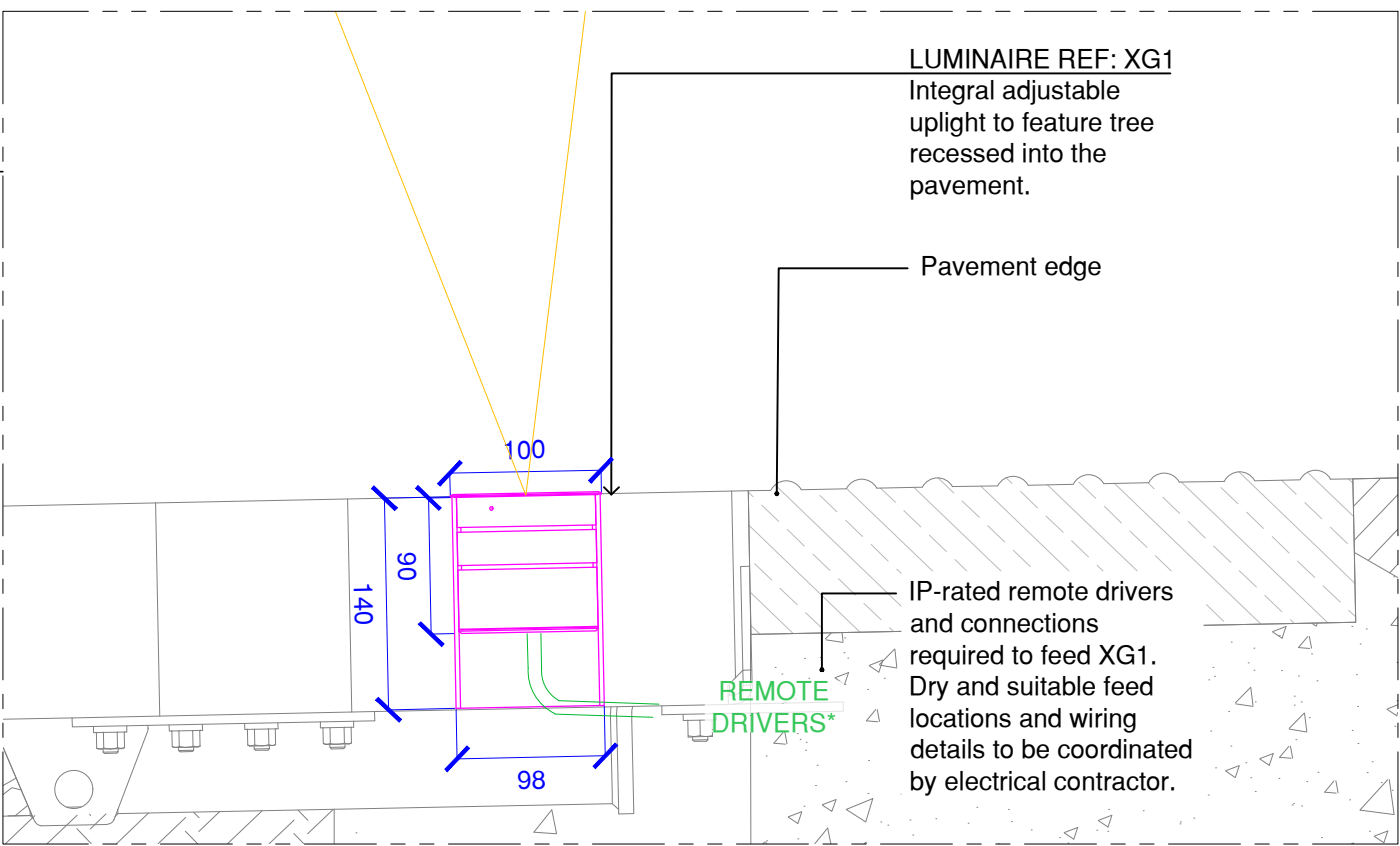

04a Tree Pit Type 1 Position 02 & Tree Pit Type 4 Uplight Detail
Scale = 1:20

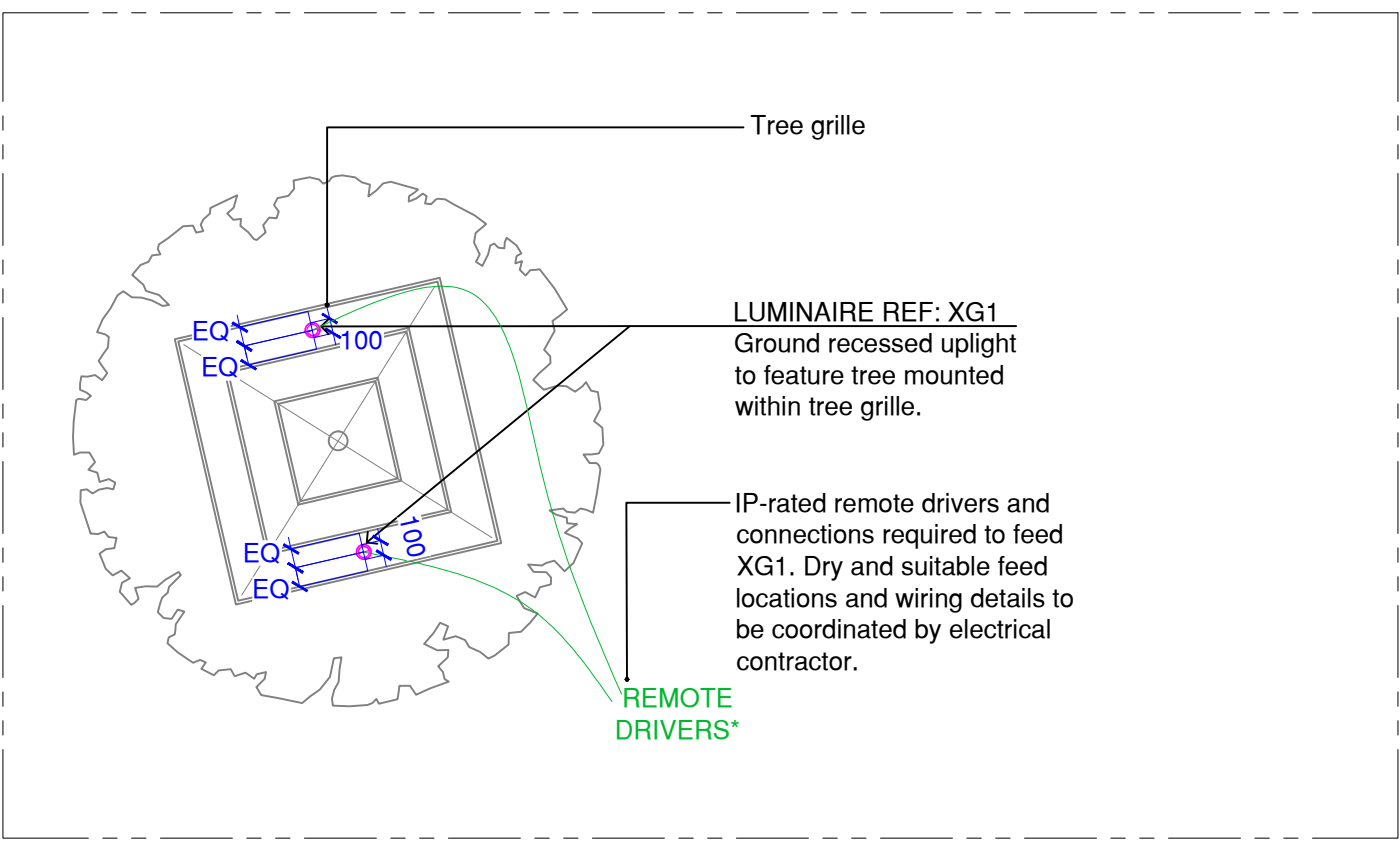

04b Tree Pit Type 1 Position 02 & Tree Pit Type 4 Uplight Layout
Scale = 1:50

DO NOT SCALE FROM THIS DRAWING. WORK FROM FIGURED DIMENSIONS ONLY. ALL DIMENSIONS TO BE VERIFIED BY THE CONTRACTOR ON SITE.

- All designs are the property of Foundry UK LTD and must not be reproduced without their written approval.
- Drawing to be read in conjunction with Foundry documentation. Any discrepancies between drawings and specifications must be reported prior to commencement of any work indicated on this drawing.
- All lighting details to be confirmed by interior designer, architect or joinery specialist.
- Proposed lighting construction drawing including all final setting out dimensions and details to be issued by the contractor for Foundry review and comment in good time before the lighting installation on site.
- All electrical works associated with this drawing to be in accordance with the latest edition of IET wiring regulations and electrical engineer's specifications.
- LED drivers to be located in a discreet ventilated accessible location. Remote driver locations and any external drivers to be located in appropriate location.
- LED drivers have a maximum distance from the fitting. Please refer to Foundry specifications and manufacturer data sheets. If in doubt, ask.
- Accessories (junction boxes, IP rated boxes etc) to be provided by contractor.
- For emergency and exit lighting please refer to electrical engineer's design documentation.
- All information to be read in conjunction with symbol key

Key to Symbols

- Luminaire
- Dimensions
- Driver Information
- Lighting

01 Detail Reference
D001 Detail Sheet (Shown on Plan)

G.01.C.1 Circuit Reference
C = High Level / F = Low Level
Area
Floor
B-Basement / G-Ground / 1-First

Notes

Please note these details are preliminary design intent details and require mock-ups & further coordination.

***REMOTE DRIVERS TO BE STORED IN A DRY, ACCESSIBLE AND WELL VENTILATED LOCATION DETERMINED BY THE ELECTRICAL ENGINEER.**

C01	29/09/2025	S4 Suitable for Stage Approval	MN	JB
P02	05/09/2024	S3 Suitable for Review & Comment	MN	JB
P01	25/01/2024	S3 Suitable for Review & Comment	HL	EC
Rev	Date	Comment	By	Chk
Project				
Client				
Midgard				
Drawing Title				
Landscape Lighting Details - 3				
Drawing no. TH-IS-00-001-J-2613-63-502				
Date	29/09/2025	C01	Revision	
Drawn by	MN	JB	Checked by	
Status	S4 Suitable for Stage Approval	Variable @ A1	Scale	