
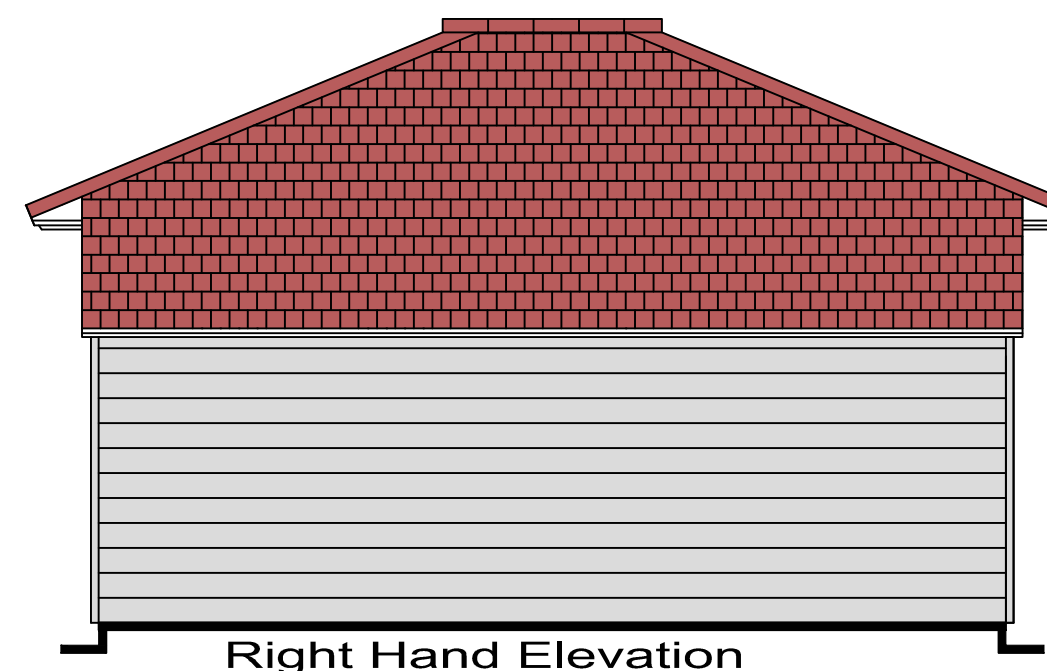
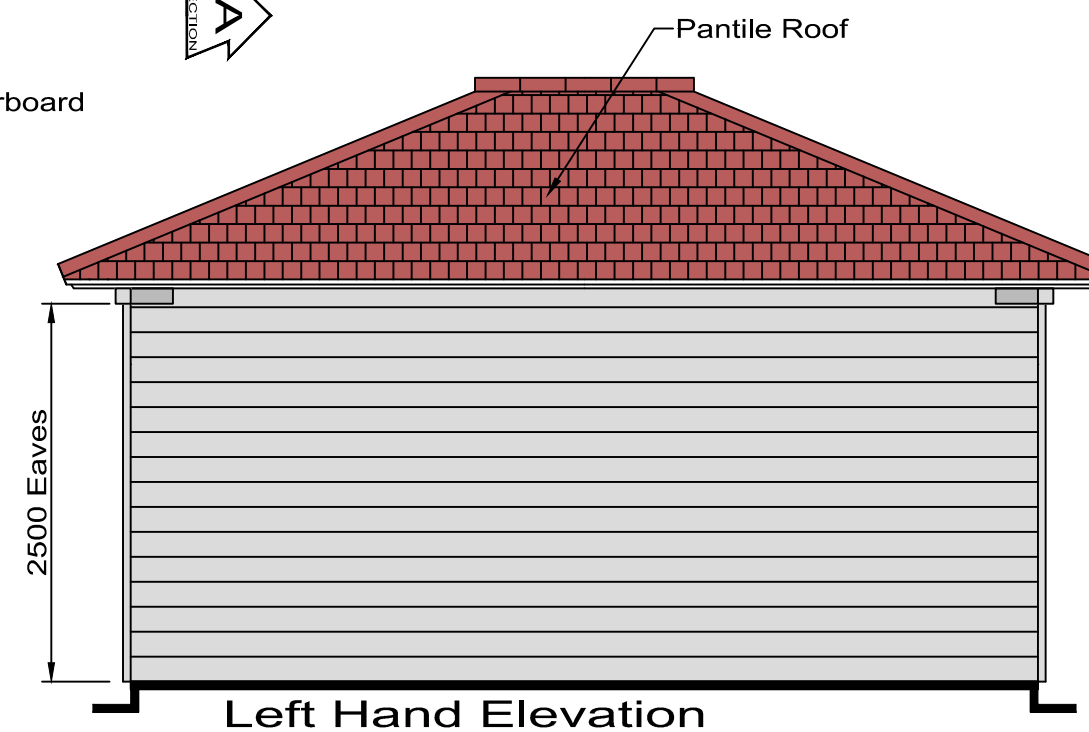


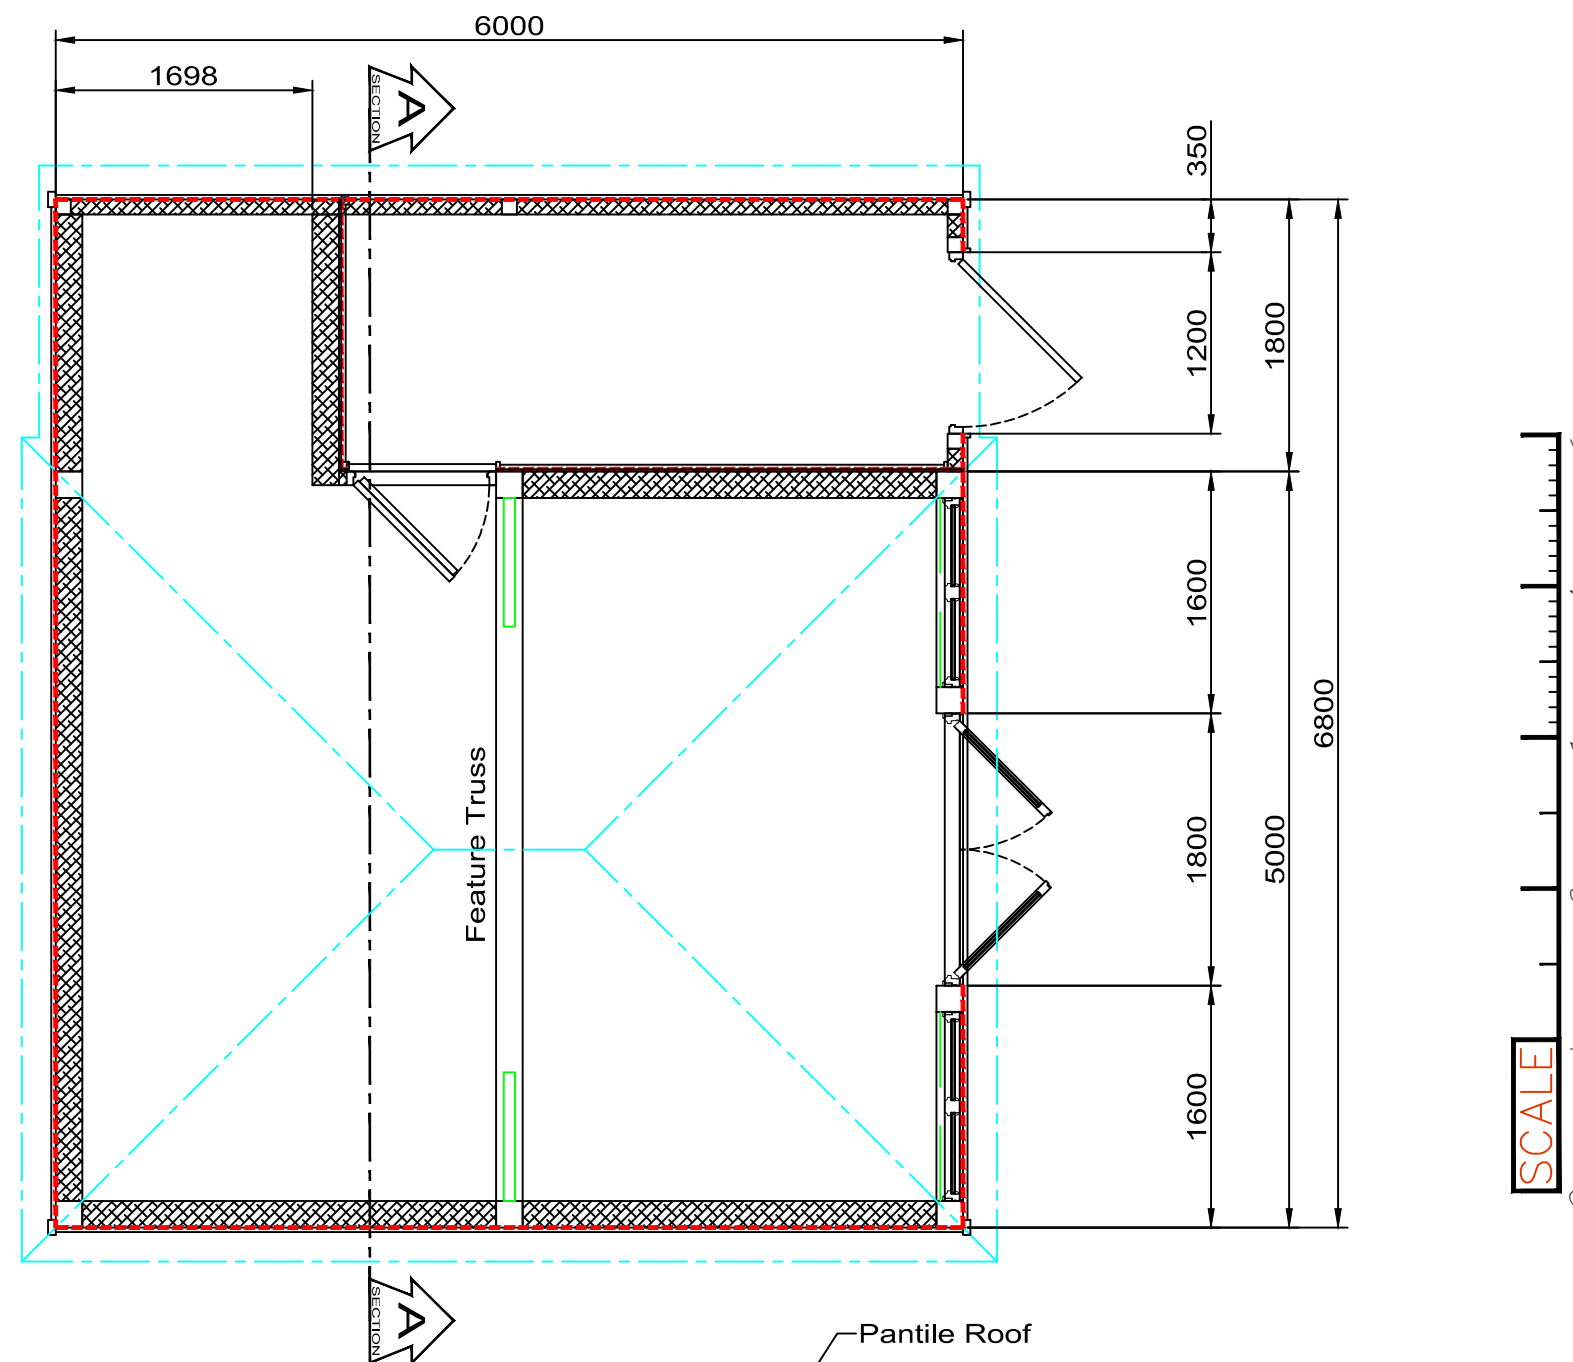

Notice: This Drawing is for planning application and tender purposes only. This drawing is not approved for production.

Woods Corner
East Sussex
TN21 9LQ
Tel: 01424 838 643

ADDRESS

32A Southwood Avenue,
London, N6 5RZ

QUOTE REF:	DB27281	DRAWN BY:	TW
DRG NO:	Willard	SCALE:	1:50 @ A2
		DATE:	November 17, 2025
REVISION:		ORDER NO	