

THIS DRAWING & ANY RESPOIN THEREON IS THE COPYRIGHT OF INIGO ARCHITECTURE LTD AND MUST NOT BE REPRODUCED WITHOUT THEIR WRITTEN CONSENT

ALL DIMENSIONS AND LEVELS ARE SUBJECT TO A THOROUGH AND COMPREHENSIVE SURVEY BY THE CONTRACTOR PRIOR TO THE COMMENCEMENT OF ANY WORKS

ALL TYPES OF STRUCTURAL COMPONENTS ARE TO BE REMOVED BY A STRUCTURAL ENGINEER

ELECTRICAL INSTALLATION OR MODIFICATIONS, MATERIALS AND WORKMANSHIP SHALL COMPLY WITH THE LATEST EDITIONS OF THE RELEVANT BRITISH STANDARDS AND C.O.P.'S AND ARE TO BE IN ACCORDANCE WITH THE LATEST EDITIONS OF THE BUILDING REGULATIONS. THE PURPOSES OF THE WORKS, IN ADDITION THEY MUST COMPLY WITH THE CURRENT BS SPECIFICATION. IN ADDITION THEY MUST COMPLY WITH THE LOCAL WATER COMPANY BYELAWS, THE CIBSE GUIDE AND C.O.P.'S, THE BUILDING REGULATIONS LATEST AMENDMENTS, THE LOCAL ELECTRICITY SUPPLY AUTHORITY, BRITISH TELECOM, THE BUILDING REGULATIONS LATEST AMENDMENTS.

PLEASE NOTE ELECTRICAL CONTRACTORS MUST BE MEMBERS OF THE NATIONAL INSPECTION COUNCIL FOR ELECTRICAL INSTALLATION & CONTRACTING (NICEIC) OR THE ELECTRICAL CONTRACTORS ASSOCIATION (ECSA). MECHANICAL, INSTALLATION OR MODIFICATION, INCLUDING HEATING & HOT WATER, SHALL COMPLY WITH THE LATEST EDITIONS OF THE BUILDING REGULATIONS. THE CLIENT OR APPOINTING AGENT SHOULD ADVISE OF ANY KNOWN BURIED SERVICES AND DRAINAGE LOCATION OR RESTRICTIVE COVENANTS.

THIS DRAWING SHOULD BE READ IN CONJUNCTION WITH ALL PLANS, SPECIFICATIONS, SCHEDULES AND NOTES. ANY DISCREPANCY SHALL BE RESOLVED BY THE ARCHITECT. THIS DRAWING IS NOT TO SCALE FROM THIS DRAWING, EXCEPT FOR PLANNING PURPOSES.

CDM Regulations 2007 : Designers' Notes on Significant Residual Risks

1.

These notes relate solely to information shown on this drawing. Only significant risks which are considered to be unusual, or unlikely to be obvious to a competent contractor or other designer will be highlighted. This information may be subject to revision as the design develops.

Refer also to Drawings

VERIFICATION STATUS	Verified By	Date
INFO/DESIGN		
PLANNING		
BUILDING CONTROL		
CONSTRUCTION		

No	Revision	Date	Drn	Chkd

INIGO ARCHITECTURE LTD

L-01 Rev A


Mr & Mrs Willard
Proposed Garden Room Outbuilding

32A Southwood Avenue

Homsey, London N6 5RZ


Location, Site & Block Plans

Tel: 01462 654805

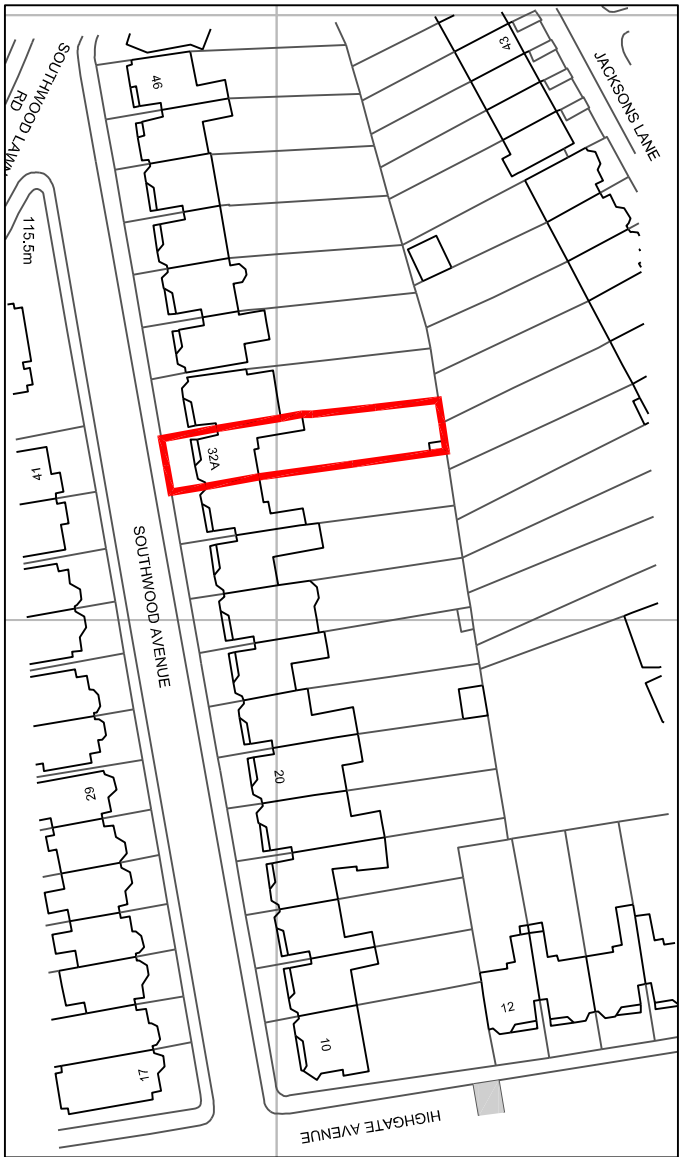


SITE LOCATION PLAN


SCALE 1/1250

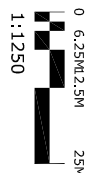

© Crown Copyright and Database Rights 2026
Reproduction in whole or in part is prohibited
without the prior permission of Ordnance Survey


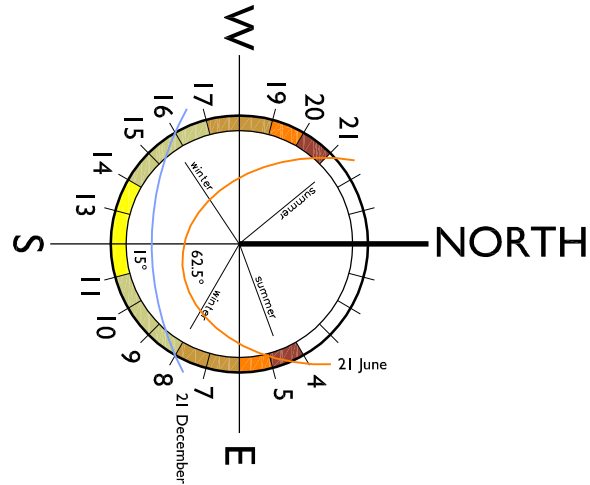


KEY:-
BB Bug Borne or Log Pole
behind outbuilding to provide
refuge habitat
HD Hedgehog Dome
Brd Schwegler 2M & 1B (or
similar approved) bird nest
box

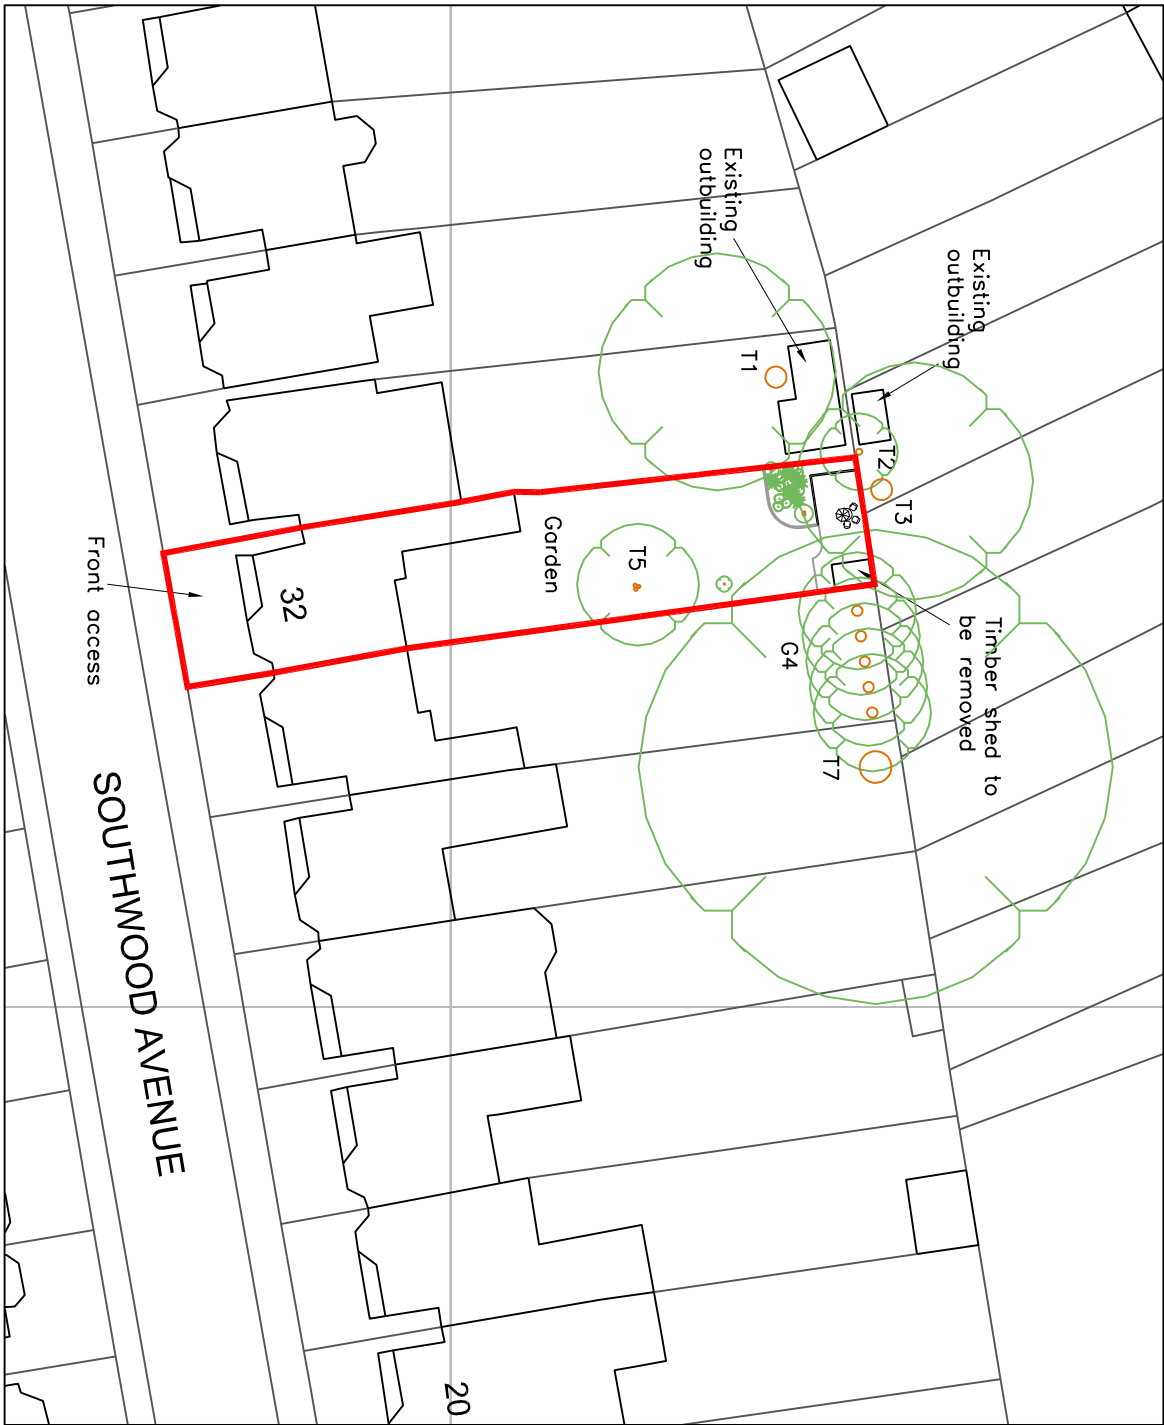

EXISTING SITE PLAN

SCALE 1/500

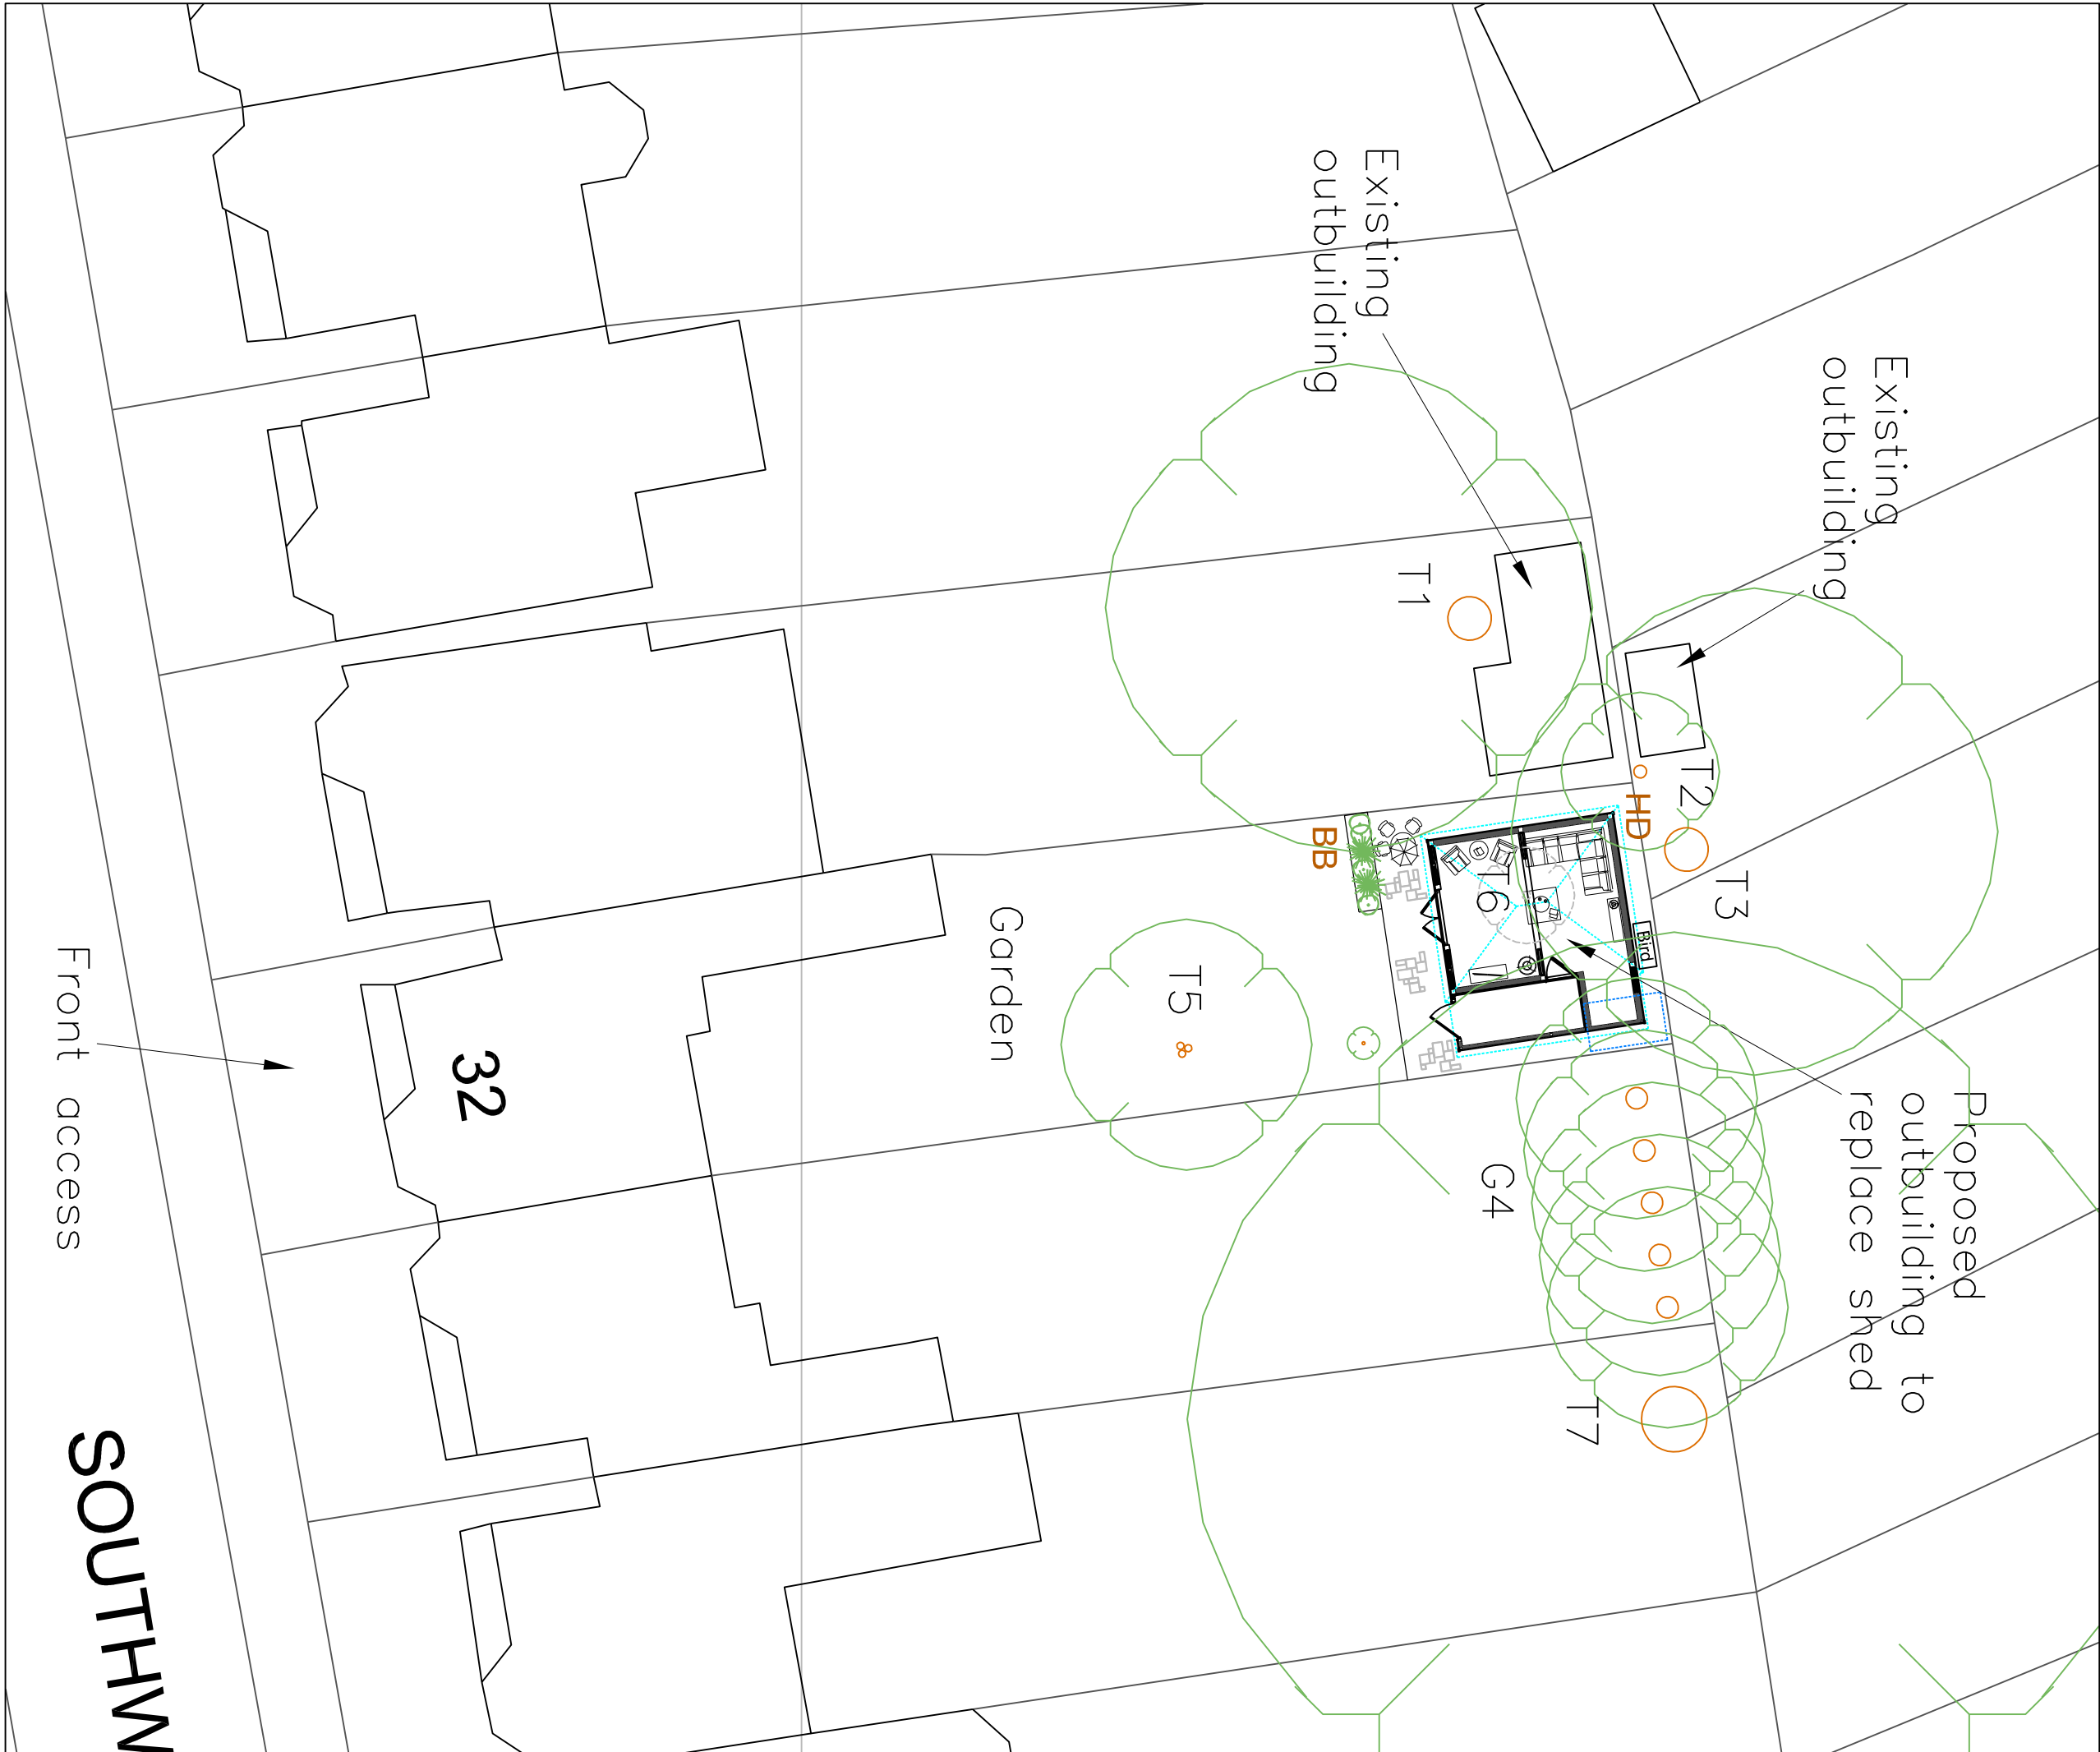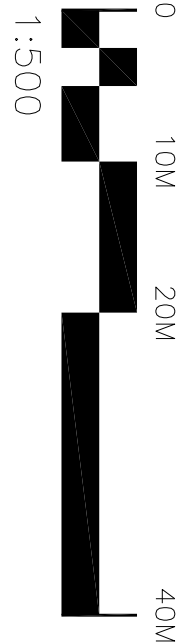

PROPOSED BLOCK PLAN

SCALE 1/200

