
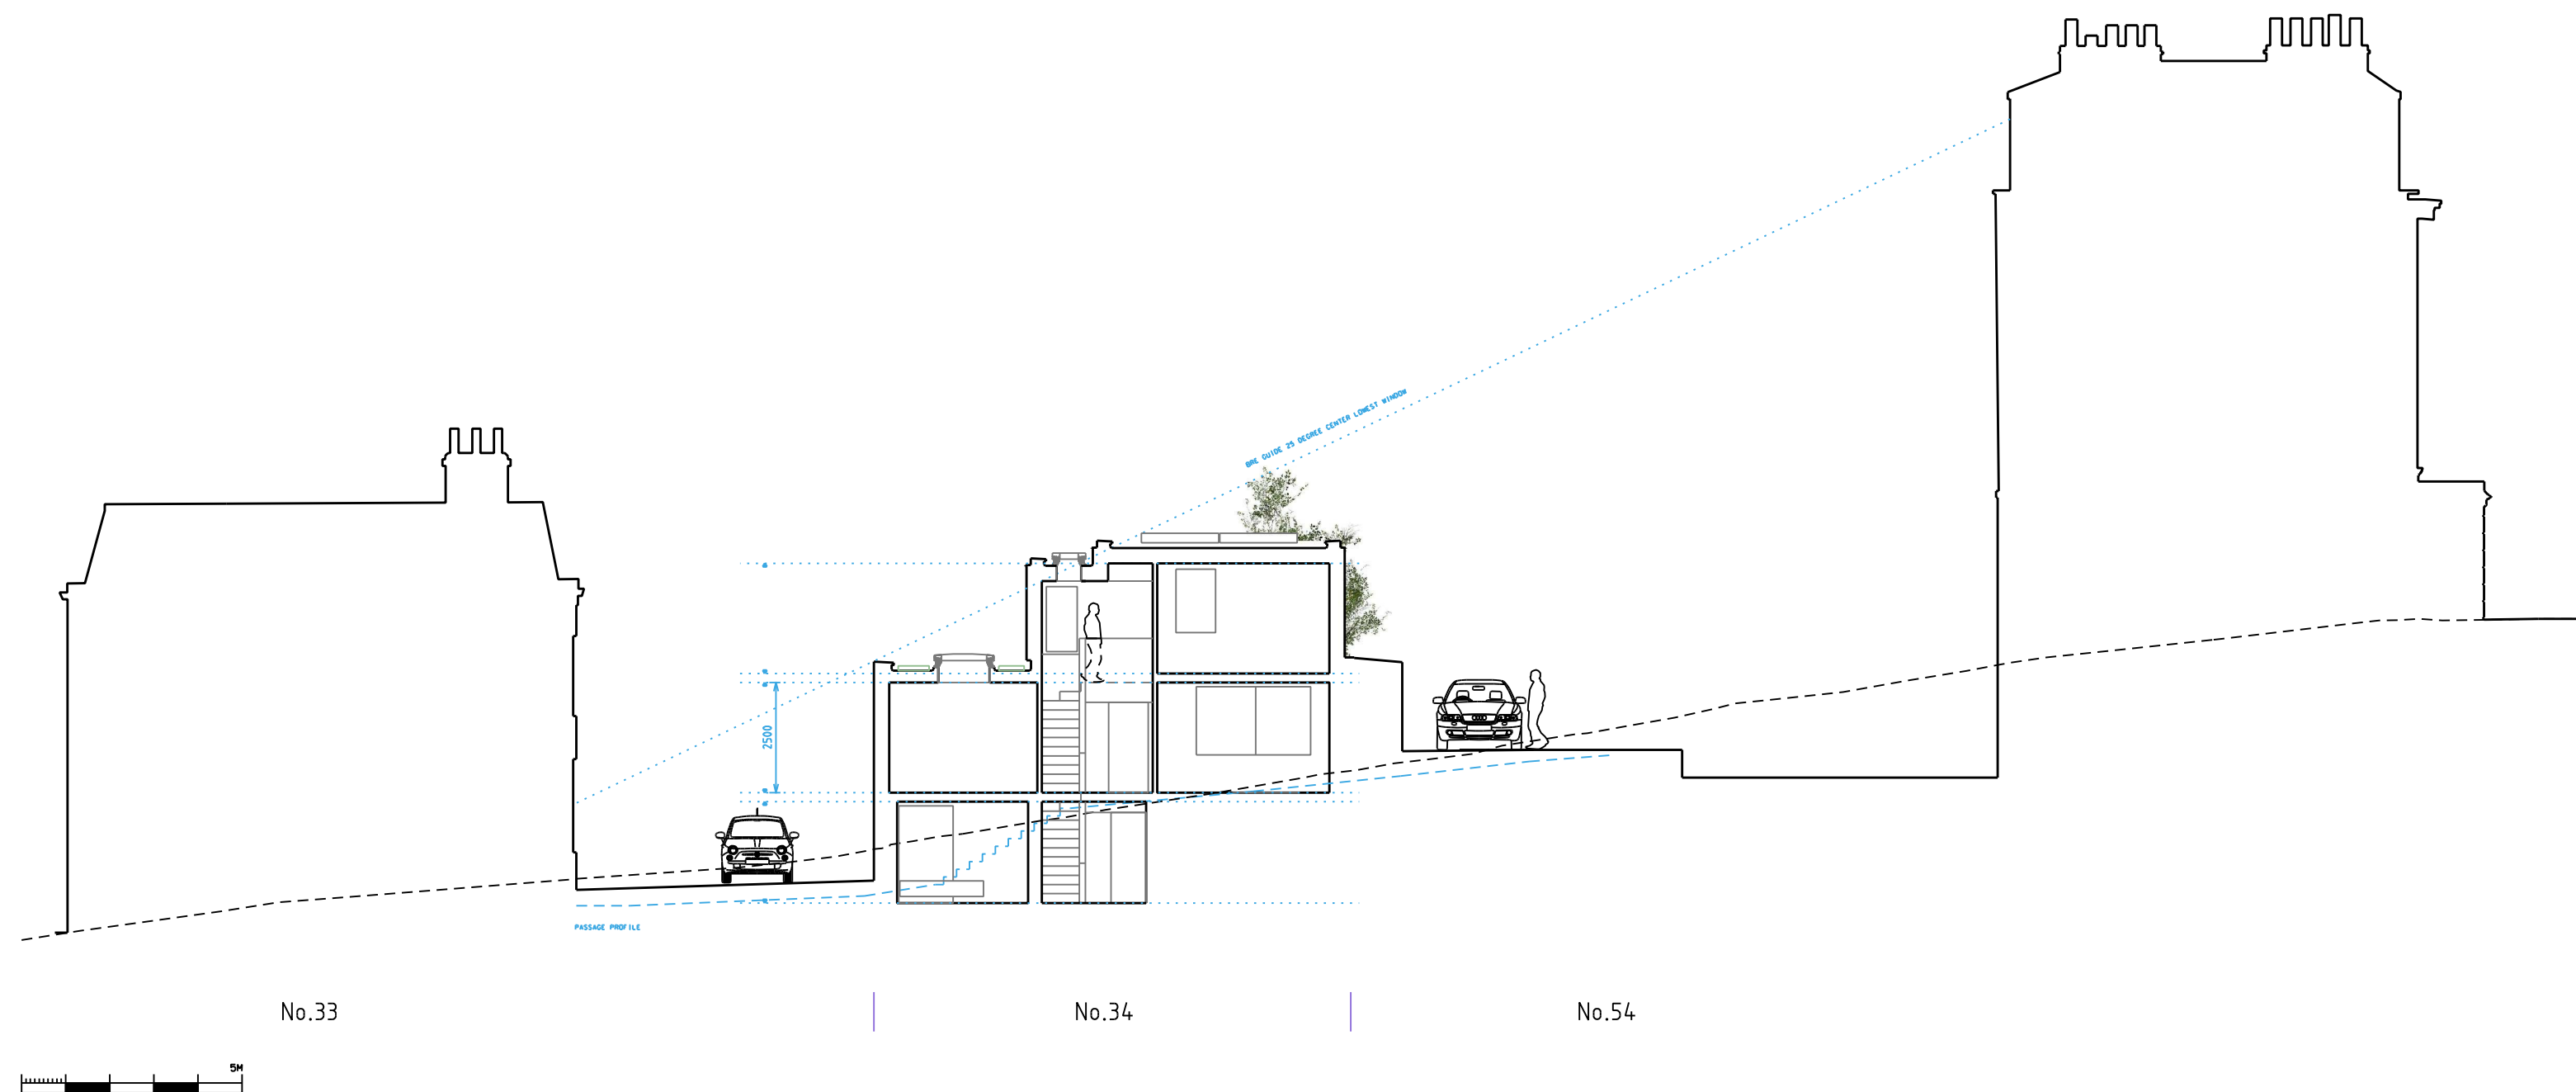


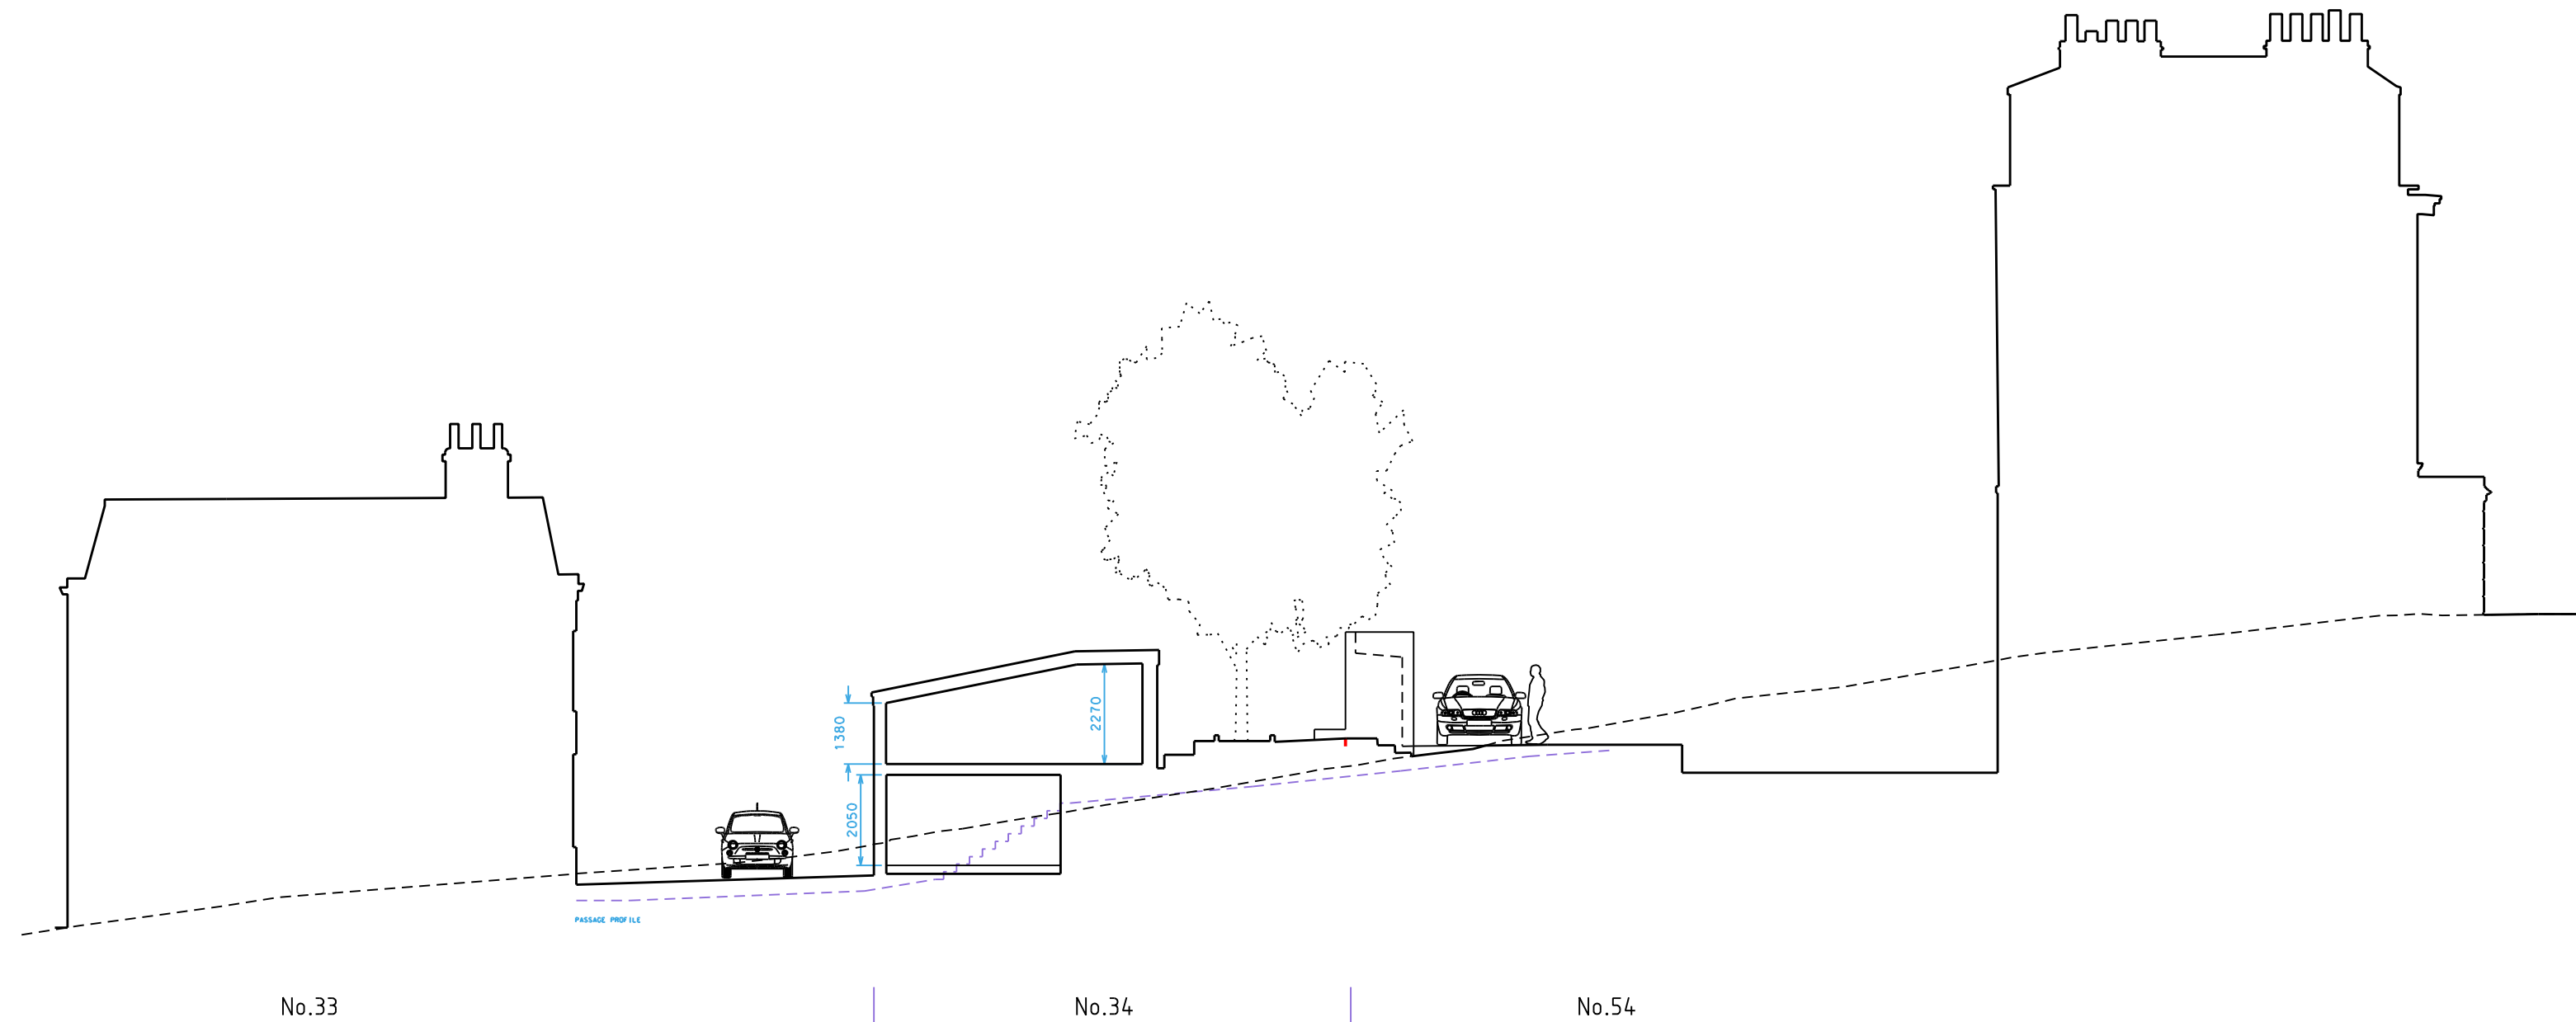

Notes

Revisions

David Hayhurst
Architect

arb
Architects
Registration
Board

David Hayhurst

34 Kingsley Place London N6 5EA
davidhayhurstriba@gmail.com mobile 07974256908

JOB TITLE
KINGSLEY PLACE

DRAWING TITLE
SECTION AA
EXISTING AND PROPOSED

JOB NUMBER	DATE	SCALE	DRAWN BY
-	08.05.25	1:100/1:200 DBH	

DRAWING NUMBER	REVISION
011	-